




FRONT - NORTH WEST ELEVATION

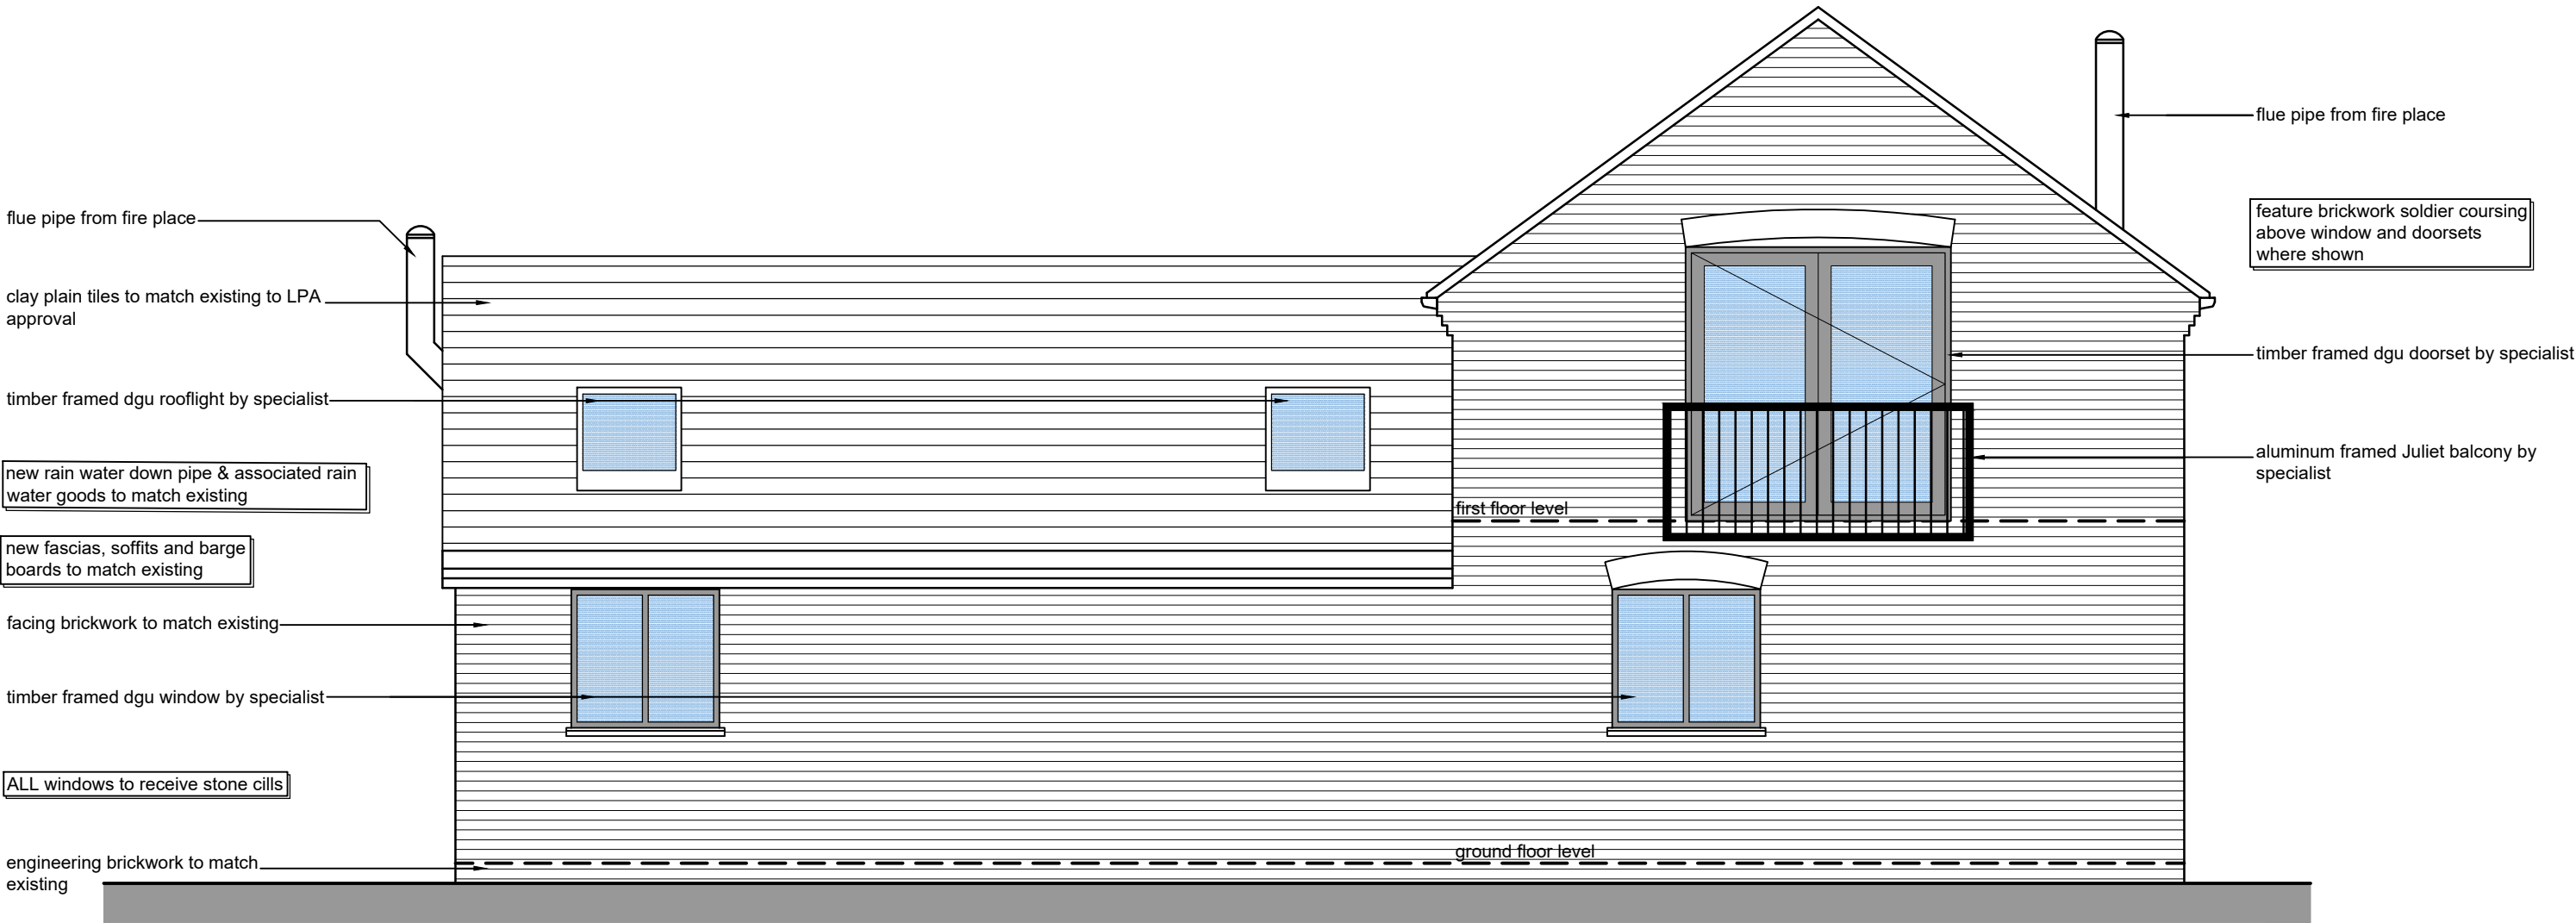

SIDE - NORTH EAST ELEVATION

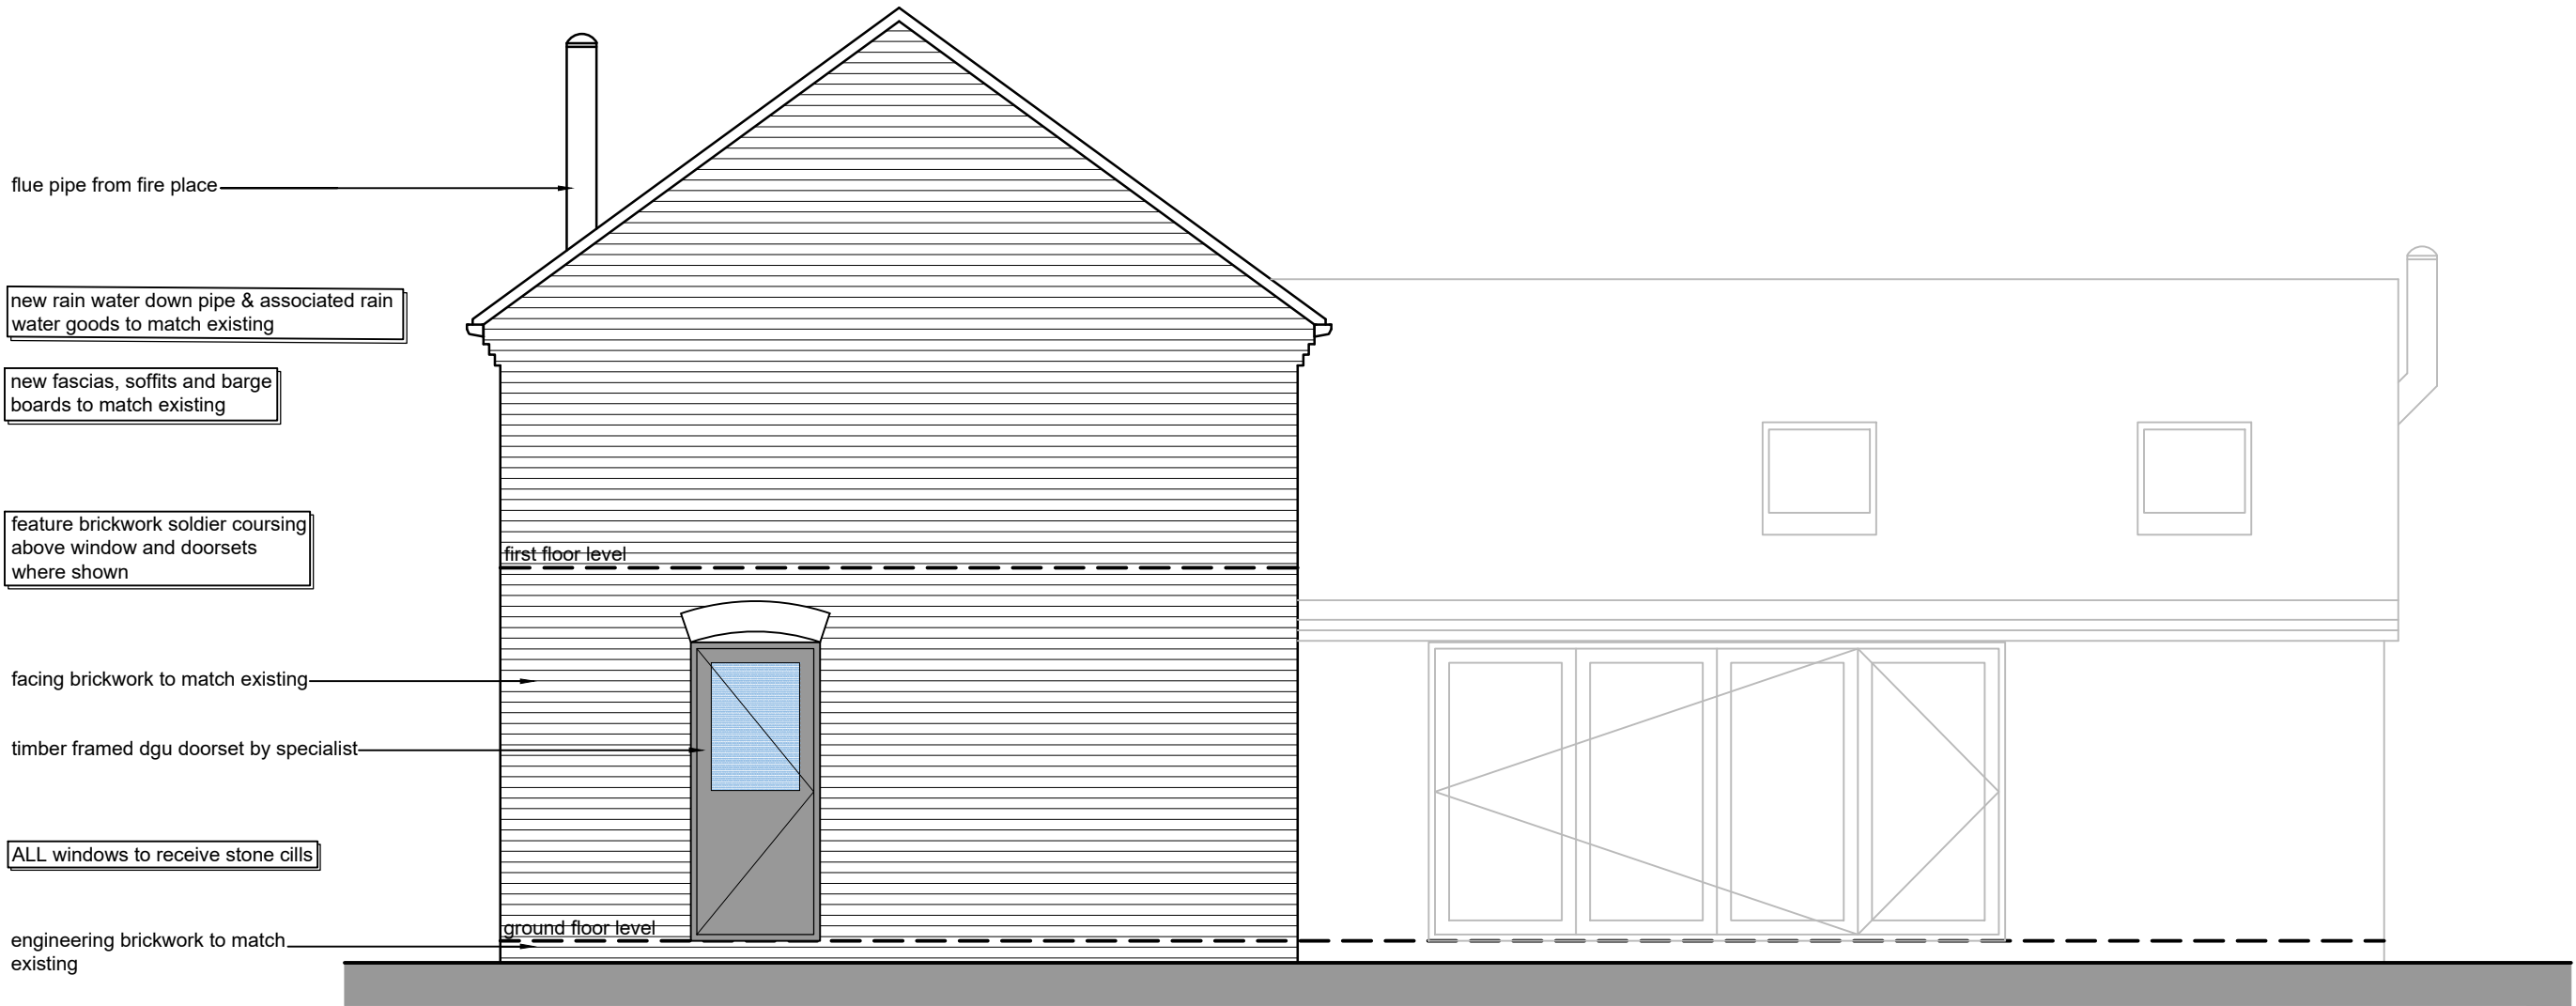

SIDE - SOUTH WEST ELEVATION

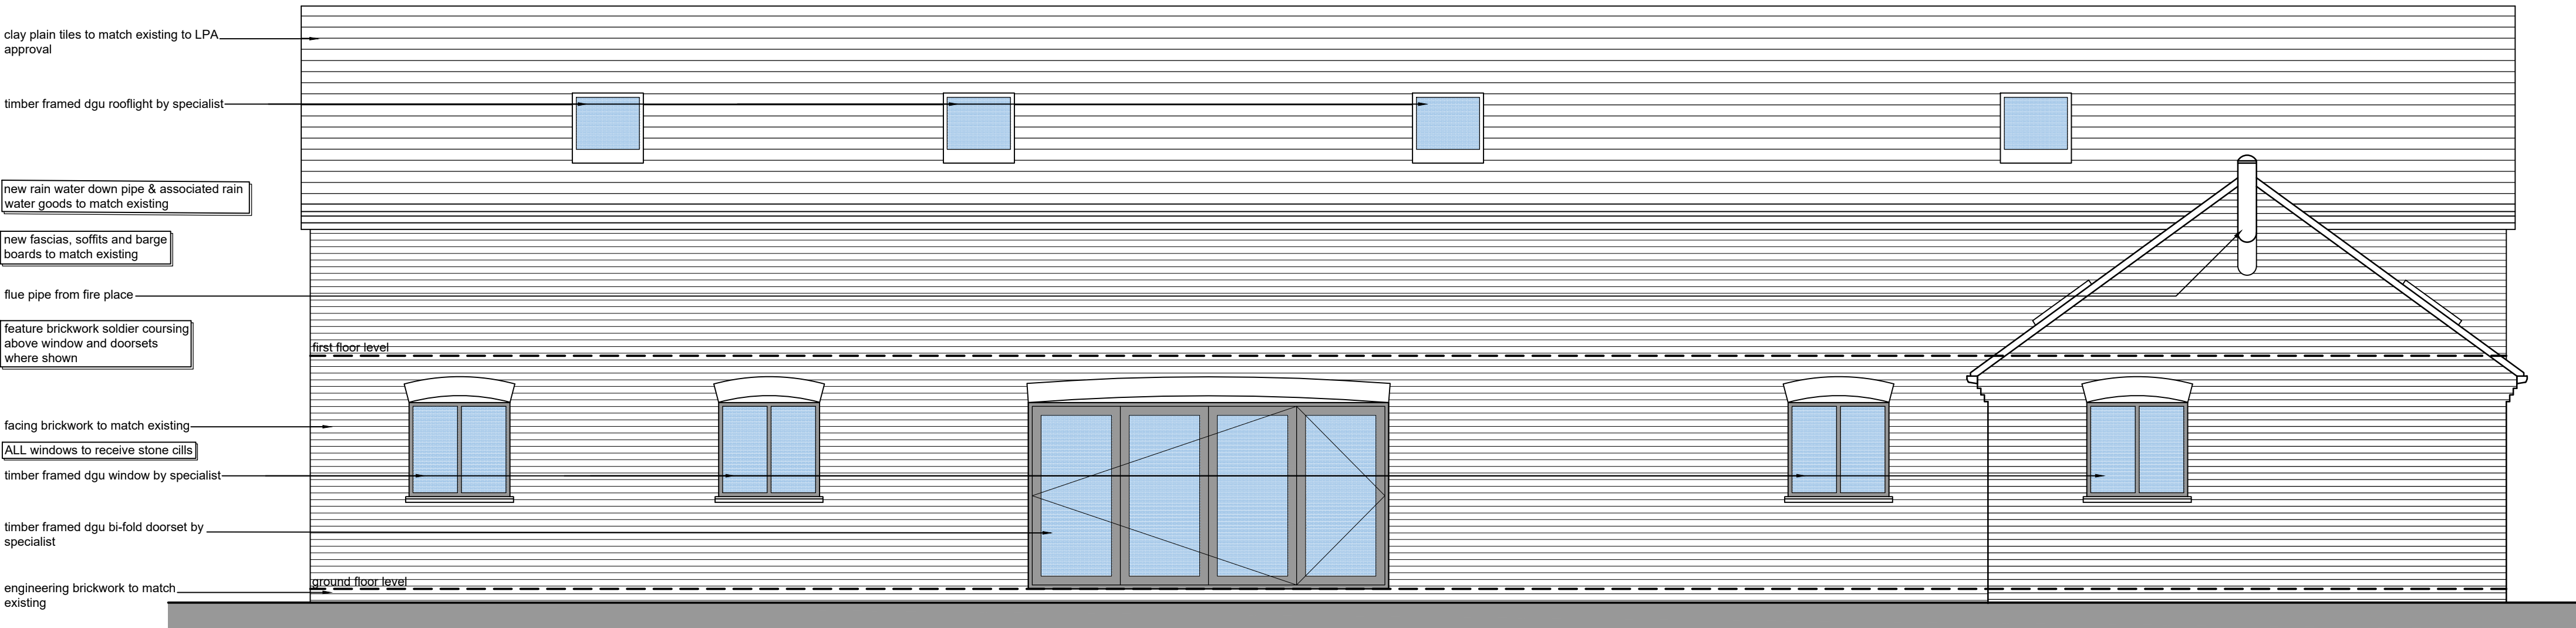

REAR - SOUTH EAST ELEVATION

REV	Issue Name	Issue Date	Issued By
A	INTERIOR & EXTERIOR CHANGES TO THE APPROVED GROUND AND FIRST FLOOR PLANS. ADDITIONAL ROOF LIGHT ADDED TO FRONT ELEVATION	05/07/23	RAB

NOTE:
CONTRACTORS TO VERIFY ALL DETAILS, SERVICES (ABOVE AND BELOW GROUND) DIMENSIONS ETC. PRIOR TO COMMENCEMENT OF WORKS
drawing to be read in conjunction with relevant Neptune Planning & Development Ltd., Structural Engineers, M&E Consultants and Specialist Sub-Contractors drawings, specifications, details etc.

 Neptune Architectural Suite 2D-24 The White House 83 Lifford Street Belfast BT9 7GP 0161 944411 www.neptunearchitectural.co.uk			Project: MEADOW BARN SHENTON LANE UPTON CV13 6LA		
Client: MR A SEATON			Drawing Title: BUILDING - ELEVATIONS		Checked by:
Scale (s): 1:50	Date: 05/07/23	Size: A1	Project No.: Drawing No.: Revision: 1414-P04A		Drawn by: RAB

Purpose of Issue:

PLANNING