

Boundary elevation

Boundary elevation showing neighbouring bungalow



Rear elevation




Side elevation




3D views



Driveway elevation

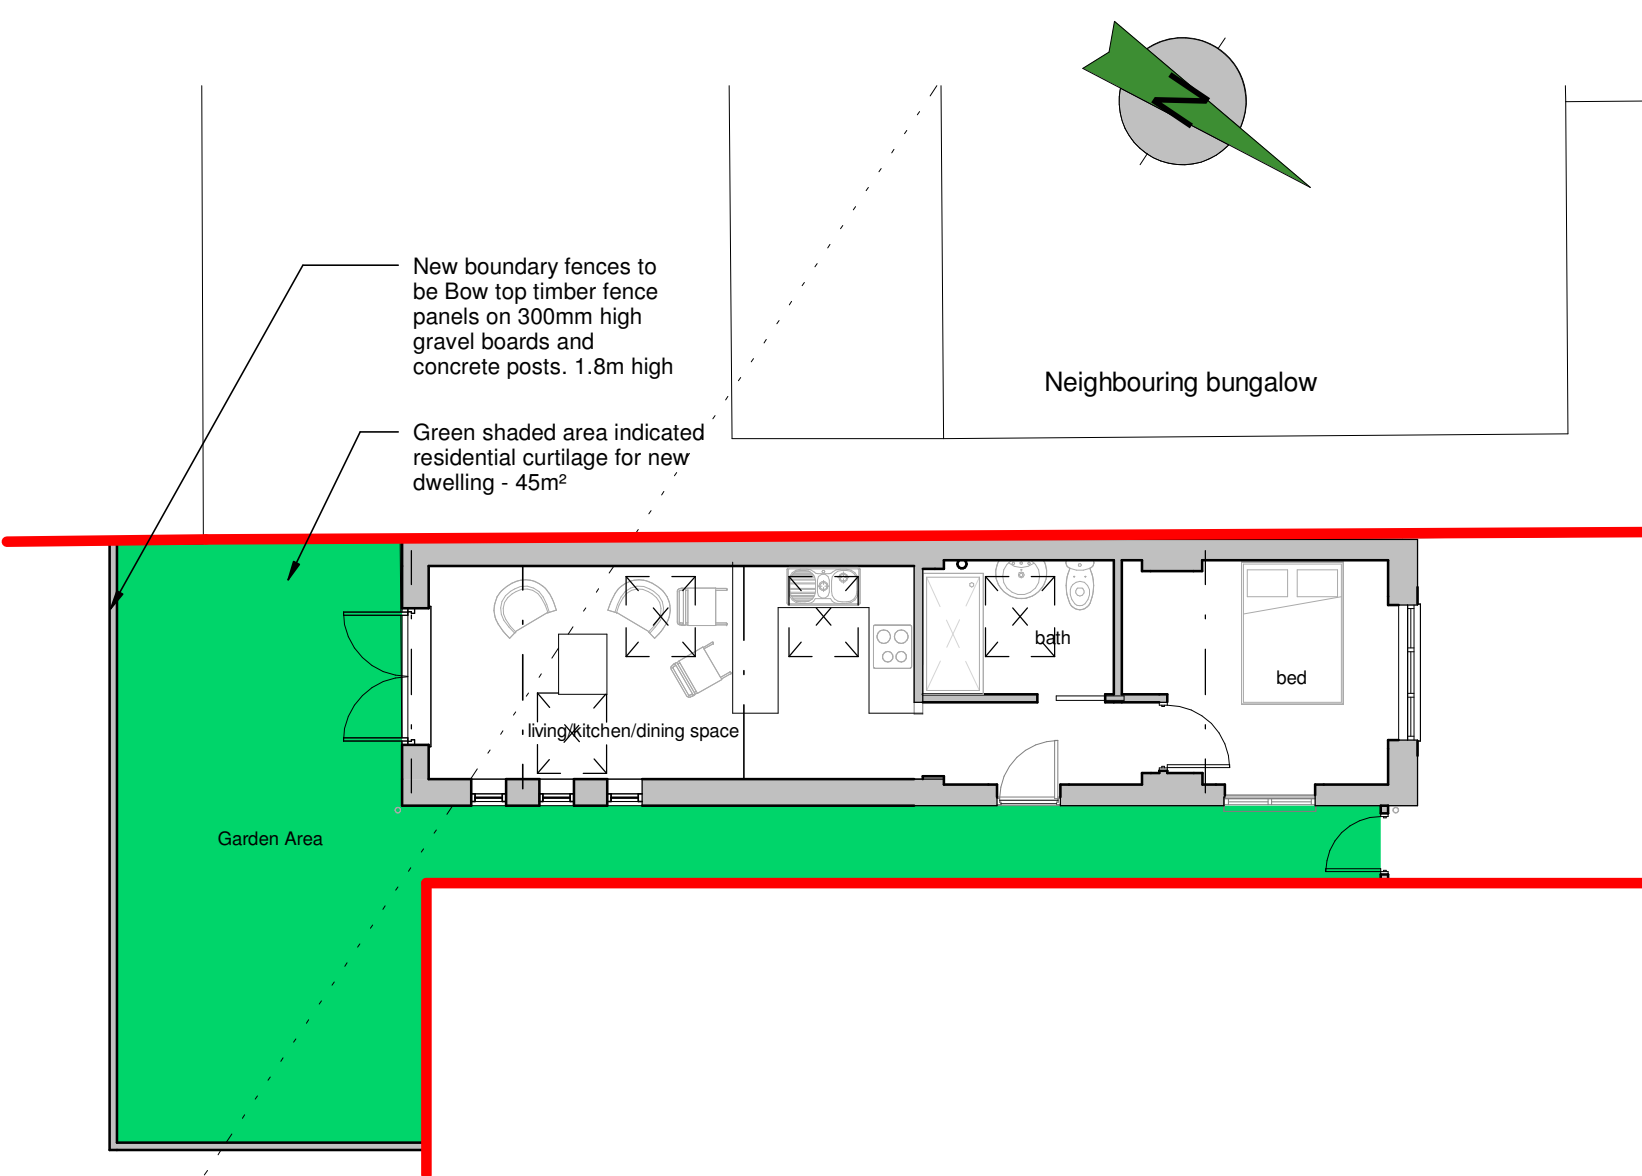

floor plan

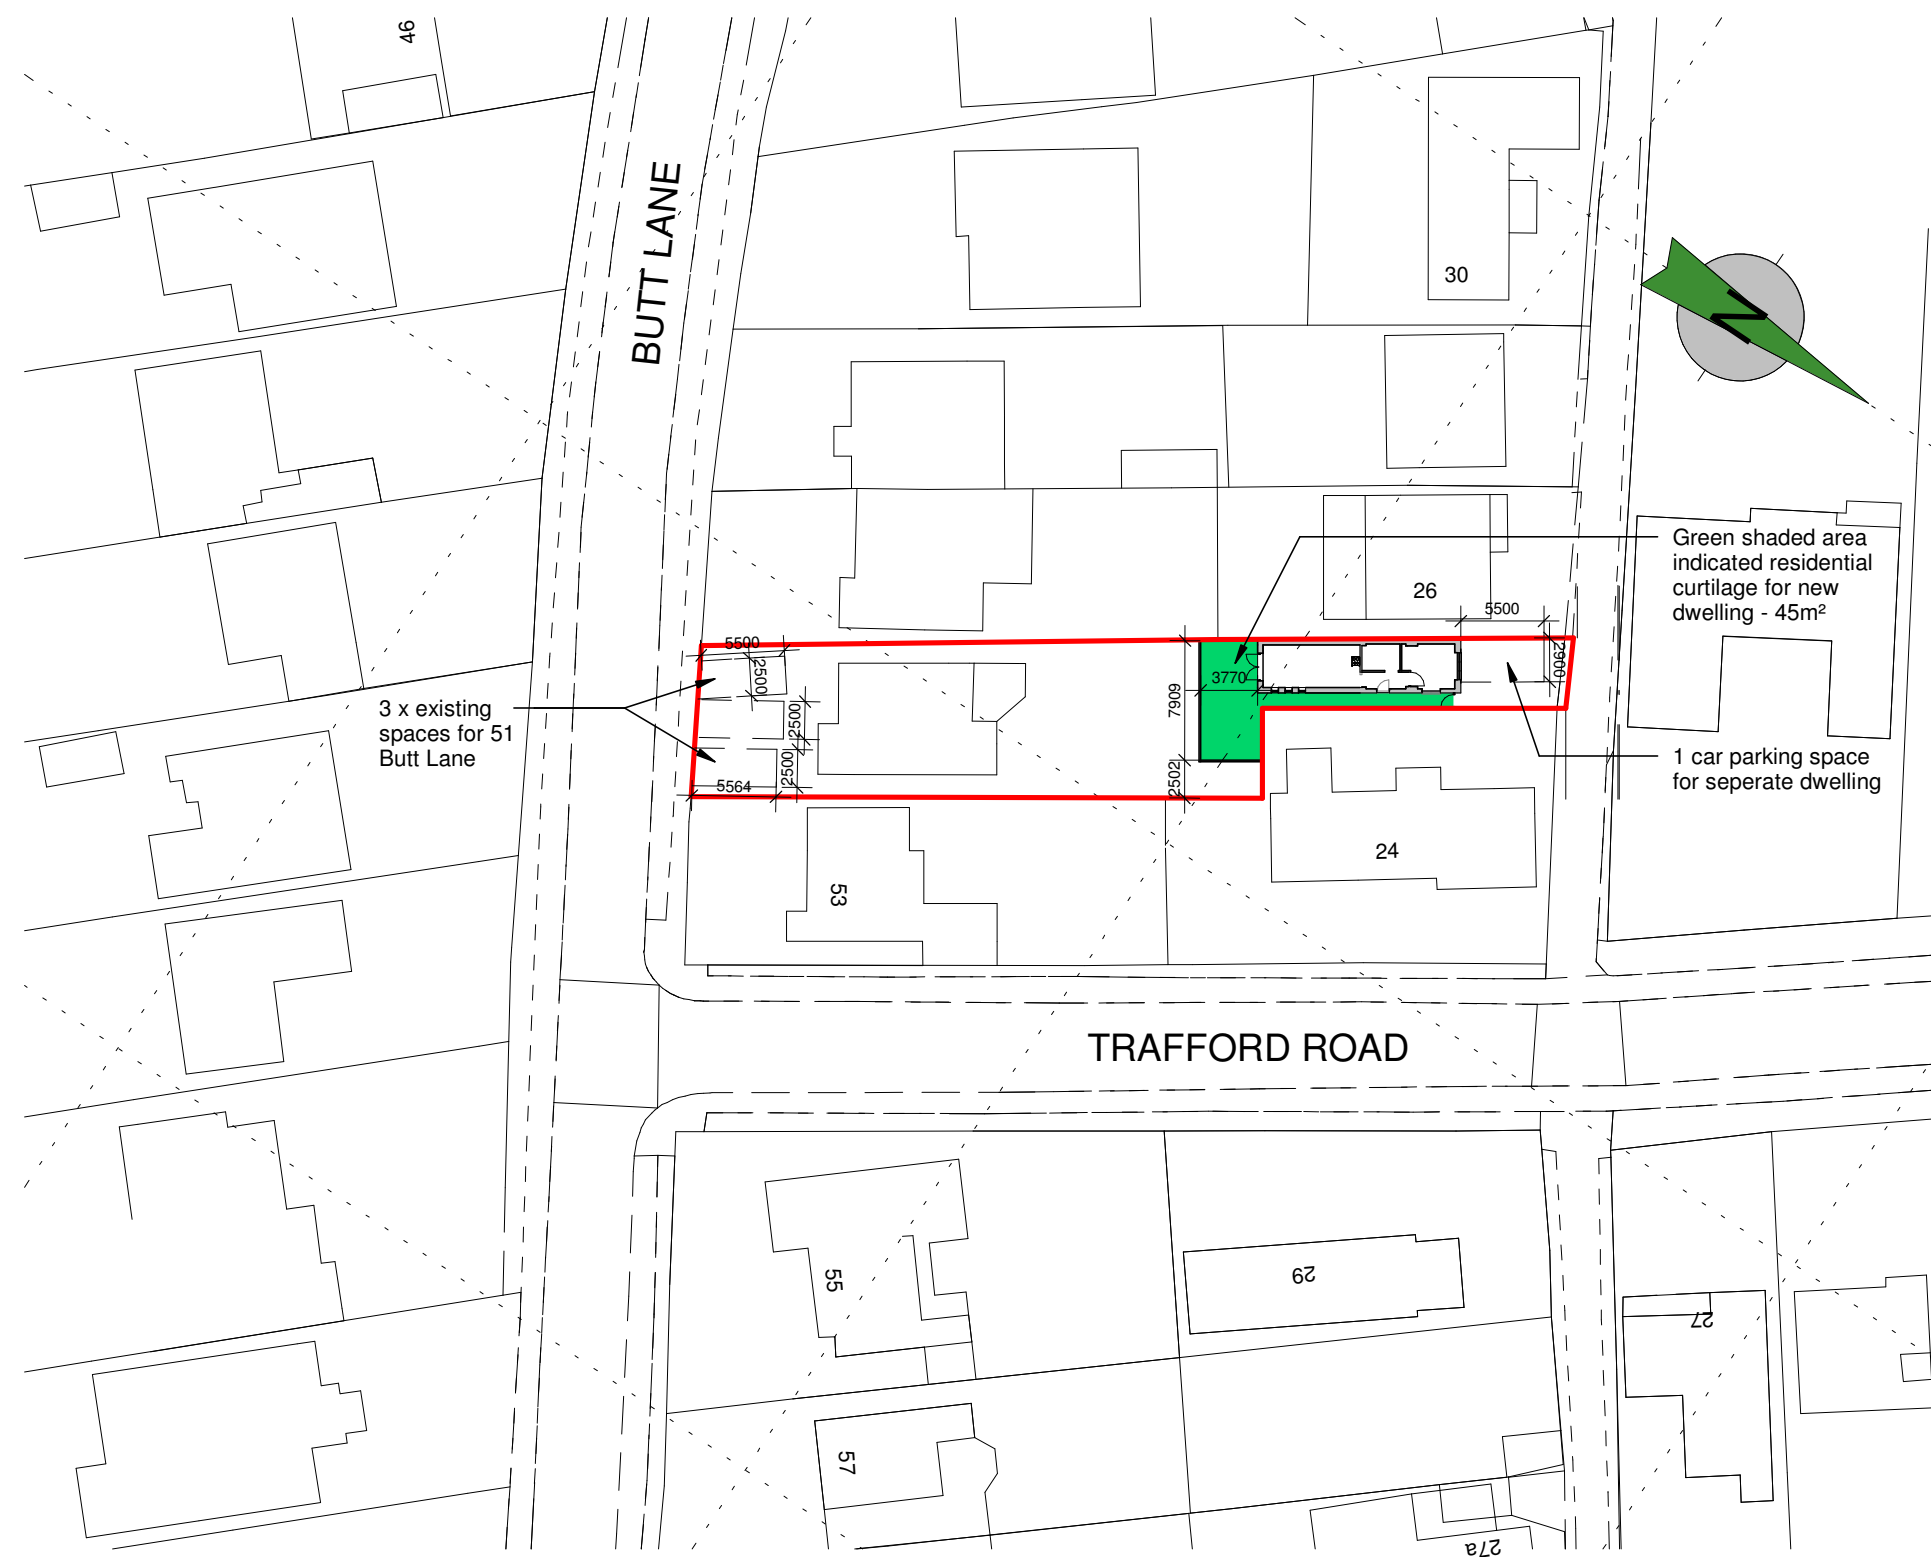

site plan 1:500

GIA 39.8m²/428.4ft²

hayward
ARCHITECTS LTD

19 Station Road
Hinckley
Leicestershire
LE10 1AW
Tel: 01455 635 665
Fax: 01455 618 971
www.hayward-architects.co.uk

Client	Chamberlain		
Project Title	Change of Use from Annex to Separate Dwelling, Butt Lane, Hinckley		
Drawing Title	Floor Plans, Elevations and Site Plan		
Scale	1:100	Sheet	A2
Date	May 23	Author	
Job No.	20/15	Drawing No.	10C
Status	Planning		

THE COPYRIGHT OF THIS DRAWING IS VESTED IN HAYWARD ARCHITECTS LTD. REPRODUCTION IN ANY FORM, EITHER IN WHOLE OR IN PART IS FORBIDDEN WITHOUT THE PRIOR WRITTEN PERMISSION OF THE COPYRIGHT HOLDER. DO NOT SCALE FROM DRAWING AND ONLY FIGURED DIMENSIONS ARE TO BE USED