






Front Elevation

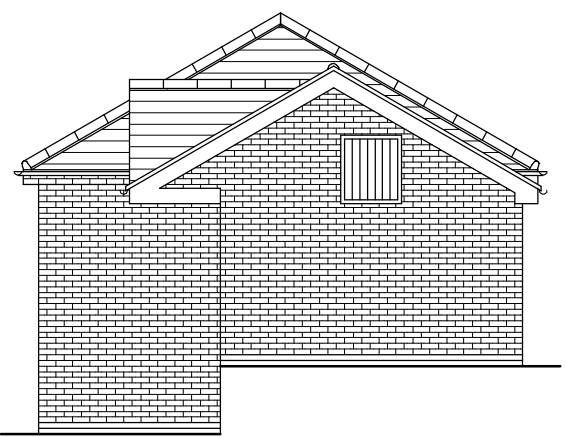


End Elevation

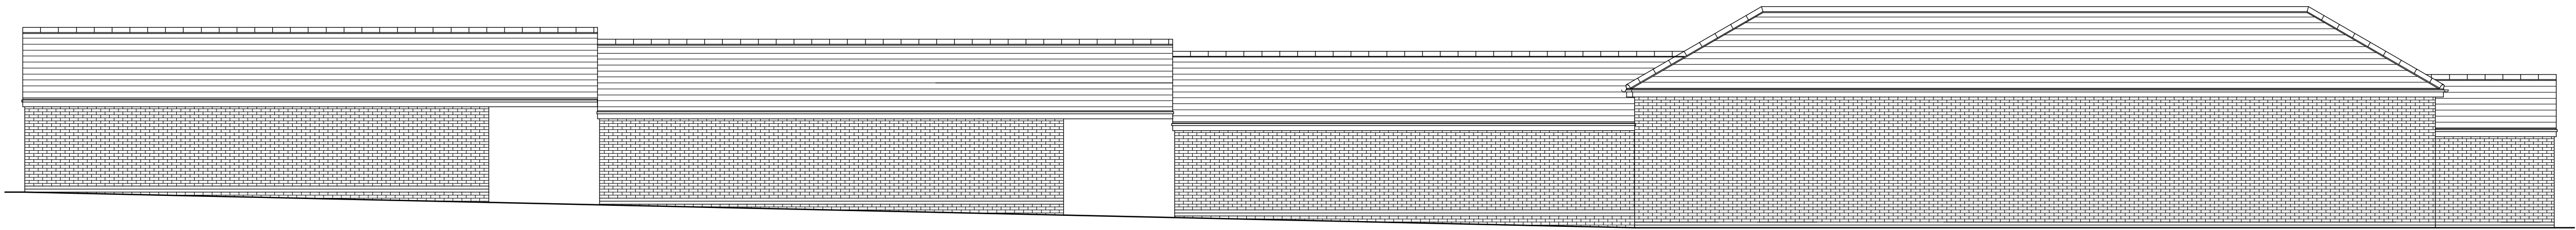


Rear Elevation

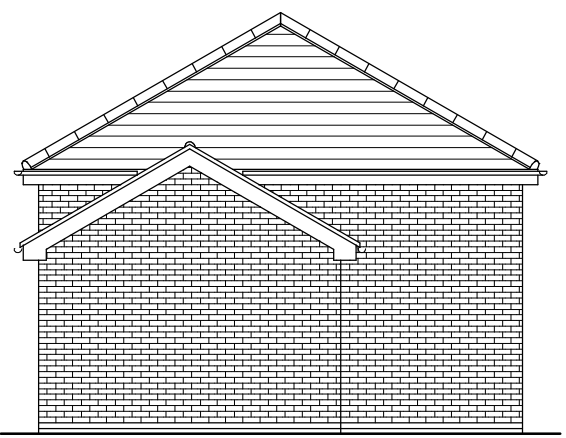


End Elevation

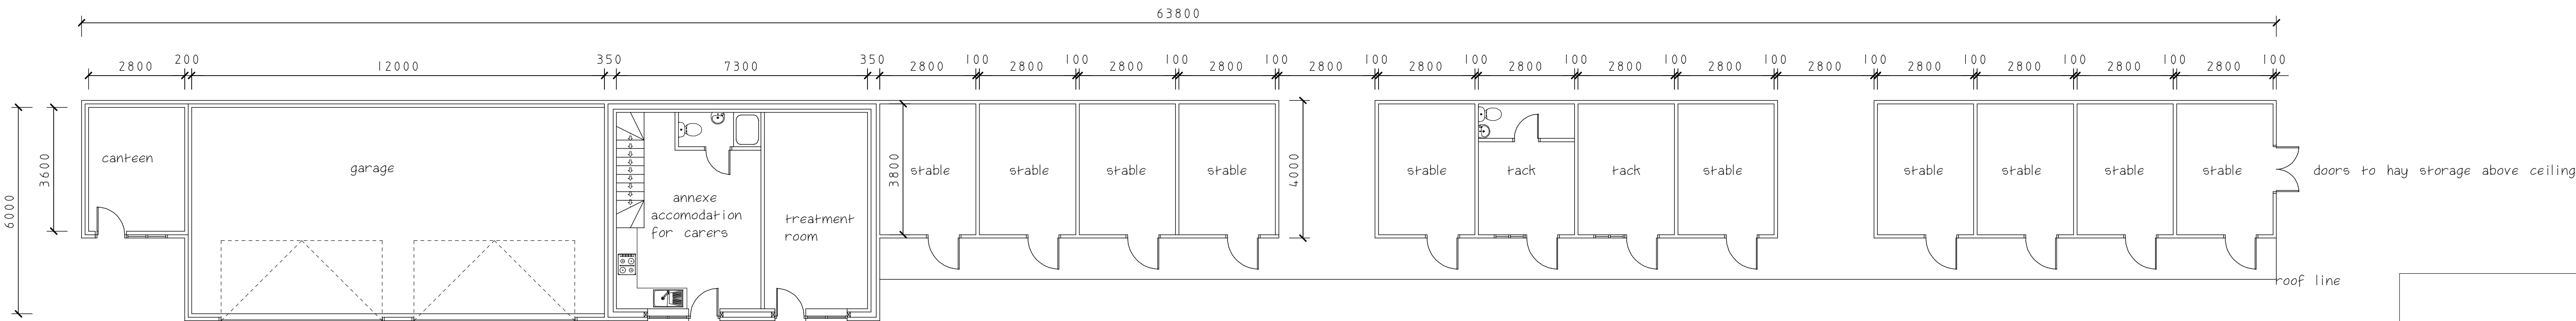


Floor Plan

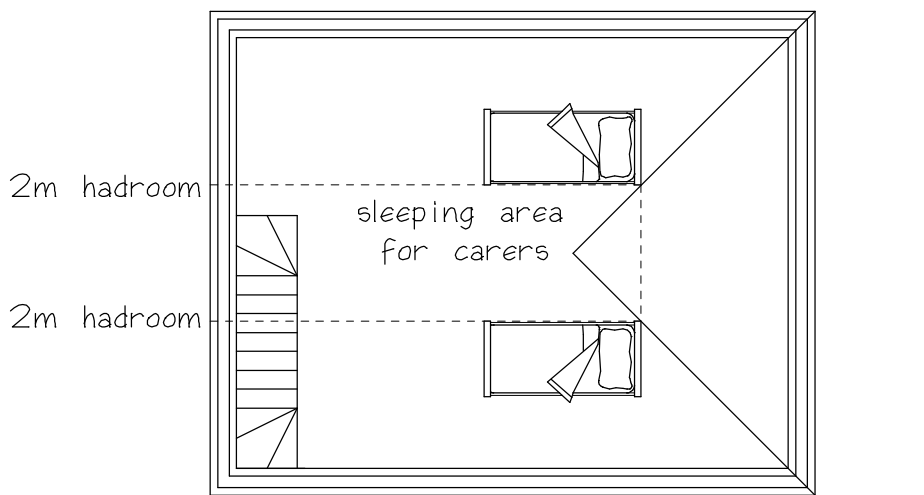

First Floor Plan Annexe

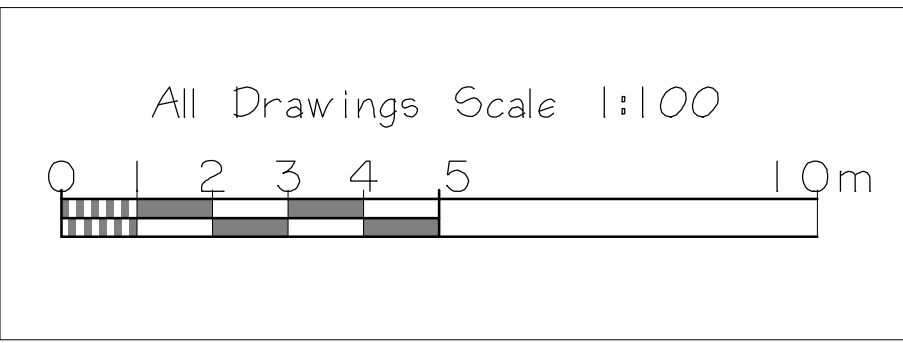

Scale Bar

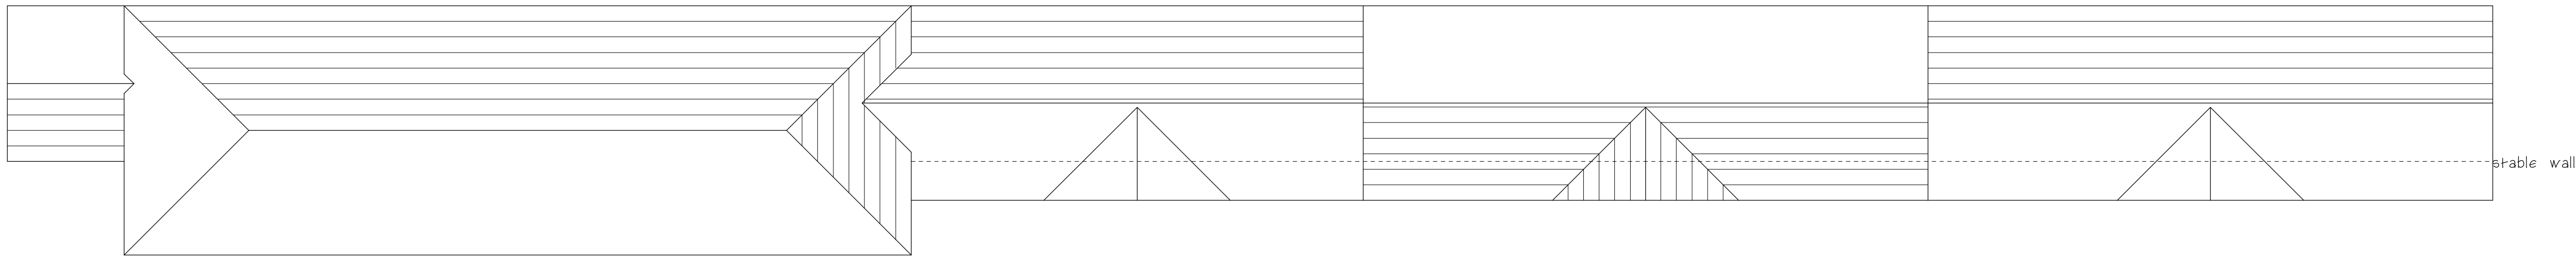

Roof Plan

CLIENT			
Arthur McDonagh			
JOB TITLE			
Bradwardine Desford Lane Ratby Leicester LE9 2BQ			
DRAWING TITLE			
Demolish Existing Bungalow And Stable Block Replace With New Detached House And Stable Block Stable Block			
SCALE	SHEET	DATE	DRAWN BY
1:100	A1	June 2023	A Moore
ANDREW MOORE ARCHITECTURAL SERVICES Tel; 07973397765 Email;andrewmoore@workmail.com			
DRG NO		SHEET NO	
1614		2	