




First floor plan



Front elevation

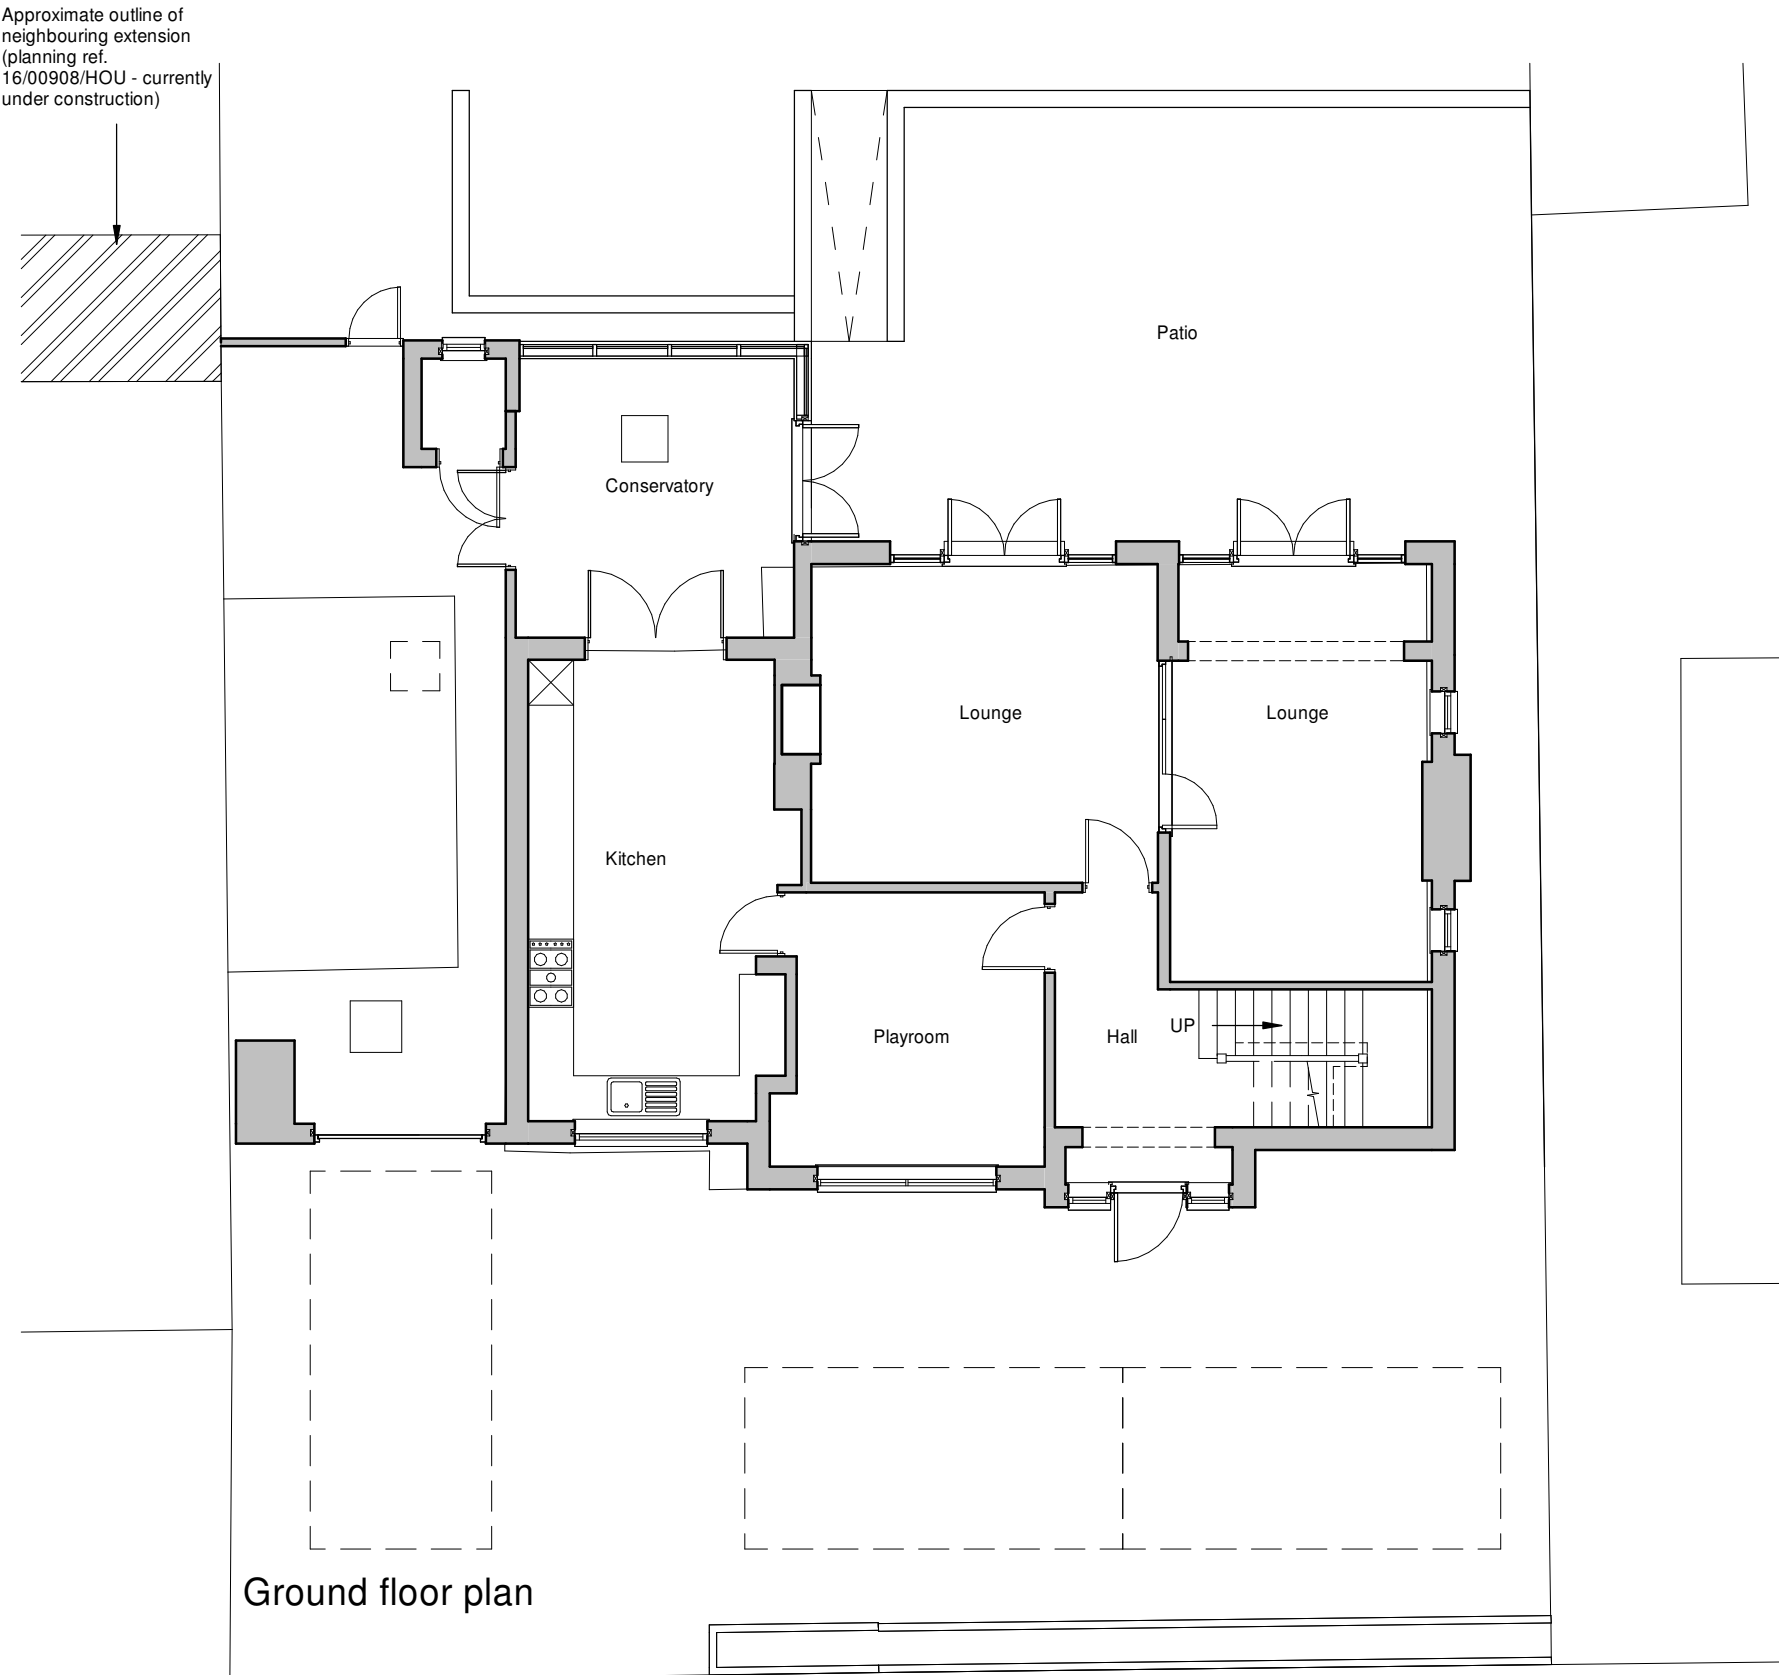


Ground floor plan



Rear elevation



Side elevation

 

19 Station Road
Hinckley
Leicestershire
LE10 1AW

Tel: 01455 635 665
Fax: 01455 618 971
www.hayward-architects.co.uk

Client			Mr Dev Patel		
Project Title					
Proposed extensions and alterations 84 Mount Road Hinckley					
Drawing Title					
As existing					
Scale				Sheet	
1:100				A2	
Date		Author			
Sept 2023		ZLM			
Job No.			Drawing No.		
23 58			03		
Status					
PLANNING					
THE COPYRIGHT OF THIS DRAWING IS VESTED IN HAYWARD ARCHITECTS LTD. REPRODUCTION IN ANY FORM, EITHER IN WHOLE OR IN PART IS FORBIDDEN WITHOUT THE PRIOR WRITTEN PERMISSION OF THE COPYRIGHT HOLDER. DO NOT SCALE FROM DRAWING AND ONLY FIGURED DIMENSIONS ARE TO BE USED					