




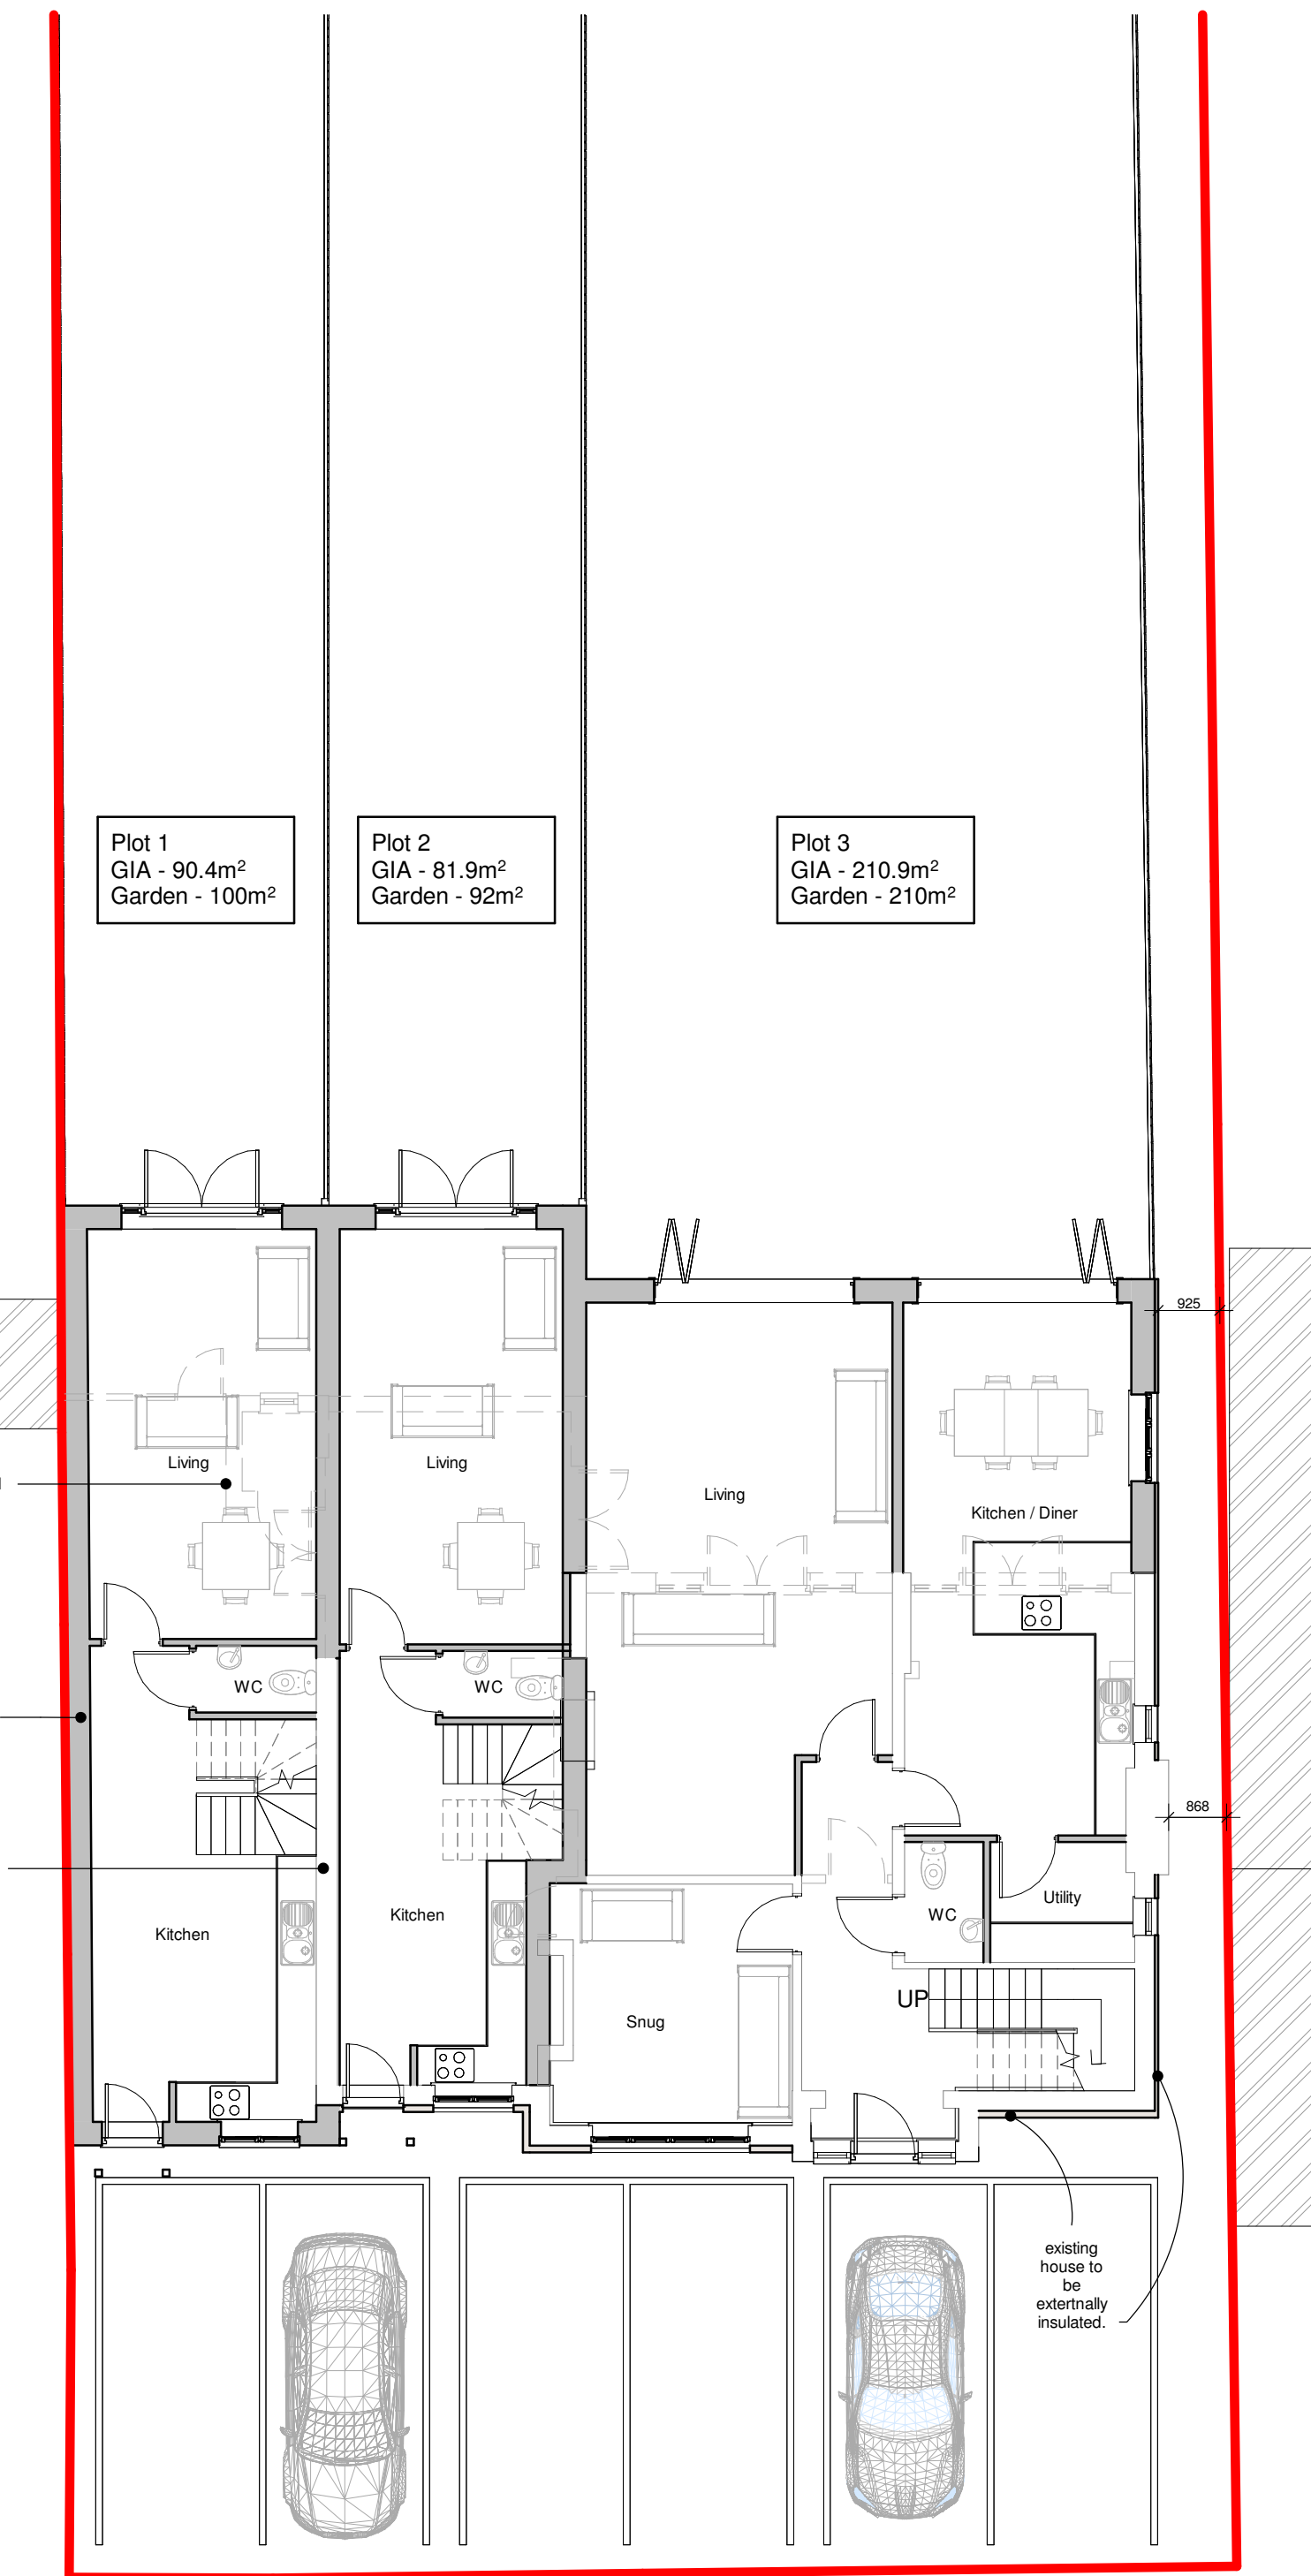


Ground Floor Plan

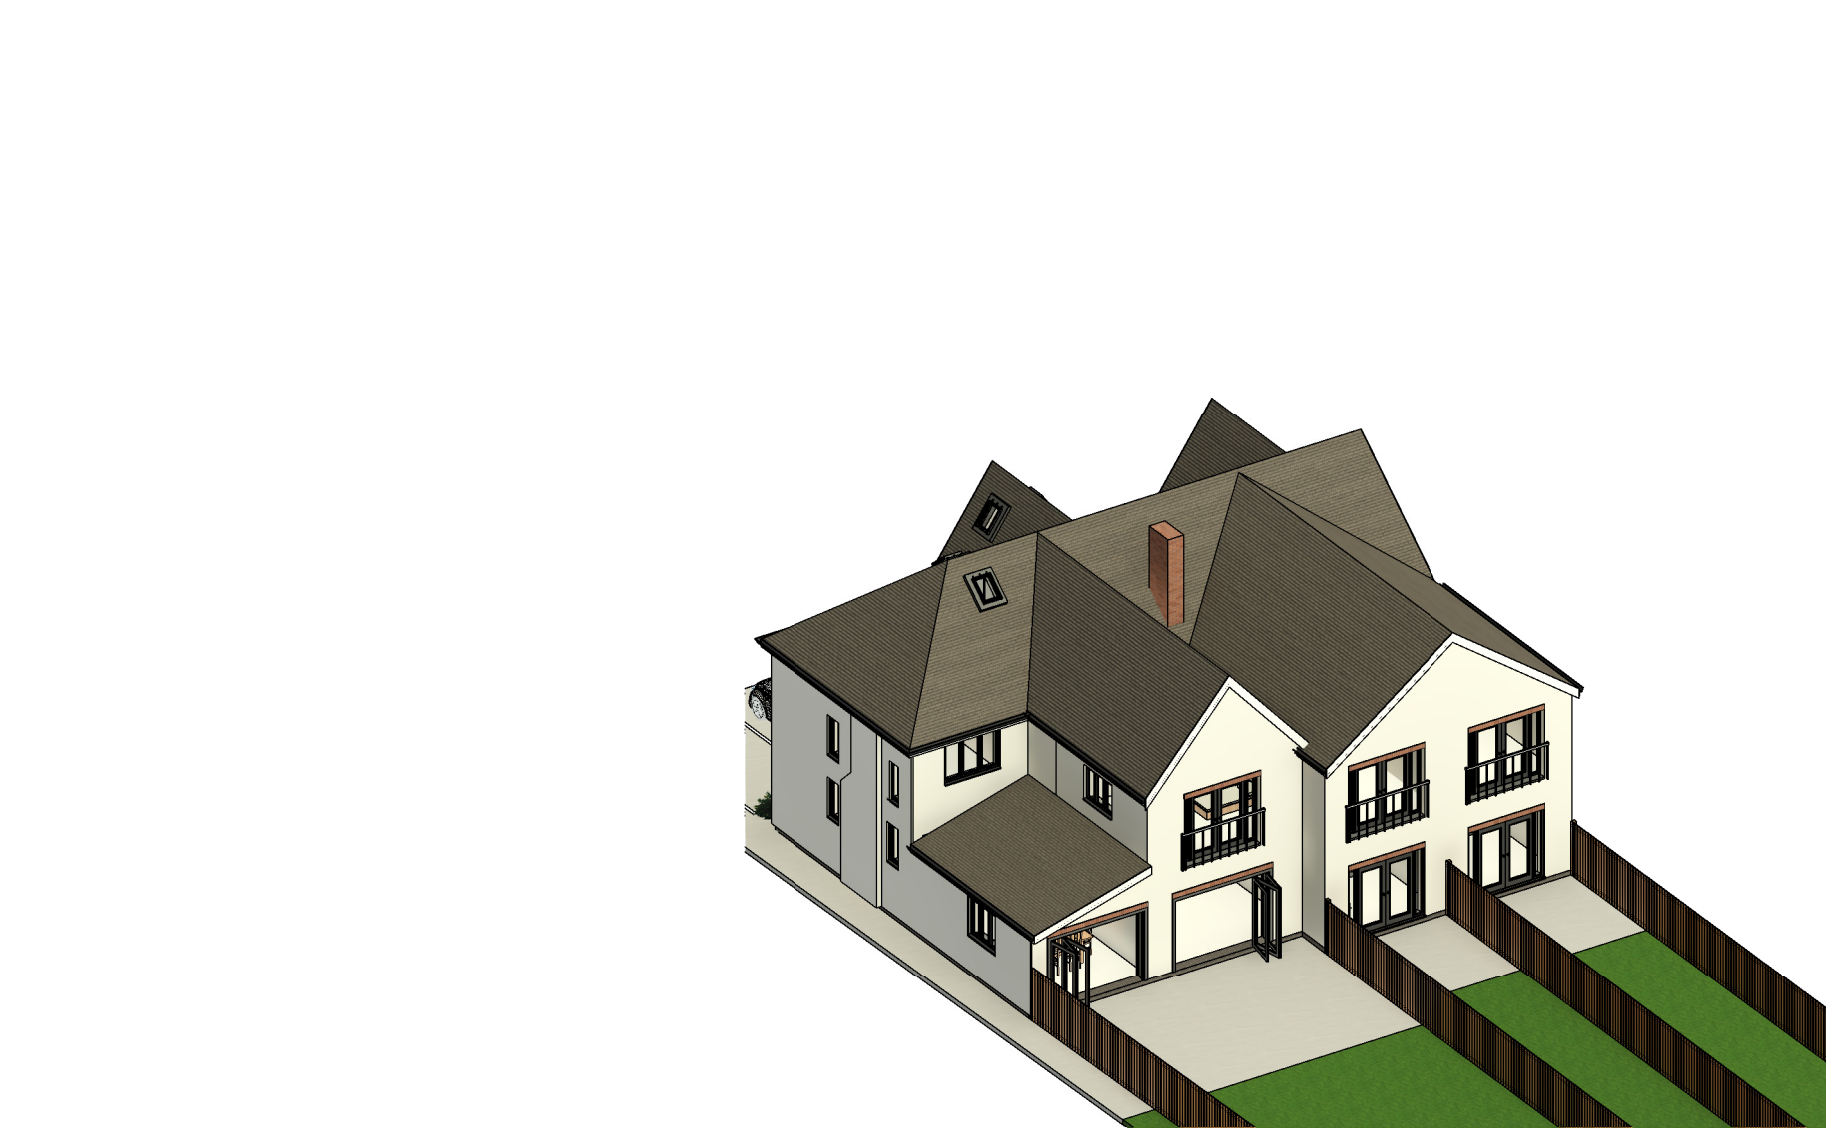


3D Views

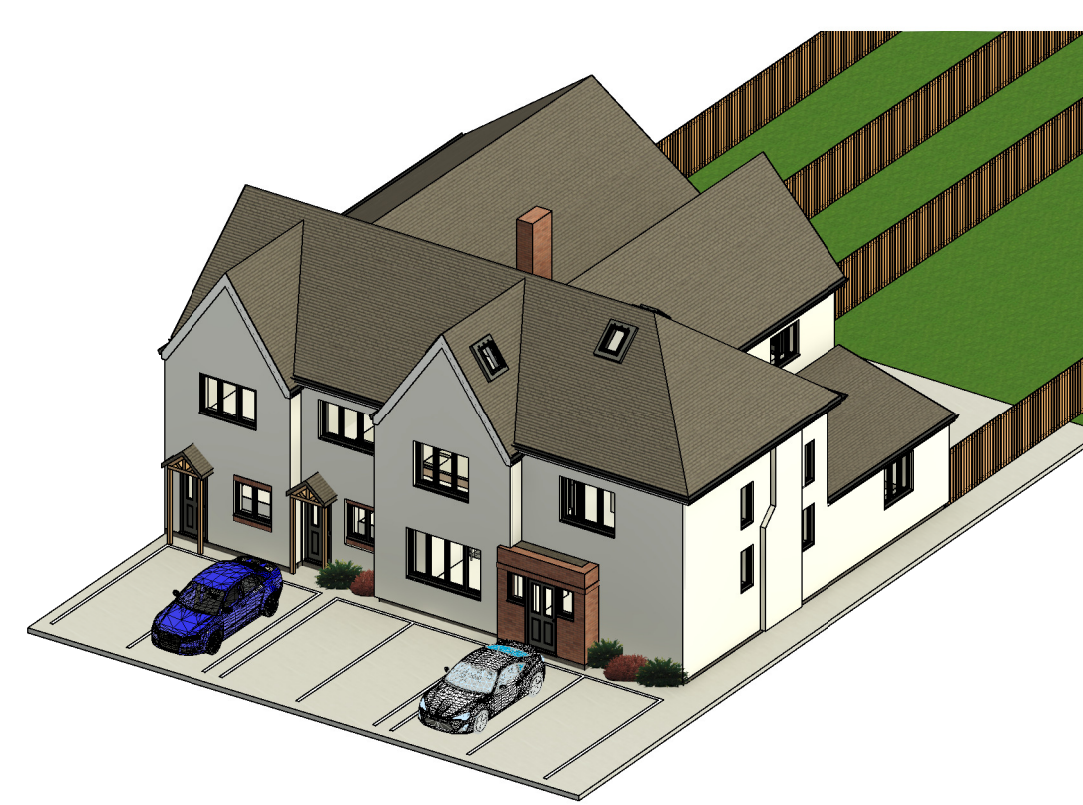

First Floor Plan

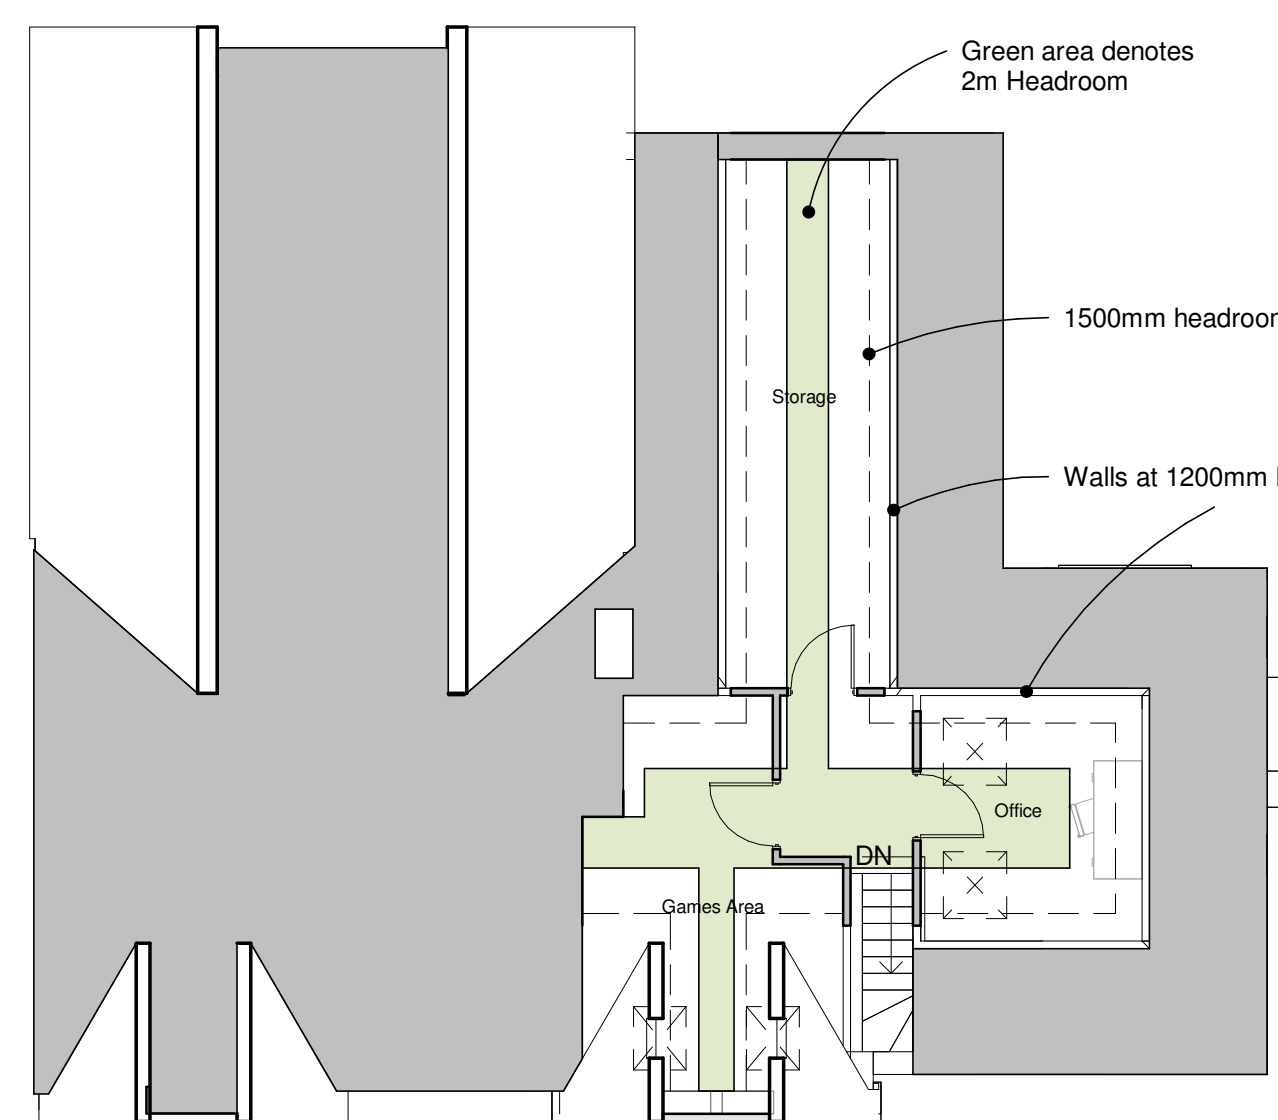

Second Floor Plan

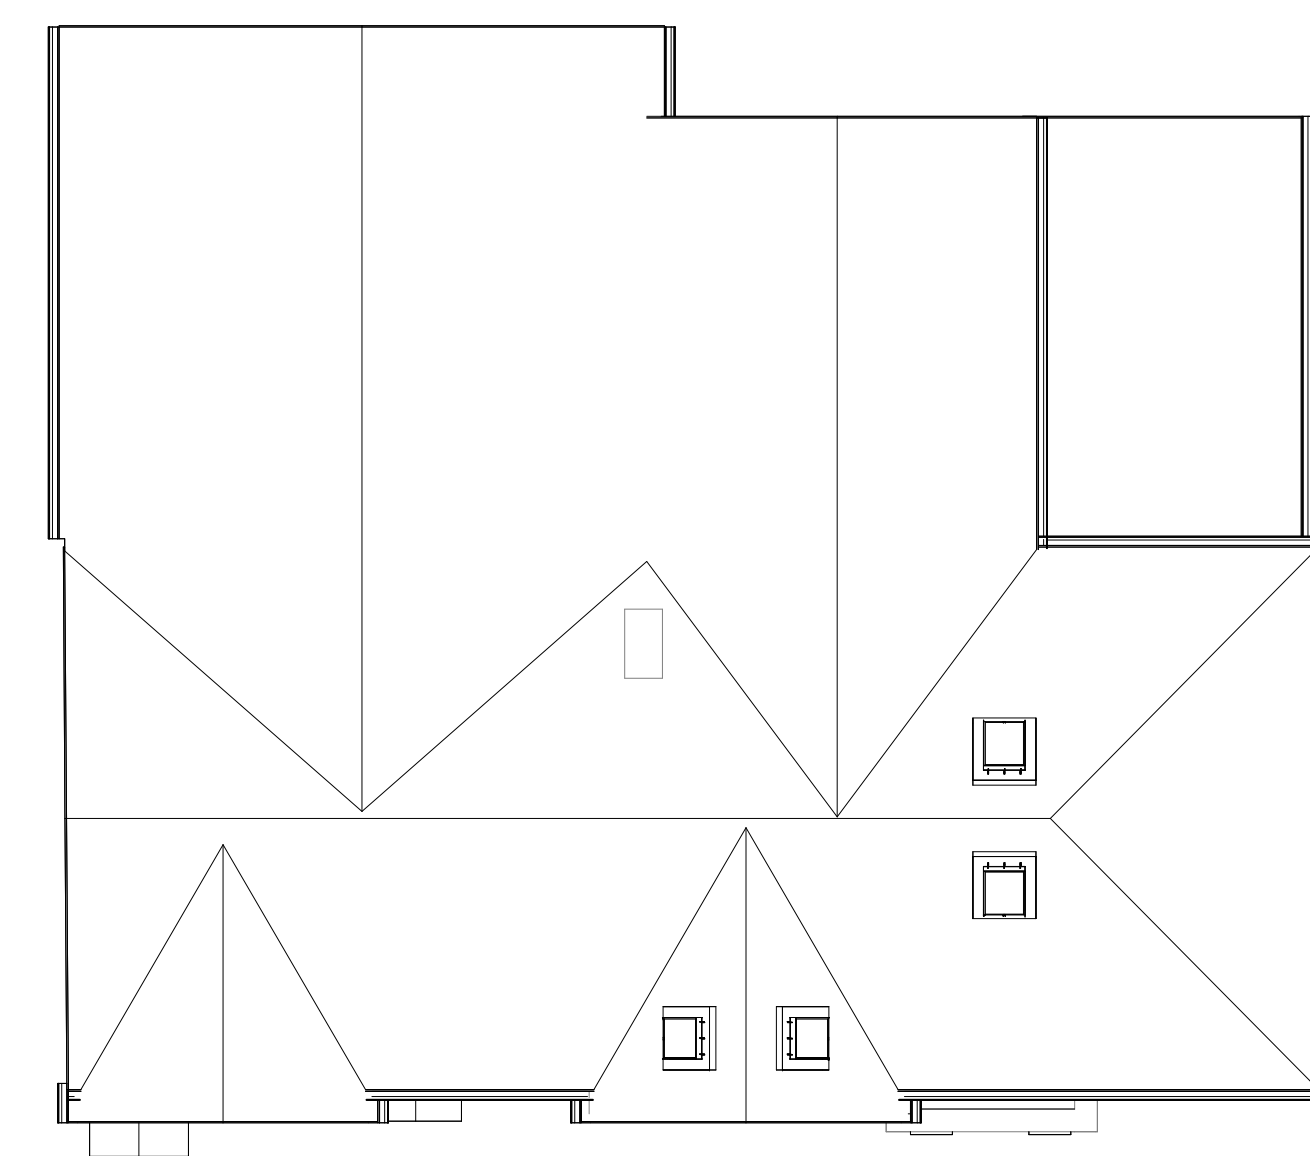

Roof Plan



Client Dev Patel			hayward ARCHITECTS LTD 19 Station Road Hinckley Leicestershire LE10 1AW Tel: 01455 635 665 Fax: 01455 618 971 www.hayward-architects.co.uk	
Project Title Proposed Houses 84 Mount Road Hinckley				
Drawing Title Scheme 01			Date Sept 2023	Sheet A1
Scale 1:100	Author MO	Checked by ZLM	Job No. 23 58	Drawing No 04c
The COPYRIGHT OF THIS DRAWING IS VESTED IN HAYWARD ARCHITECTS LTD. REPRODUCTION BY ANY OTHER PERSON WITHOUT THE WRITTEN PERMISSION OF THE FIRM OR BY ANY OTHER PERSON WITHOUT THE WRITTEN PERMISSION OF THE COPYRIGHT HOLDER, OR BY ANY OTHER PERSON WITHOUT THE WRITTEN PERMISSION OF THE FIRM, IS PROHIBITED. THIS DRAWING MUST BE USED AS A GUIDE ONLY.			Status Planning	