



Planning Ref. PP-13586594

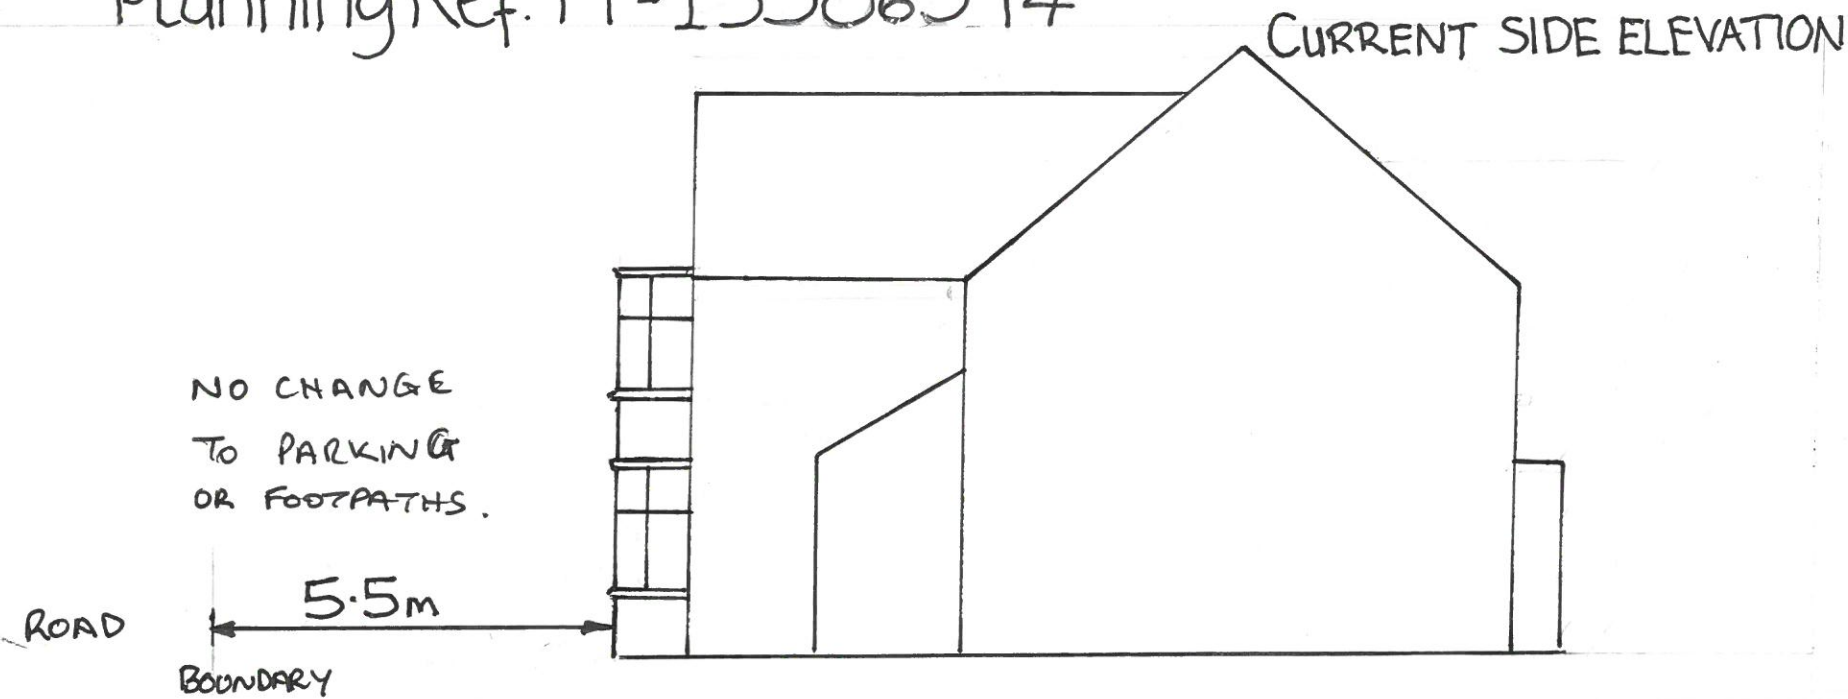

DRAWING 1 A3
CURRENT REAR ELEVATION.

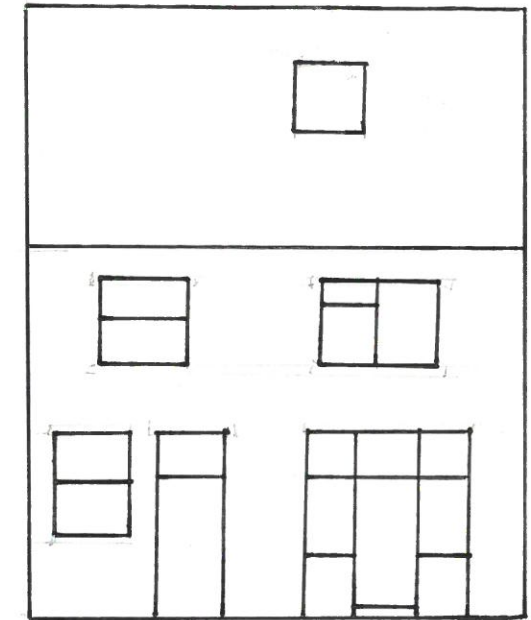


PROPOSED & EXISTING (NO CHANGE) FRONT (SOUTH EAST) ELEVATION.


- EQUITABLE ACCESS TO LIGHT. GROUND FLOOR.
- IMPROVED LIVING SPACE.



FRONT-NO CHANGE.

 


SCALE 1:100

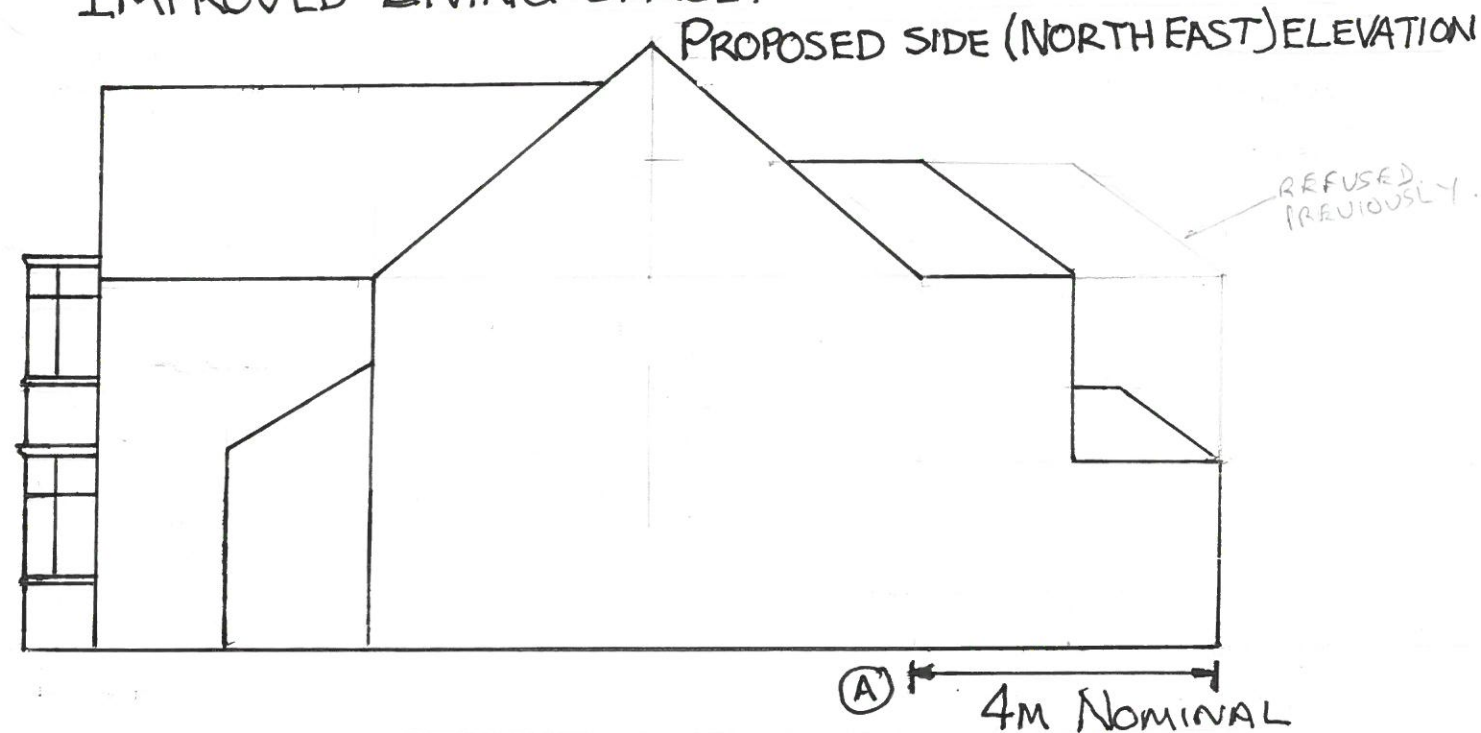

THE PROPOSED EXTENSION PROVIDES MORE OPEN ACCESS TO KITCHEN, DINING ROOM & LIVING ROOM ON THE GROUND FLOOR.

PROPOSED REAR (NORTH WEST) ELEVATION.

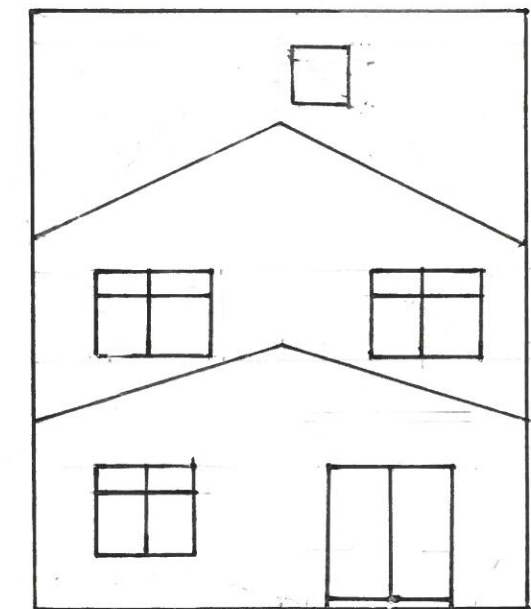

④ THE PROPOSED EXTENSION WILL BRING THE REAR OF 132 STANLEY ROAD IN ALIGNMENT WITH 134 STANLEY ROAD ON THE GROUND FLOOR.