



Planning Ref. PP-13

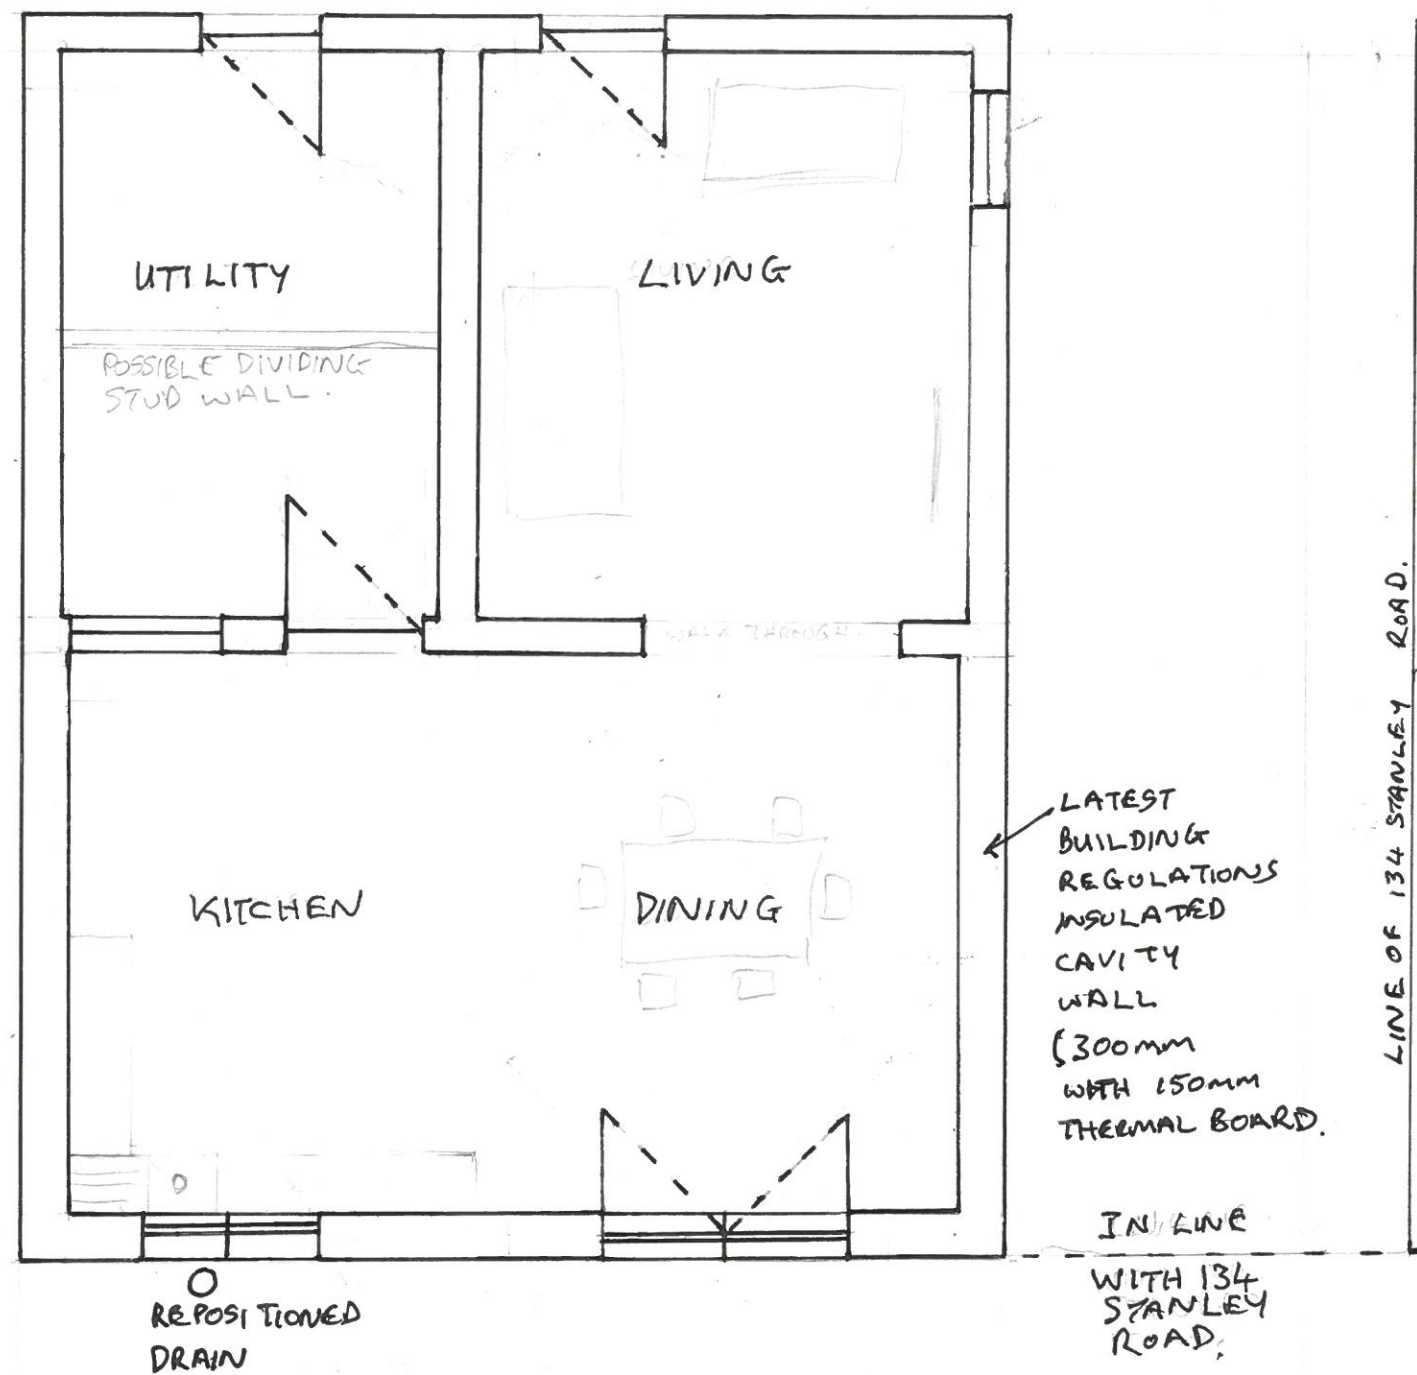

PROPOSED GROUND FLOOR PLAN

0 1 2 3 4 5 cm
0 1 2 2.5m
SCALE 1:50

DRAWING 4 A3

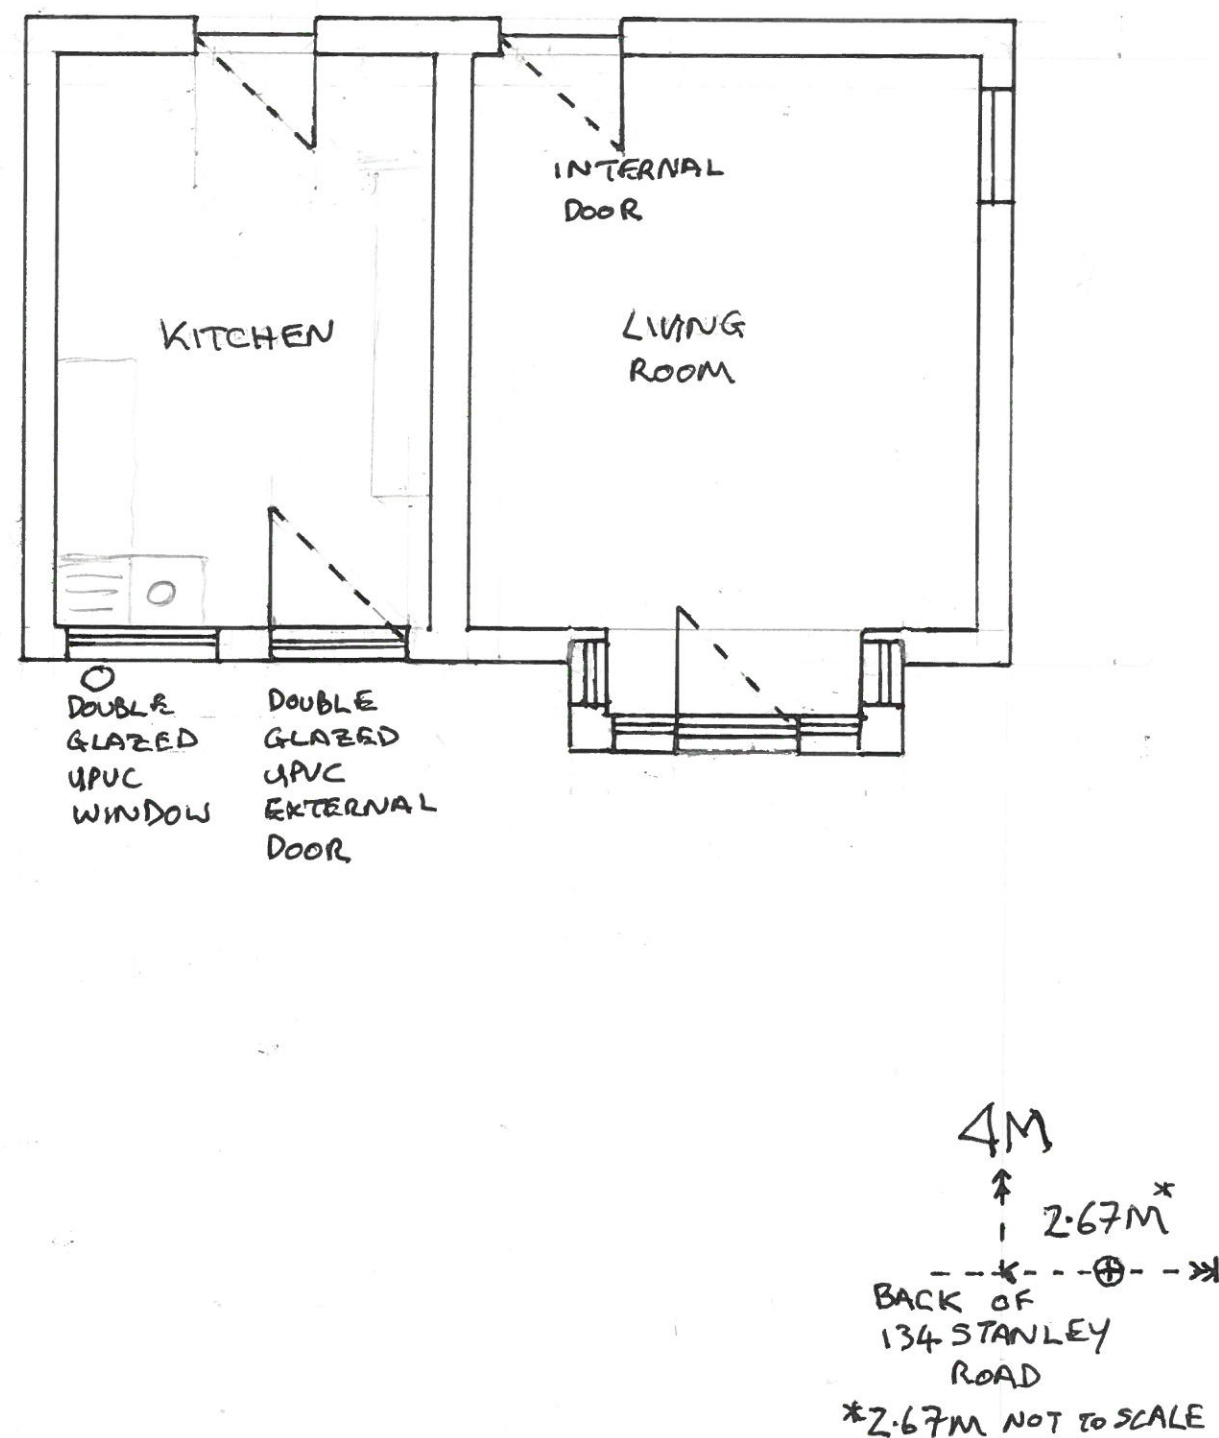

CURRENT GROUND FLOOR PLAN