


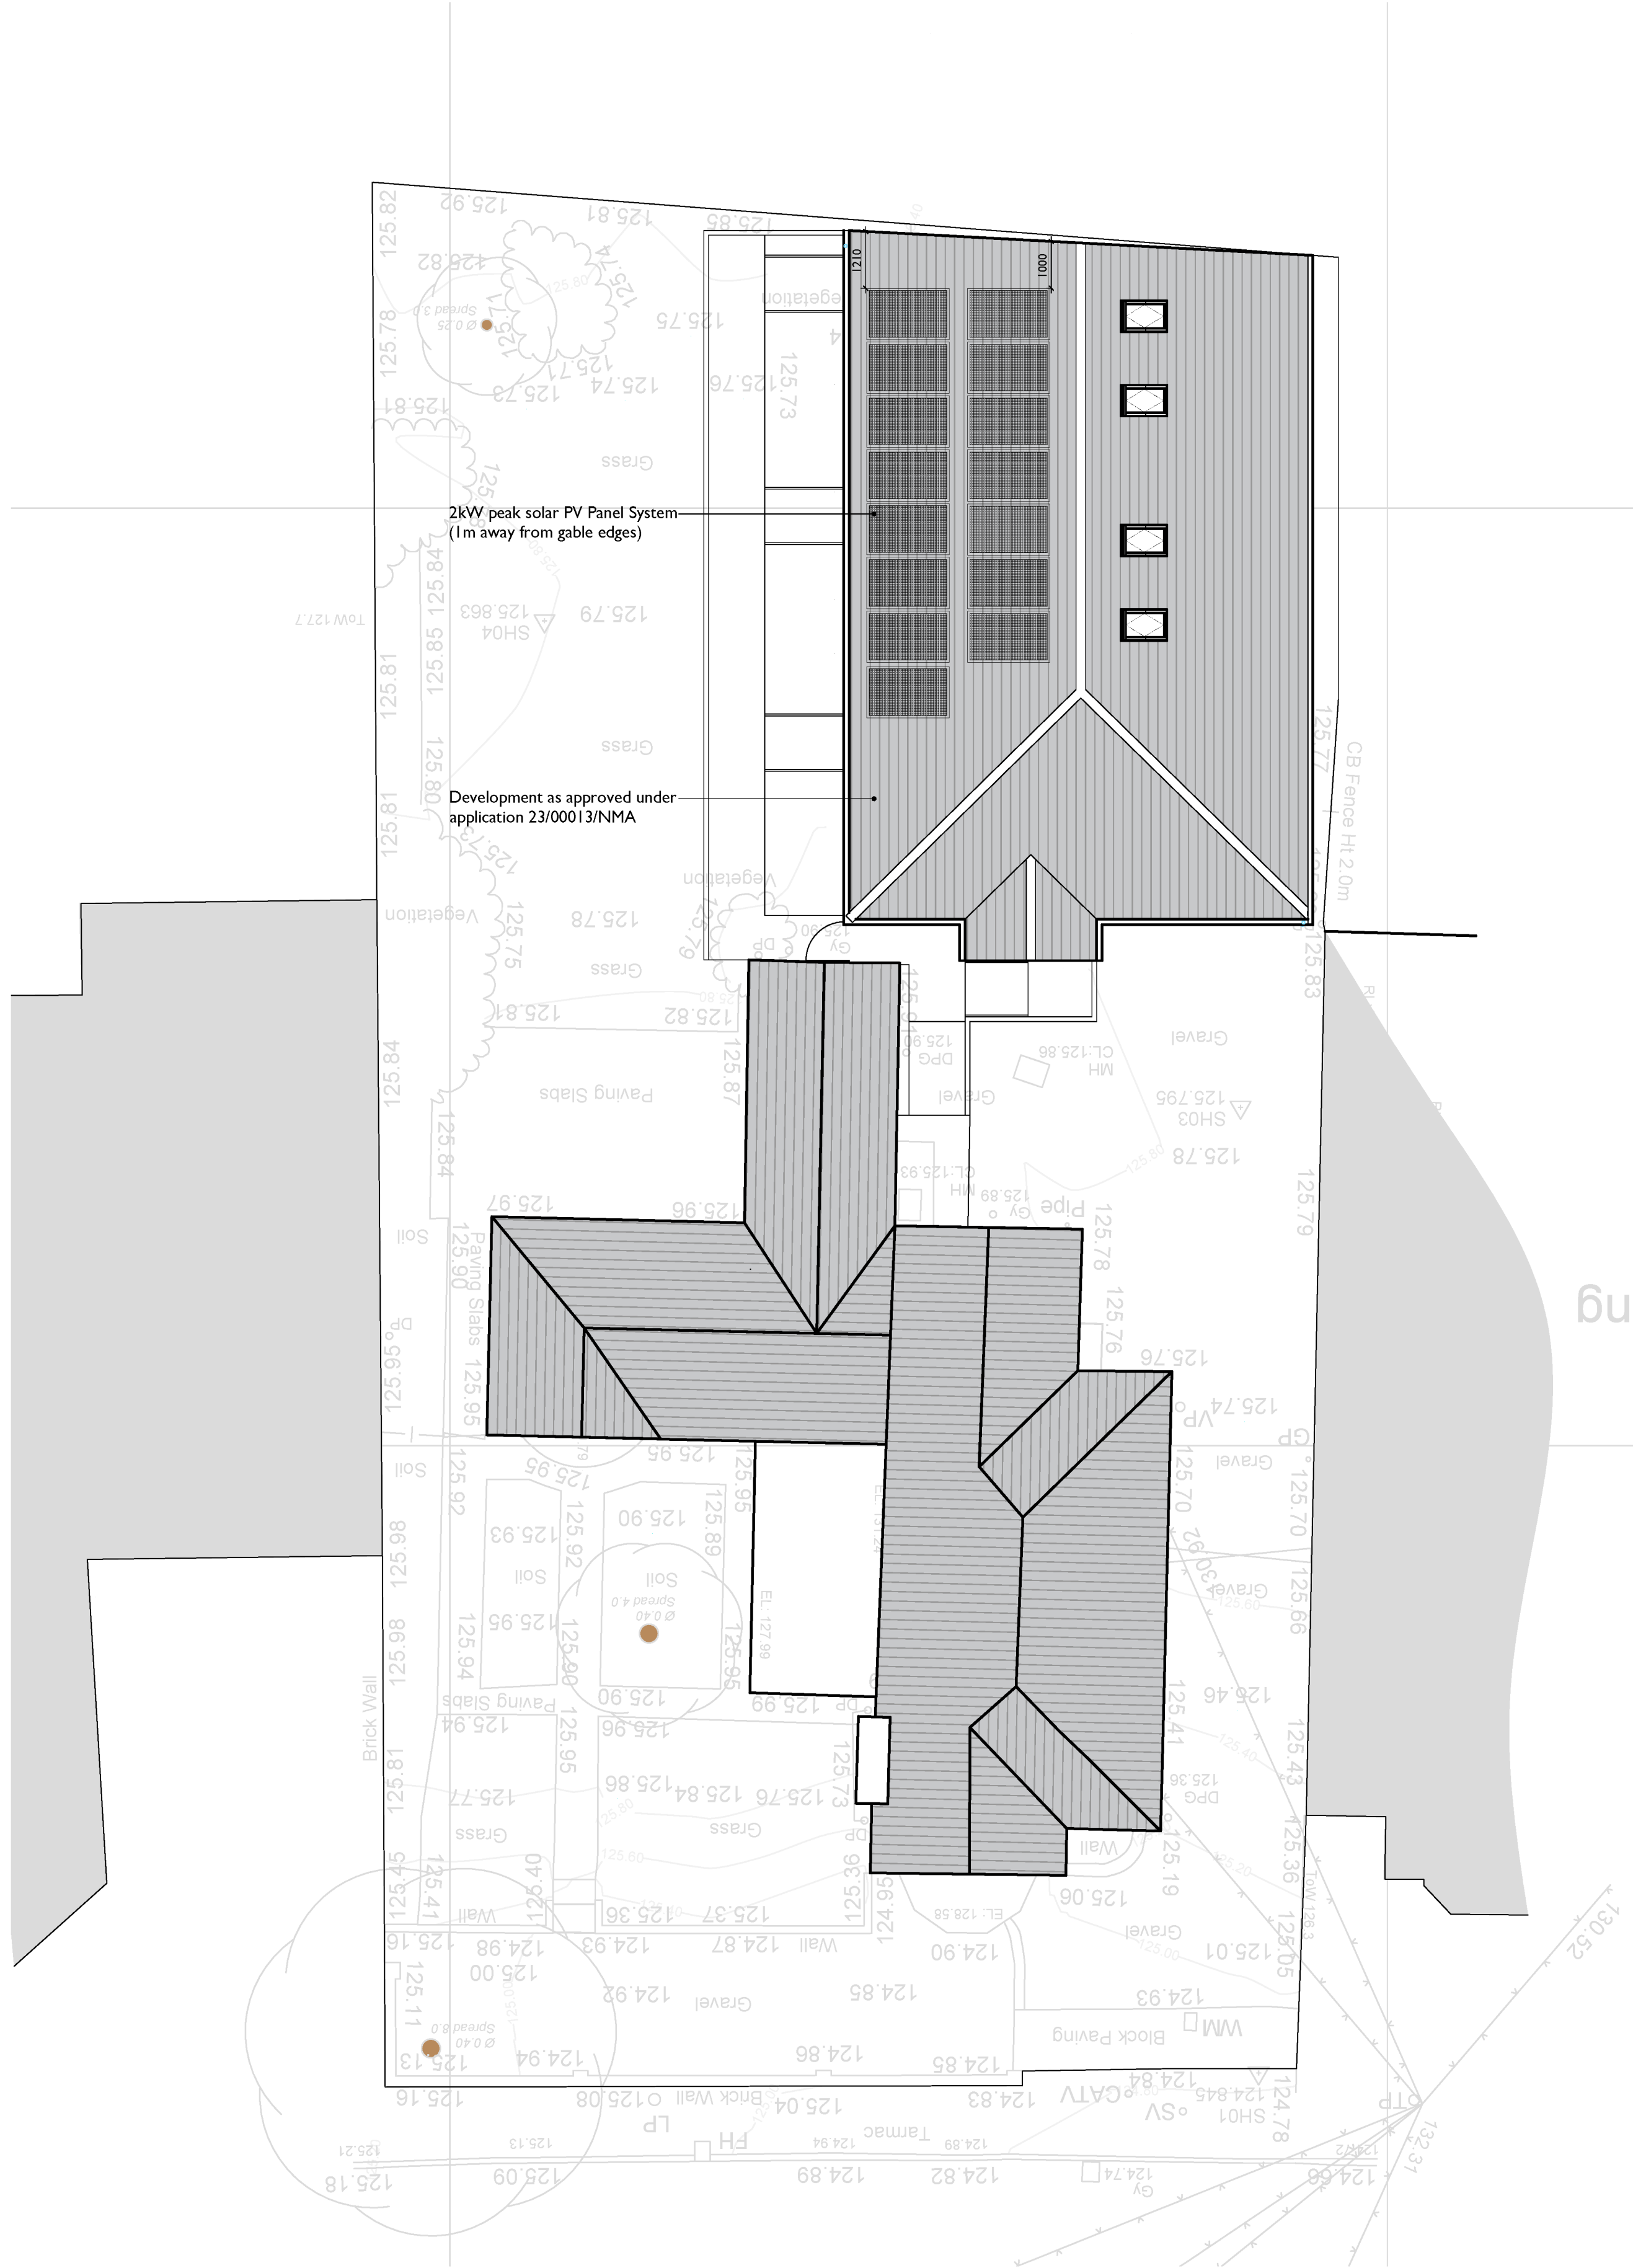


PV Panel Roof Plan:

1:100 at A1



Location Plan:

1:1250 at A1

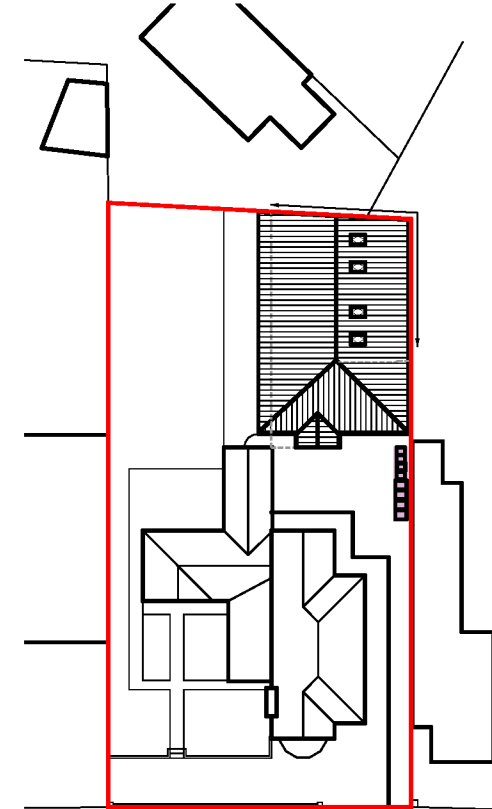

Proposed Block Plan:

1:500 at A1




Annexe - Side (Garden) Elevation:

1:100 at A1




Annexe - Front (Drive) Elevation:

1:100 at A1

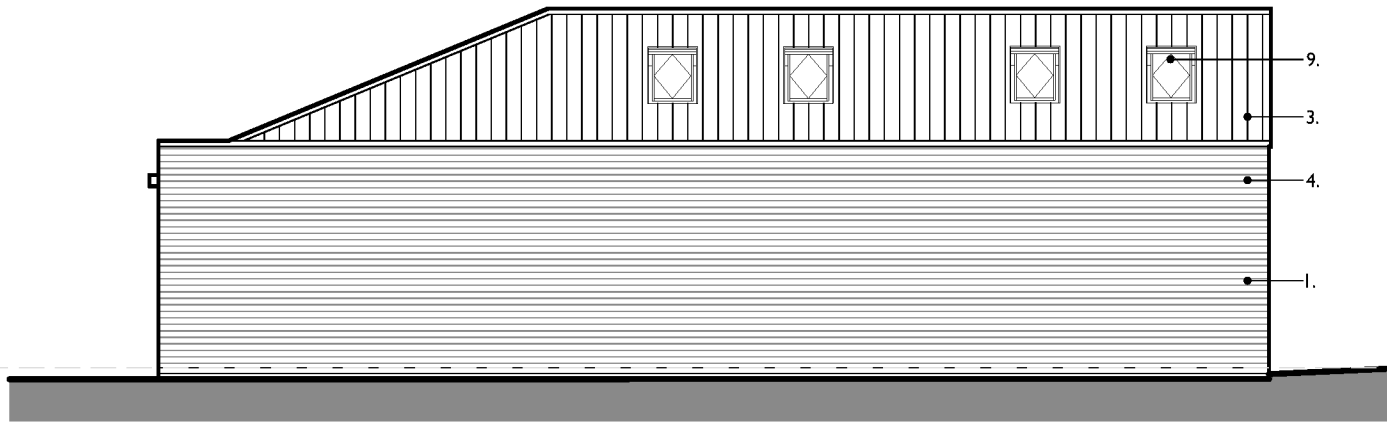

Annexe - Side (No. 26) Elevation:

1:100 at A1

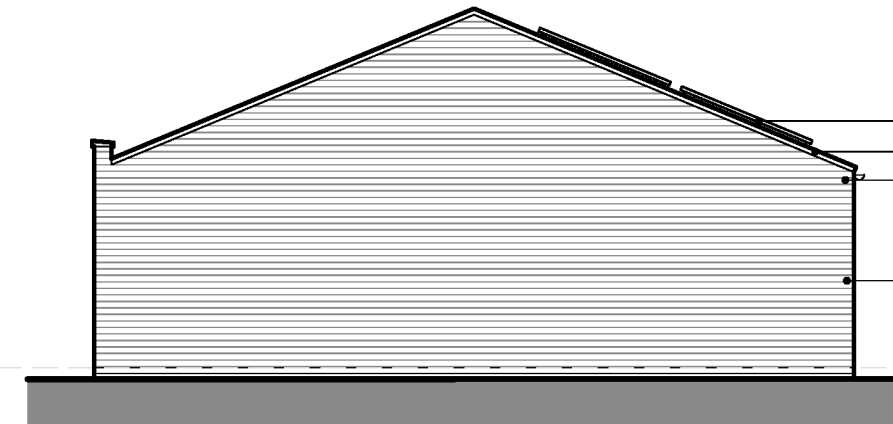

Annexe - Rear (No. 5) Elevation:

1:100 at A1

Notes:

All works to be carried out in accordance with the current Building Regulations, British Standards and Codes of Practice and to the satisfaction of the Local Authority Building Inspector.
All dimensions are to be checked on site prior to the commencement of the works. Any discrepancies to be reported prior to the commencement of the relevant works.
DO NOT SCALE OFF THIS DRAWING.

TOPOGRAPHICAL SURVEY INFORMATION TAKEN FROM
TOPOGRAPHICAL SURVEY DRAWING 5811_28
PRODUCED BY SURVEYHUB, REFER TO ORIGINAL
SURVEY INFORMATION FOR DETAILED LEVEL
INFORMATION.

Materials

1. Facing brickwork (to match main residential building)
2. Composite entrance doors (Black)
3. Pitched roof: Concrete interlocking roof tiles
4. Half round gutters (White)
5. UPVC double glazed windows (White)
6. White rainwater goods
7. Chevron timber cladding to match existing
8. Entrance retained and gable added to create feature entrance.
9. Aluminium rooflights
10. PV Panels to not protrude more than 200mm above the roof pitch line.

T02	10.05.2023	PLANNING ISSUE	NC	
T01	23.03.2023	PLANNING ISSUE	NC	
Rev.	Date:	Description:	Drawn:	Checked:

Jackson Design Associates

Latimer House, Latimer Way
Sherwood Energy Village
Ollerton, Nottinghamshire NG22 9QW

Telephone: (01623) 863222
Facsimile: (01623) 863555
www.jacksonsdesign.co.uk

ARCHITECTURE • DESIGN • MANAGEMENT

Project:
Proposed Supported Living Accommodation
Alterations, Extension And Change Of Use Of Existing Outbuilding

Drawing Title:
Proposed PV Panel Layout

Project Address:
**28 Shilton Road, Barwell, Leicestershire.
LE9 8HA**

Client:
Squirrel Wood Properties

Drawn: NC
Checked: JW
Scale (Size): 1:100 (@A1)
Date: January 2023

Drawing No: **22_2452_(90)002**
Revision: **P02**

PLANNING

© 2023 This drawing is copyright of Jackson Design Associates and must not be copied or reproduced without prior written approval of Jackson Design Associates. All rights reserved.

Sheet Size: 10mm 20mm