




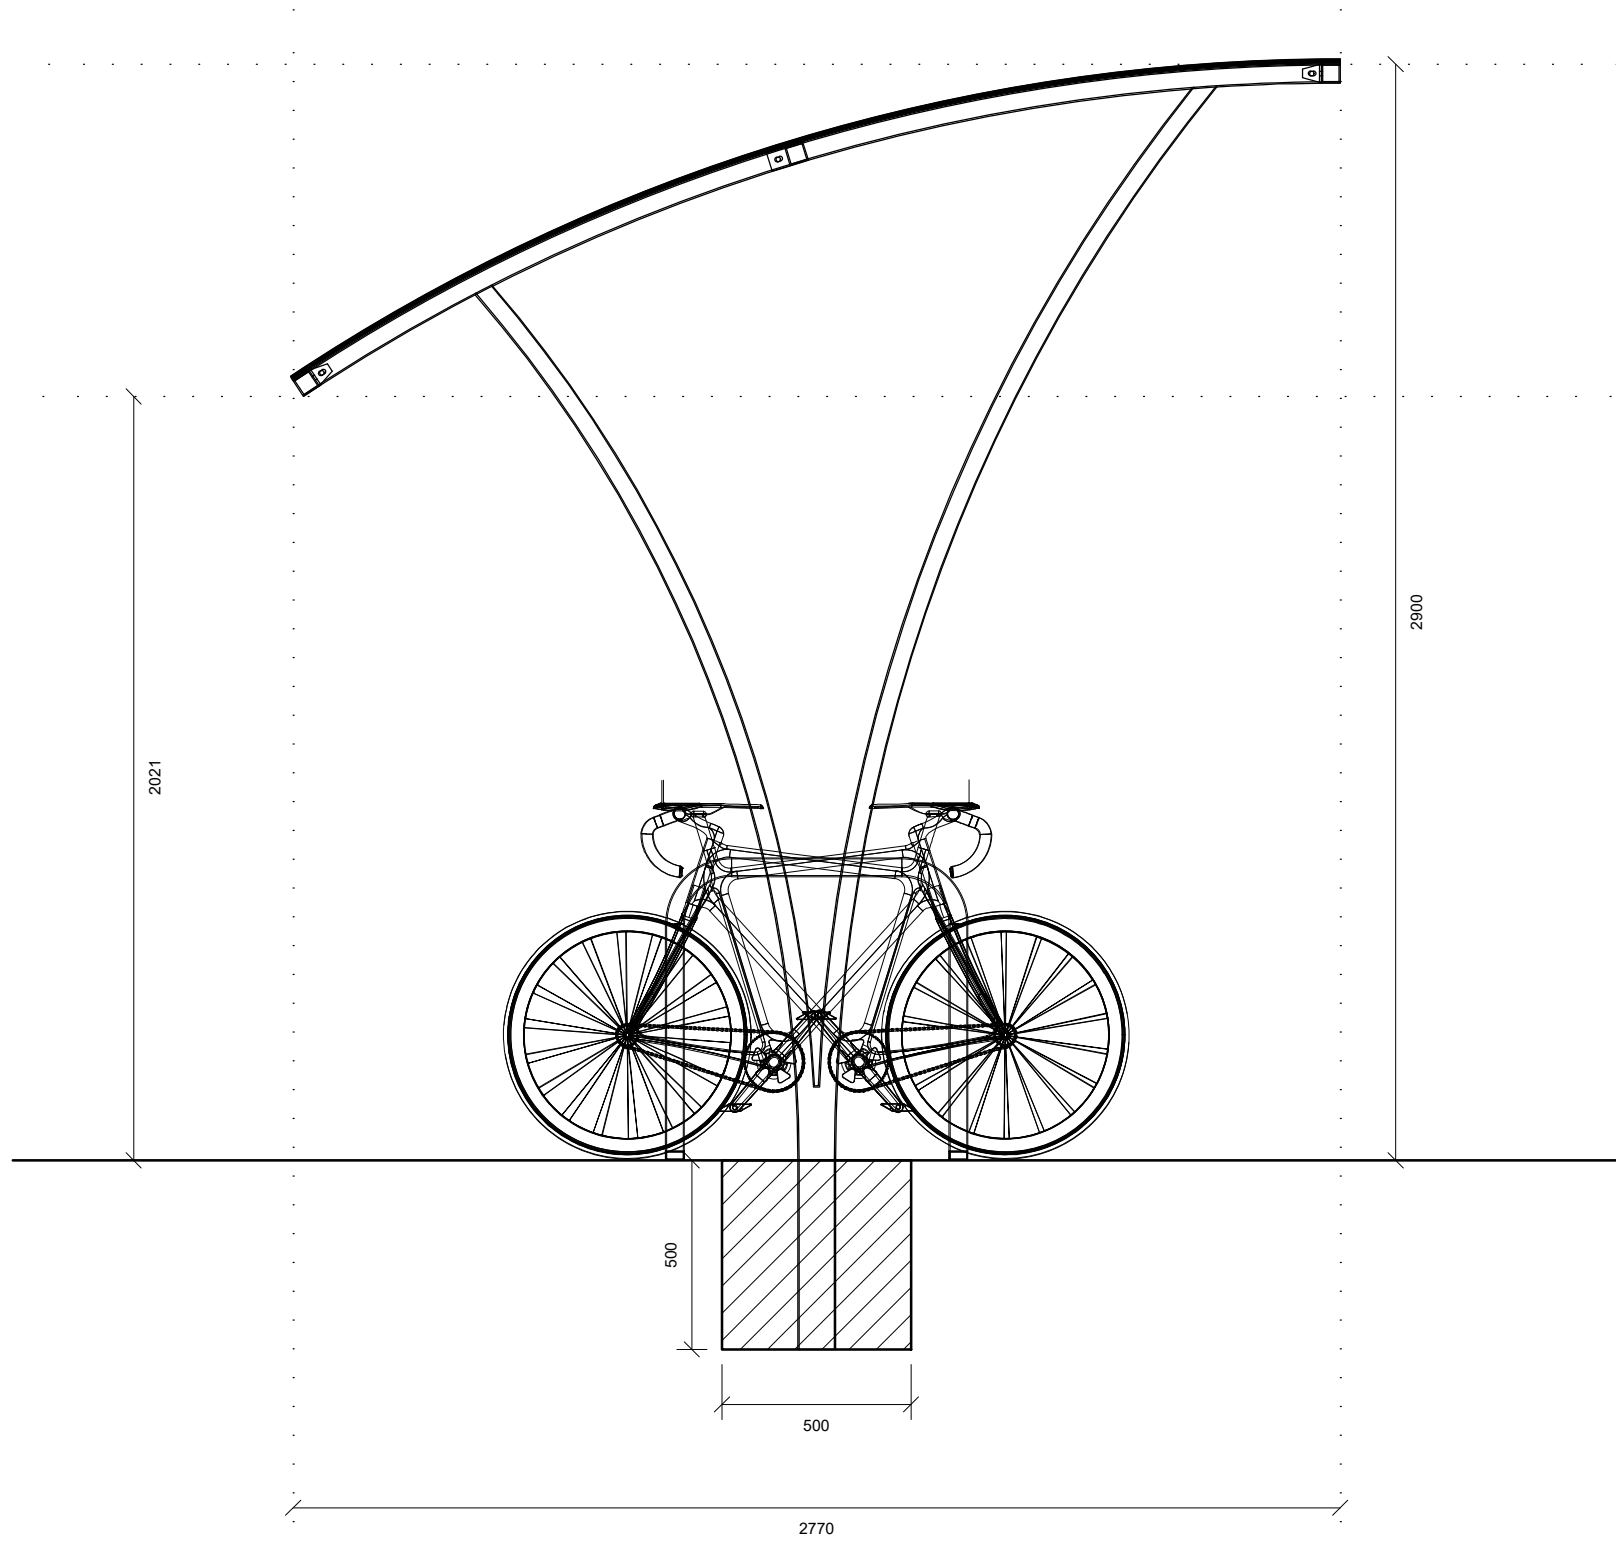

CYCLE STORE SIDE ELEVATION
1:20

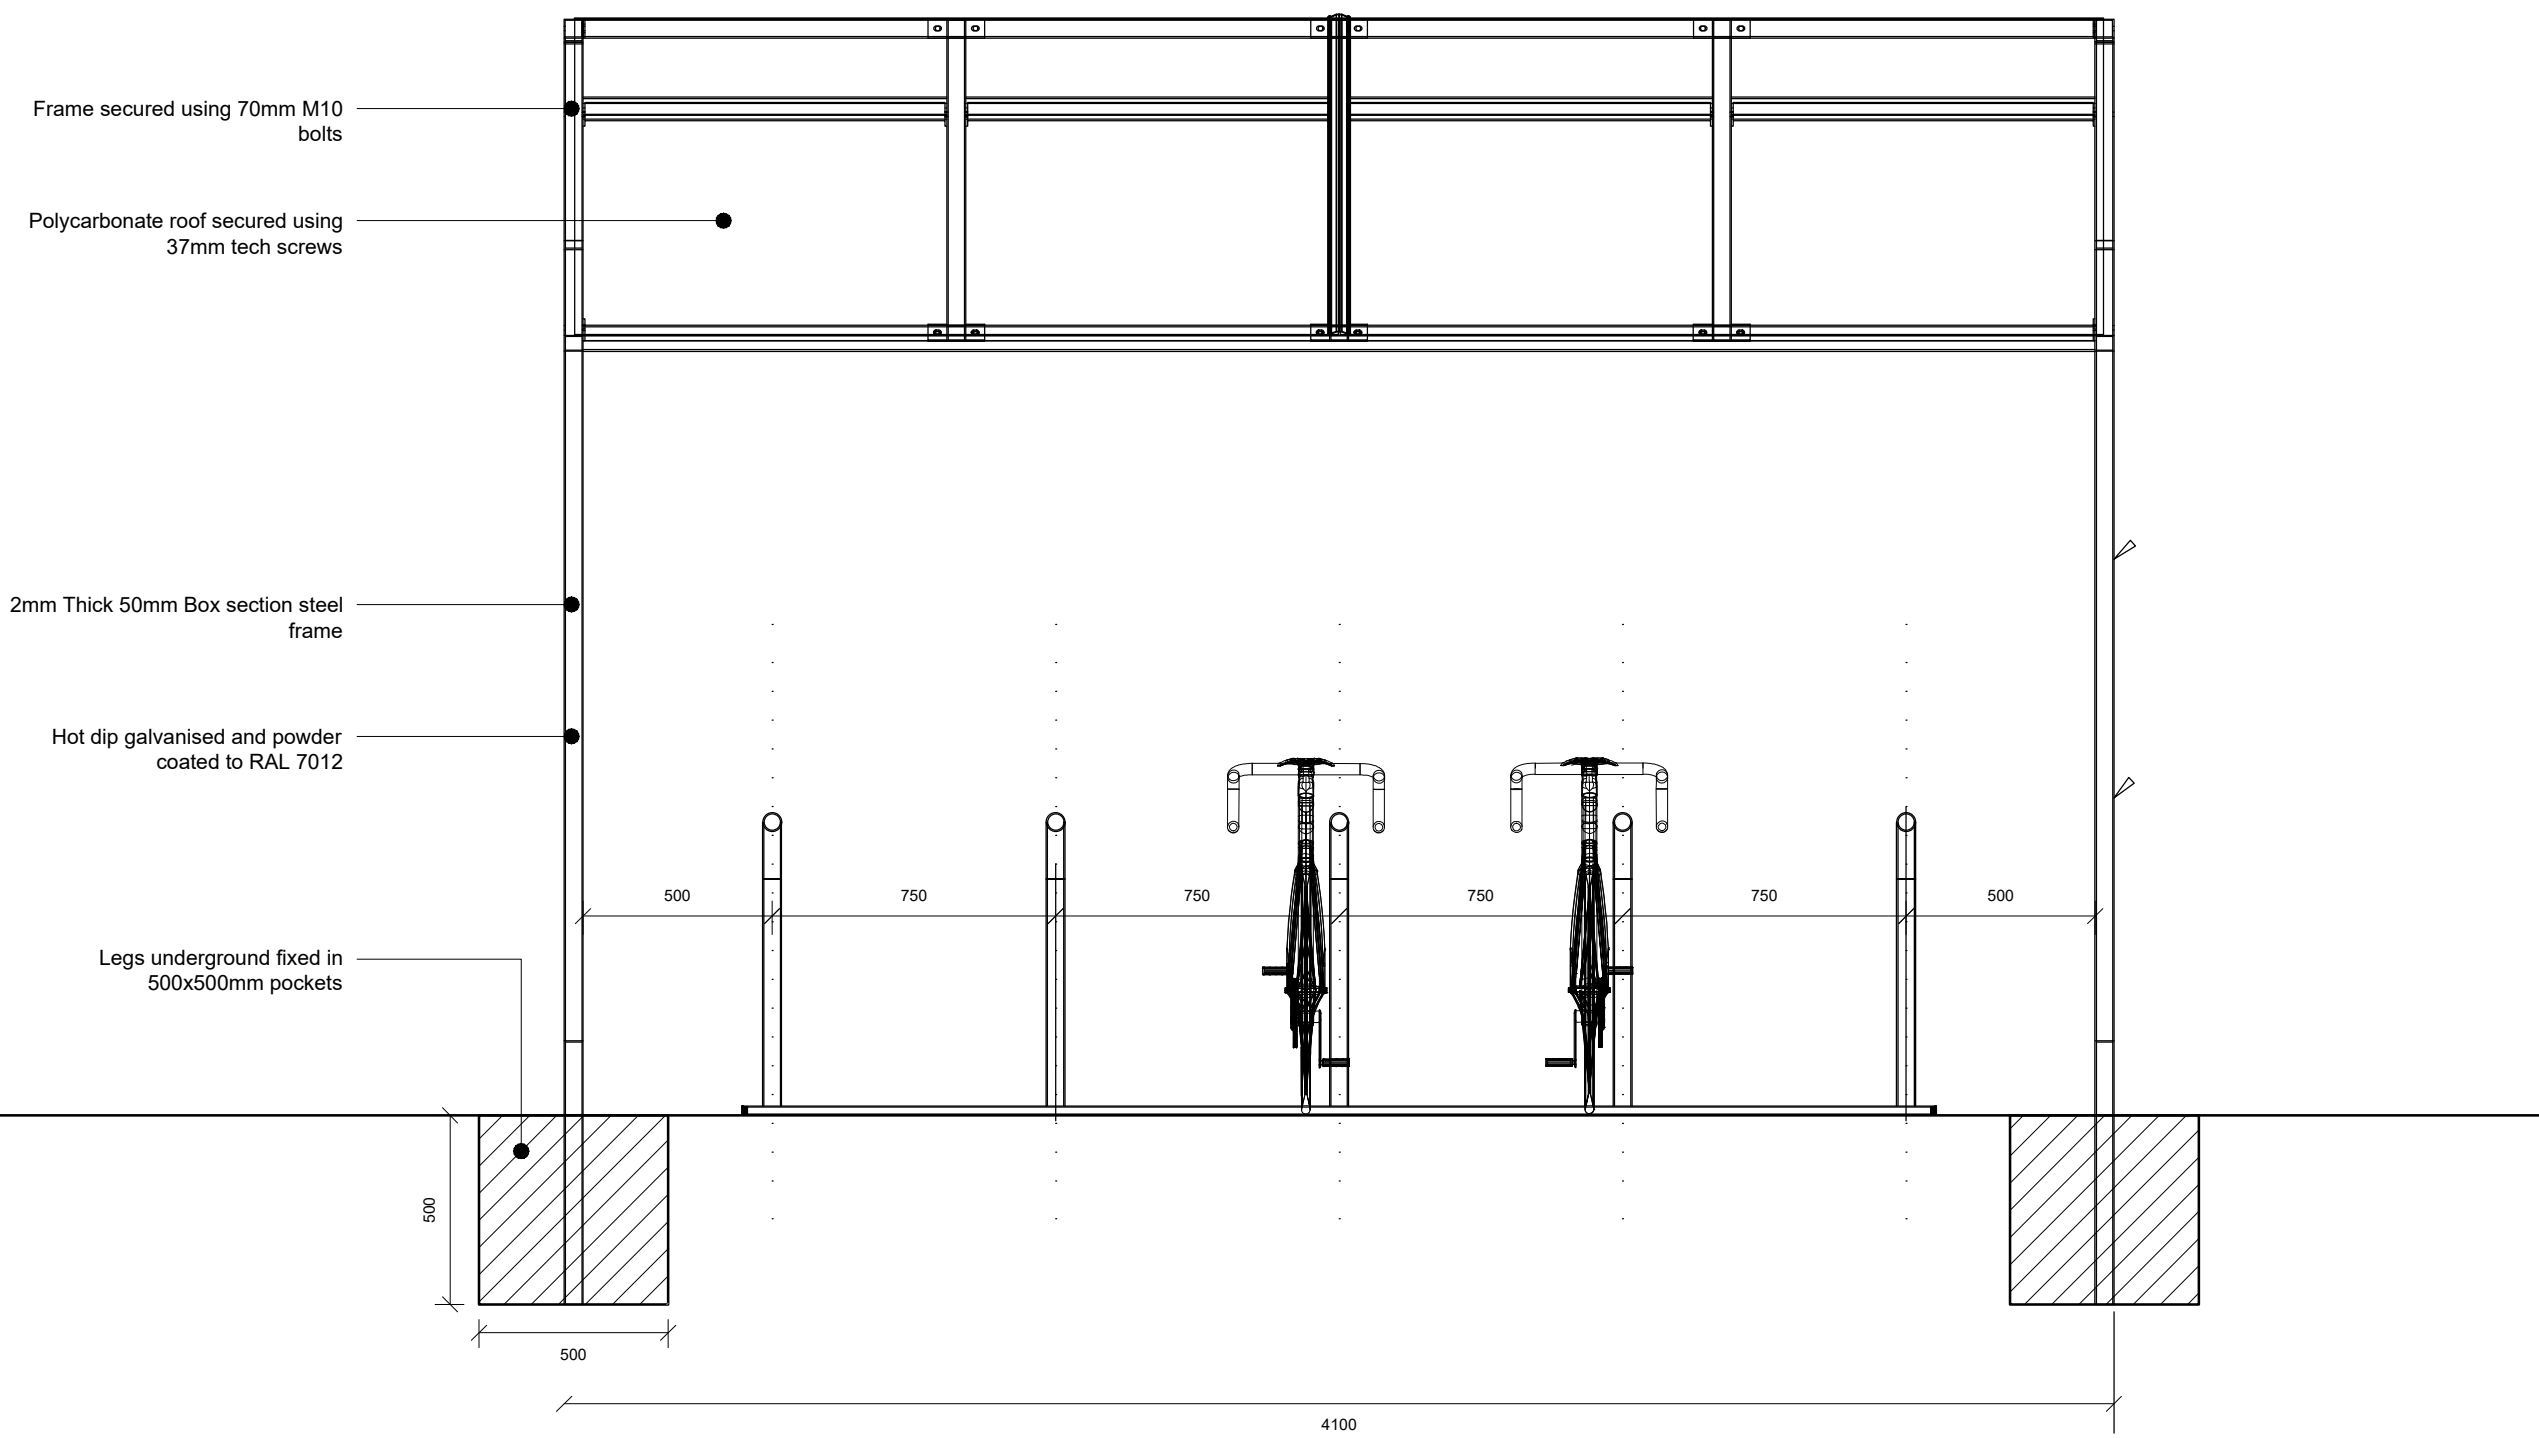

CYCLE STORE FRONT ELEVATION
1:20

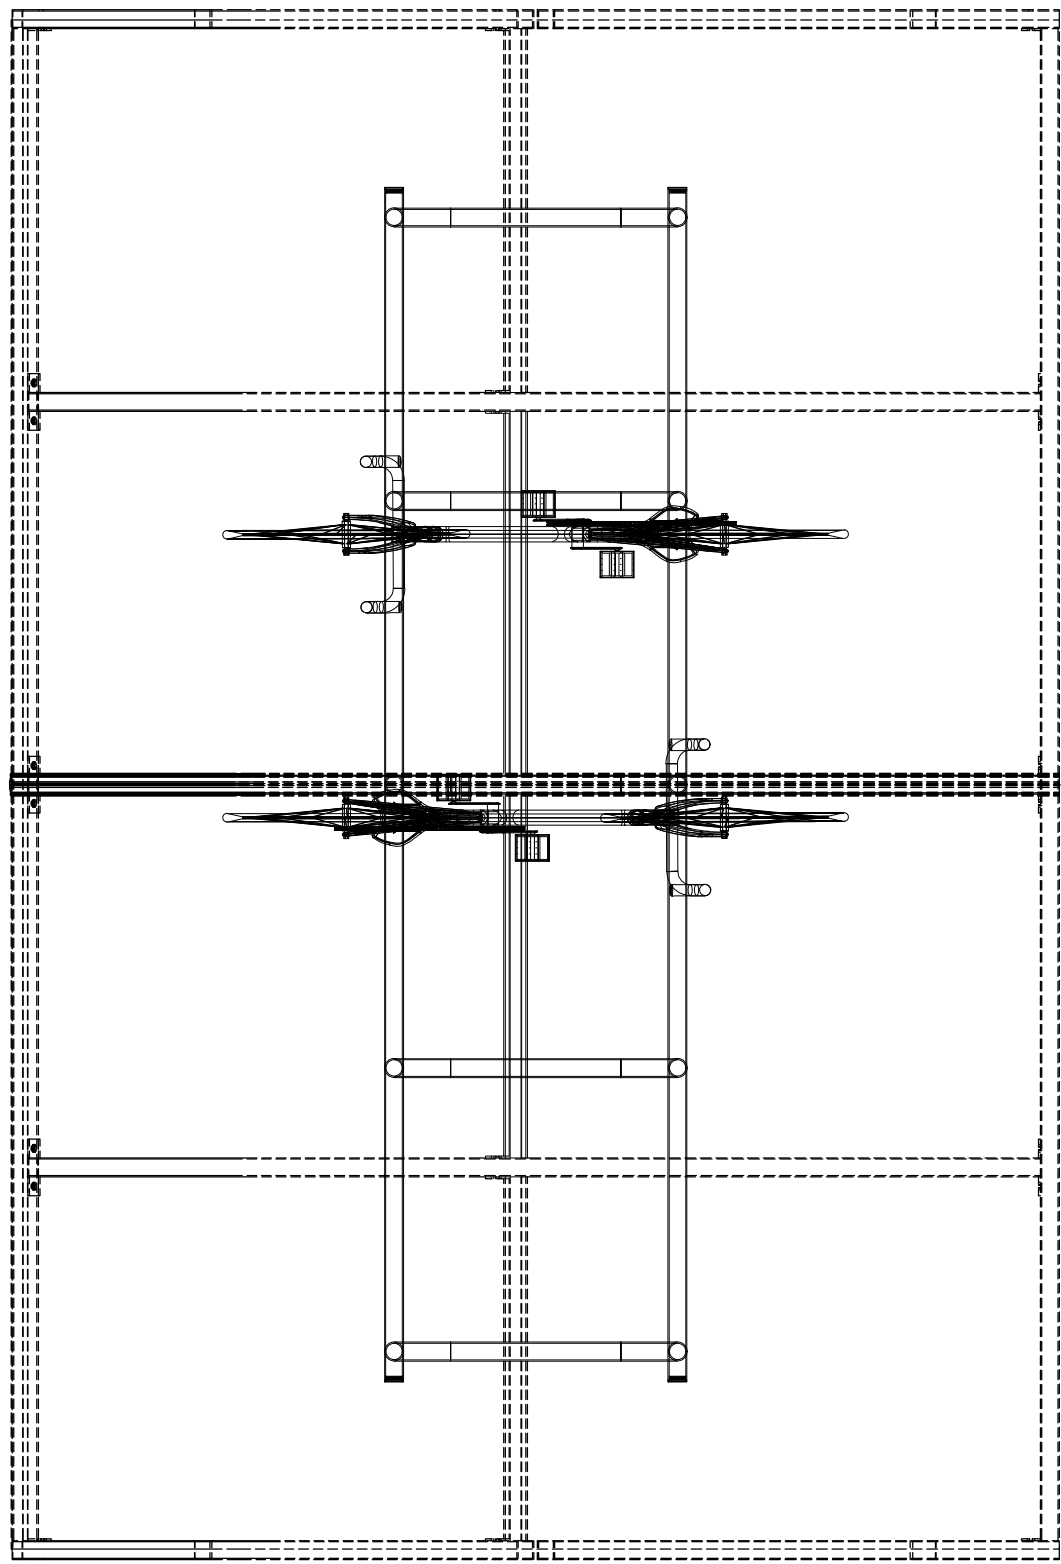

CYCLE STORE ROOF PLAN
1:20



The copyright of this drawing is vested with Corstorphine & Wright Ltd and must not be copied or reproduced without the consent of the company.

P01	Planning issue - Discharge condition no.12	03.02.23	BH	JA
Rev	Description	Date	Drw	Chk

Client
Ratby Surgery

Project
Ratby Surgery,
Leicester

Drawing Title
Proposed Cycle Store Details

Drawing Status
PLANNING

Corstorphine & Wright

Tamworth Studio
5 Aldergate, Tamworth, B79 7DJ
01827 671 23
corstorphine-wright.com

Drawing No. 1685-508				Revision P01
Drawn BH	Checked JA	Paper Size A1	Scale 1:20	Date Feb. 2023