



1. Drawings copyright © Architectural Vistasdesigns Ltd
2. Drawings not to be used without consent.
3. Planning drawings should not be used for the purpose of construction or working drawings.
4. Building Regulation approved drawings are not construction or working drawings.
5. All dimensions must be checked and verified on site before commencing works.
6. OS data may have been used for the purpose of a Planning submission.
7. Do not scale from the drawings.

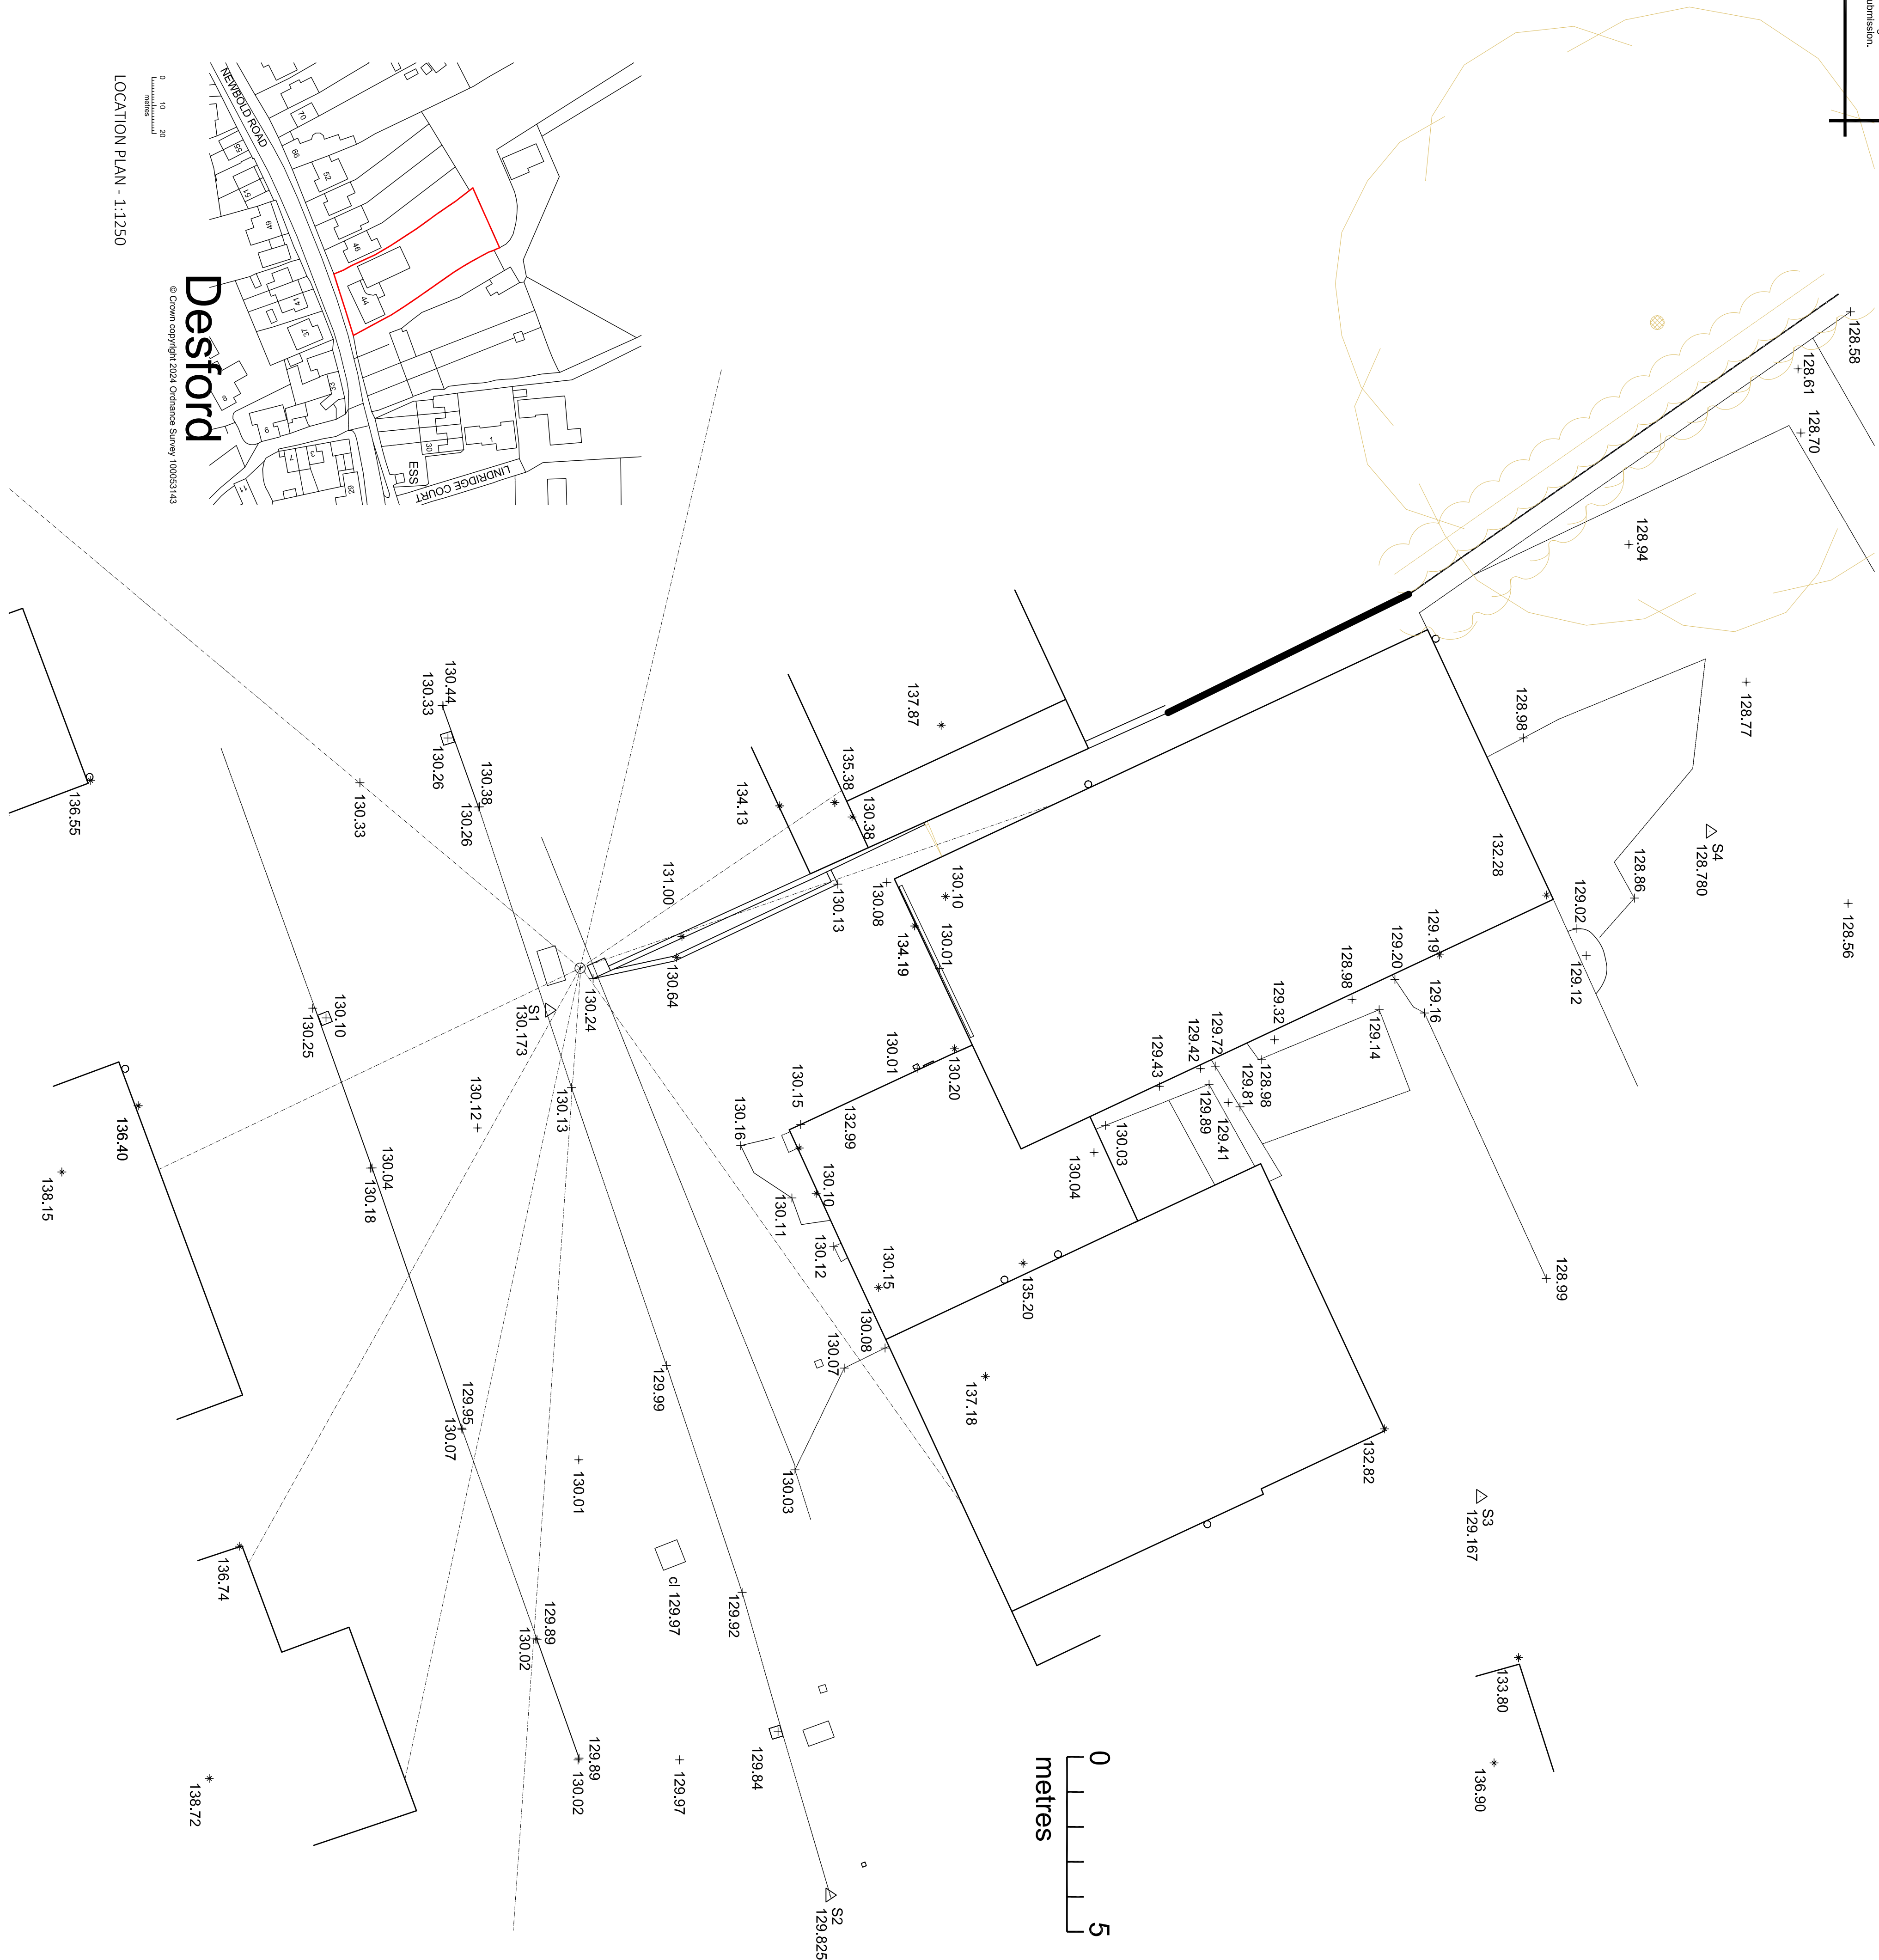

Revisions		
Rev.	Date	Comments

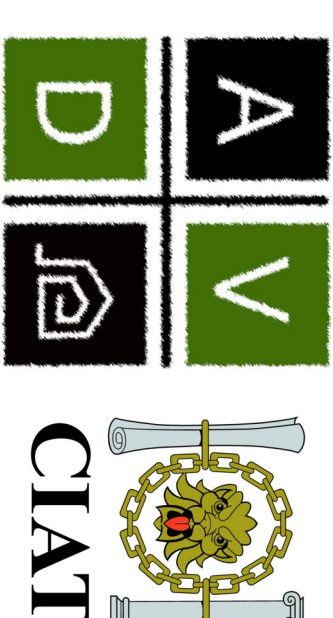

Architectural Vistadesigns Ltd
a: The Paddock, 118 Paddock Way, Hinckley, Leics LE10 0BZ

m: 0785 458 2584 t: 01455 698 839

w: www.architecturalvistadesigns.co.uk

e: studio@architecturalvistadesigns.co.uk

Client: Mr Russell Fox Dwg Status: PLANNING

Dwg: Existing Site Plan

Project: Erection of a Detached dwelling on land at No. 44 Newbold Road, Desford

Scale: 1:100 & 1:1250 @ A1

Date: 18.04.2024

Drawn By: map

Dwg No.

AVD-808-NRD-PL01 -