



1. Drawings copyright of © Architectural Vistadesigns Ltd
2. Drawings not to be used without written consent.
3. Planning drawings should not be used for the purpose of construction or working drawings.
4. Building Regulation approved drawings are not construction or working drawings.
5. All dimensions must be checked and verified on site before commencing works.
6. OS data may have been used for the purpose of a Planning submission.
7. Do not scale from the drawings.

Revisions


Rev.	Date	Comments
------	------	----------

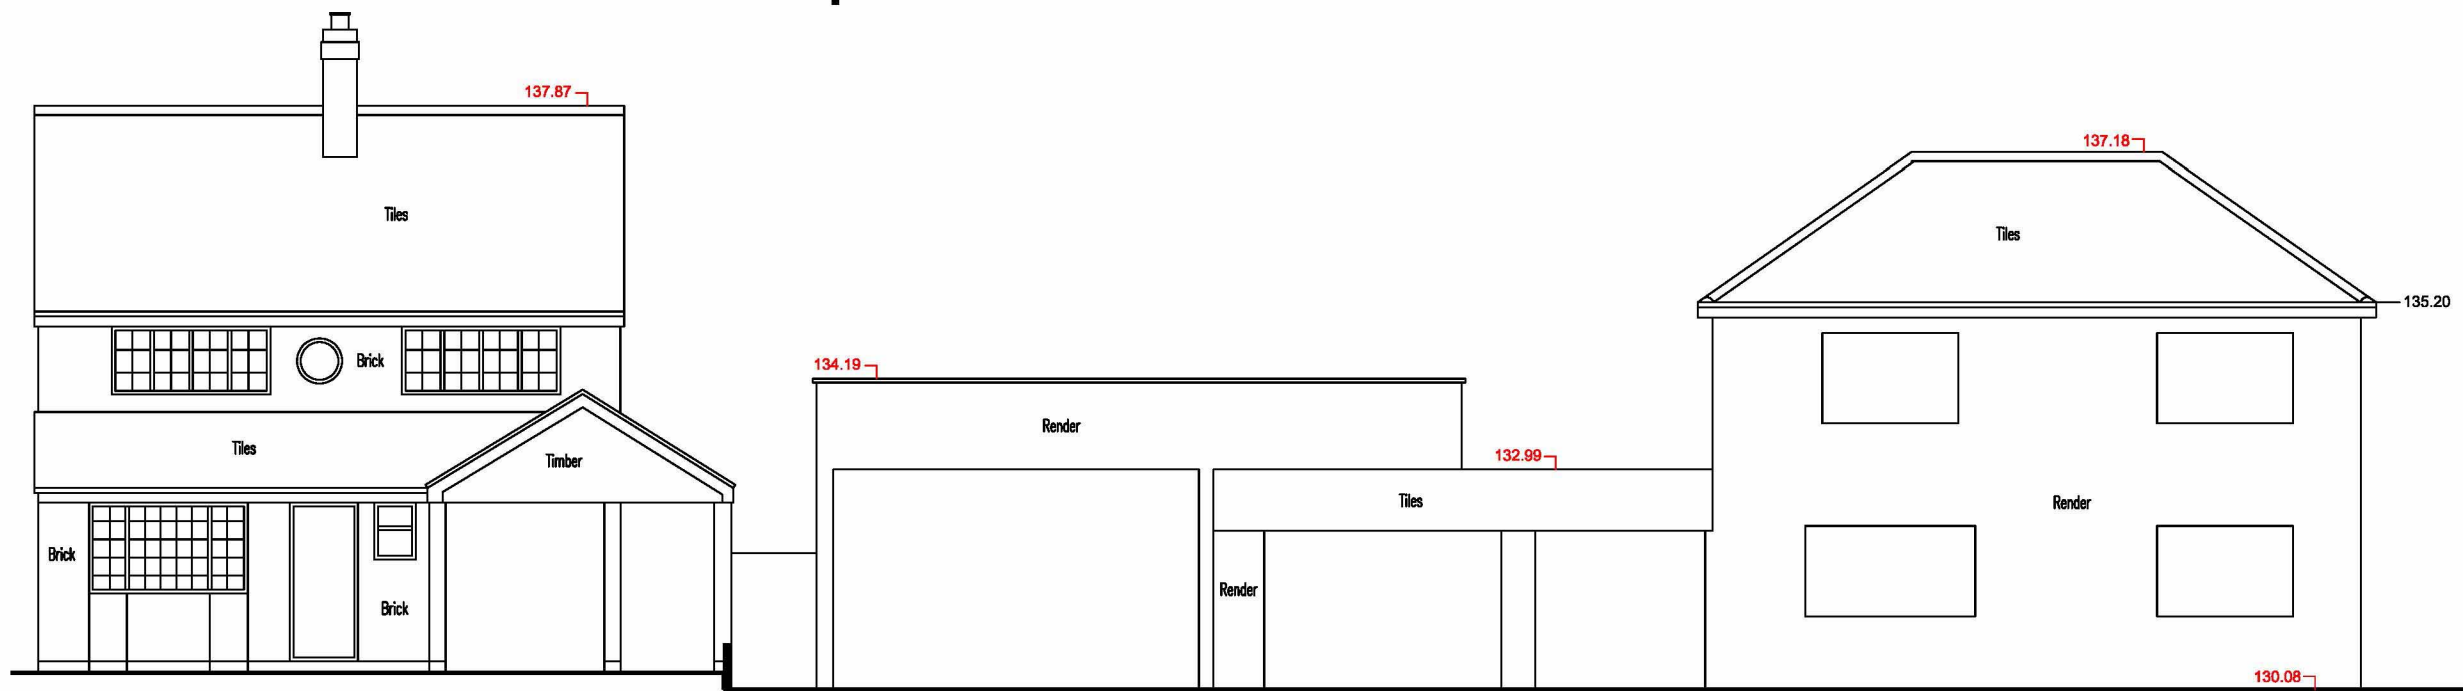


Existing Street Scene

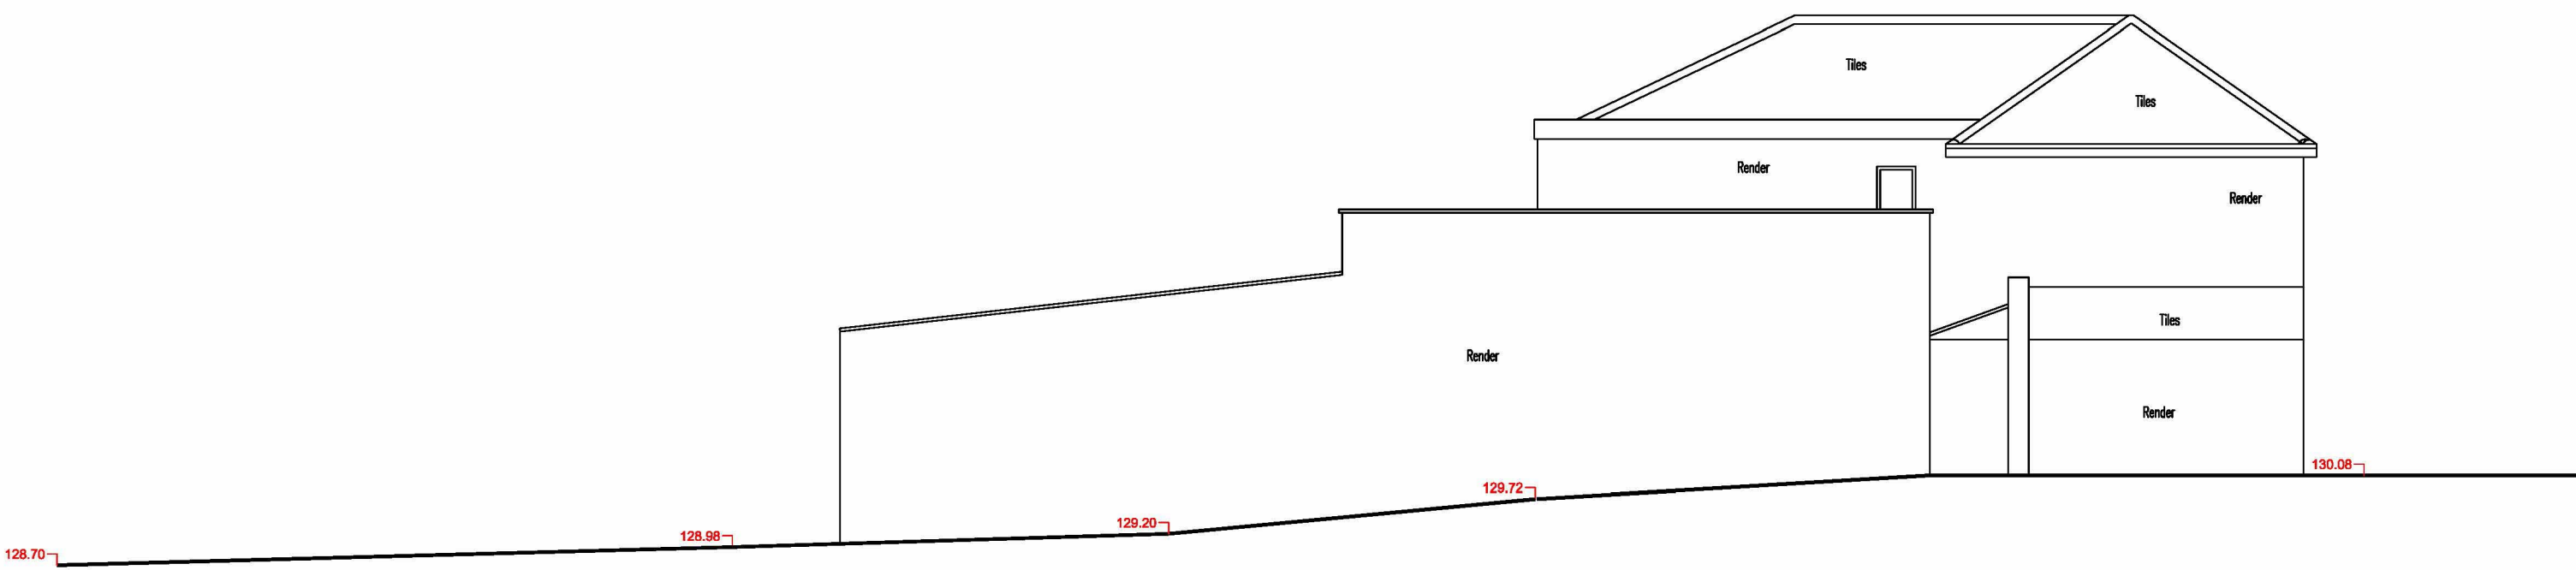

Existing Indicative Side Elevation

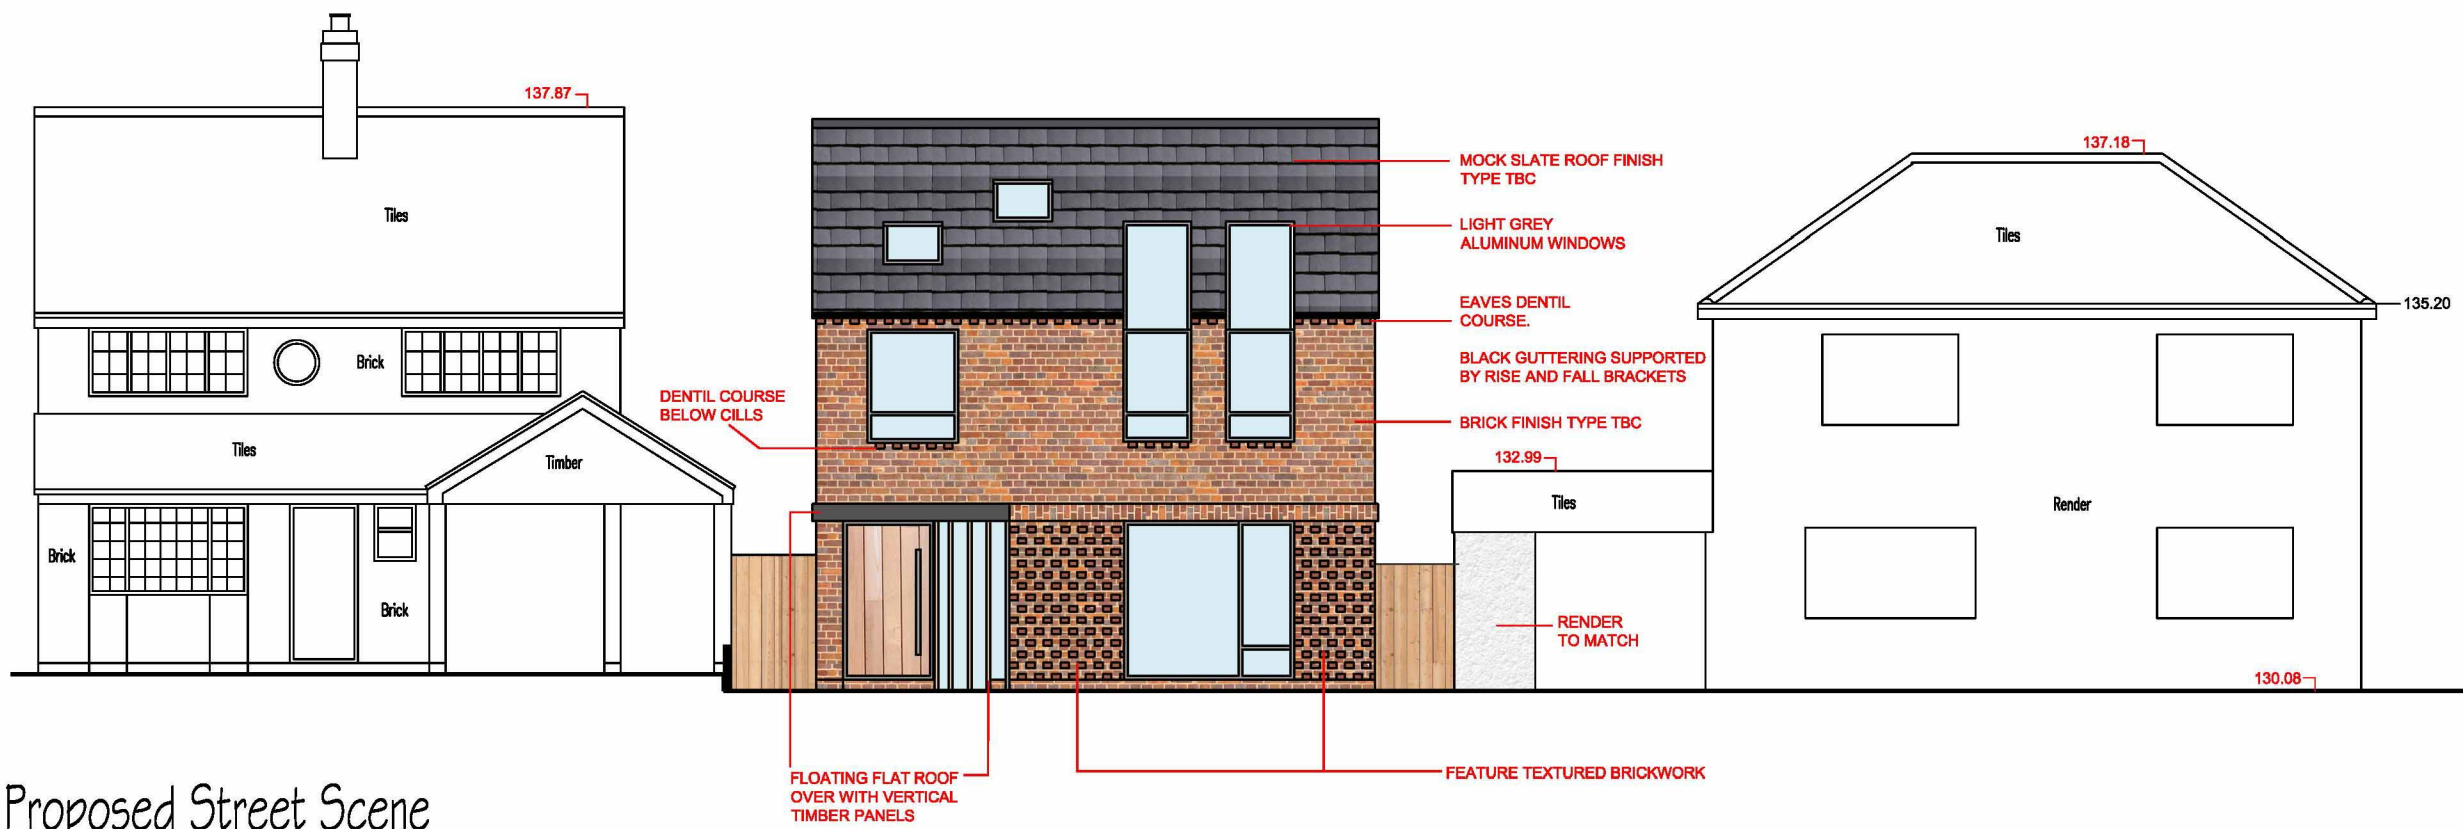

Proposed Street Scene

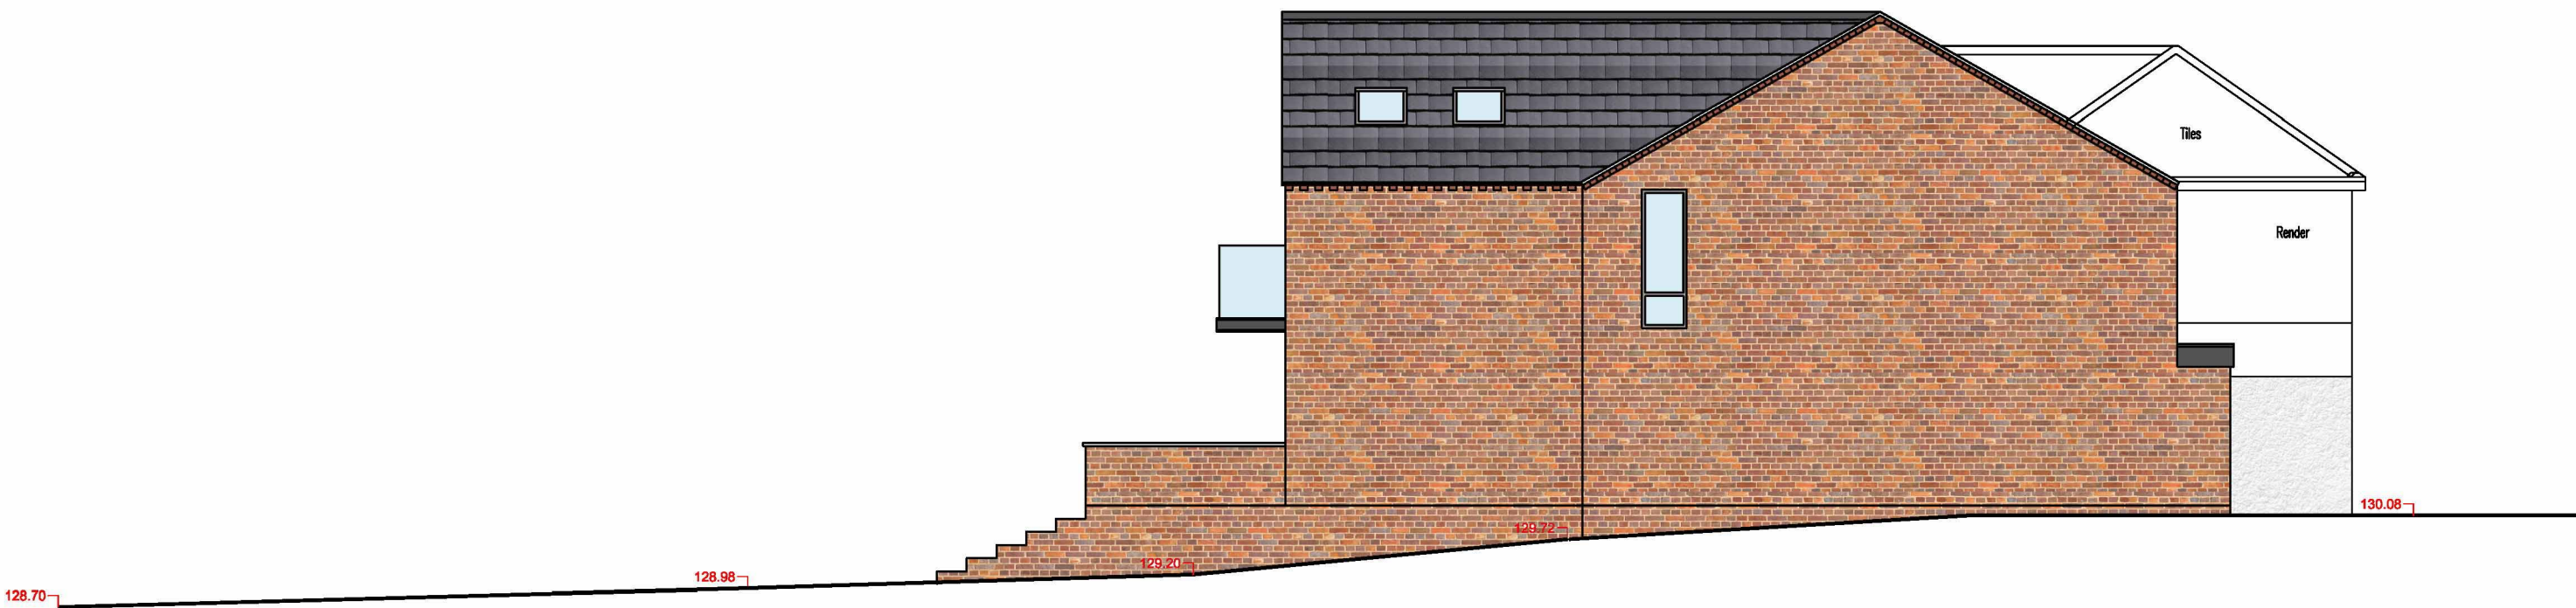


Proposed Indicative Side Elevation




Proposed Rear Elevation




Proposed Side Elevation

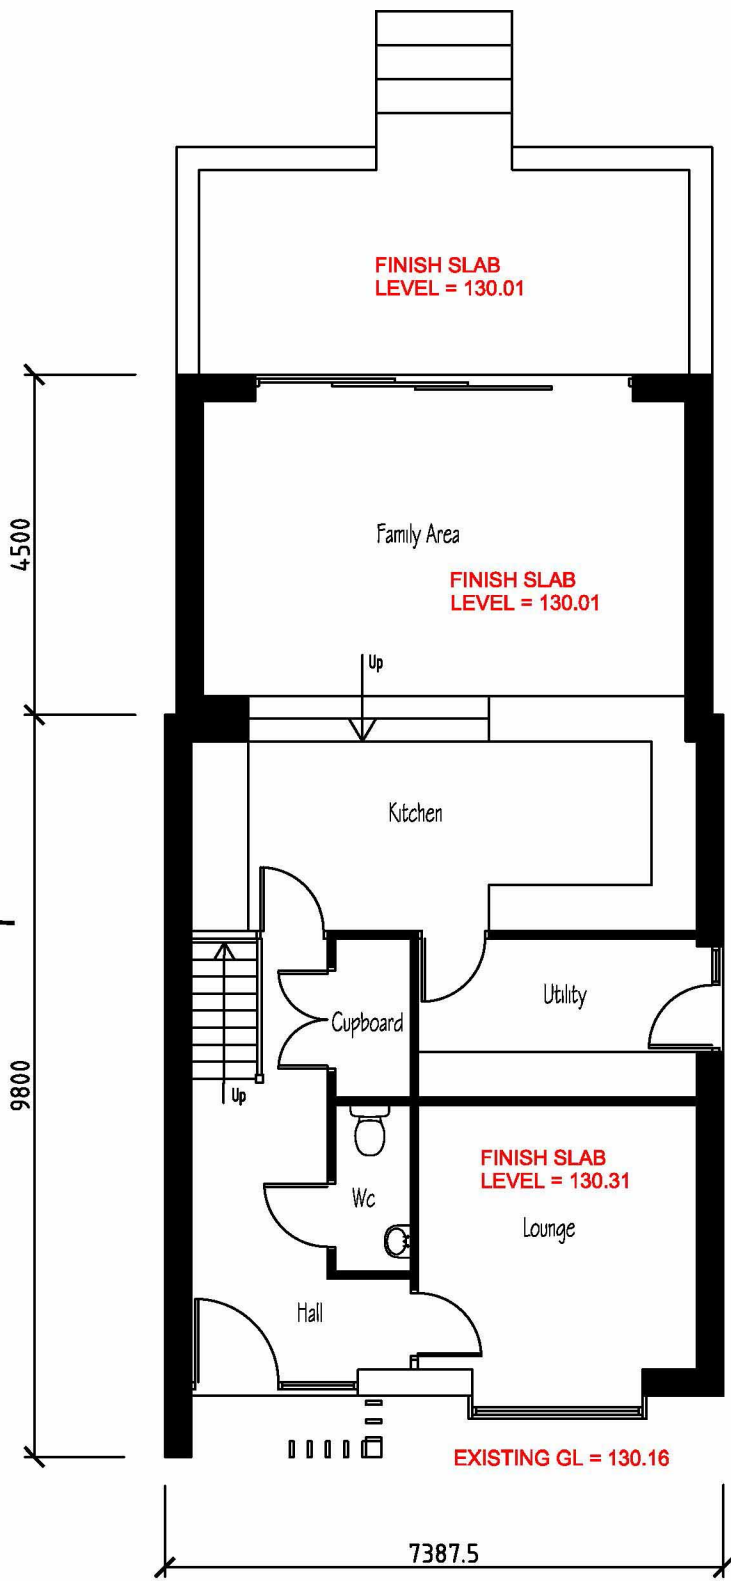

Proposed Ground Floor Plan

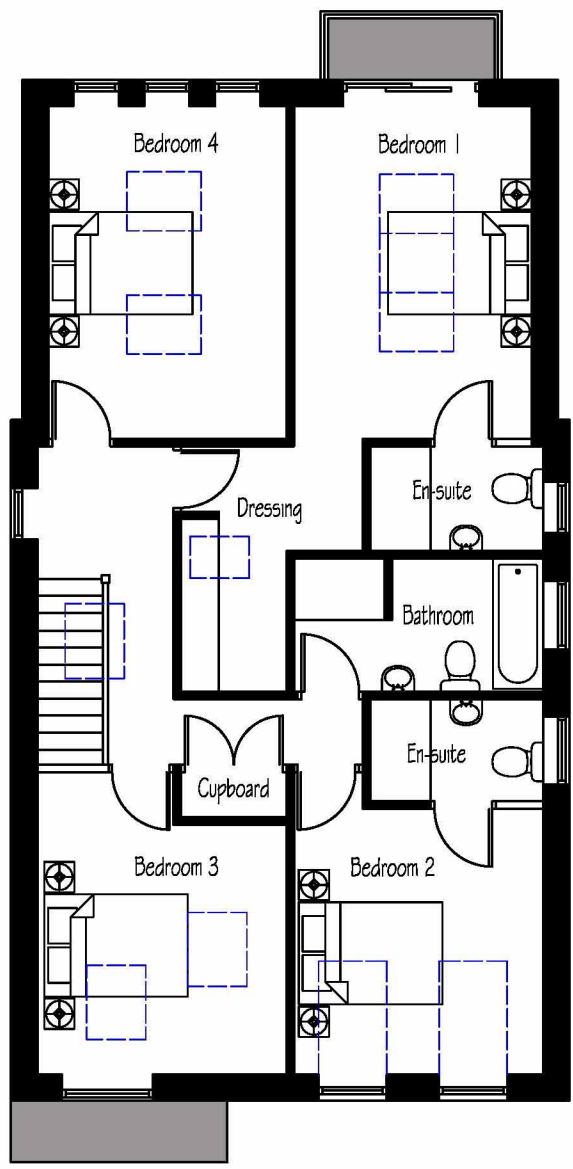

Proposed First Floor Plan

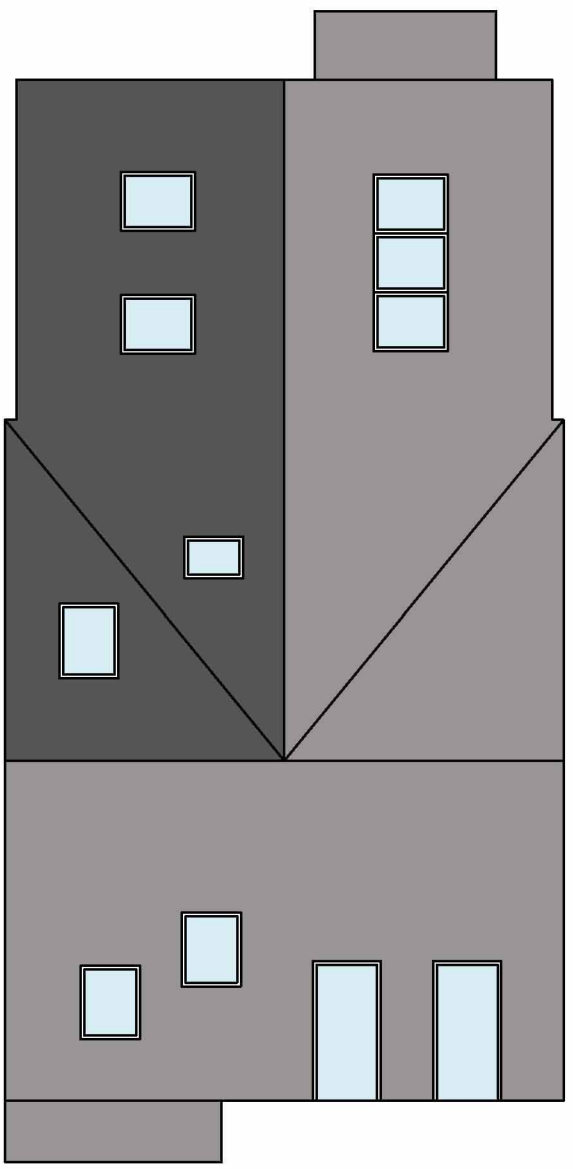

Proposed Roof Plan



ArchitecturalVistadesigns Ltd

a: The Paddock, 118 Paddock Way, Hinckley, Leics LE10 0BZ

m: 0785 458 2584 t: 01455 698 839

w: www.architecturalvistadesigns.co.uk

e: studio@architecturalvistadesigns.co.uk

Client: Mr Russell Fox

Dwg Status: PLANNING

Dwg: Proposed Plans and Elevations

Project: Erection of a Detached Dwelling
on land at No. 44 Newbold Road, Desford

Scale: 1:100 & 1:1250 @ A1

Date: 04.03.2024

Drawn By: map

Dwg No.

Rev.

AVD-808-NRD-PL03

-