


Please note; should any discrepancies be noted, JFA shall be notified prior to the element of work being undertaken, to ensure any matters arising can be resolved without abortive works occurring.

All dimensions offered are indicative only and subject to change and prior to ordering any materials site check dims should be taken.

Soft & Hard Landscaping along with all external levels and illustrative visuals shown indicatively only

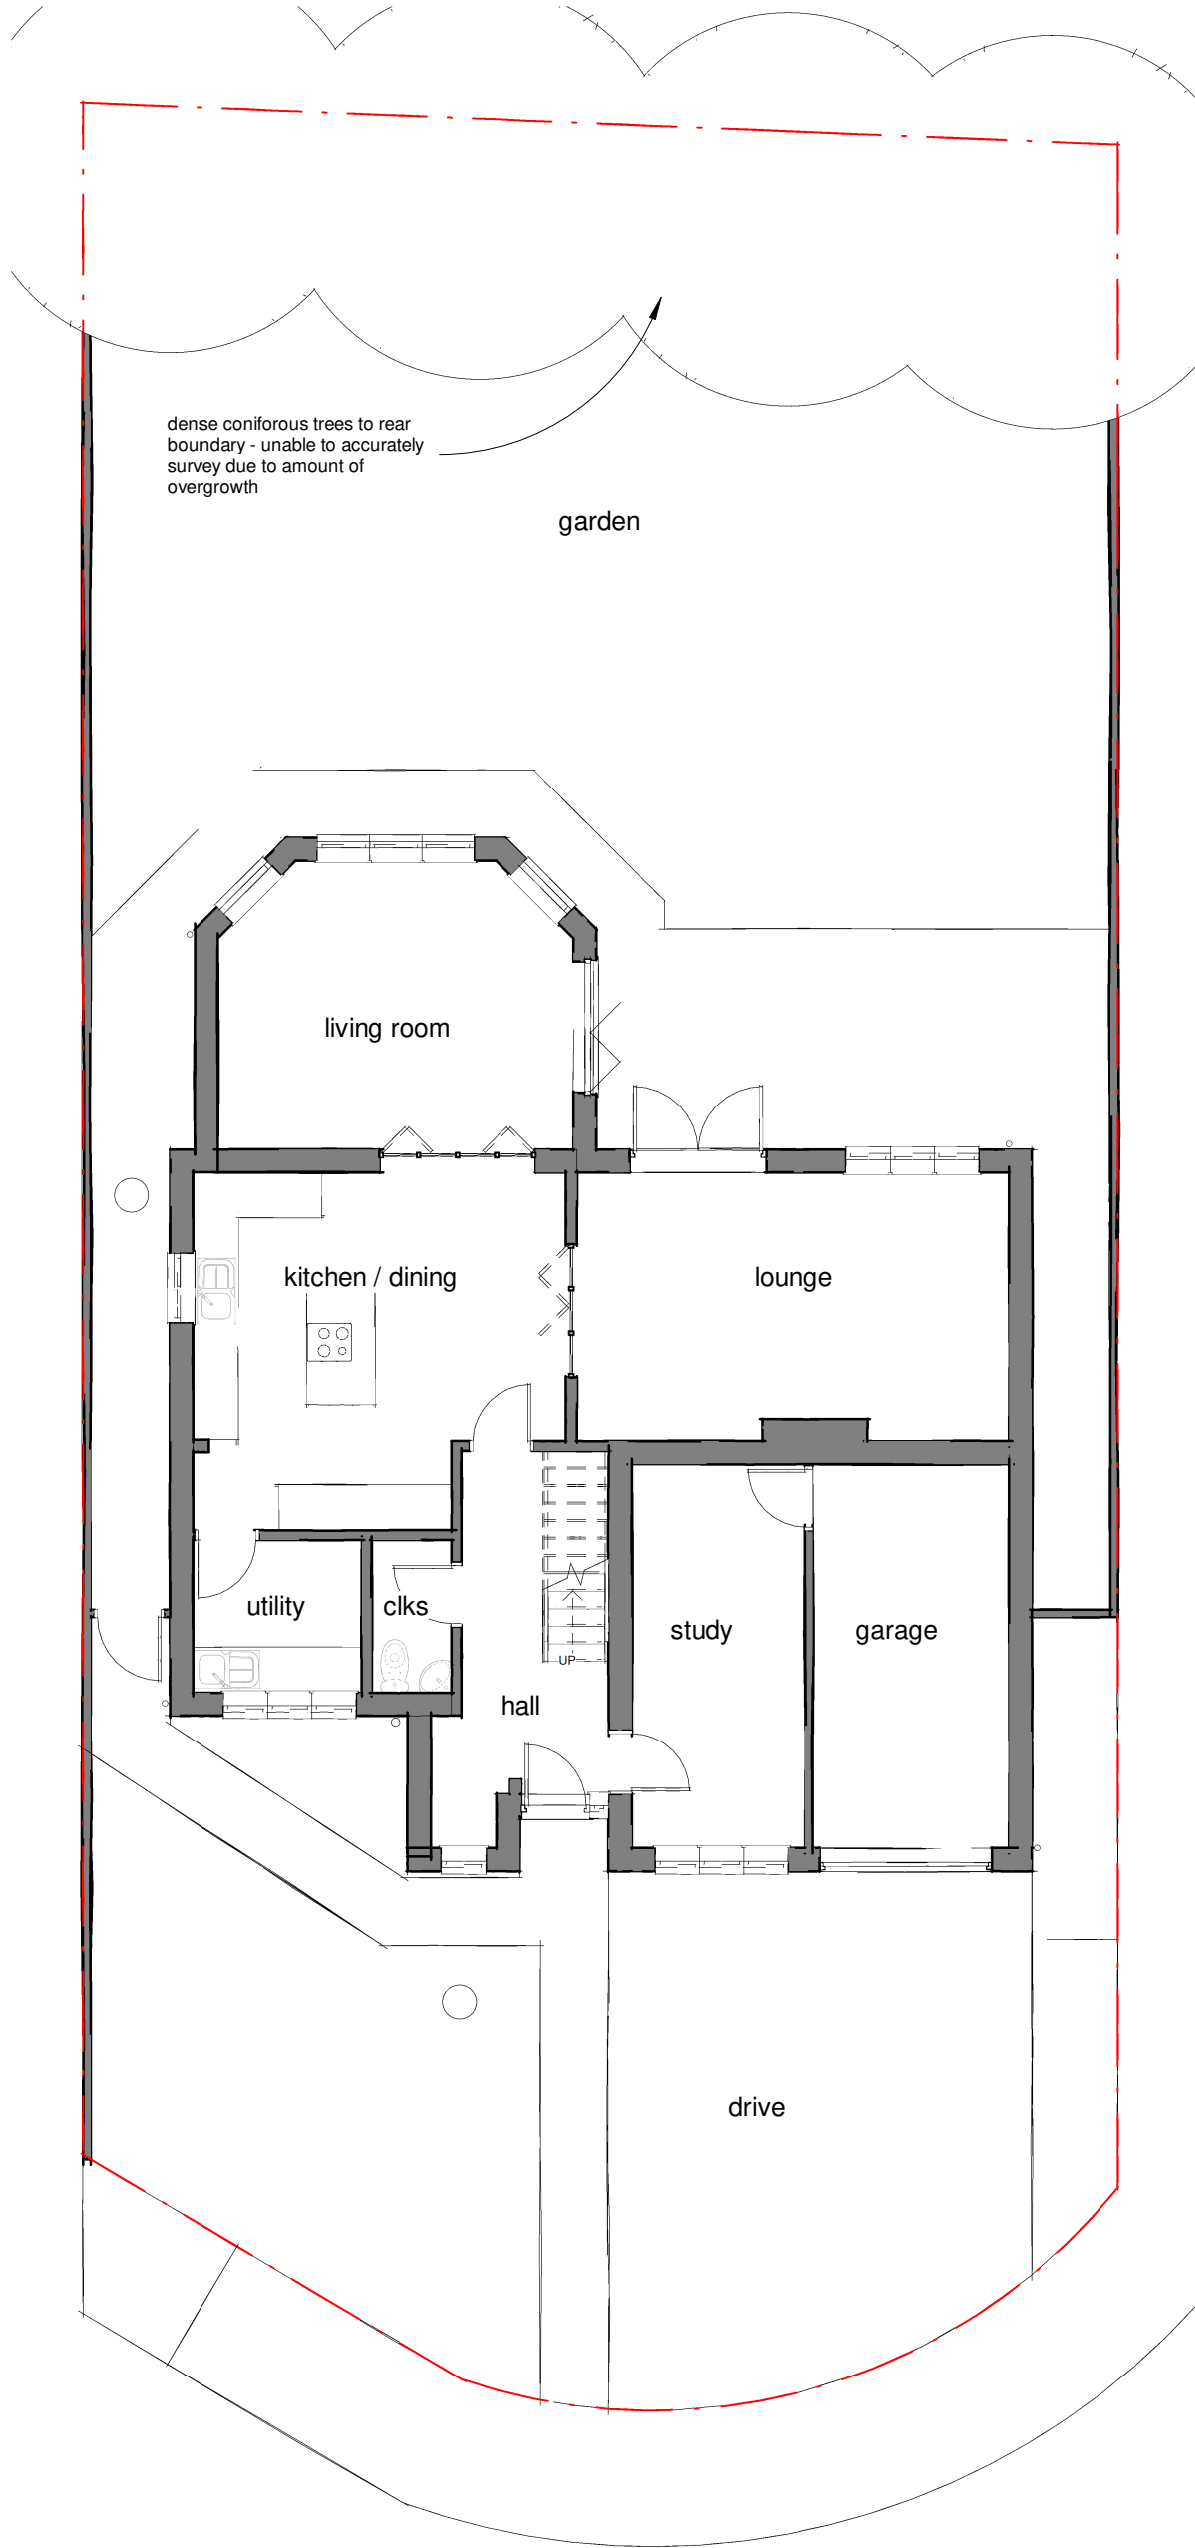

Existing Ground Floor Plan


1 : 100



Existing 3D Visual 1 - Front




Existing 3D Visual 2 - Front

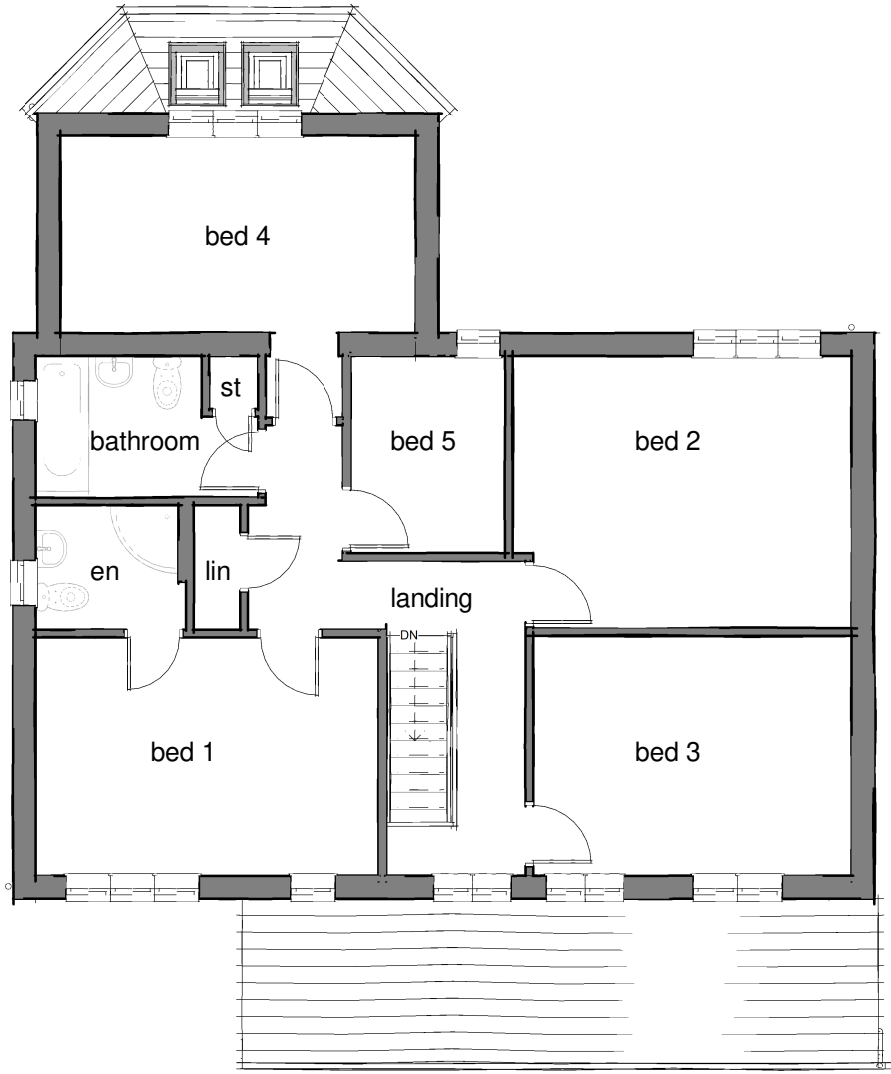


Existing First Floor Plan

1 : 100

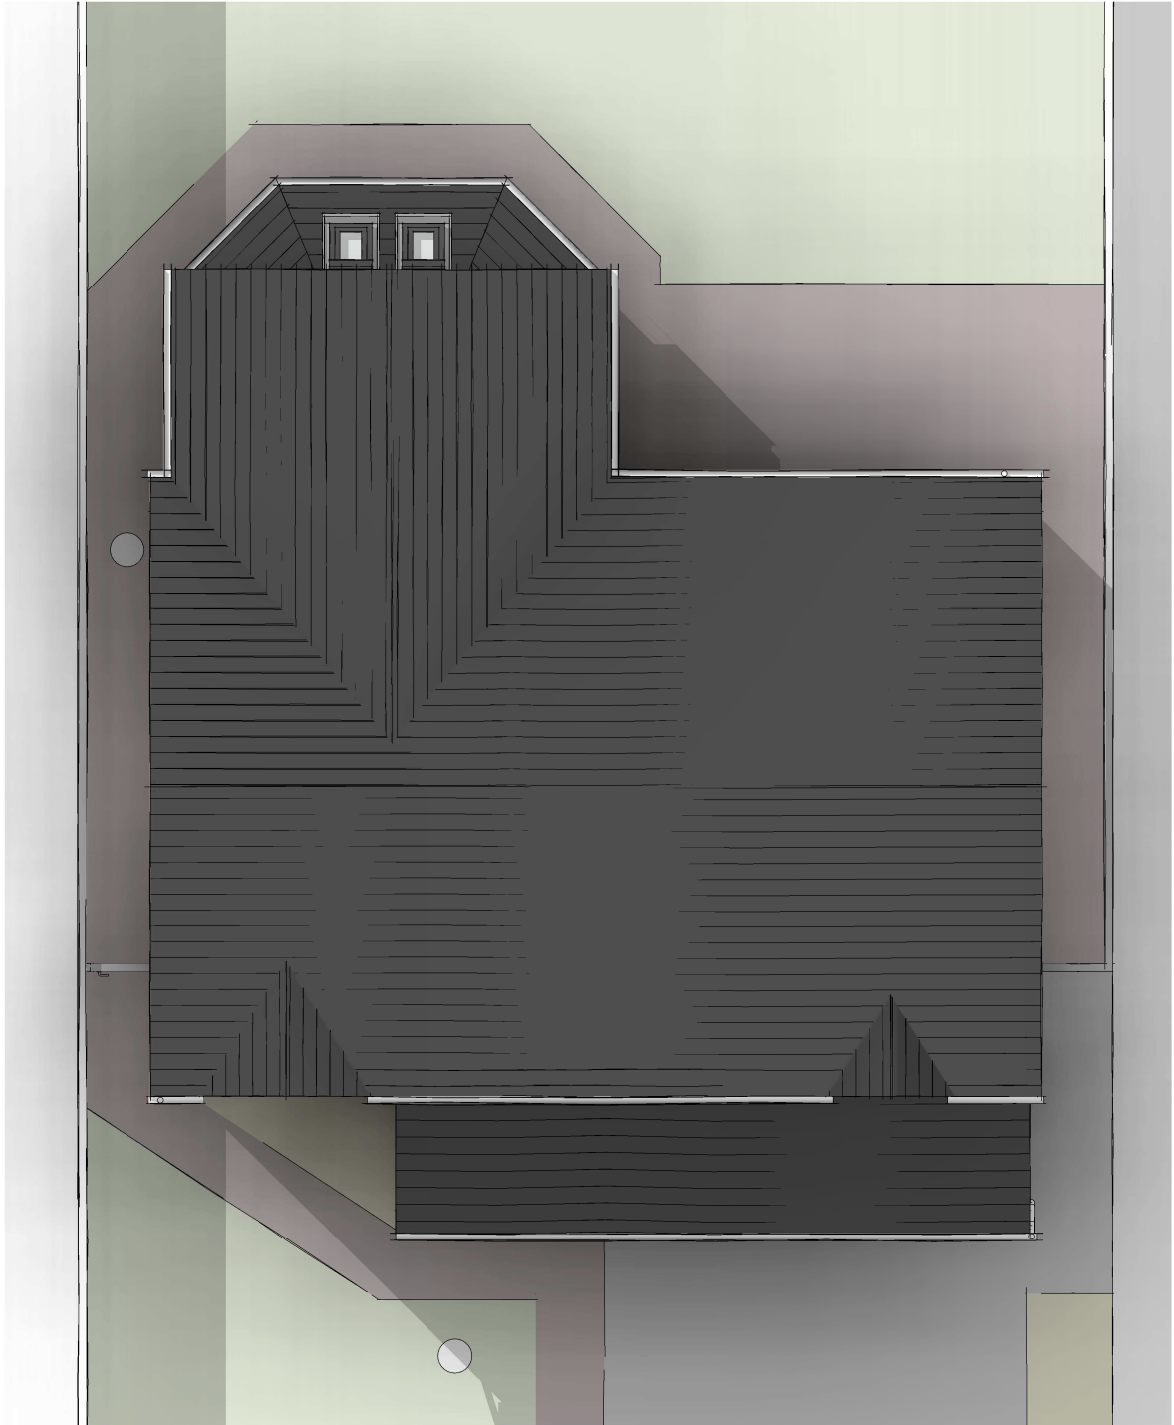

Existing 3D Visual - Roof Plan

 

SCALE 1:100 @ A2

A		scheme developed with client		01.03.24	
Rev		Description		Date	
					
James Fleming Architectural					
Project No.			Drawing No.		
2023-25			100 Rev A		
Drawing Name					
Existing Plans & 3D Visuals					
Project Details					
Richard & Helen Anderson, Extensions & Alterations, 6 Armour Close, Burbage, Leicestershire LE10 2QW					
Scale @ A2					
1 : 100					
Author					
JAF					
James Fleming Architectural Ltd 50 Leicester Road, Hinckley, Leicestershire, LE10 1LT Tel: 01455 372041 / 07885 718350 james@jamesflemingarchitectural.co.uk					



This drawing and the building works depicted are the copyright of James Fleming Architectural Ltd and may not be reproduced or amended except by written permission. No liability will be accepted for amendments made by other persons. All dimensions to be checked on site and architect notified of any discrepancies prior to commencement. Do not scale unless for Planning Purposes, however, JFA takes no responsibility for the accuracy of drawings not printed to scale or on the correct paper size.