


- 1. Low level picket fence
- 2. Grassed areas
- 3. Existing low level wall retained. Slatted fencing above to a height of 1800mm
- 4. Proposed dropped kerb
- 5. Existing close boarded fence unchanged (height unchanged also)
- 6. Gate
- 7. Block paving
- 8. Ramp down to garden

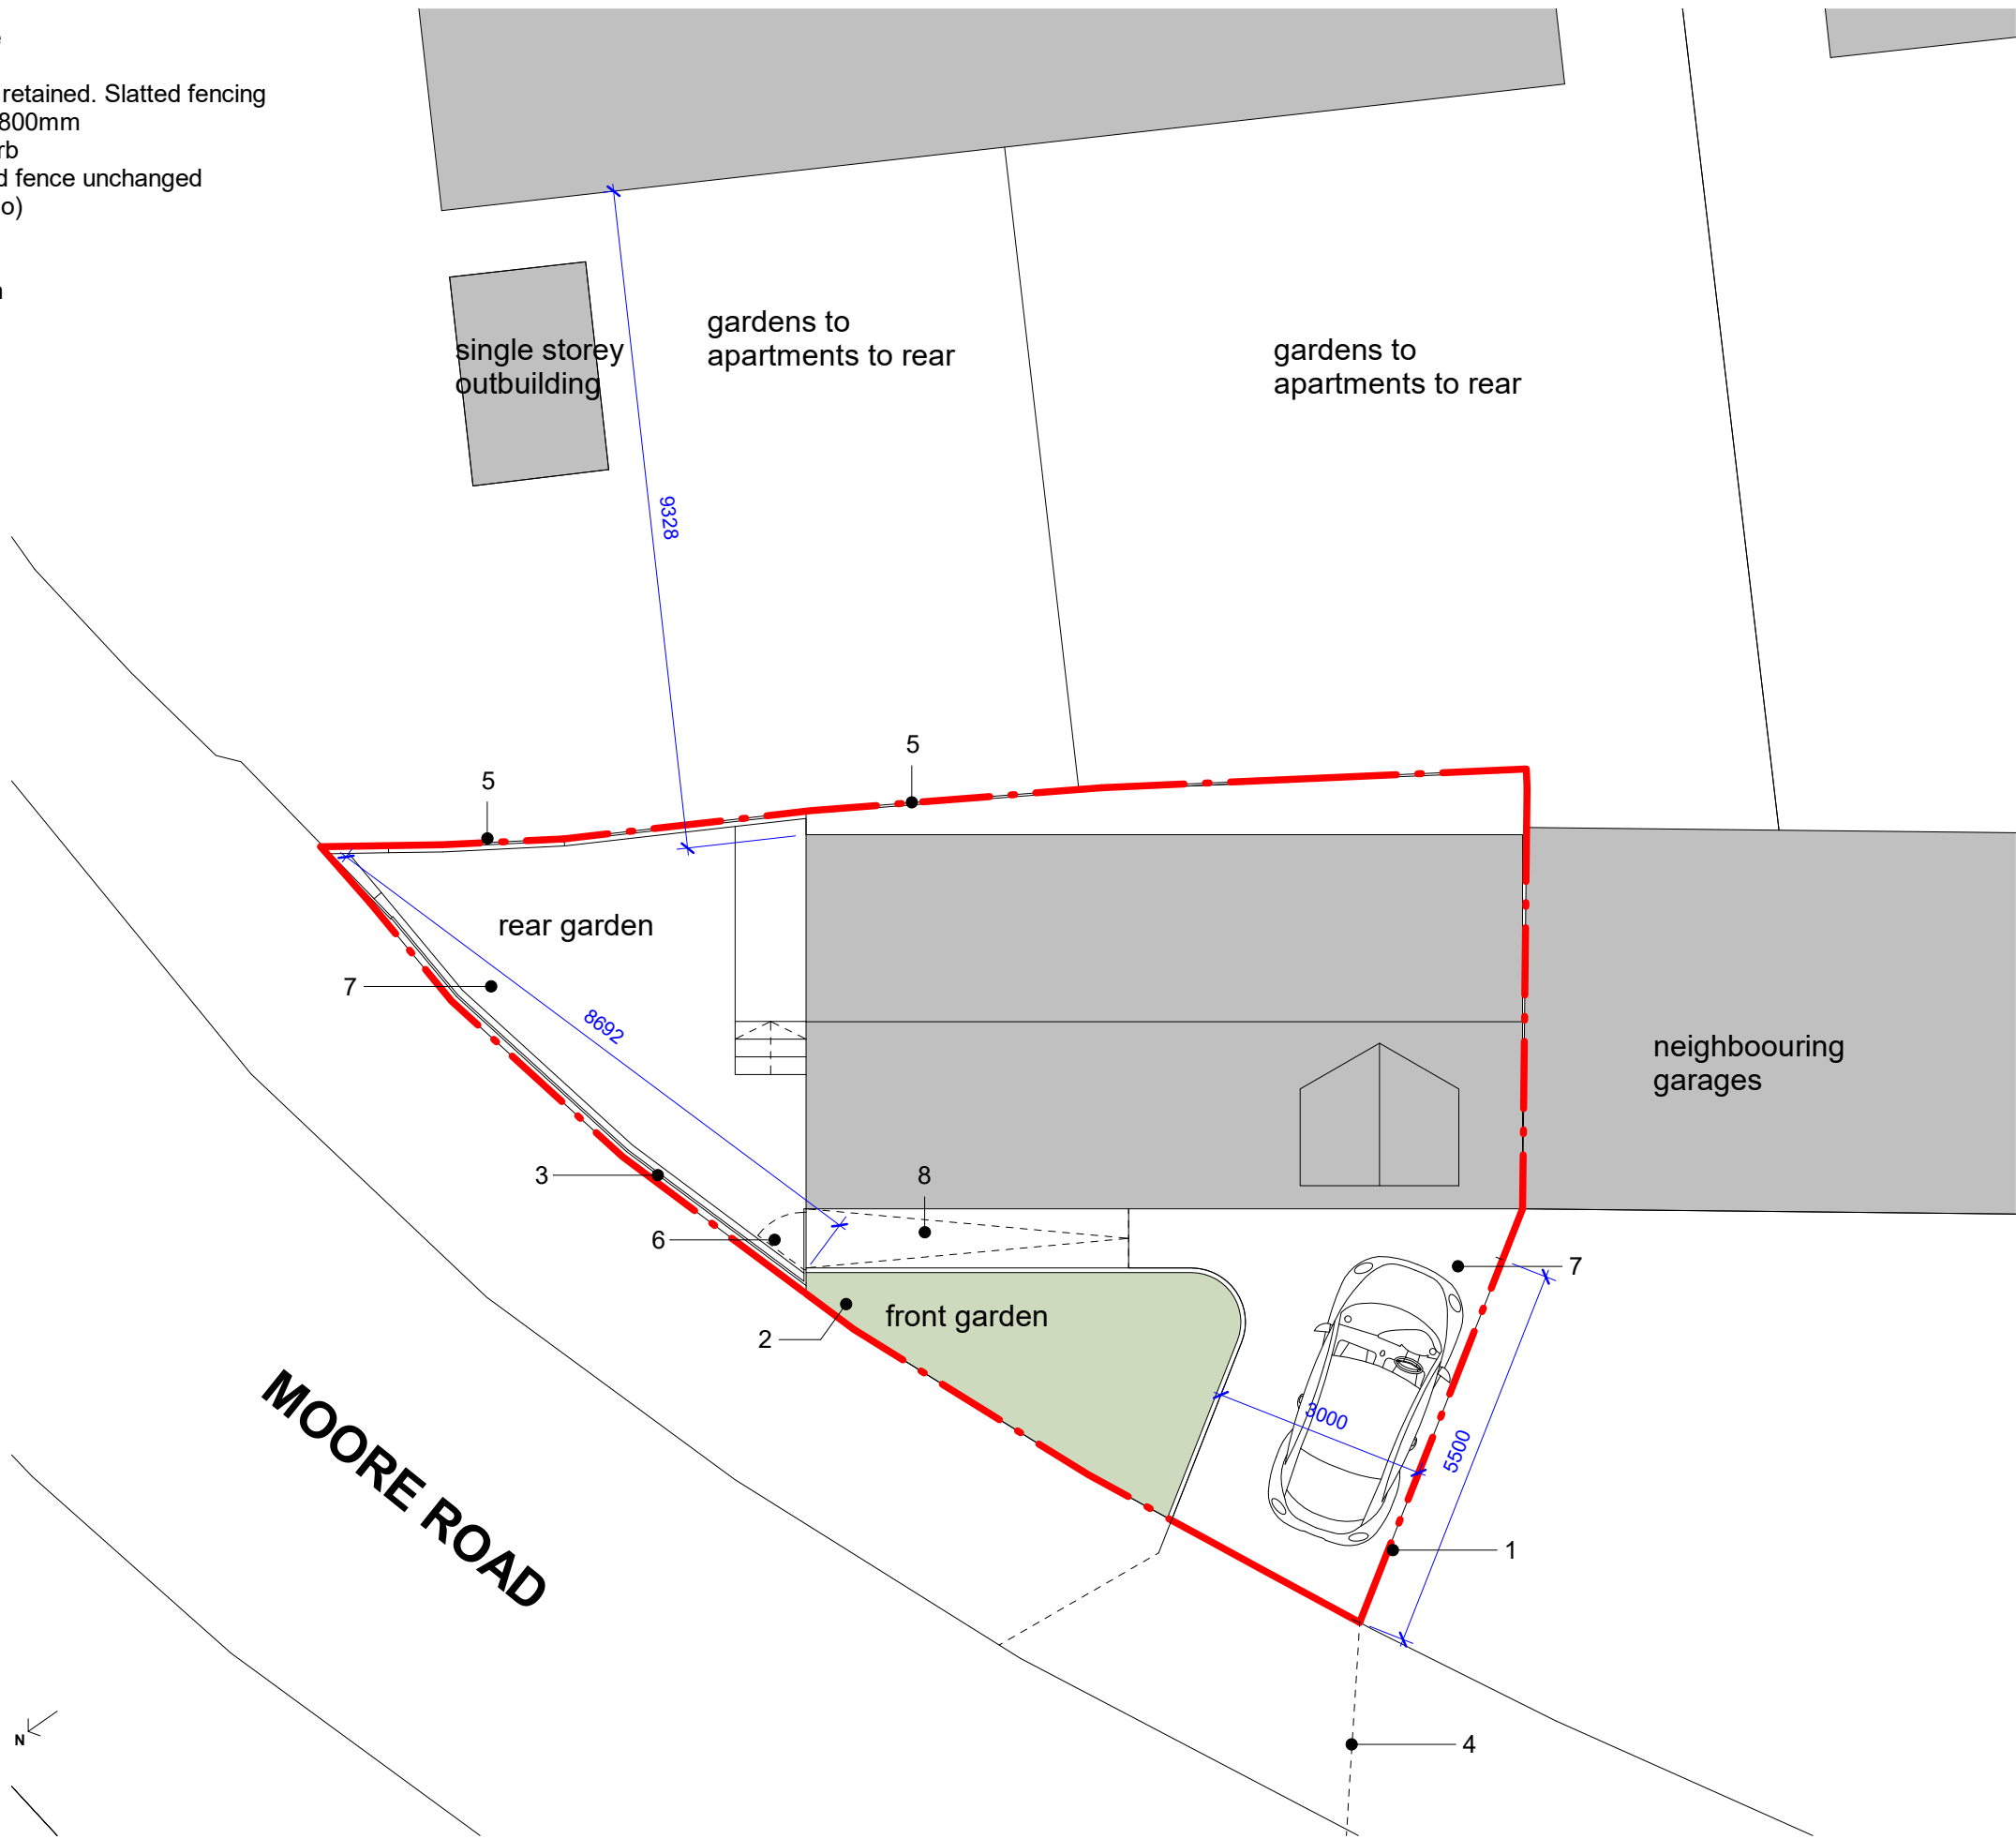

|      |   |        |                                |                         |                           |             |                                      |         |
|------|---|--------|--------------------------------|-------------------------|---------------------------|-------------|--------------------------------------|---------|
| KEY: | GENERAL NOTES:<br>USE FIGURED DIMENSIONS ONLY<br>DO NOT SCALE OFF DRAWINGS<br>CHECK ALL DIMENSIONS ON SITE<br>COPYRIGHT MINESH PATEL ARCHITECTS | NOTES: | REVISION:                      | Minesh Patel Architects | PROJECT: 0086<br>Moore Rd |             | DRAWING TITLE:<br>Proposed Site Plan | REV NO: |
|      |   |        |                                |                         | STAGE:                    | ISSUE DATE: |                                      |         |
|      |   |        |                                |                         |                           |             | DRAWING NO:<br><b>-A01</b>           |         |
|      |   |        |                                |                         |                           |             |                                      |         |
|      |   |        |                                |                         |                           |             |                                      |         |
|      |   |        | email: inbox@mineshpatel.co.uk | SCALE:<br>1 : 100 @A3   | DRAWN BY:<br>Author       |             |                                      |         |