




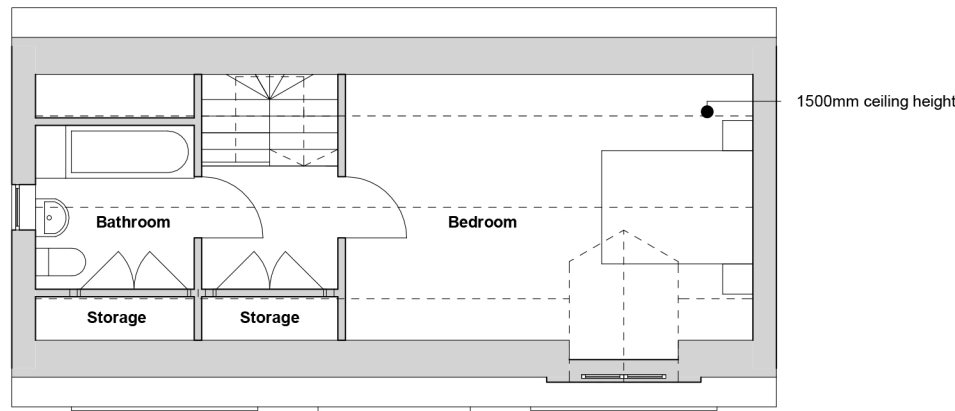


Upper Roof Plan
1 : 100

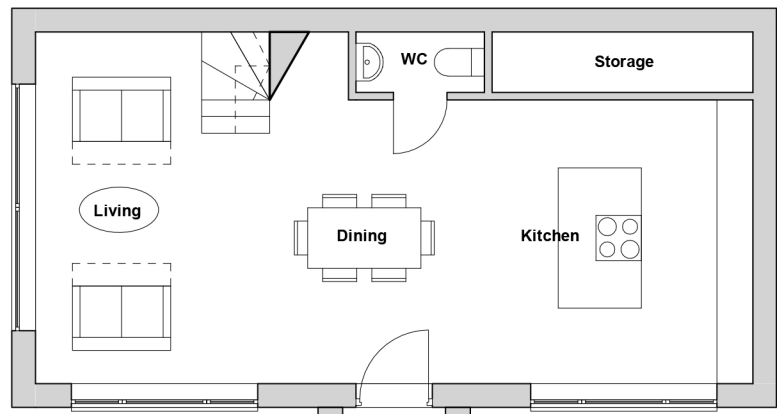


Ground Floor Plan
1 : 100

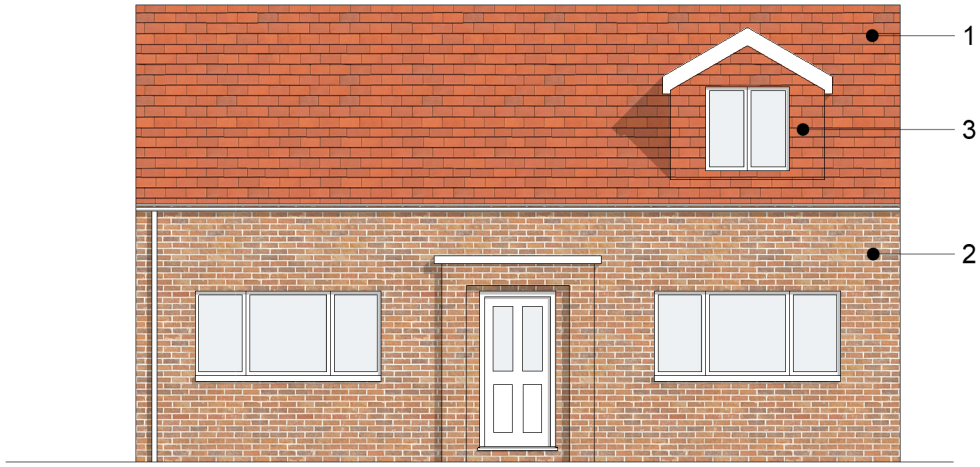

Front Elevation
1 : 100

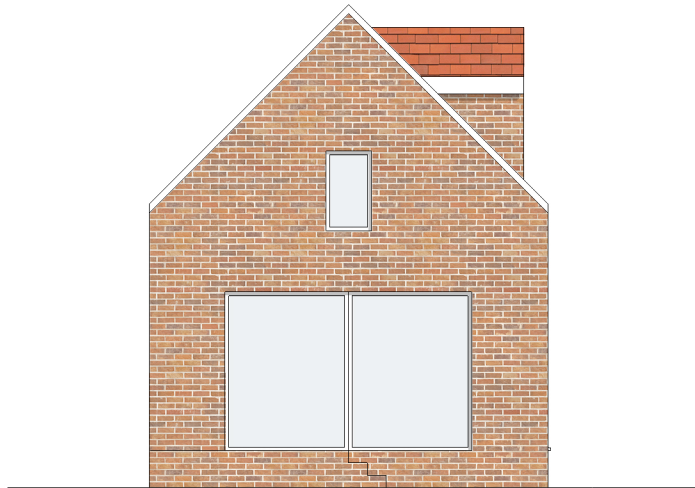

North Elevation
1 : 100

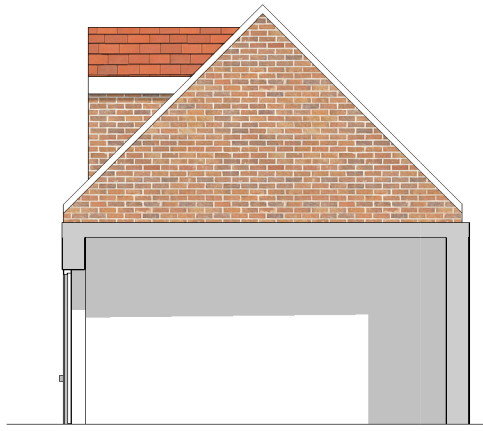

South Elevation
1 : 100

1. Red tiled roof
2. Facing red brickwork
3. Red tiled dormer

0 5.00m 10.0m

KEY:	GENERAL NOTES: USE FIGURED DIMENSIONS ONLY DO NOT SCALE OFF DRAWINGS CHECK ALL DIMENSIONS ON SITE COPYRIGHT MINESH PATEL ARCHITECTS	NOTES:	REVISION:	Minesh Patel Architects	PROJECT: 0086		DRAWING TITLE: Proposed Plans and Elevations	REV NO:
					Moore Rd			
					STAGE:	ISSUE DATE:		
					SCALE: 1 : 100 @A1	DRAWN BY: Author	DRAWING NO: -D00	