


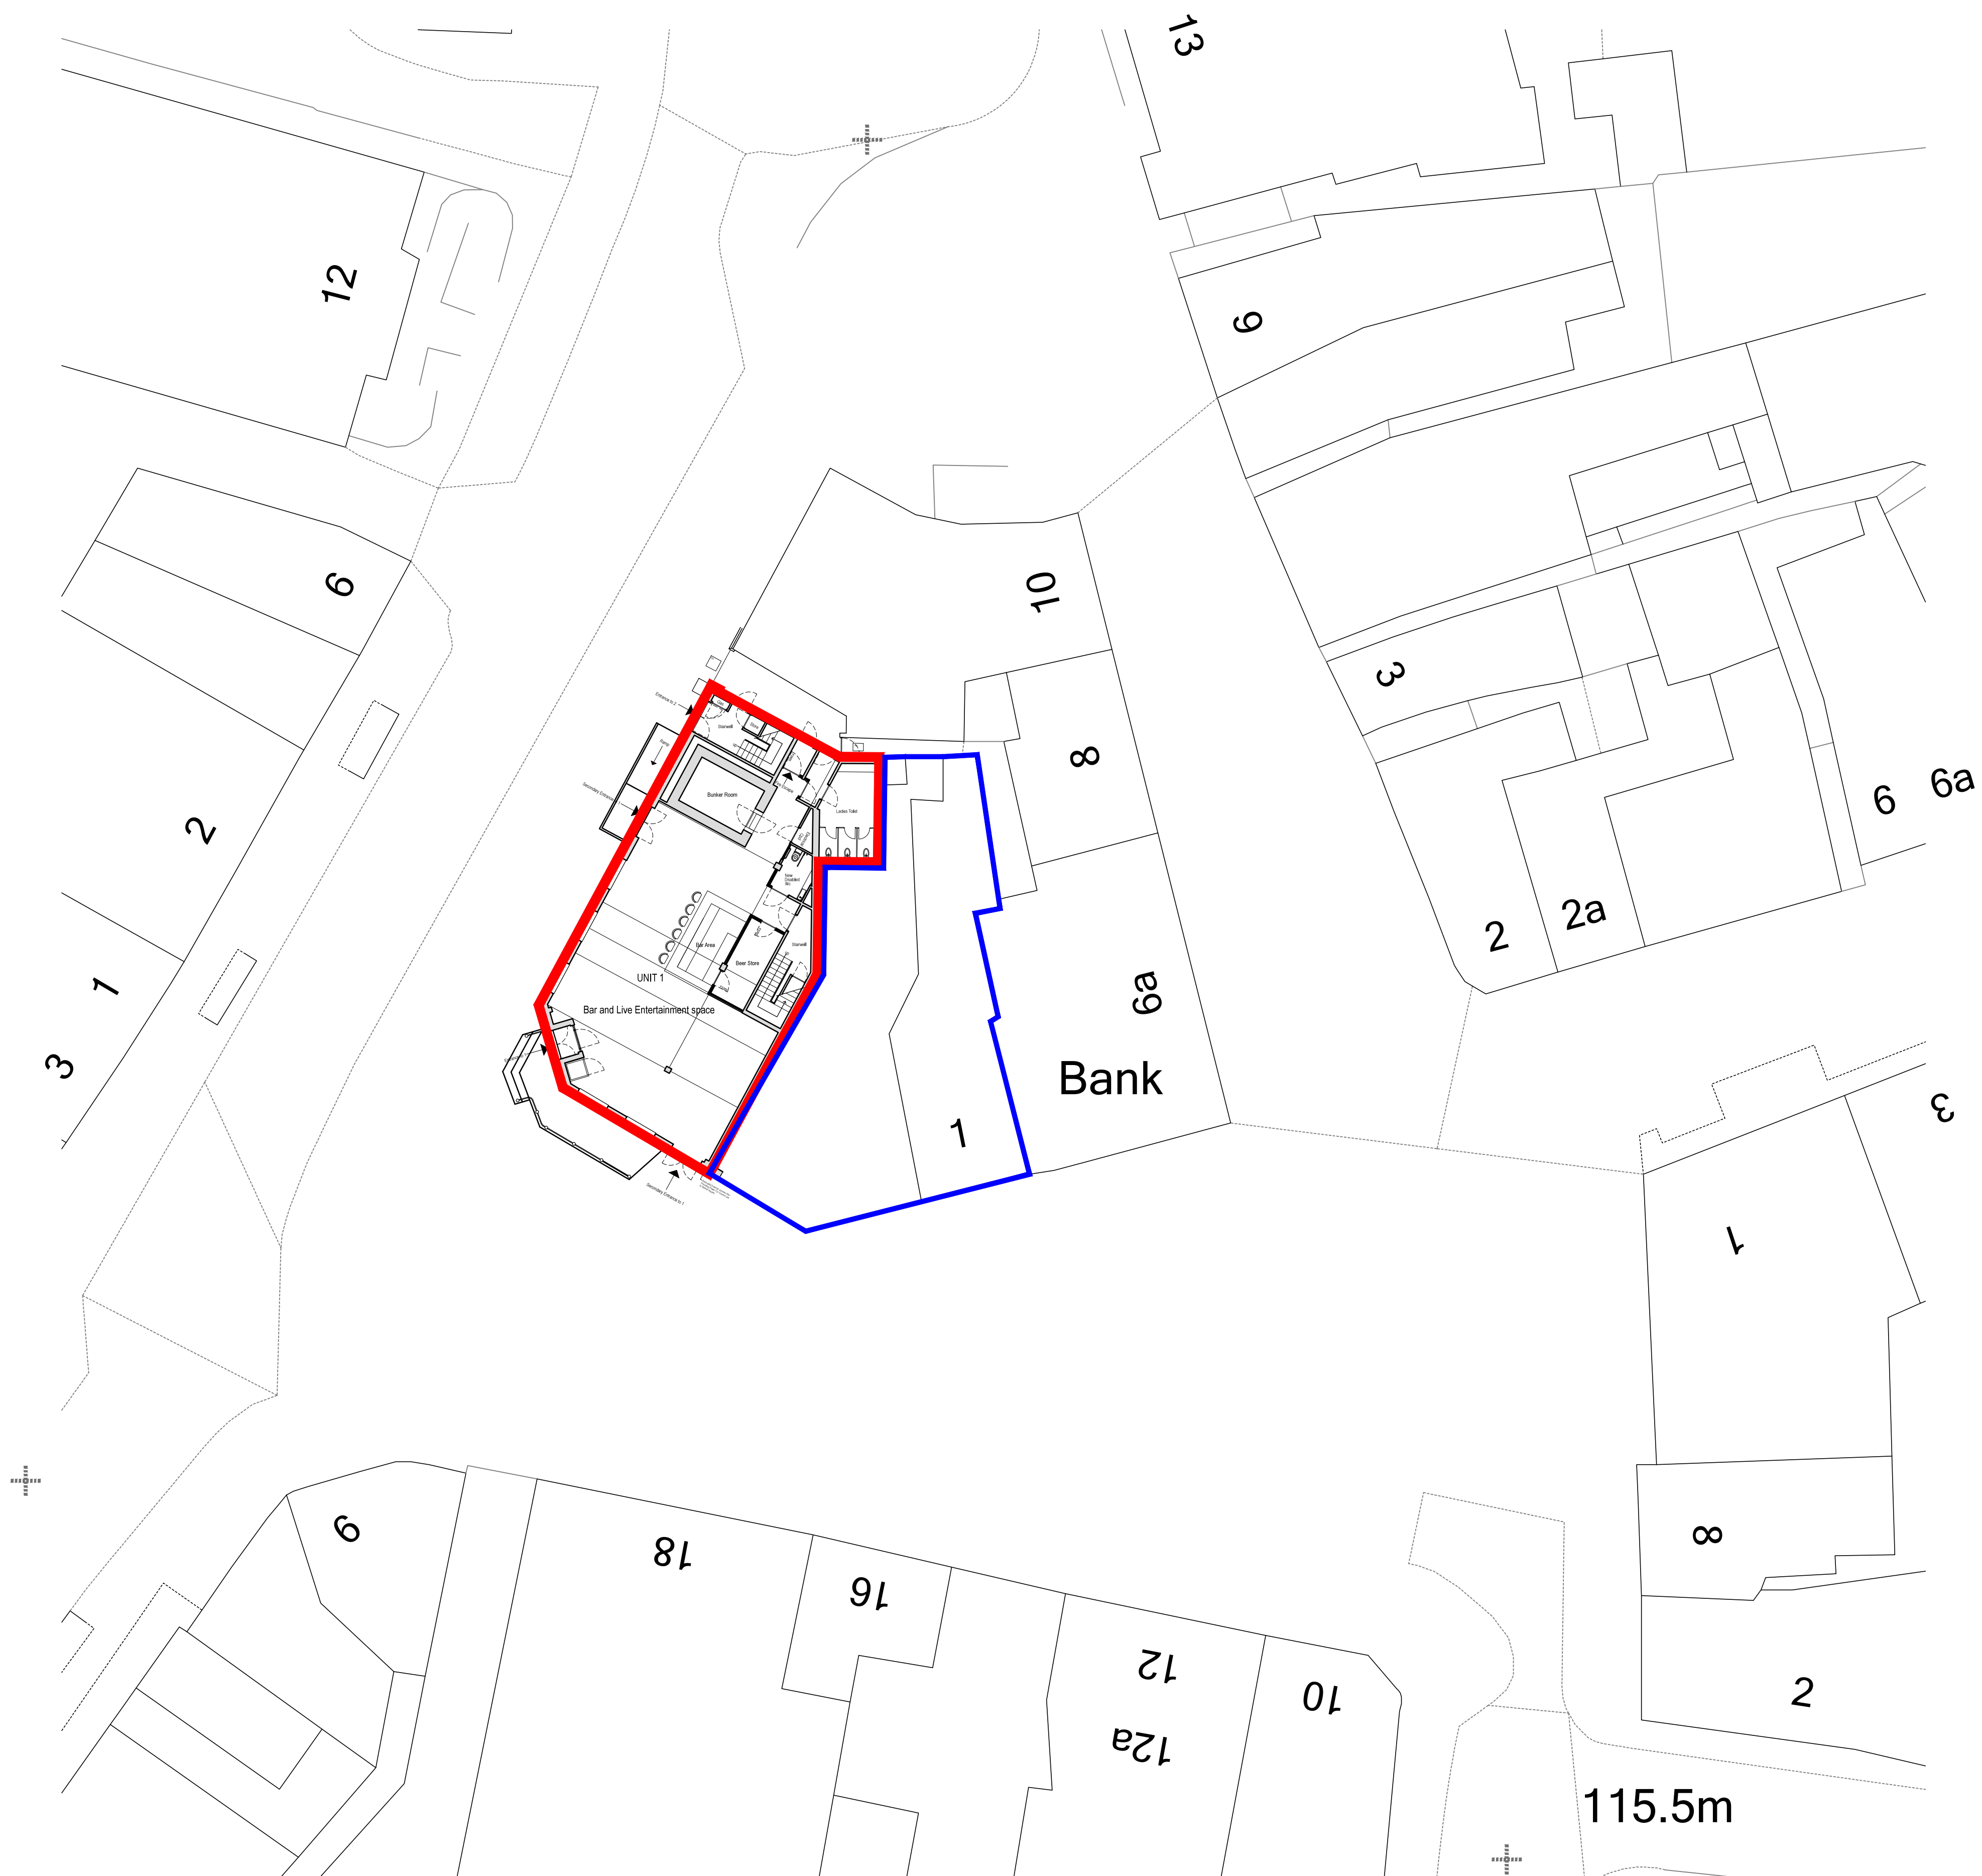

1 Proposed Site Plan
PL_105

NOTE: UNLESS INDICATED, THIS DRAWING IS FOR INFORMATION ONLY. DO NOT SCALE. USE FIGURED DIMENSIONS ONLY. ALL DIMENSIONS TO BE CHECKED ON SITE. IF IN DOUBT ASK PLANNING Drawing original size A1	REVISION:					
	REV	DATE	NOTE	REV	DATE	NOTE
	P1	04.04.22	ISSUED FOR PLANNING			

NOTES:



0 4m 8m 12m 16m 20m

	CLIENT:
	Dr Raghu Ramaiah

 BUKIN LETT ARCHITECTURE	BAILEY-ENGLISH STUDIO and BUKIN LETT ARCHITECTURE Studio 2/74 Rugby Road, Hincley LE10 0QD T: +44(0)771363255 E: plukin@cloud.com	PROJECT NAME: The Clarence Building, Hincley	
		DRAWING TITLE: Proposed Site Plan	
DRAWN: P Bukin	SCALE: 1:50	DATE: April 22	
		DRAWING: 22021_PL_105	
		REV: P1	