

Materials Schedule - Car Port:

- Oak frame structure
- Timber cladding
- Timber windows and doors
- Plain tile roof
- Velux rooflights
- Glazed balustrade




Glazed balustrade




Grey rooflights (Velux or similar) in plain tile roof



Reclaimed Staffordshire blue plain clay tile roof to match

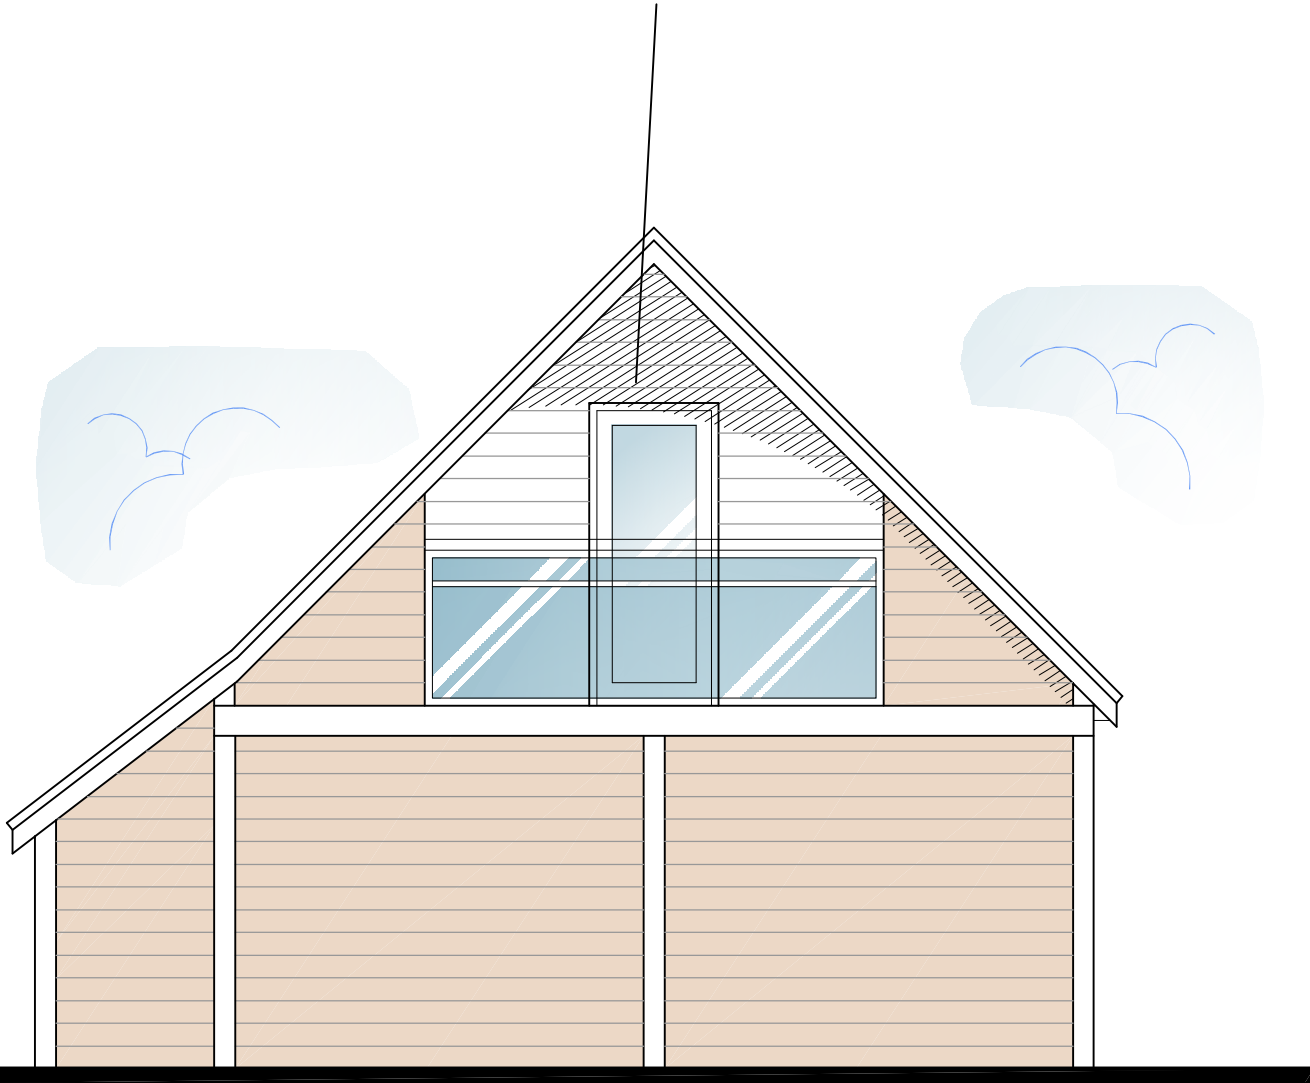


Proposed Side Elevation - Car Port
Scale 1:100

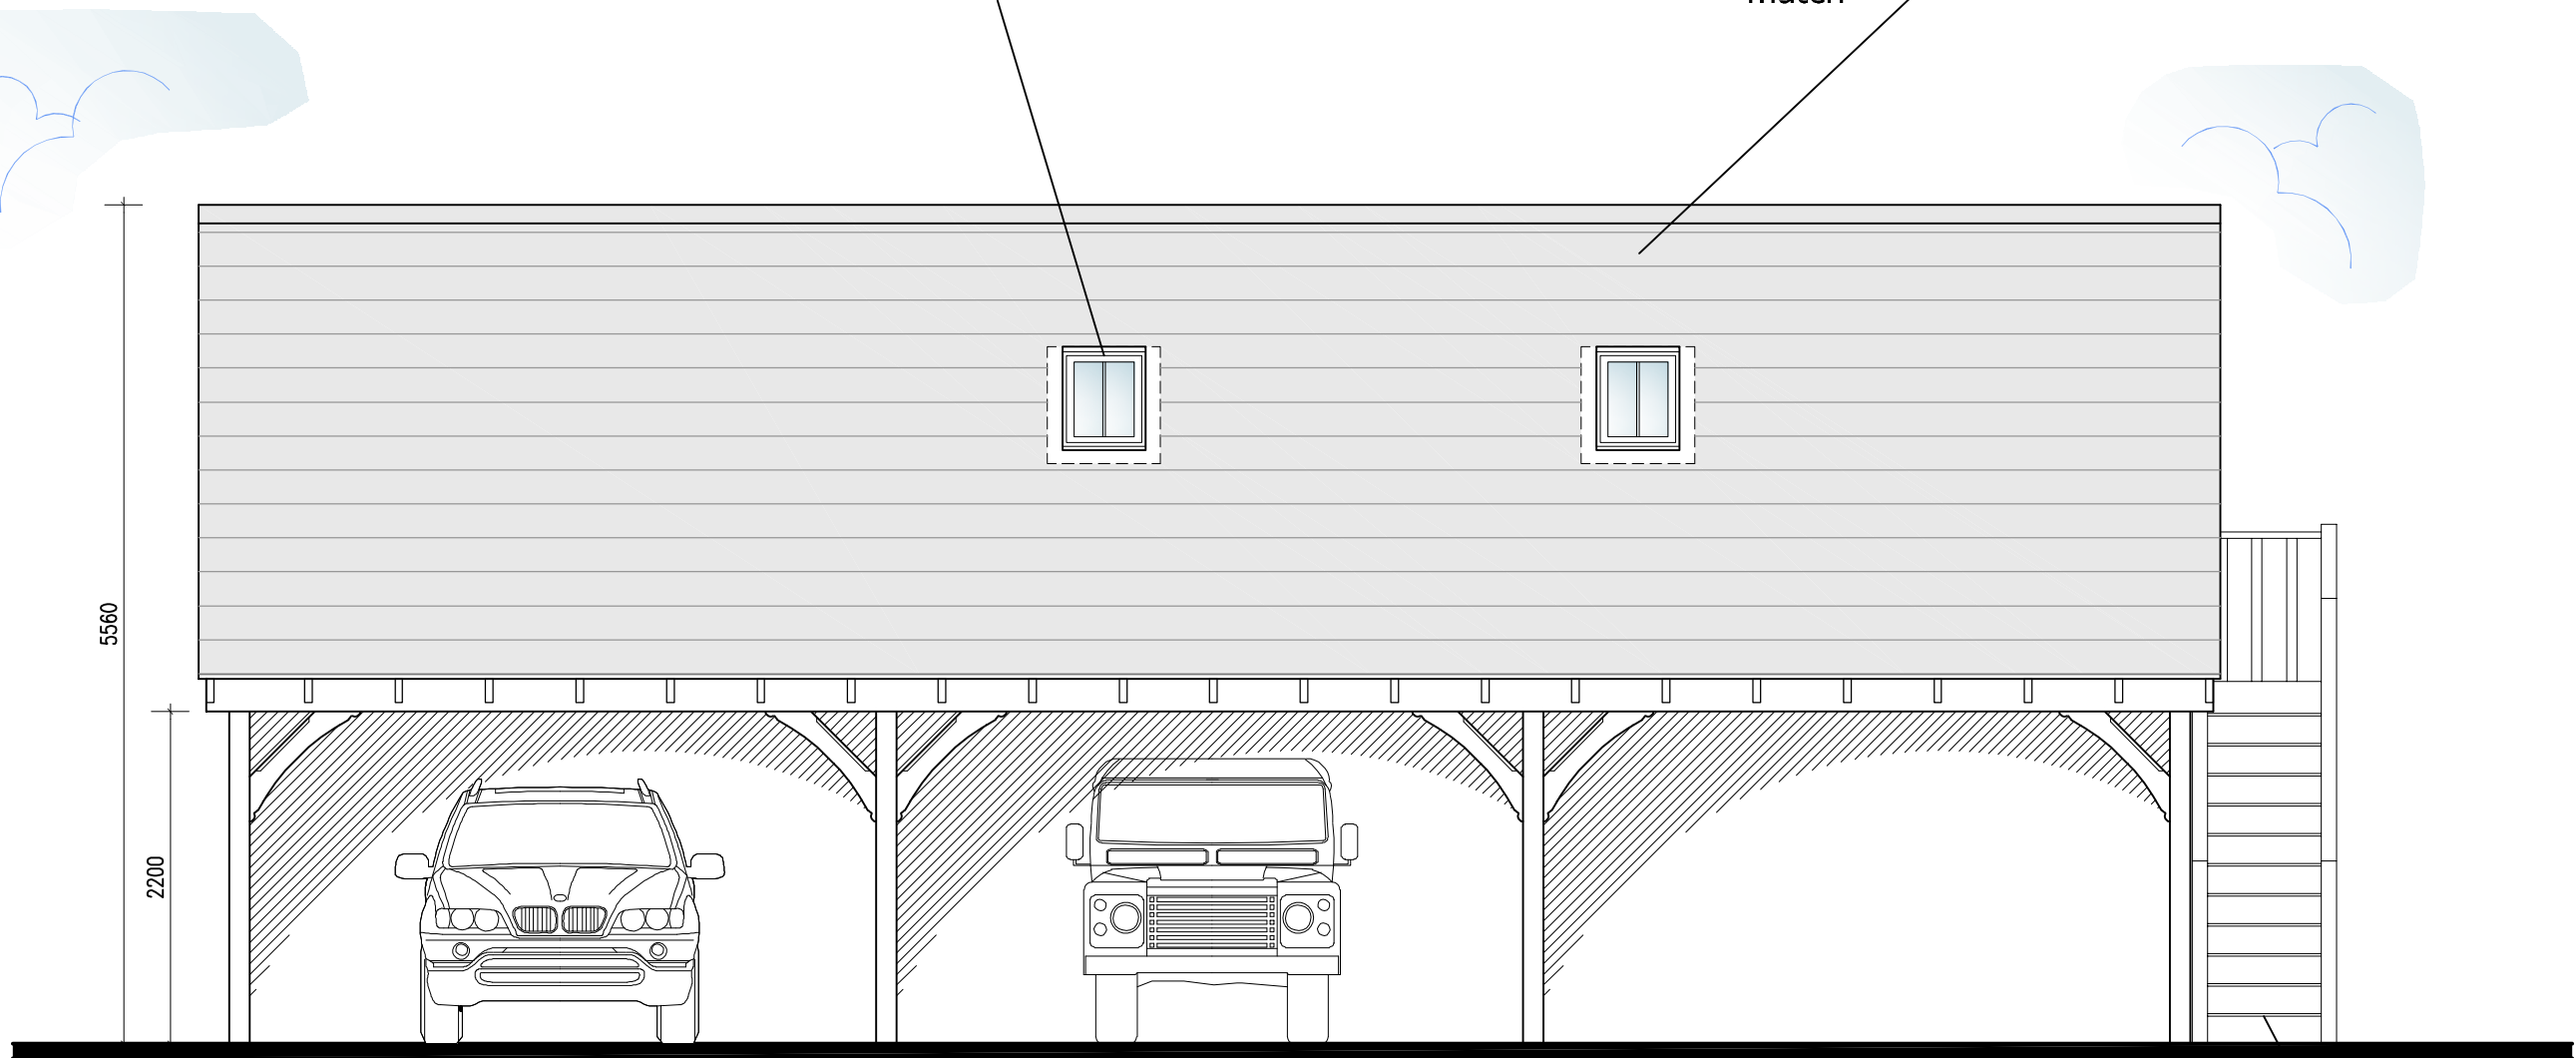


Proposed Front Elevation - Car Port
Scale 1:50



Timber stairs & timber door to studio over car port

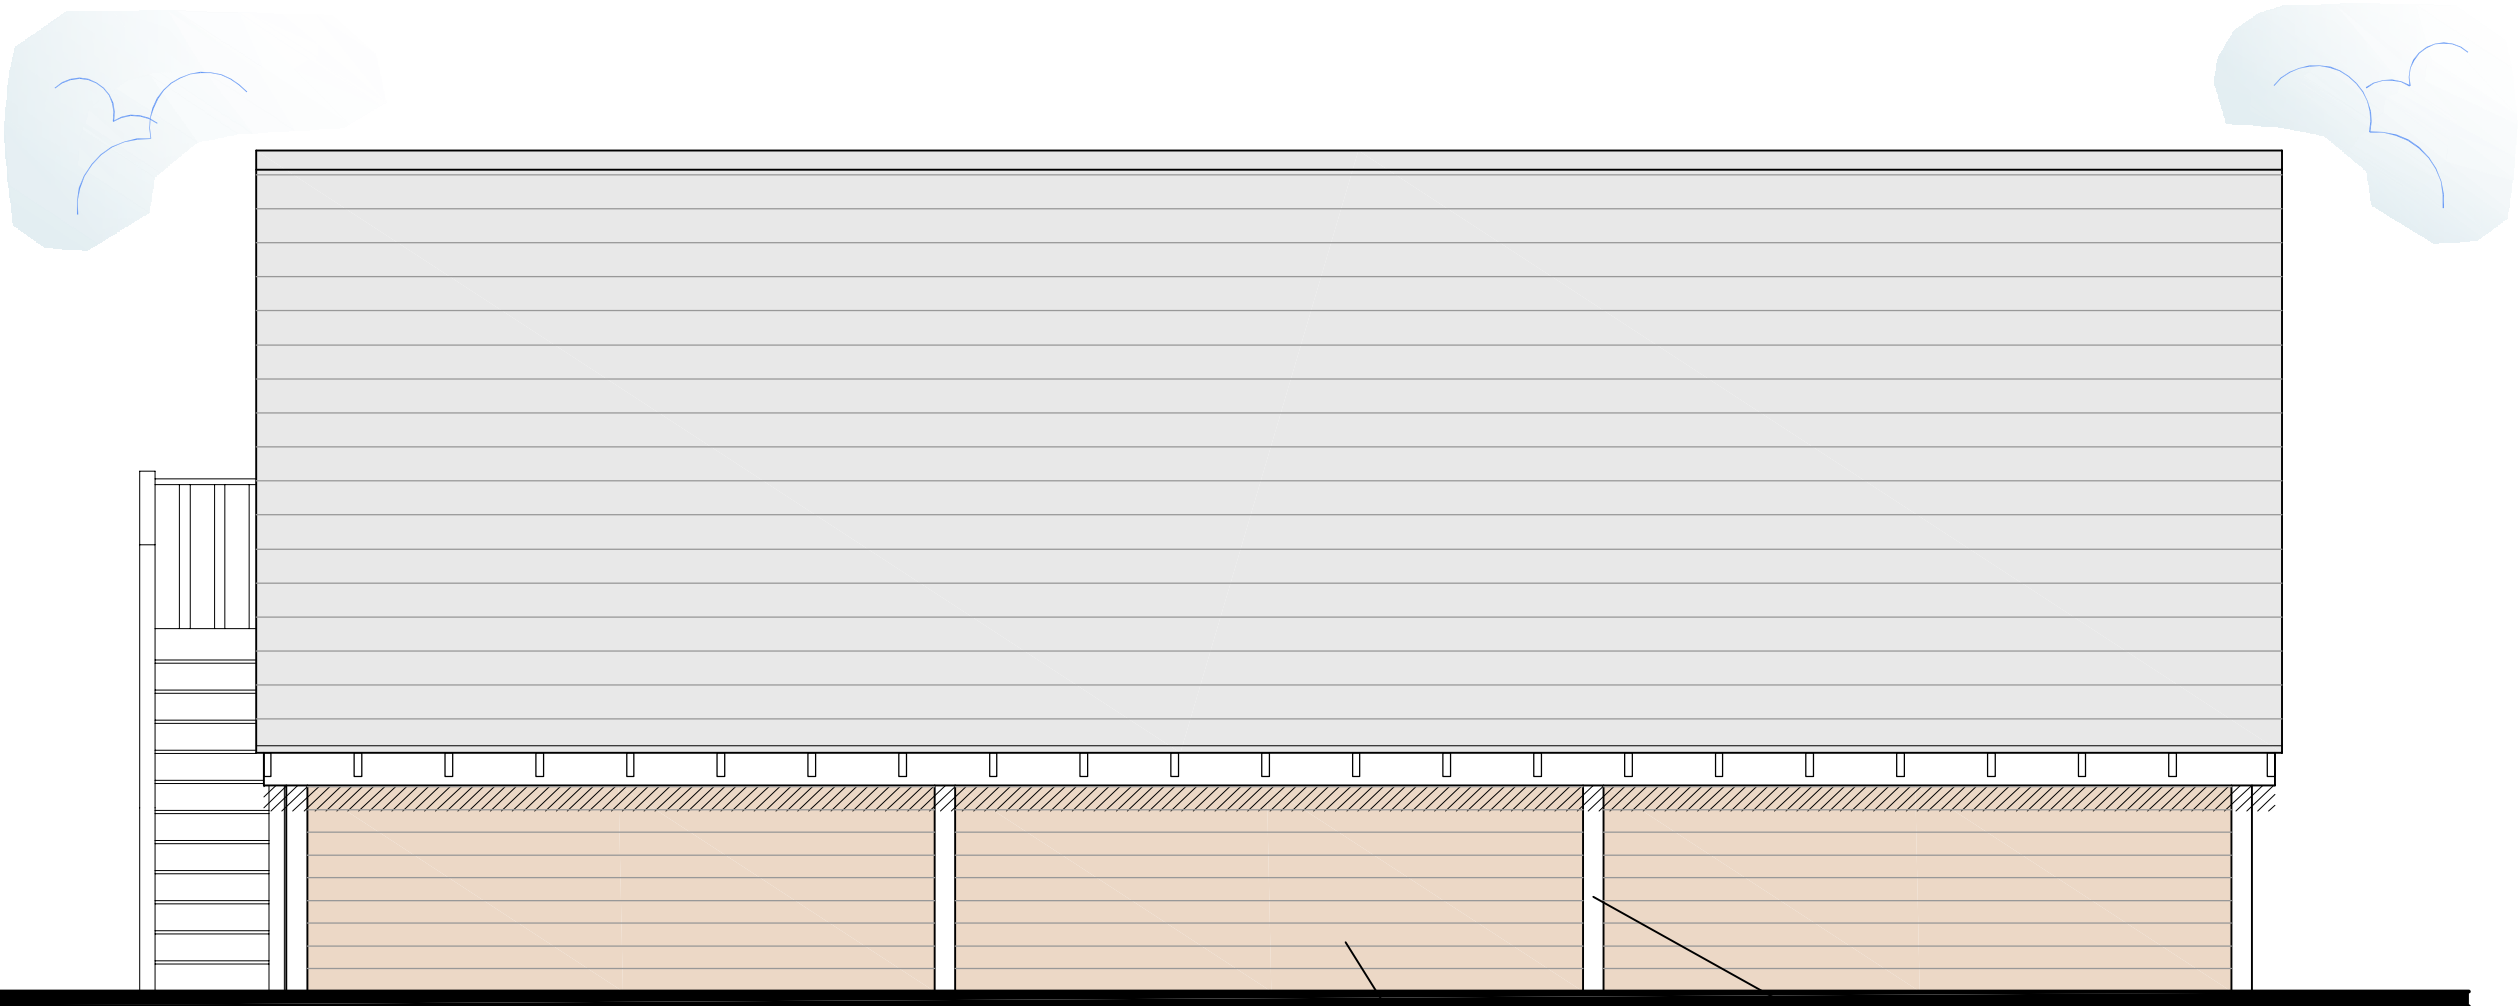

Proposed Rear Elevation - Car Port
Scale 1:100

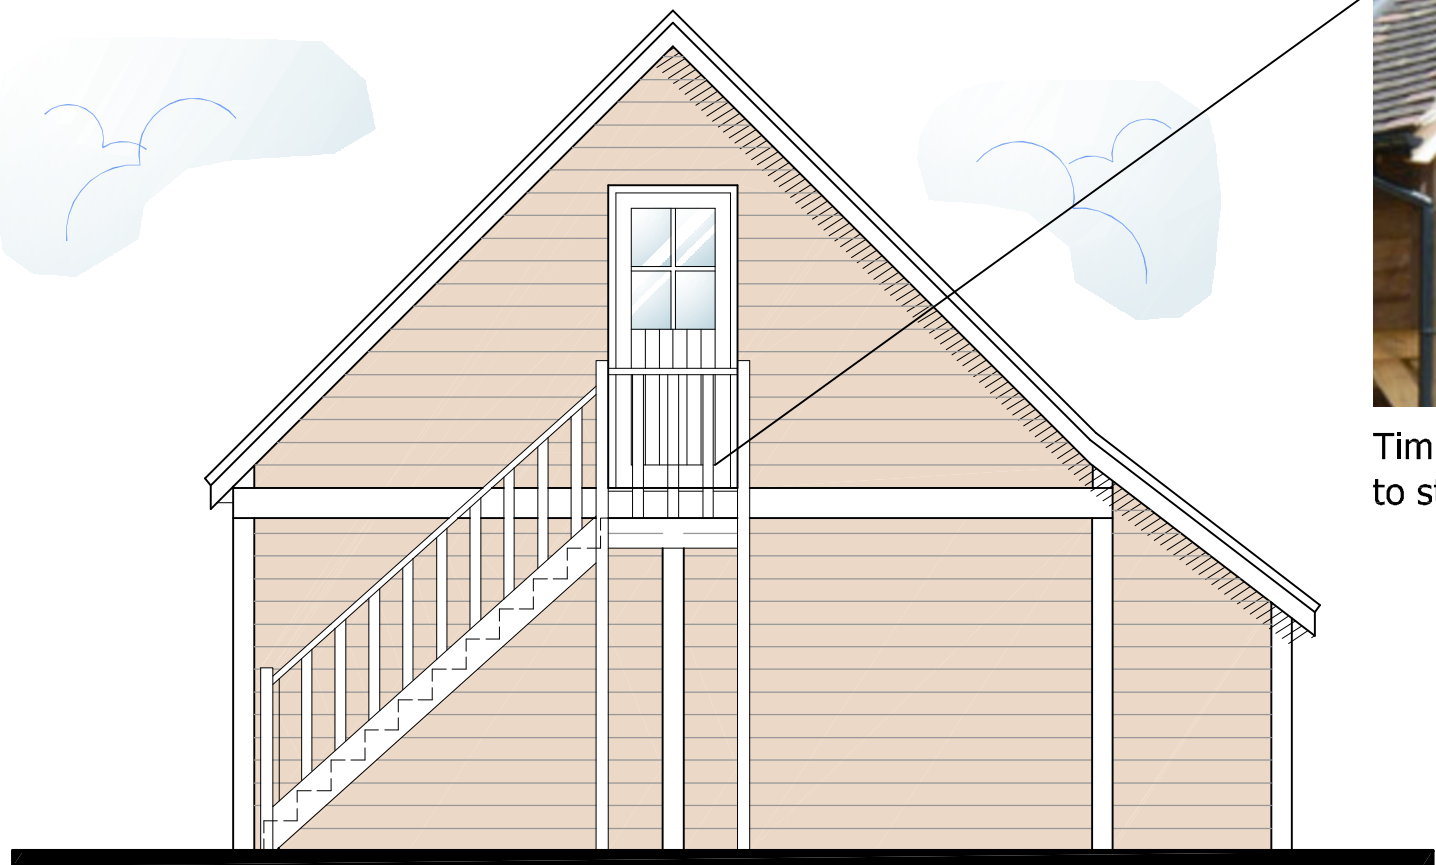

Proposed Side Elevation - Car Port
Scale 1:100



Timber cladding to car port



Oak frame structure to car port

C	Materials updated	19.07.24
B	Dimension updated	18.07.24
A	Client amendments	11.06.24

Figured dimensions must be taken in preference to scaled dimensions and any discrepancies are to be referred to David Granger Architectural Design Limited. Contractors, subcontractors and suppliers must verify all dimensions on site before commencing any work or making any workshop drawings. All drawings are copyright of David Granger Architectural Design Limited. Ordnance Survey Data © Crown Copyright. All rights reserved. Licence No. AR100020449. Landmark Ref. LI68816



DAVID GRANGER
ARCHITECTURAL DESIGN LIMITED

Project
Proposed Extensions & Alterations
Apple Orchard Farm
Dadlington
Leicestershire
Drawing Title
Planning Conditions
Sheet 5 of 5

Client
Mr and Mrs G. Sclater

Drawing No.
15.3135.33 C

Date
December 2023
Drawn by
JBH

Scale (A1 Size)
As Shown
Checked by
MP

The Old Cottage Hospital, Leicester Road,
Ashby-de-la-Zouch, Leicestershire, LE65 1DB

Tel: 01530 560939
www.davidgrangerdesign.com
Company Reg. No. 558912

DETAILED PLANNING PROPOSALS

PROPOSED EXTENSIONS AND ALTERATIONS ~ APPLE ORCHARD FARM ~ DADLINGTON ~ LEICESTERSHIRE

