



Materials Schedule - Car Port:



- Oak frame structure
- Timber cladding
- Timber windows and doors
- Plain tile roof
- Velux rooflights
- Glazed balustrade

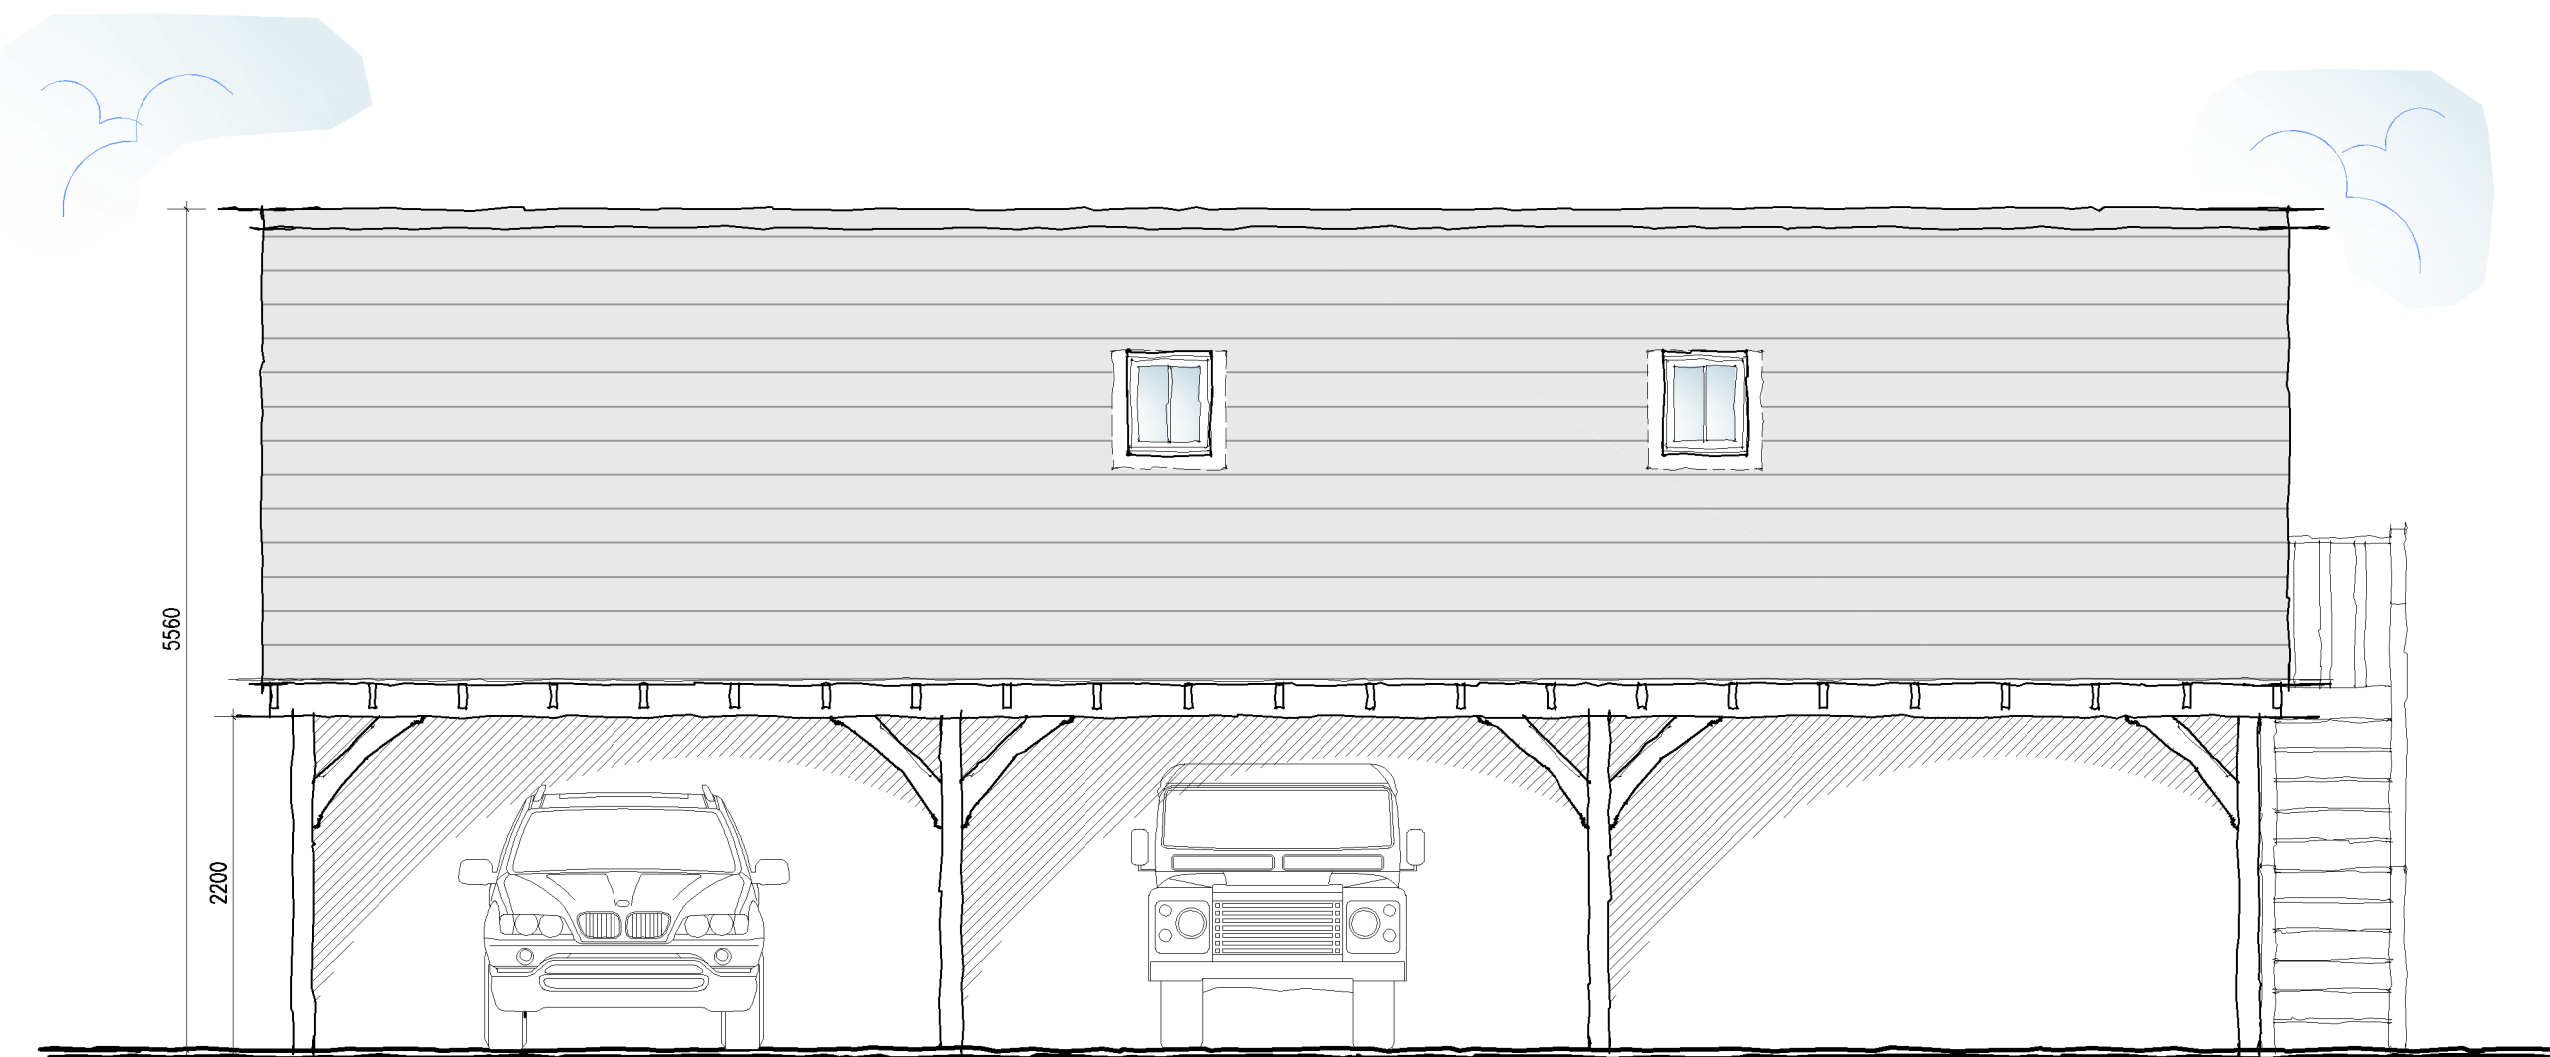


Proposed Front Elevation - Car Port
Scale 1:50

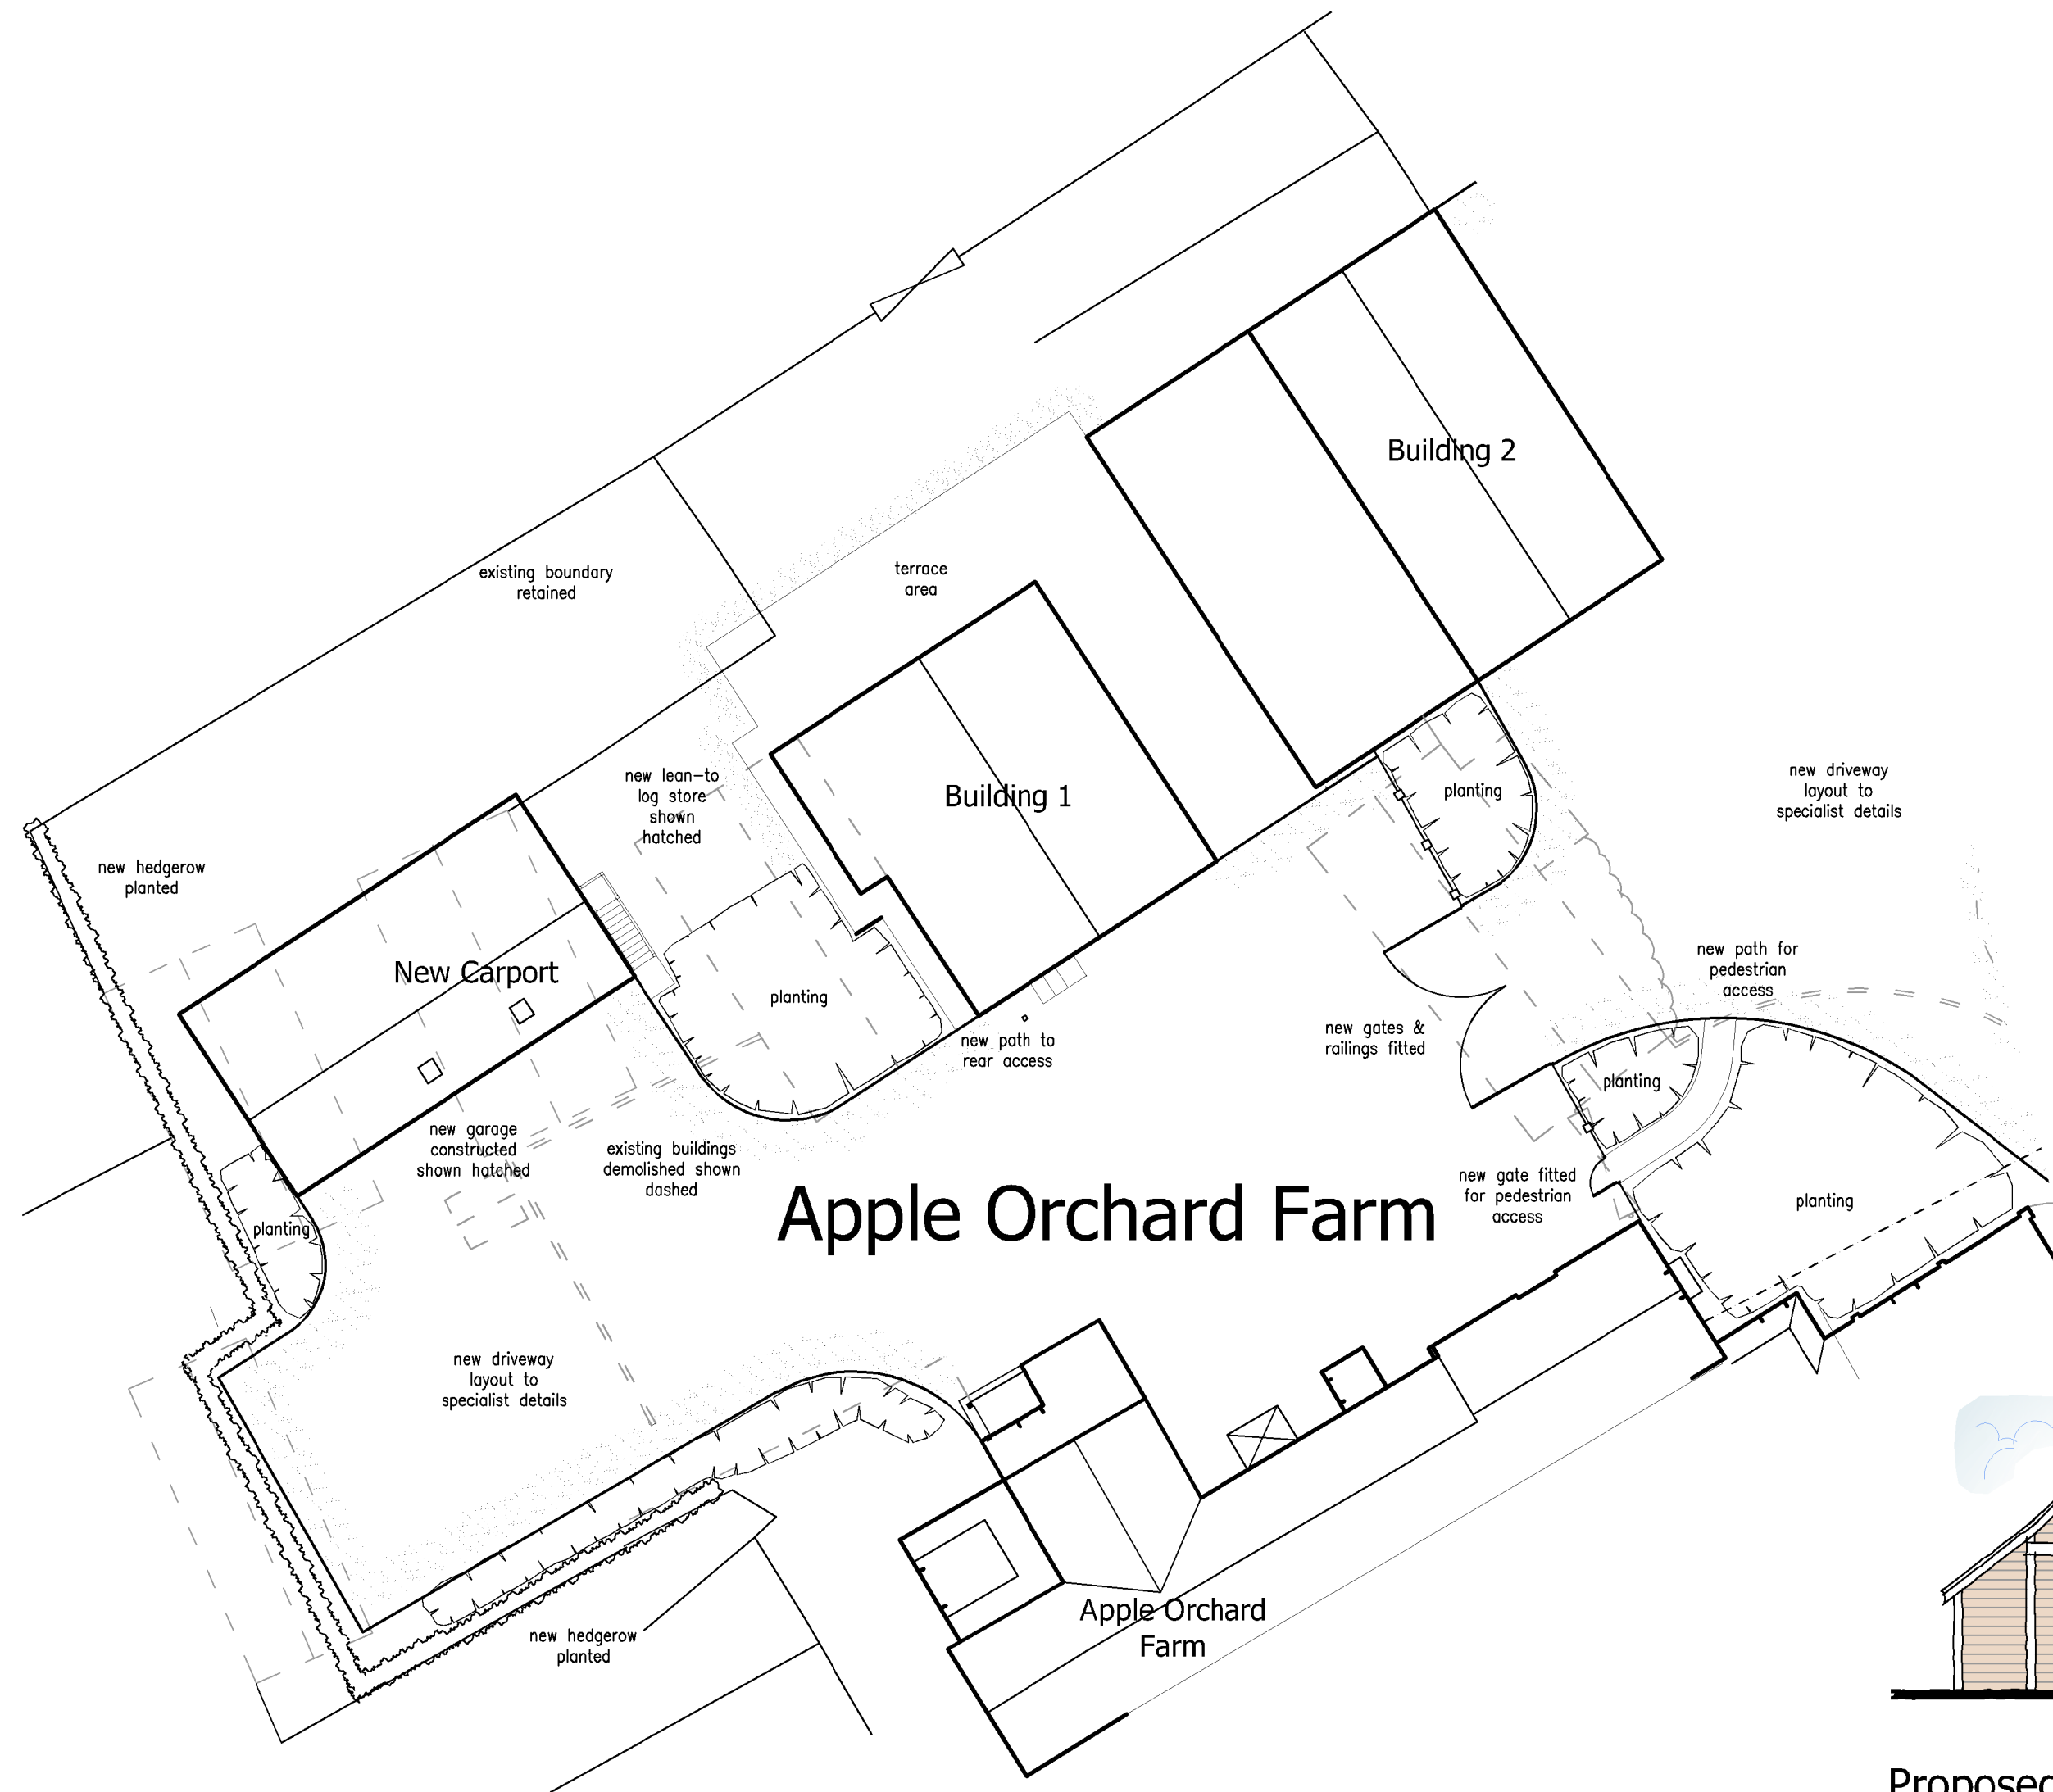


Proposed Side Elevation - Car Port
Scale 1:100

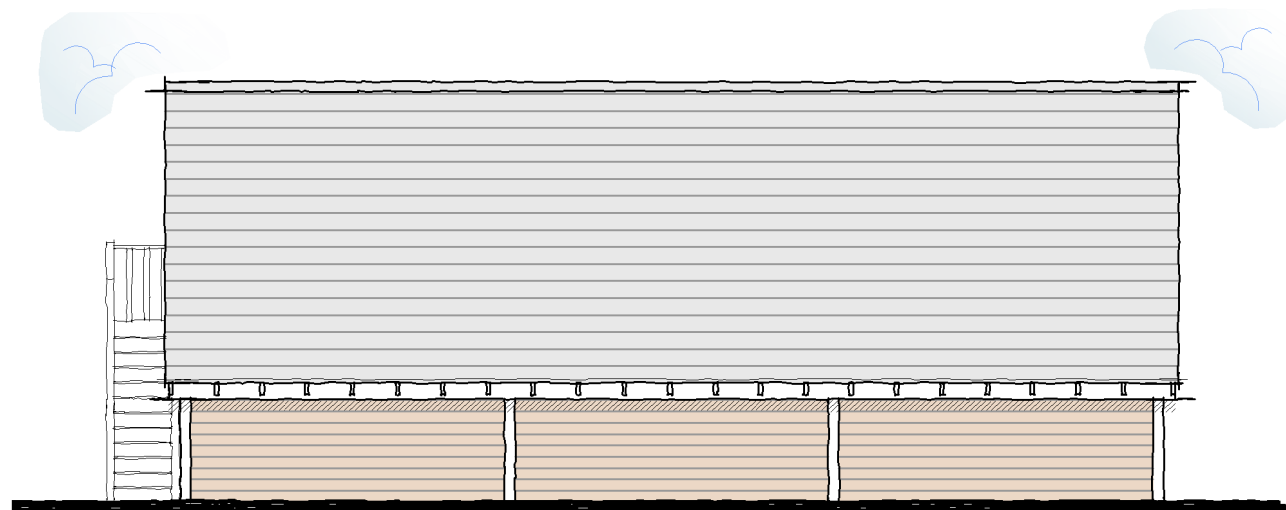 

Proposed Rear Elevation - Car Port
Scale 1:100

 

Proposed Side Elevation - Car Port
Scale 1:100

 


Proposed Site Plan
Scale 1:100




Revisions:	B	Dimension updated	18.07.24
	A	Client amendments	11.06.24

Figured dimensions must be taken in preference to scaled dimensions and any discrepancies are to be referred to David Granger Architectural Design Limited. Contractors, subcontractors and suppliers must verify all dimensions on site before commencing any work or making any workshop drawings. All drawings are copyright of David Granger Architectural Design Limited. Ordnance Survey Data © Crown Copyright. All rights reserved. Licence No. AR100020449. Landmark Ref. L168816

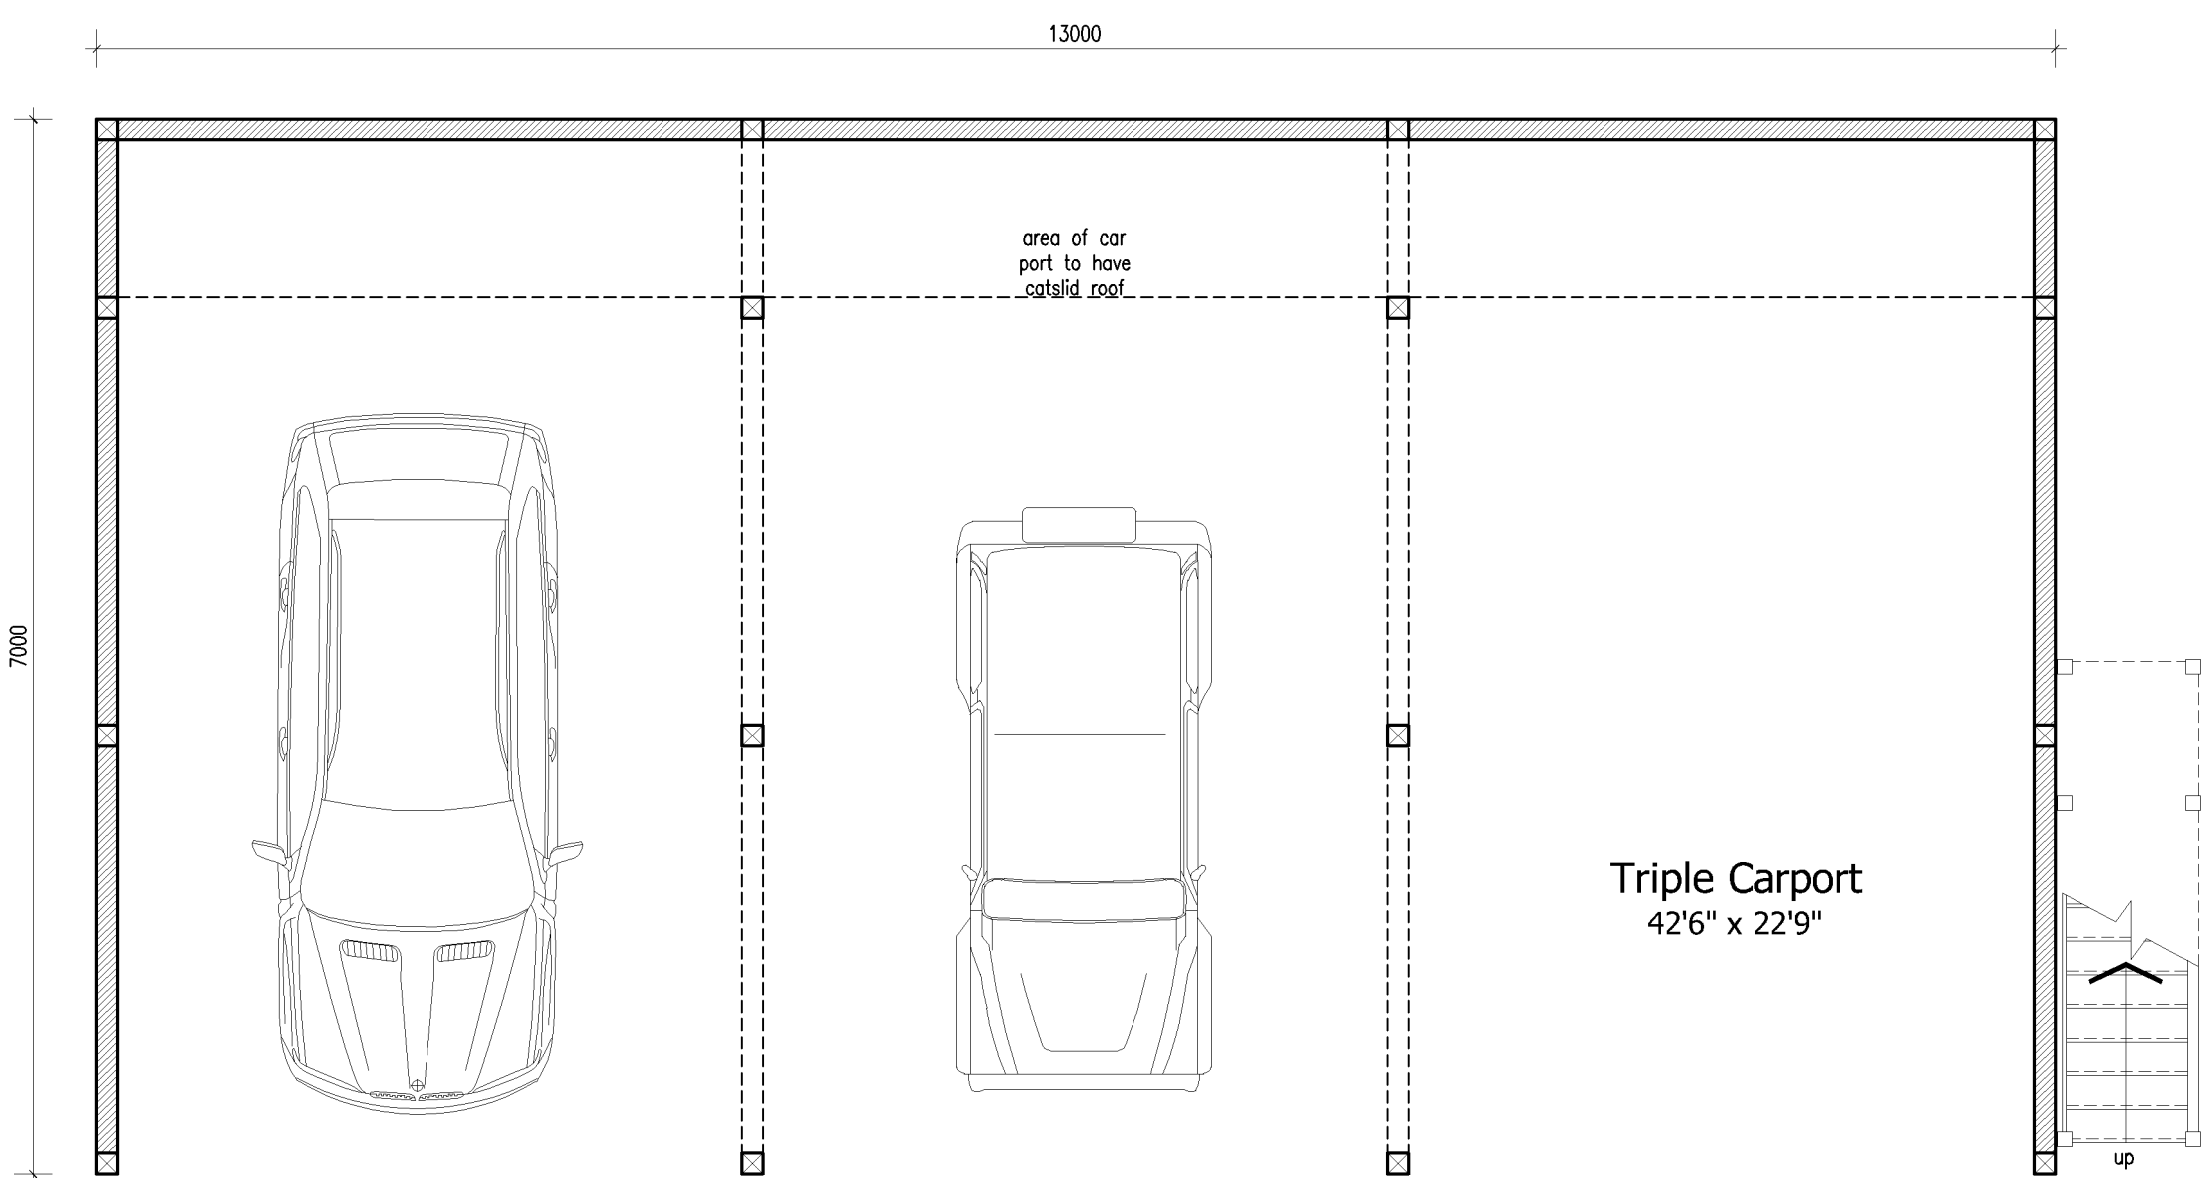

Proposed Ground Floor Plan - Car Port
Scale 1:50

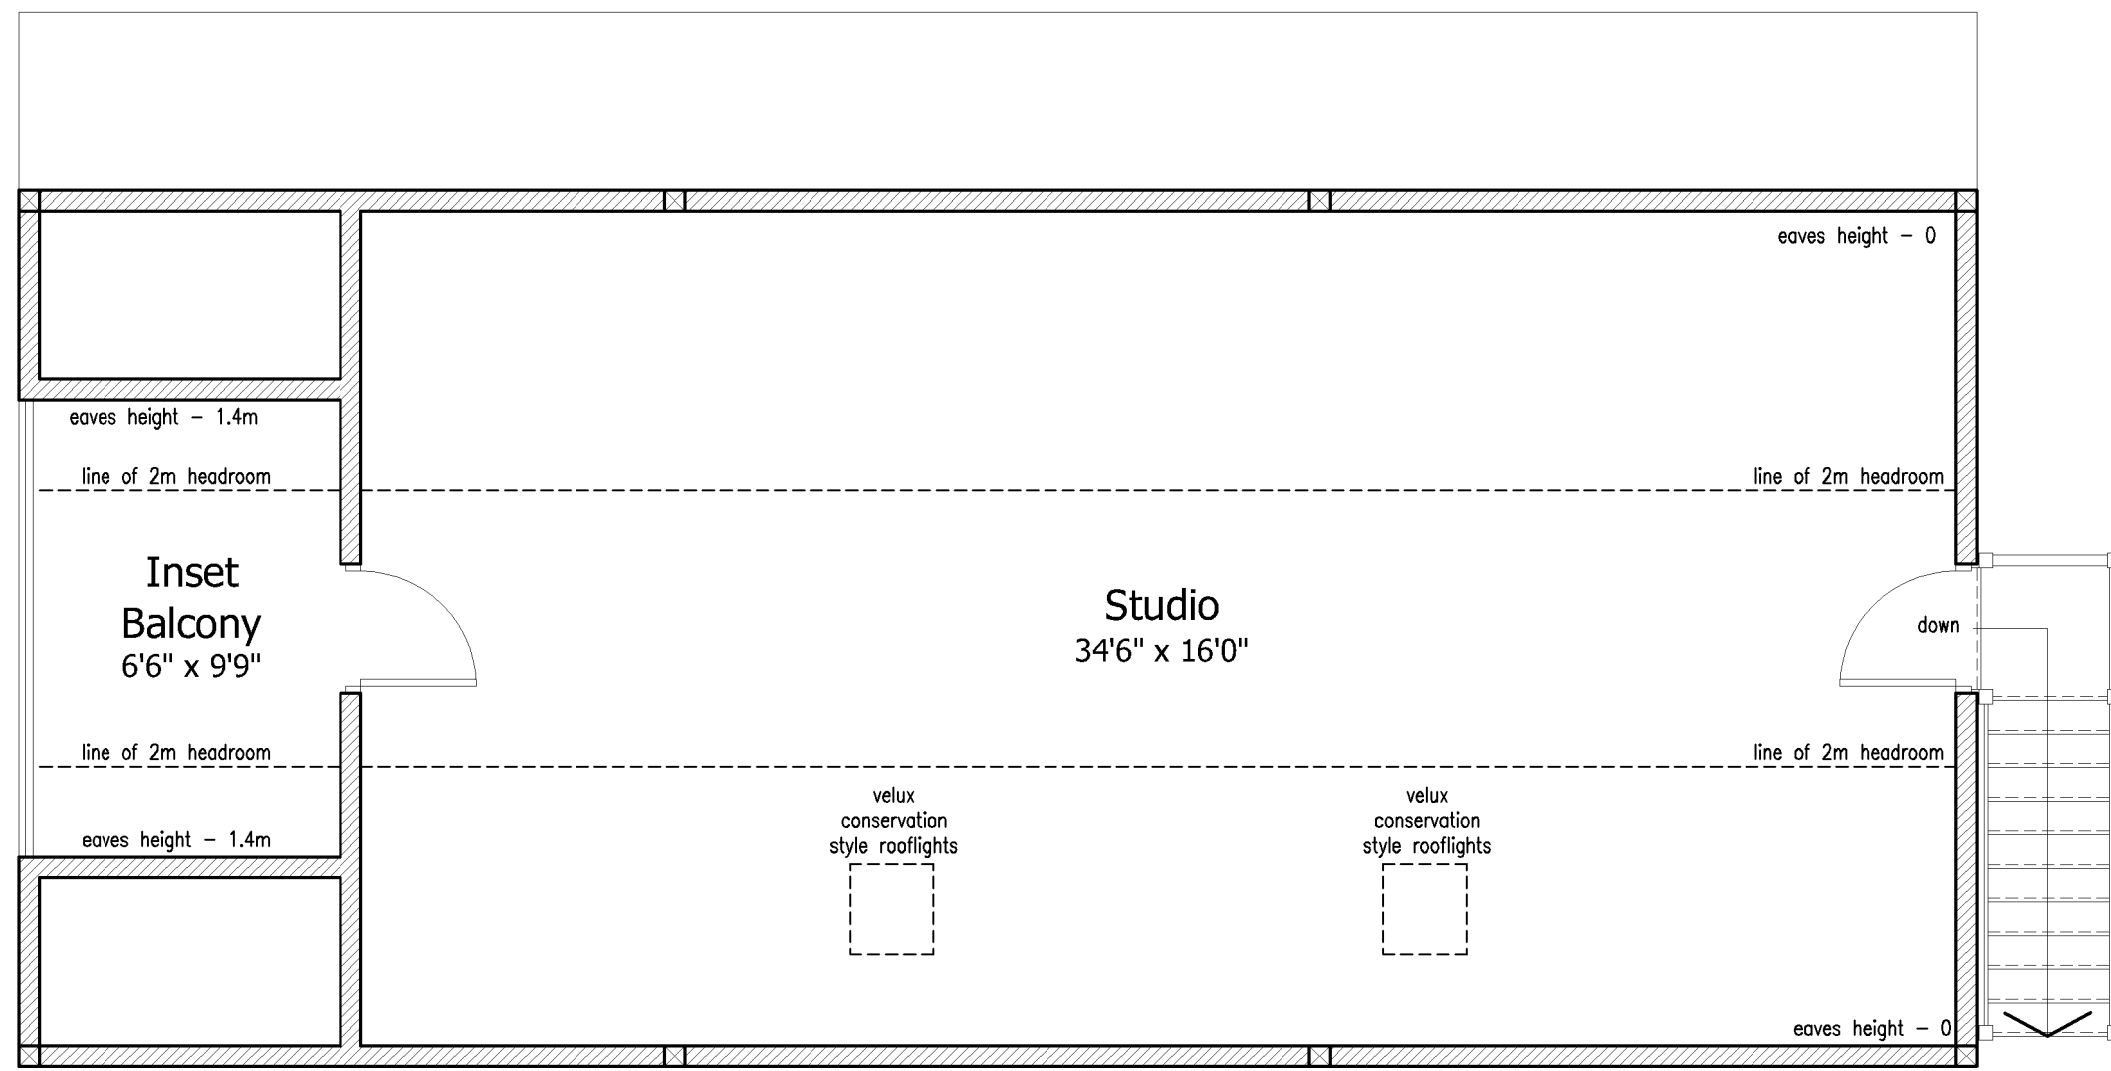

Proposed First Floor Plan - Car Port
Scale 1:50



DETAILED PLANNING PROPOSALS

PROPOSED EXTENSIONS AND ALTERATIONS - APPLE ORCHARD FARM - DADLINGTON - LEICESTERSHIRE



DAVID GRANGER
ARCHITECTURAL DESIGN LIMITED

Project
Proposed Extensions & Alterations
Apple Orchard Farm
Dadlington
Leicestershire
Drawing Title
Detailed Planning Proposals - April 2024
Sheet 1 of 1

Client
Mr and Mrs G. Sclater
Drawing No.
15.3135.34 B

Date
April 2024
Drawn by
DW
Scale (A1 Size)
As Shown
Checked by
MP

The Old Cottage Hospital, Leicester Road,
Ashby-de-la-Zouch, Leicestershire, LE65 1DB
Tel: 01530 560939
www.davidgrangerdesign.com
Company Reg. No. 550872