

Materials Schedule - Building 1:

- Existing red facing brick
- Dark timber cladding to rear elevation
- Timber windows and doors to rear elevation
- White painted timber windows to house facing elevation
- Reclaimed plain tile roof
- Natural oak sliding/folding doors
- Owl box



Existing red facing brickwork




White painted timber windows to house facing elevation




Dark timber door




Reclaimed Staffordshire blue plain clay tile roof to match

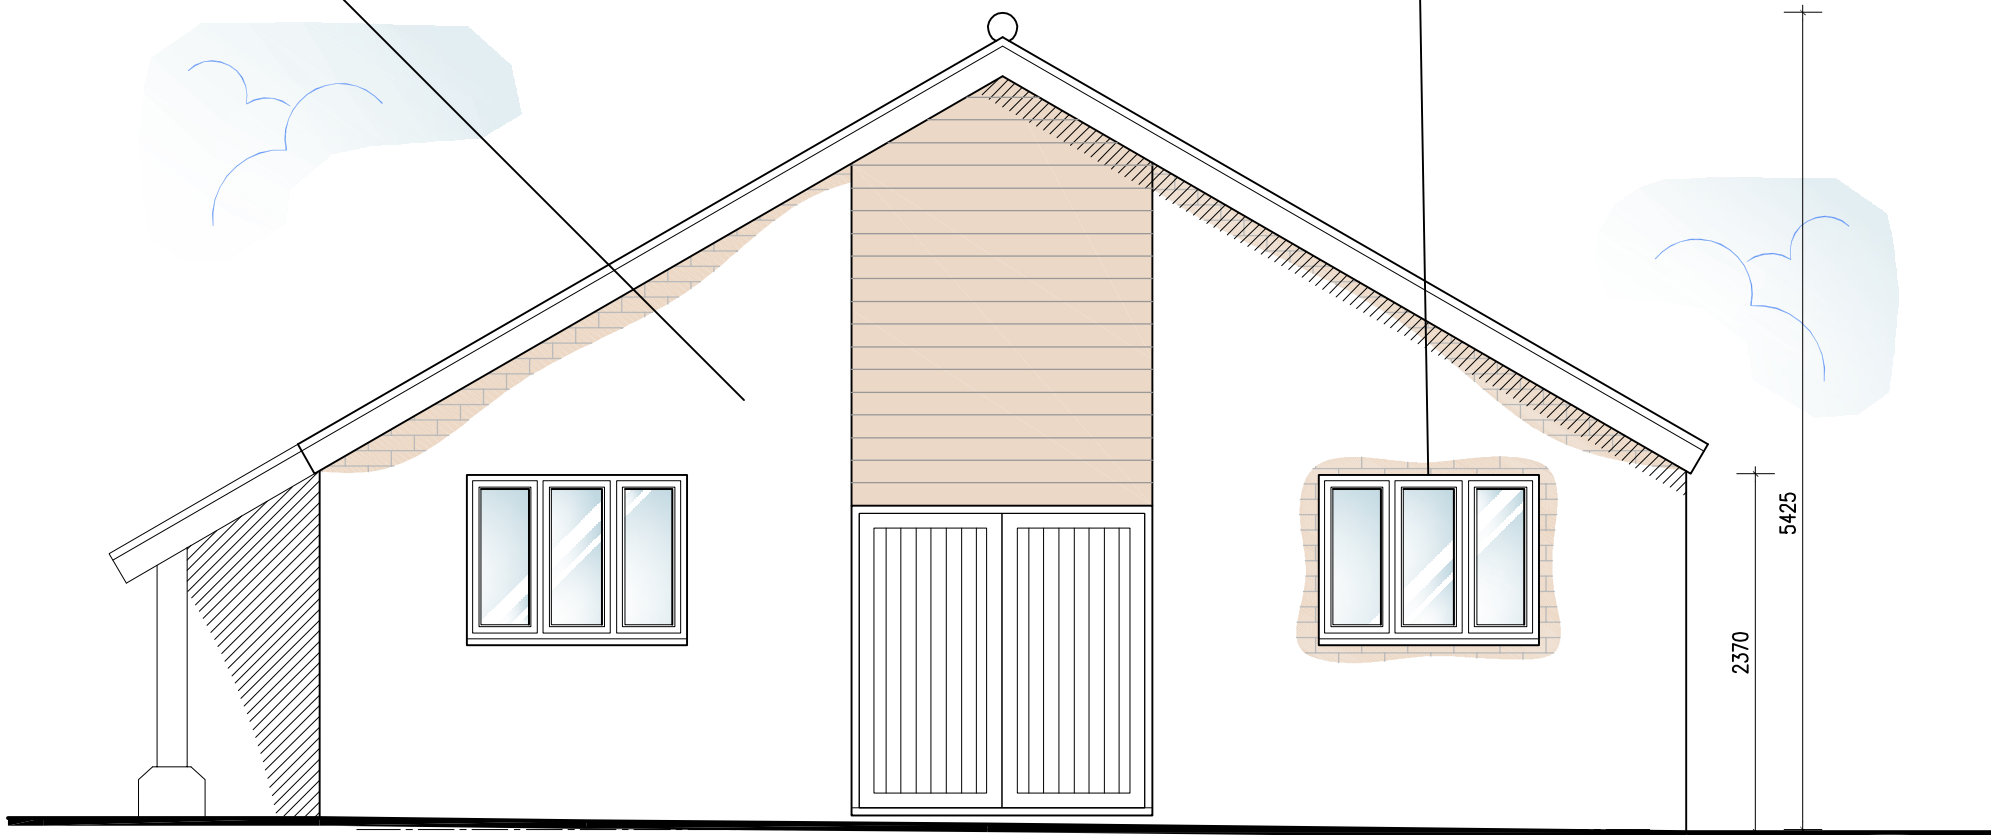


Proposed Front Elevation - Building 1
Scale 1:50

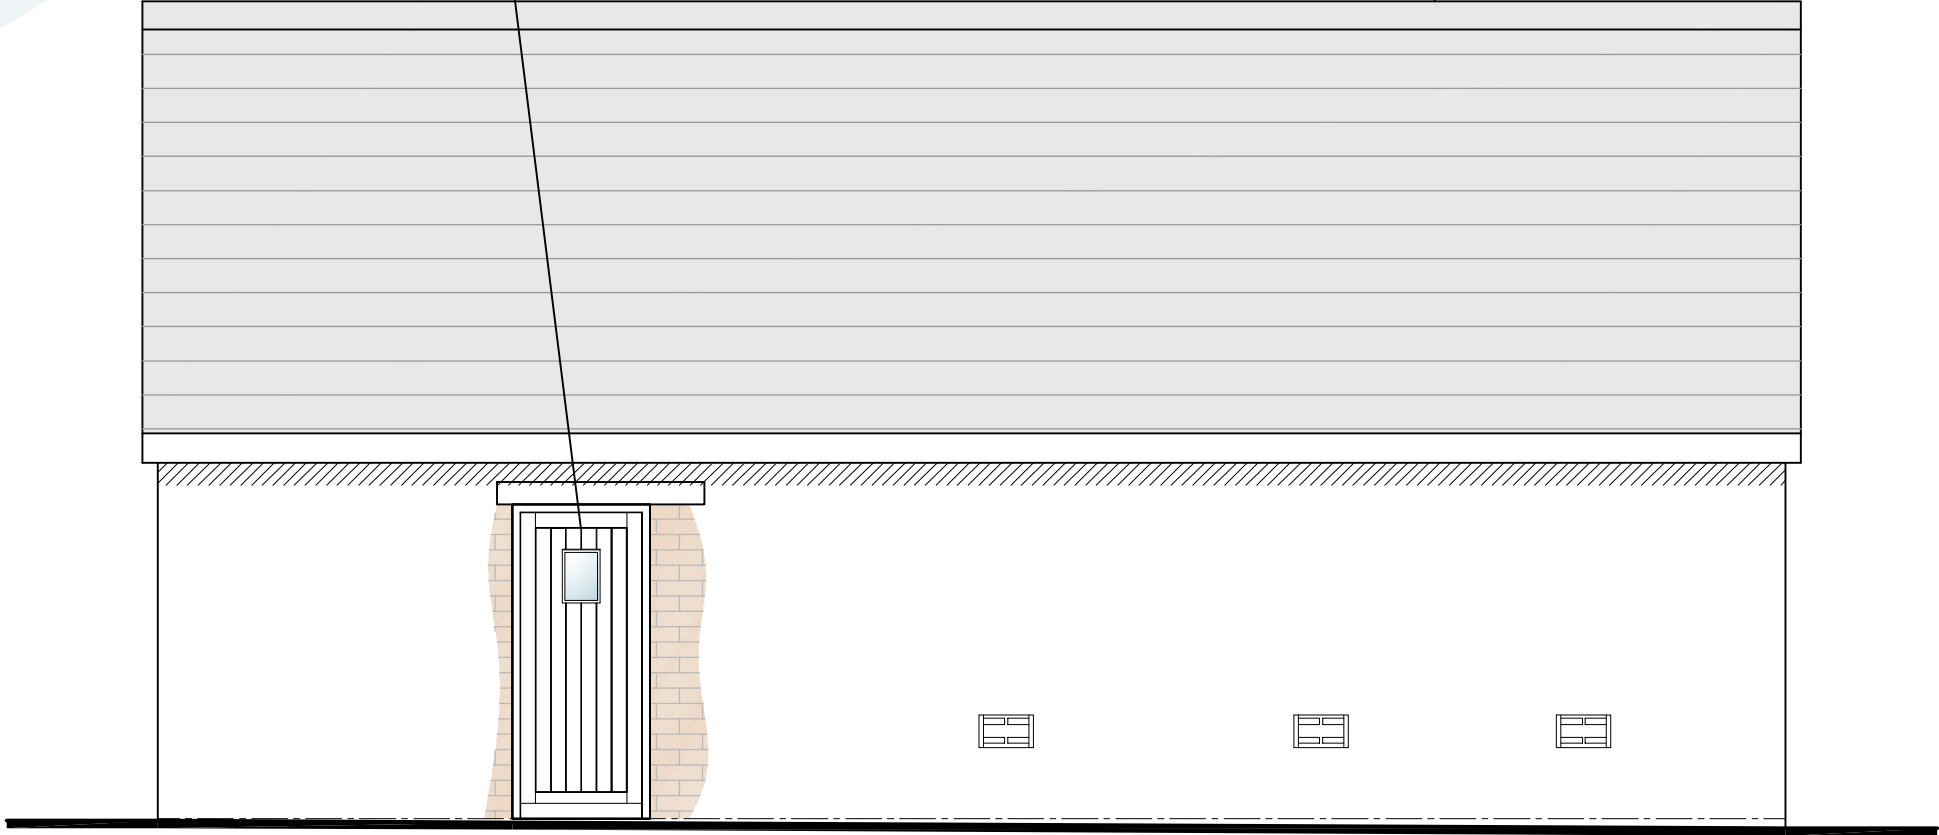

Proposed Side Elevation - Building 1
Scale 1:50

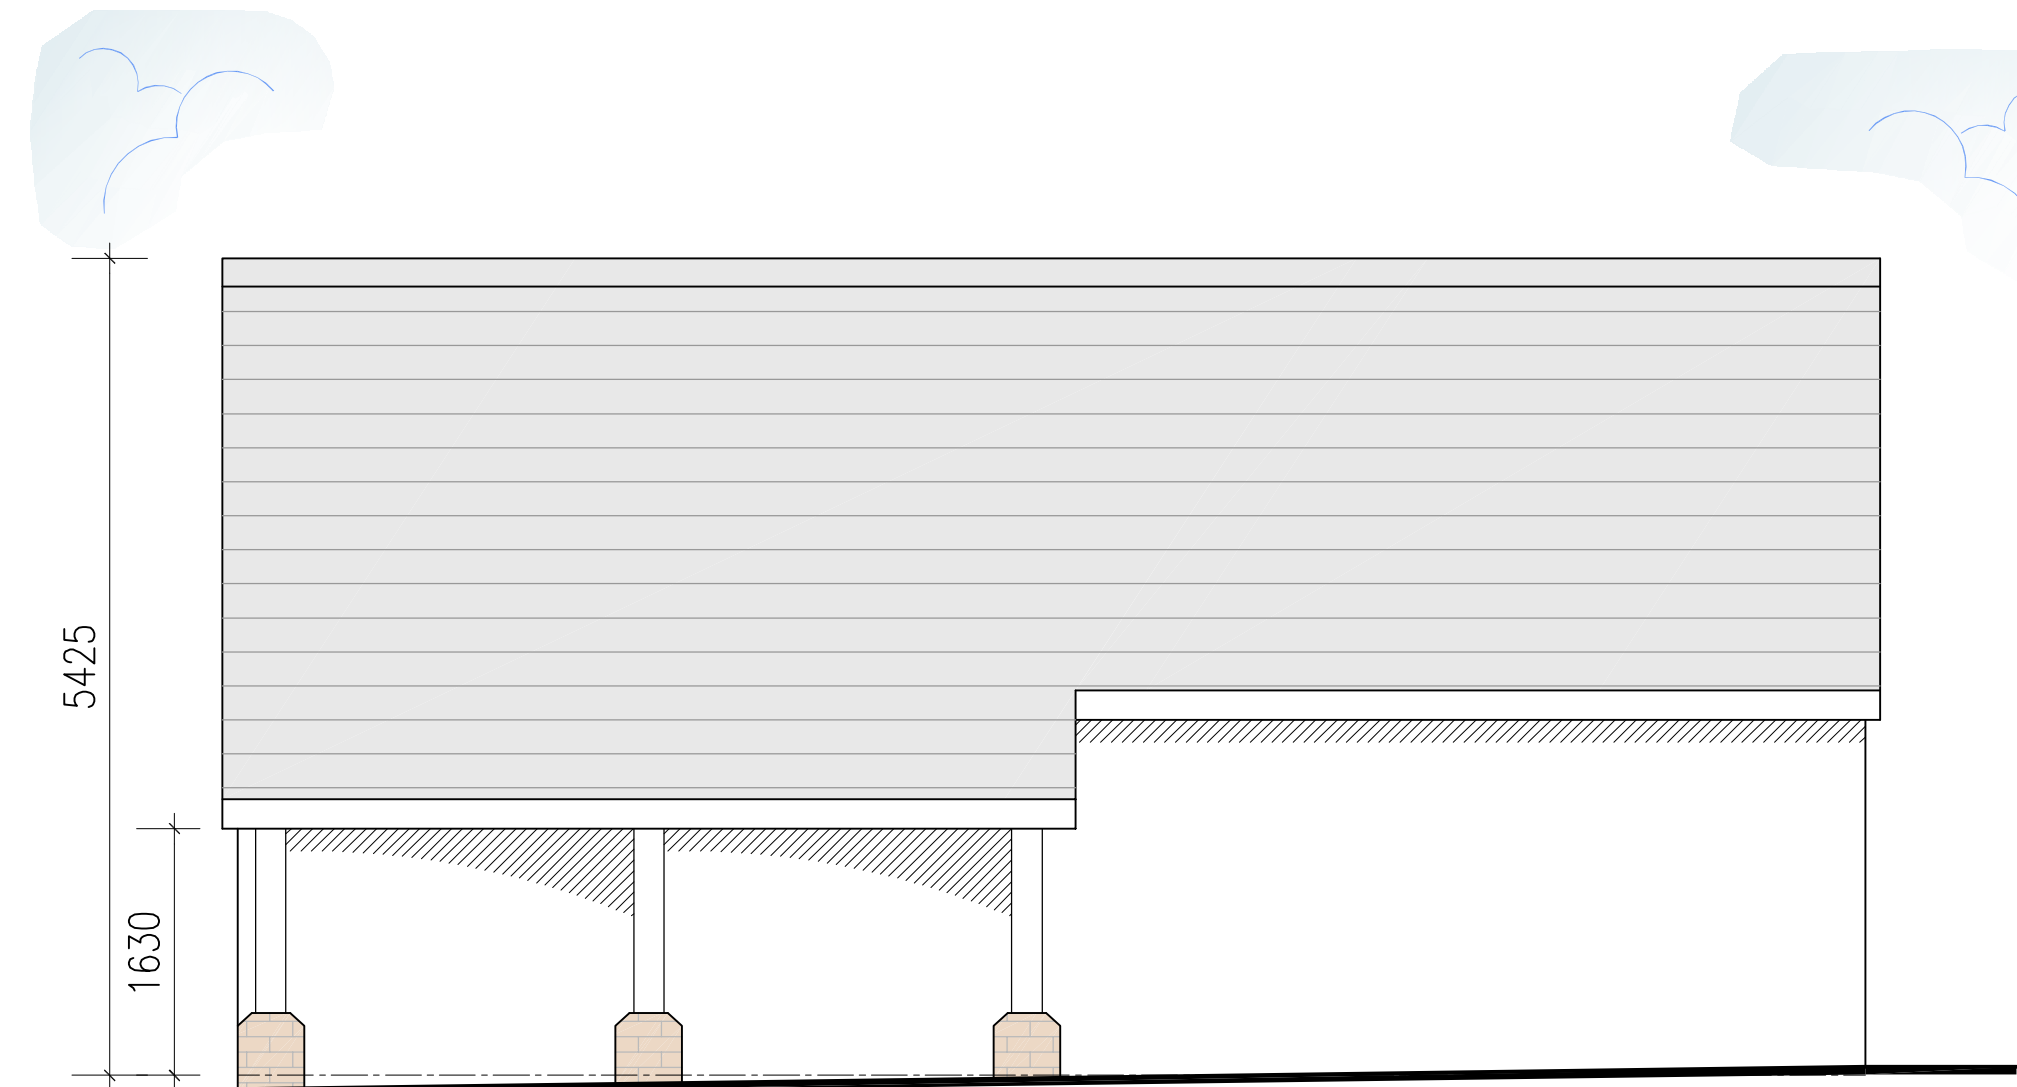

Proposed Side Elevation - Building 1
Scale 1:50

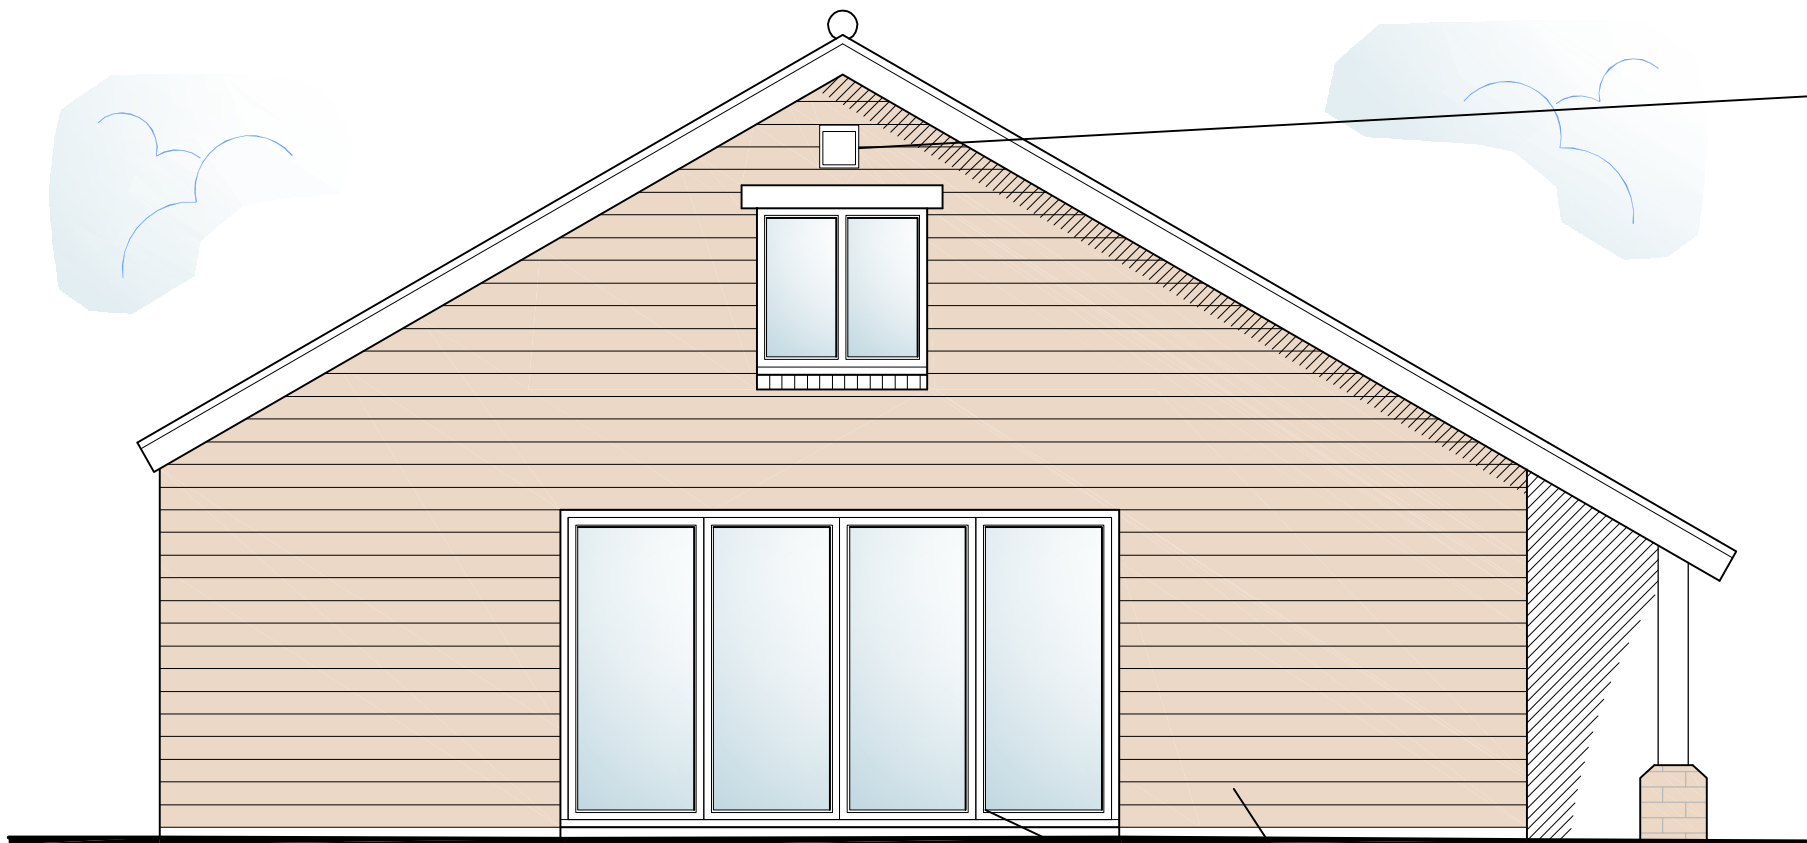

Proposed Rear Elevation - Building 1
Scale 1:50



Owl box
(natural timber, not white painted)



Oak folding / sliding doors
(natural, not grey painted) & dark timber cladding

Revisions :	B	Client amendments	12.07.24
	A	Client amendments	11.06.24

Figured dimensions must be taken in preference to scaled dimensions and any discrepancies are to be referred to David Granger Architectural Design Limited. Contractors, subcontractors and suppliers must verify all dimensions on site before commencing any work or making any workshop drawings. All drawings are copyright of David Granger Architectural Design Limited. Ordnance Survey Data © Crown Copyright. All rights reserved. Licence No. AR100020449. Landmark Ref. LI68816



DAVID GRANGER
ARCHITECTURAL DESIGN LIMITED

Project
Proposed Extensions & Alterations
Apple Orchard Farm
Dadlington
Leicestershire
Drawing Title
Planning Conditions
Sheet 2 of 5

Client
Mr and Mrs G. Sclater

Drawing No.
15.3135.30 B

Date
December 2023

Drawn by
JPH

Scale (A1 Size)
As Shown

Checked by
MP

The Old Cottage Hospital, Leicester Road,
Ashby-de-la-Zouch, Leicestershire, LE65 1DB

Tel: 01530 560939
www.davidgrangerdesign.com
Company Reg. No. 558912

DETAILED PLANNING PROPOSALS

PROPOSED EXTENSIONS AND ALTERATIONS - APPLE ORCHARD FARM - DADLINGTON - LEICESTERSHIRE

