






Corrugated metal sliding doors with rounded profile to match cladding

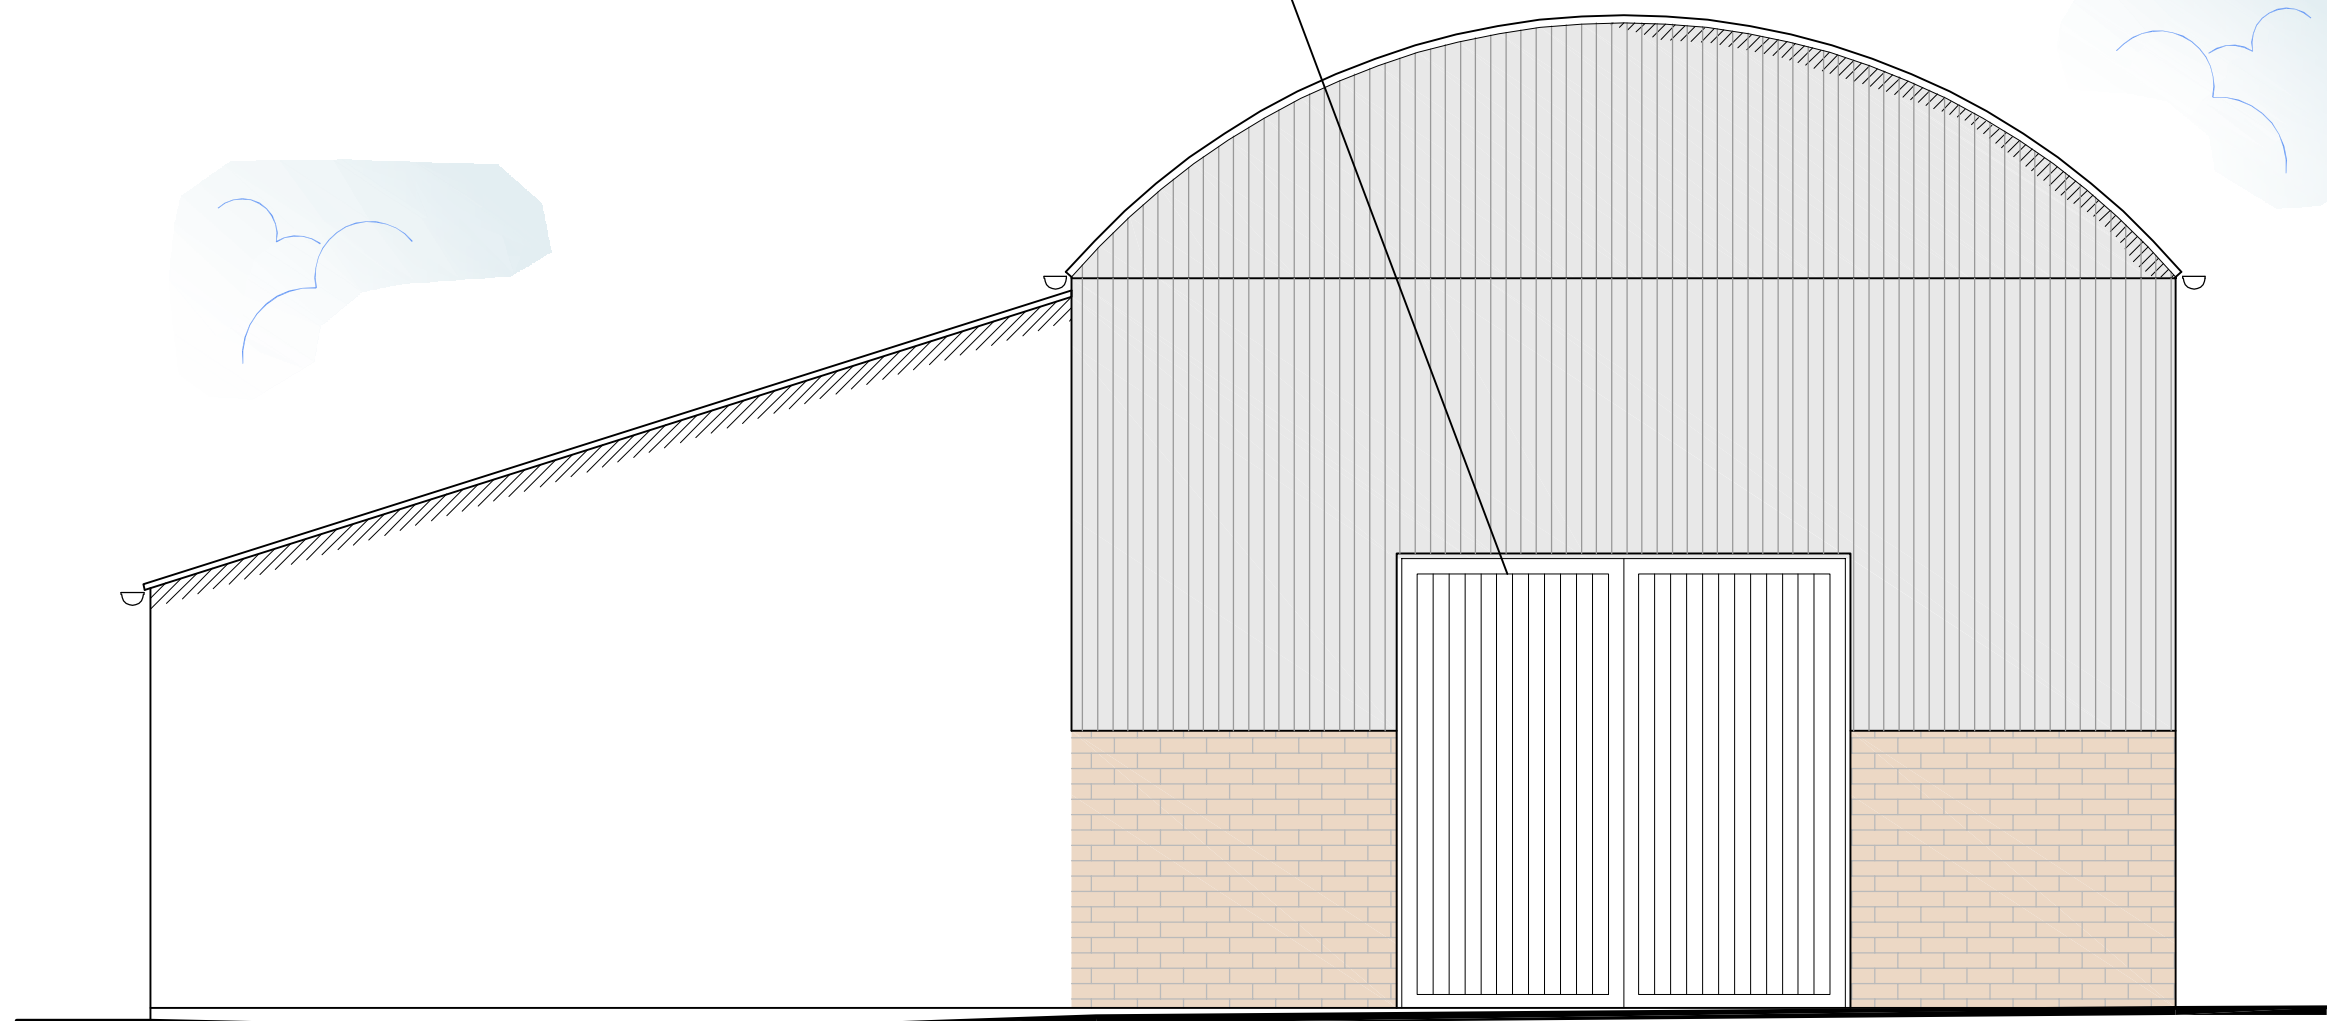


Proposed Front Elevation - Building 2  
Scale 1:50

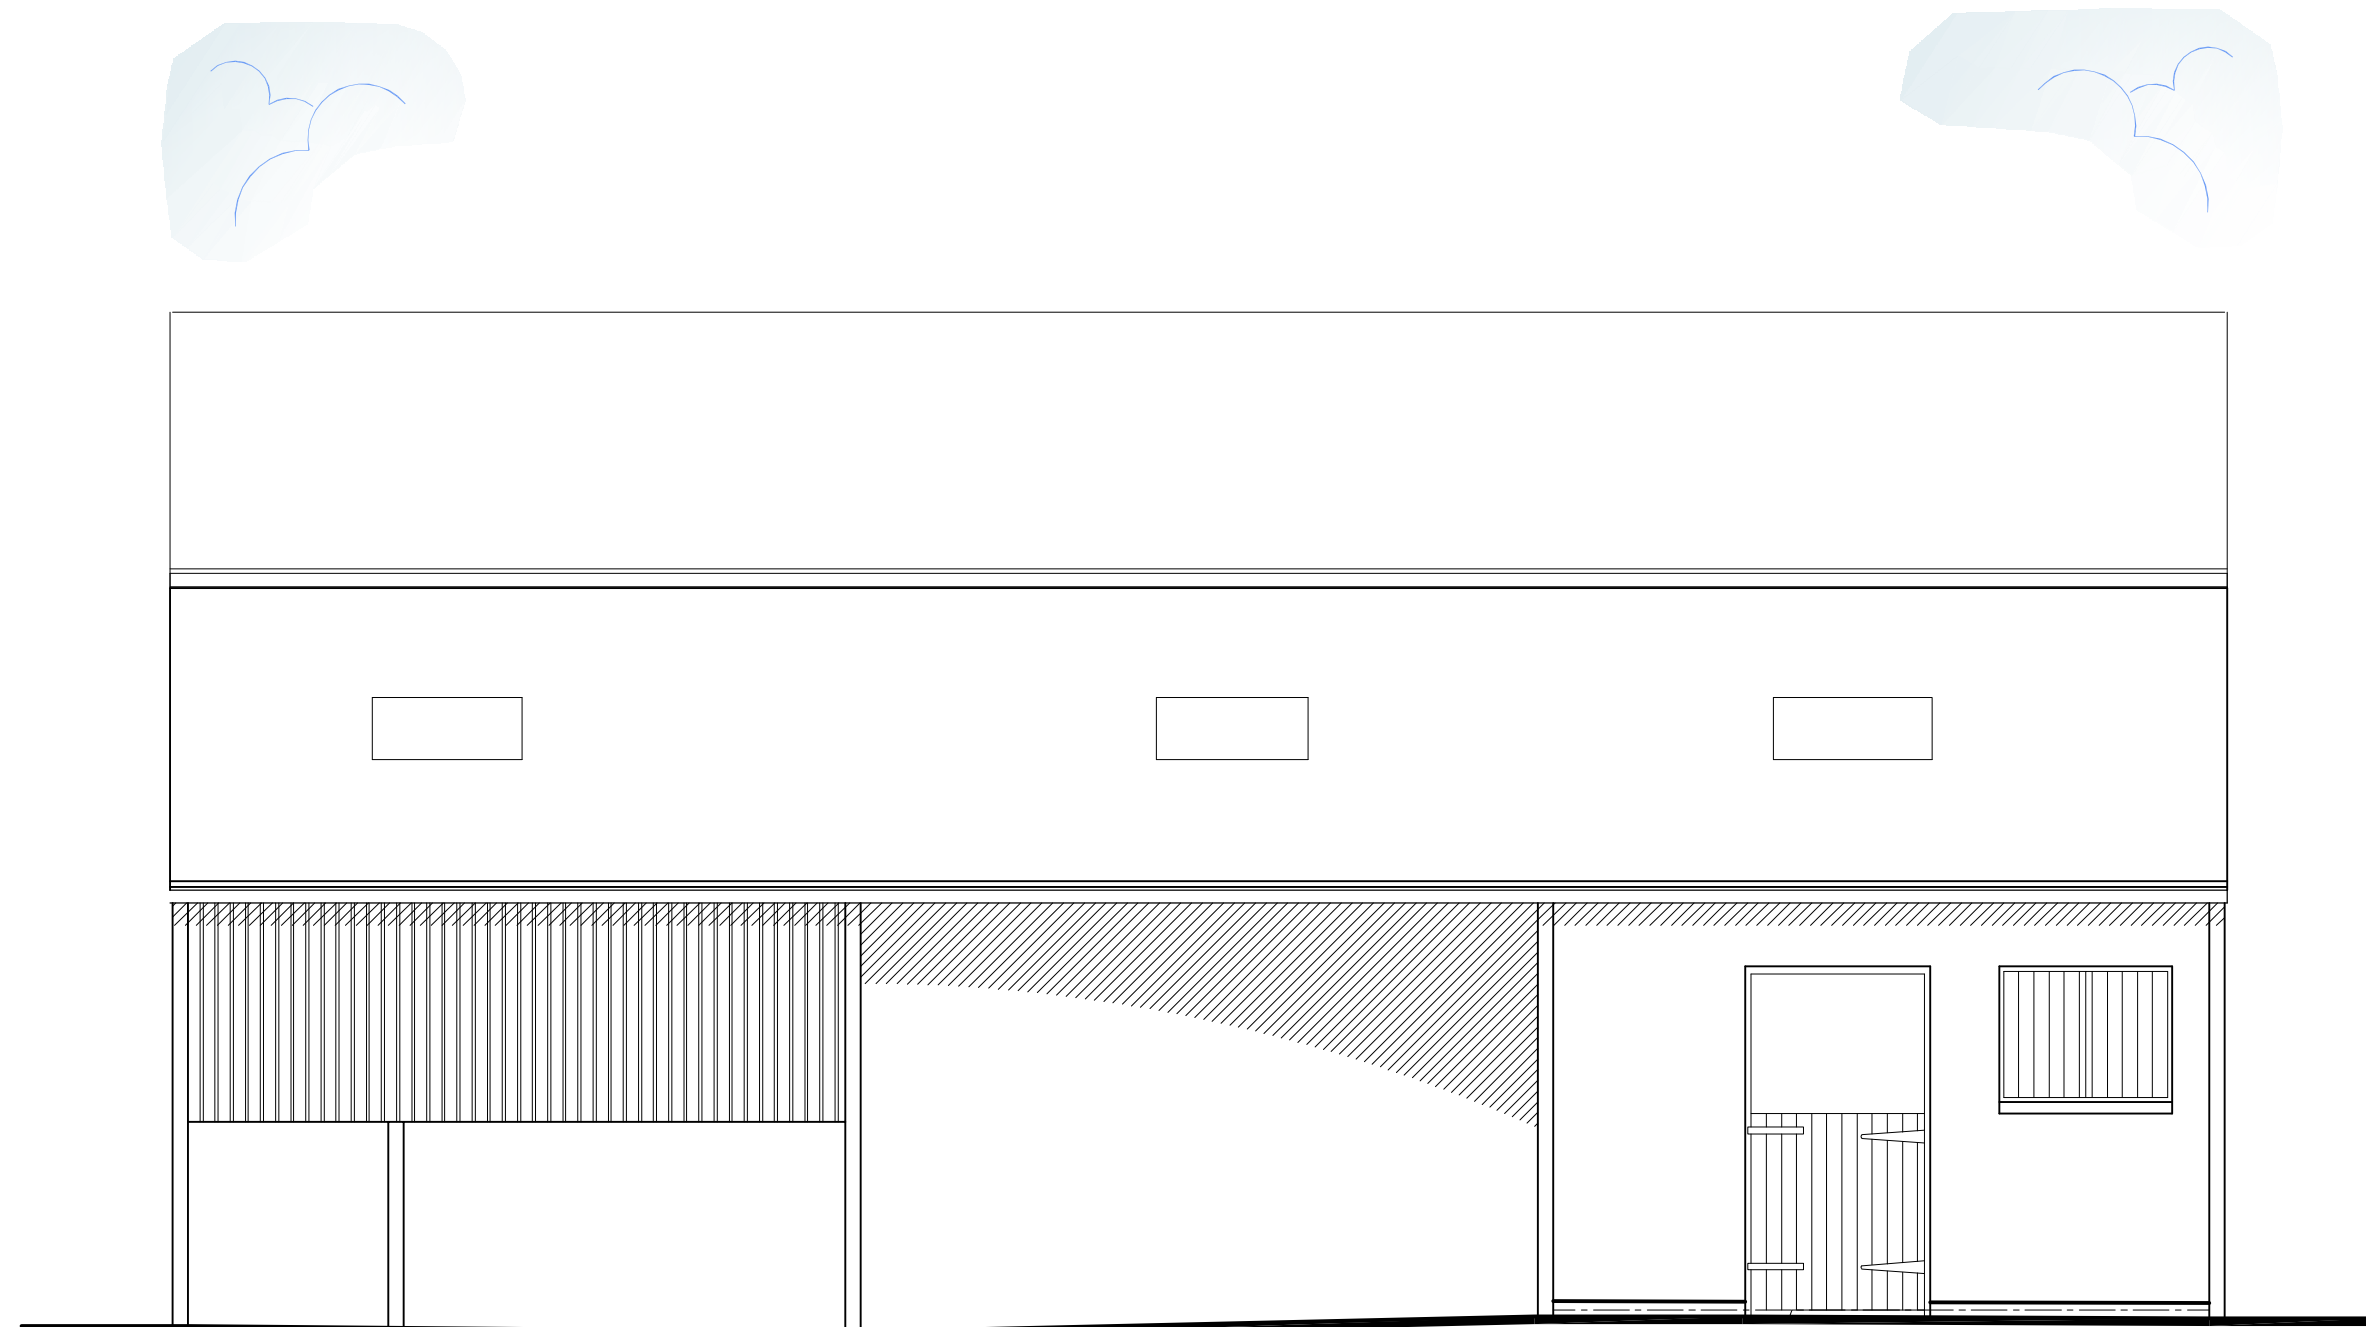

Proposed Side Elevation - Building 2  
Scale 1:50

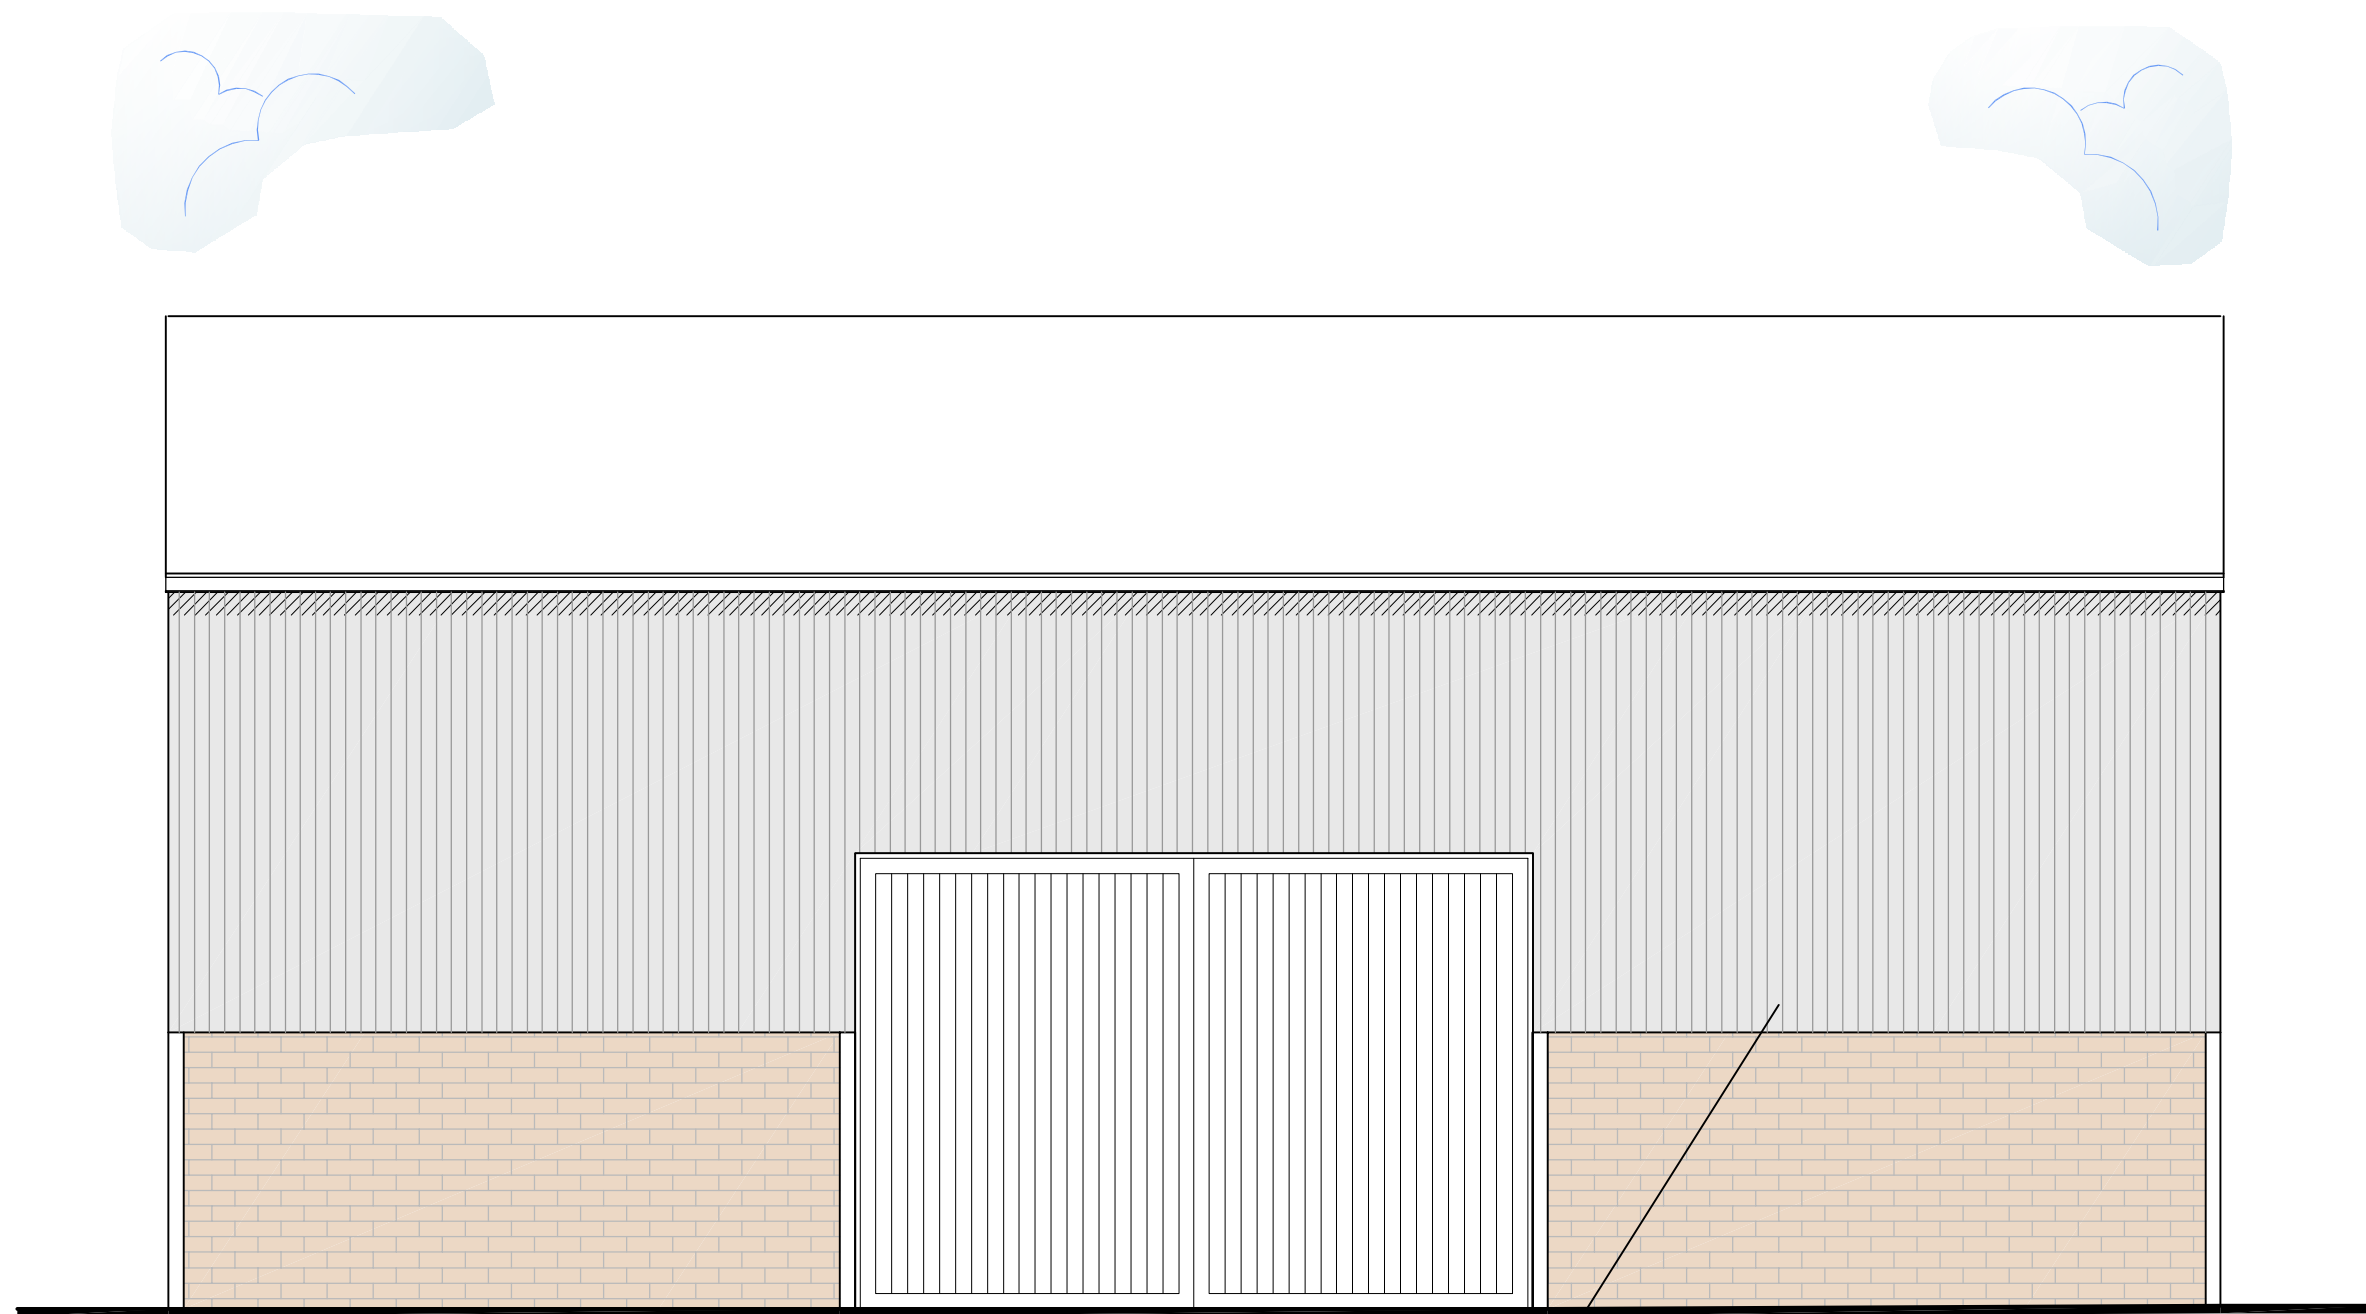

Proposed Side Elevation - Building 2  
Scale 1:50

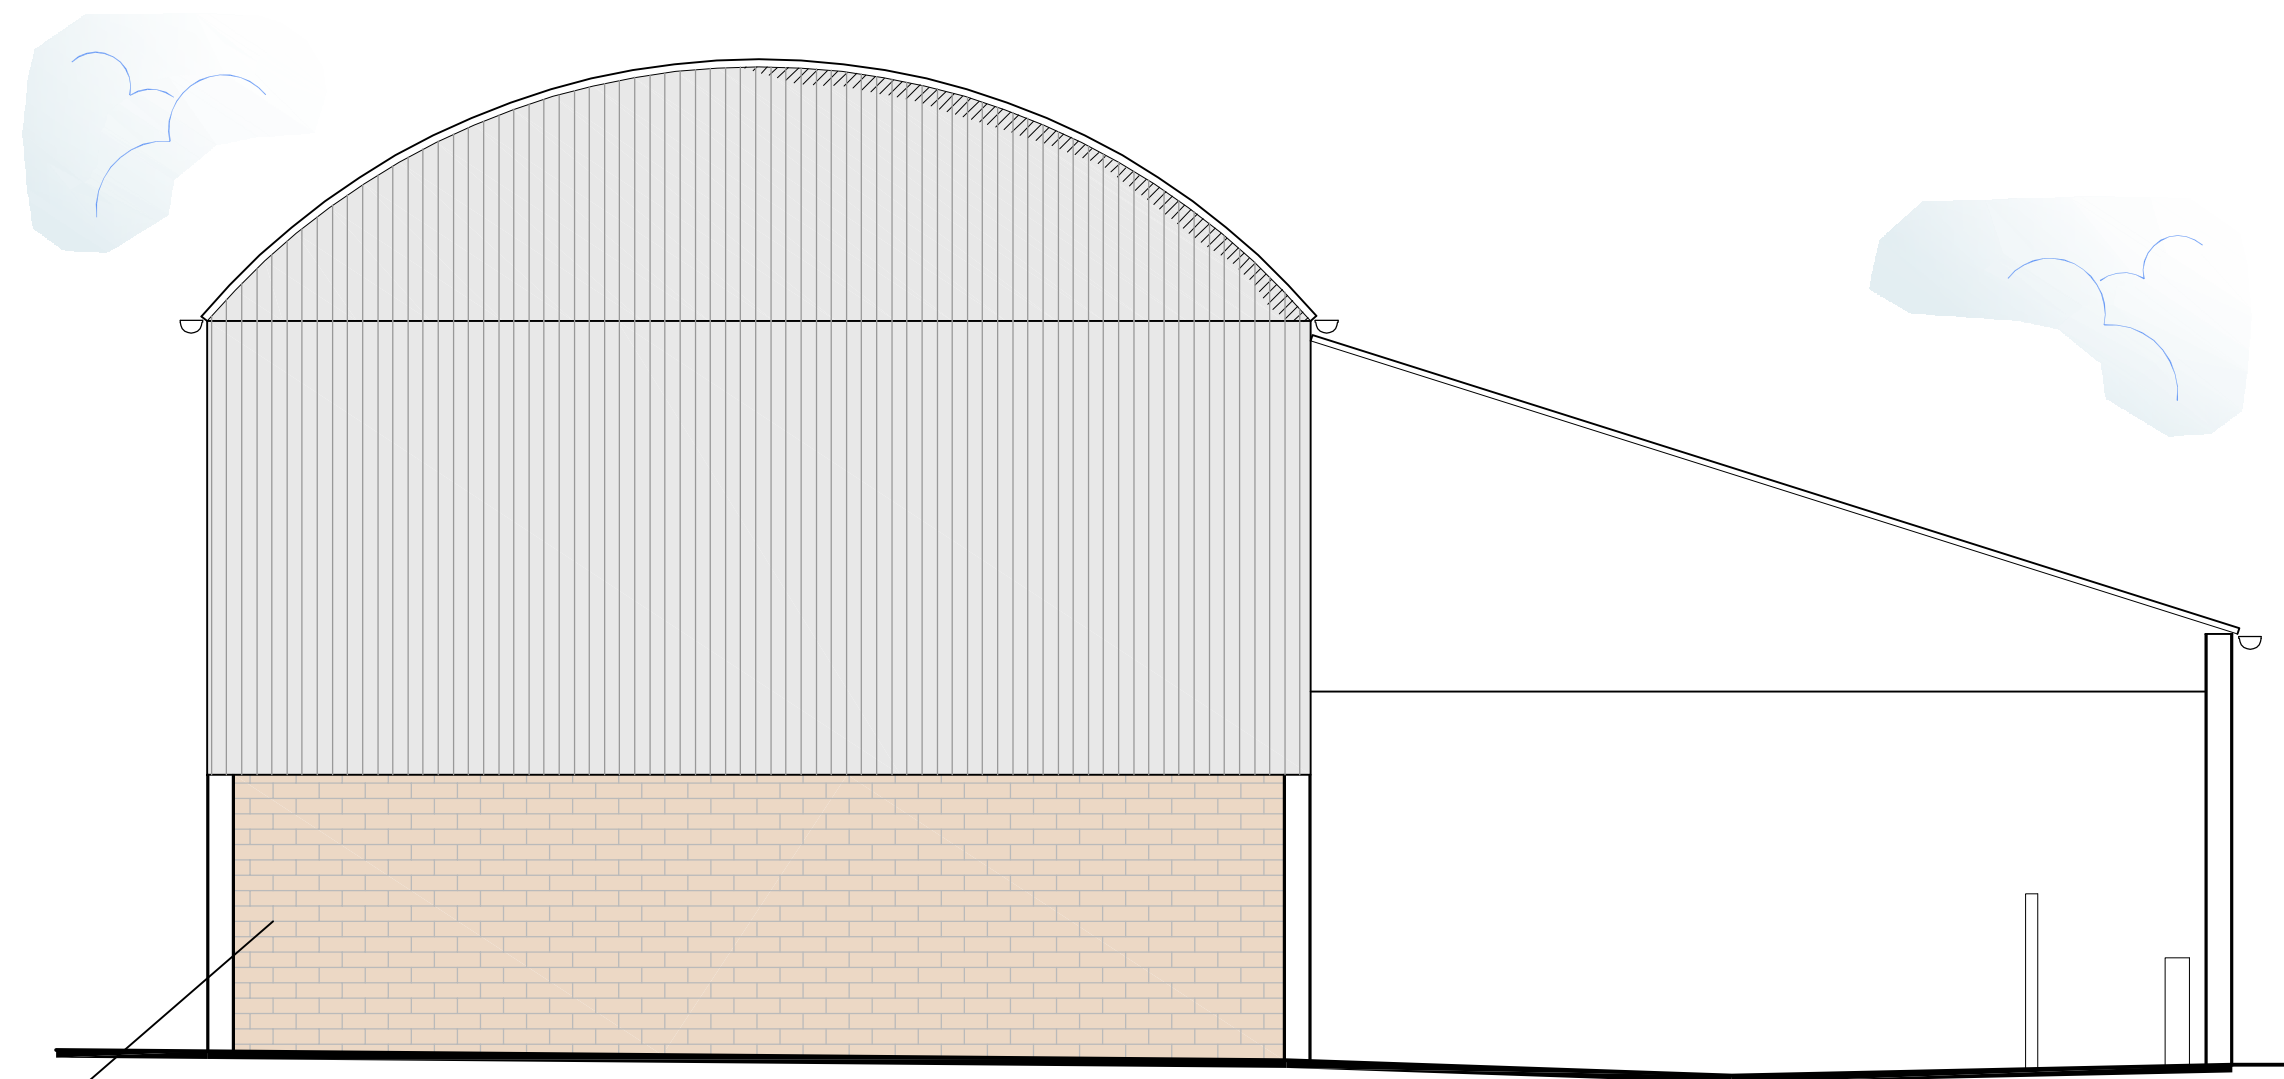

Proposed Rear Elevation - Building 2  
Scale 1:50



Corrugated metal cladding with rounded profile in dark grey / black



Reclaimed red facing brickwork using Sussex bonding pattern to match neighbouring buildings brickwork

# DETAILED PLANNING PROPOSALS

PROPOSED EXTENSIONS AND ALTERATIONS ~ APPLE ORCHARD FARM ~ DADLINGTON ~ LEICESTERSHIRE

This drawing is to be read in conjunction with Drawing No.'s 15.3135.01B and 08 'Existing Details'

## Materials Schedule - Building 2:

- Reclaimed red facing brick walls
- Rounded profile corrugated metal cladding
- Sliding doors to match cladding

|             |   |                   |          |
|-------------|---|-------------------|----------|
| Revisions : | B | Client amendments | 15.07.24 |
|             | A | Client amendments | 11.06.24 |

Figured dimensions must be taken in preference to scaled dimensions and any discrepancies are to be referred to David Granger Architectural Design Limited. Contractors, subcontractors and suppliers must verify all dimensions on site before commencing any work or making any workshop drawings. All drawings are copyright of David Granger Architectural Design Limited. Ordnance Survey Data © Crown Copyright. All rights reserved. Licence No. AR100020449. Landmark Ref. UG8816



**DAVID GRANGER**  
ARCHITECTURAL DESIGN LIMITED

Project  
**Proposed Extensions & Alterations**  
Apple Orchard Farm  
Dadlington  
Leicestershire  
Drawing Title  
Planning Conditions  
Sheet 3 of 5

Client  
Mr and Mrs G. Sclater  
Drawing No.  
**15.3135.31 B**

Date  
December 2023  
Drawn by  
JBH  
Scale (A1 Size)  
As Shown  
Checked by  
MP

The Old Cottage Hospital, Leicester Road,  
Ashby-de-la-Zouch, Leicestershire, LE65 1DB  
Tel: 01530 560939  
www.davidgrangerdesign.com  
Company Reg. No. 558912

