

Materials Schedule - Building 4:

- Reclaimed red facing brick walls
- Rounded profile corrugated metal cladding
- Sliding doors to match cladding

Revisions :	B	Client amendments	15.07.24
	A	Client amendments	11.06.24

Figured dimensions must be taken in preference to scaled dimensions and any discrepancies are to be referred to David Granger Architectural Design Limited. Contractors, subcontractors and suppliers must verify all dimensions on site before commencing any work or making any workshop drawings. All drawings are copyright of David Granger Architectural Design Limited. Ordnance Survey Data © Crown Copyright. All rights reserved. Licence No. AR100020449. Landmark Ref. LI68816



DAVID GRANGER
ARCHITECTURAL DESIGN LIMITED

Project
Proposed Extensions & Alterations
Apple Orchard Farm
Dadlington
Leicestershire
Drawing Title
Planning Conditions
Sheet 4 of 5

Client
Mr and Mrs G. Sclater
Drawing No.
15.3135.32 B

Date
December 2023
Drawn by
JBH


Scale (A1 Size)
As Shown
Checked by
MP

The Old Cottage Hospital, Leicester Road,
Ashby-de-la-Zouch, Leicestershire, LE65 1DB


Tel: 01530 560939
www.davidgrangerdesign.com
Company Reg. No. 558912




Corrugated metal sliding doors with rounded profile to match cladding

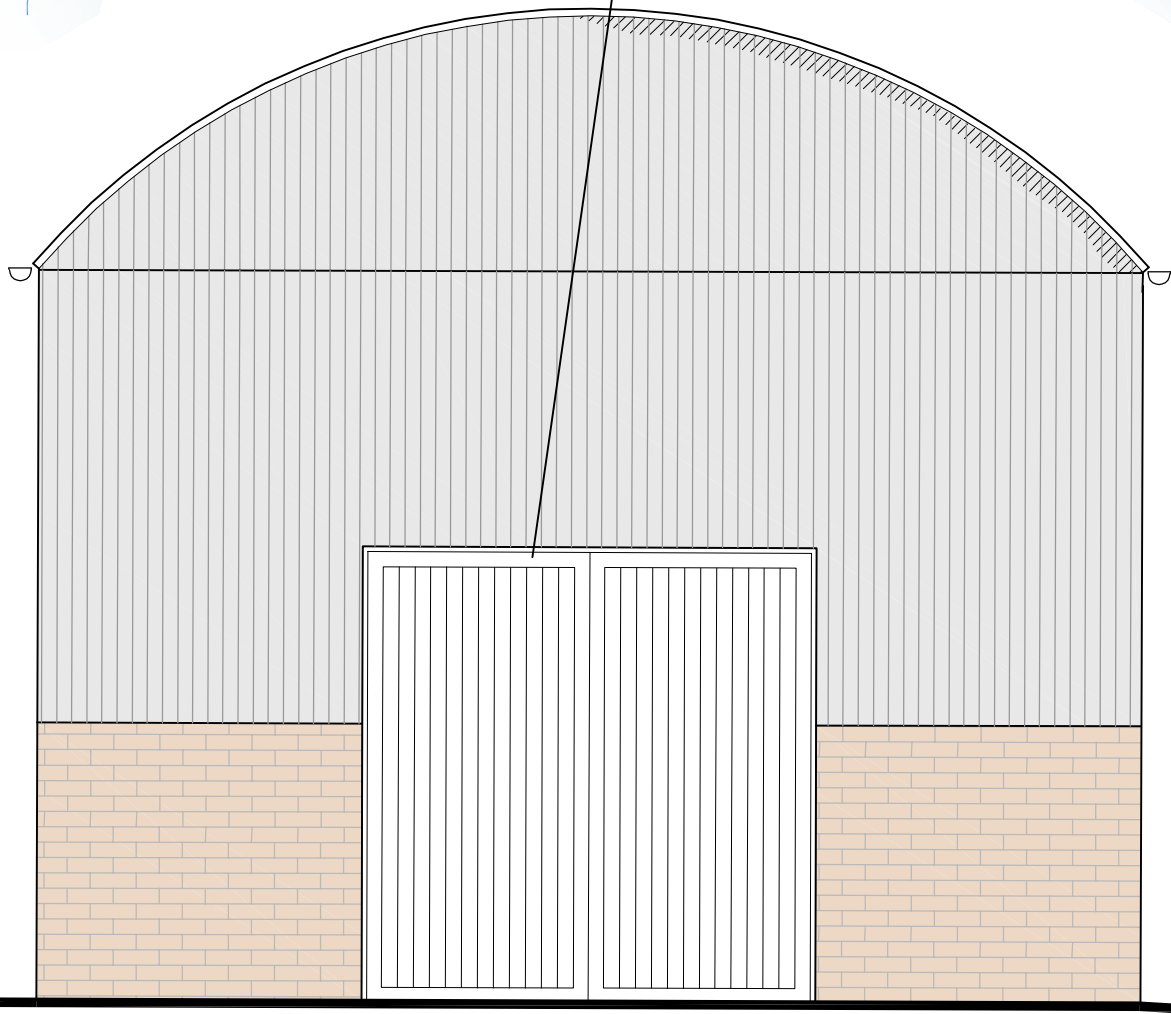


Proposed Front Elevation - Building 4
Scale 1:50

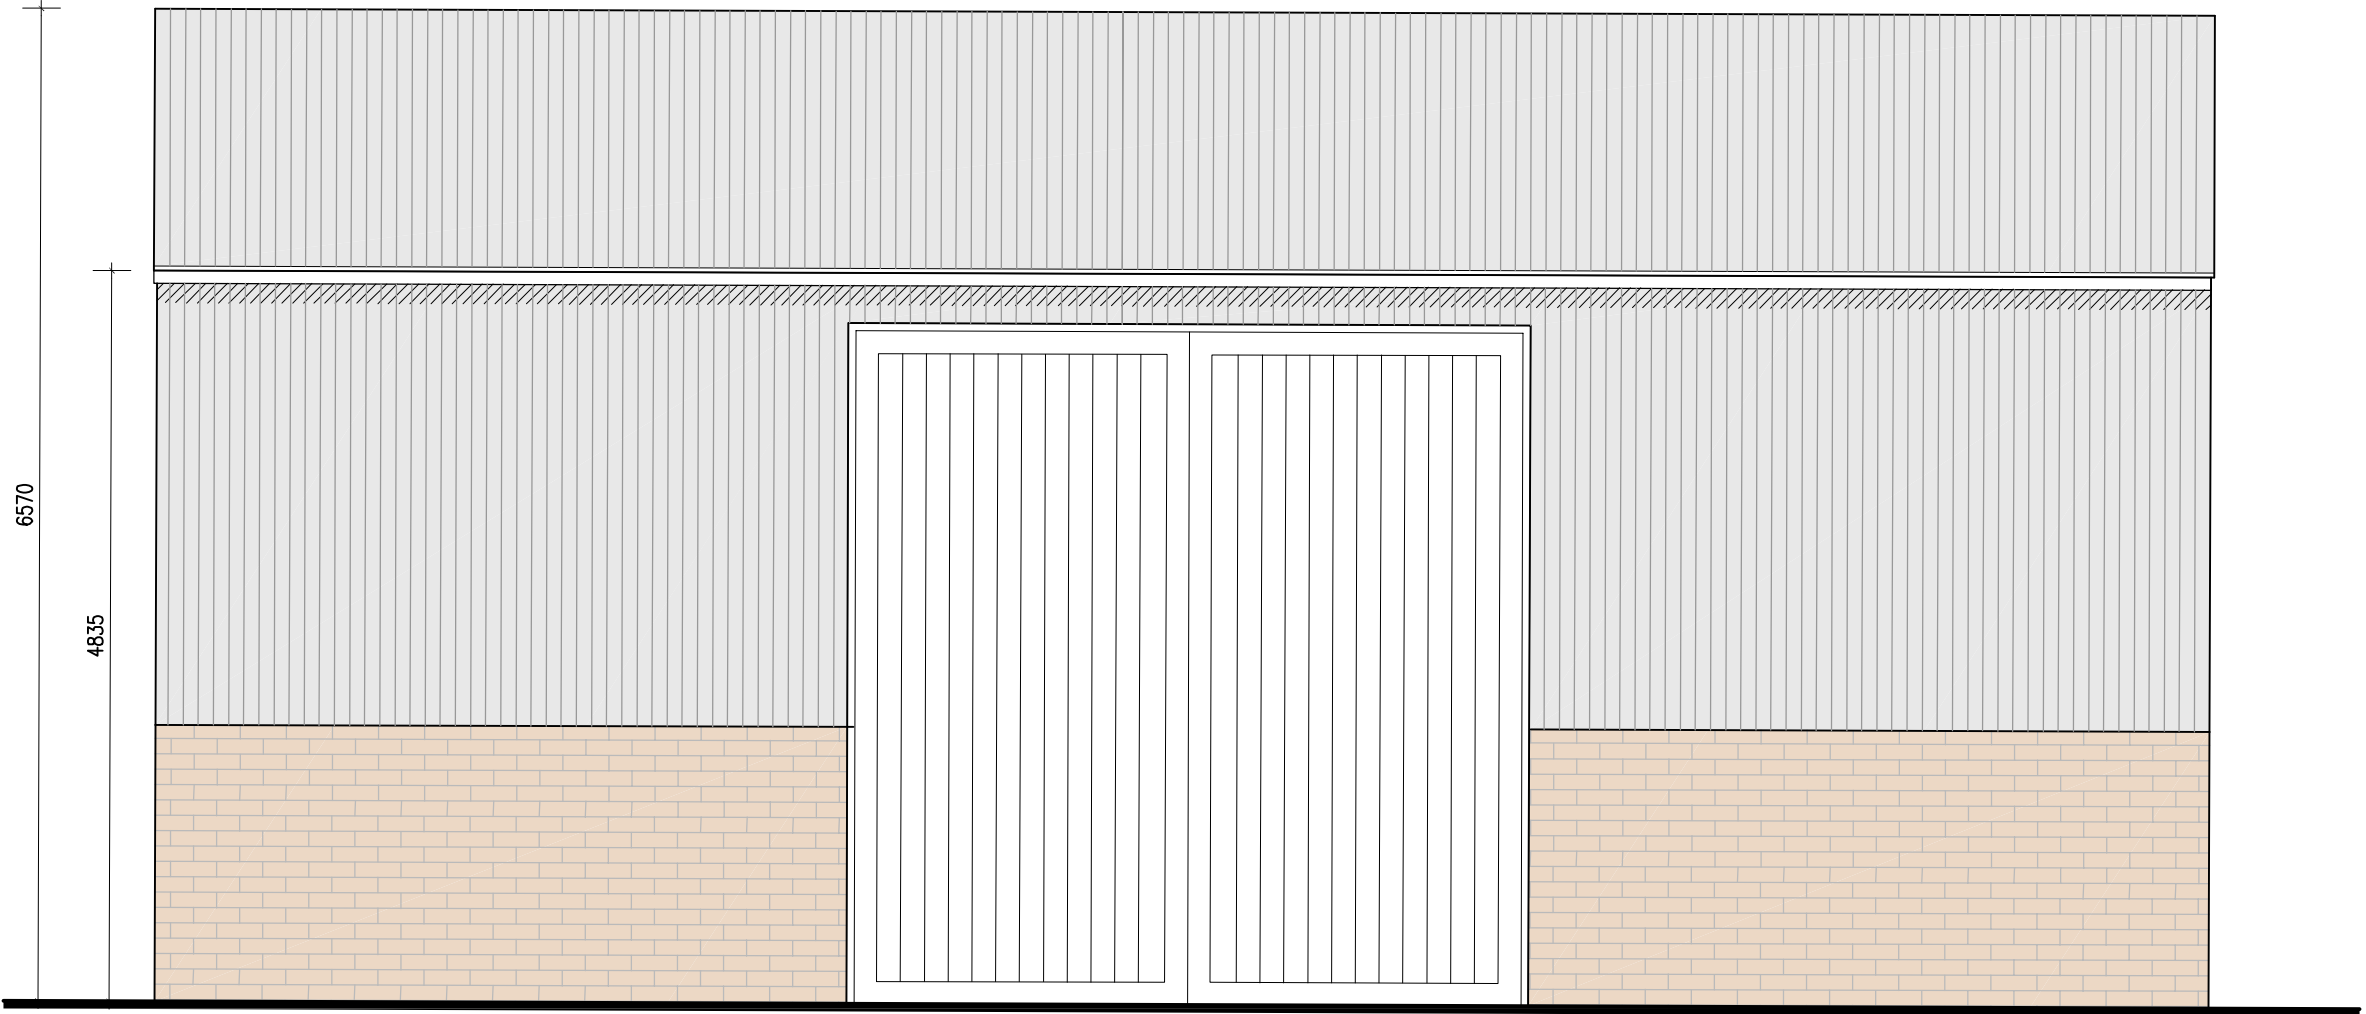

Proposed Side Elevation - Building 4
Scale 1:50

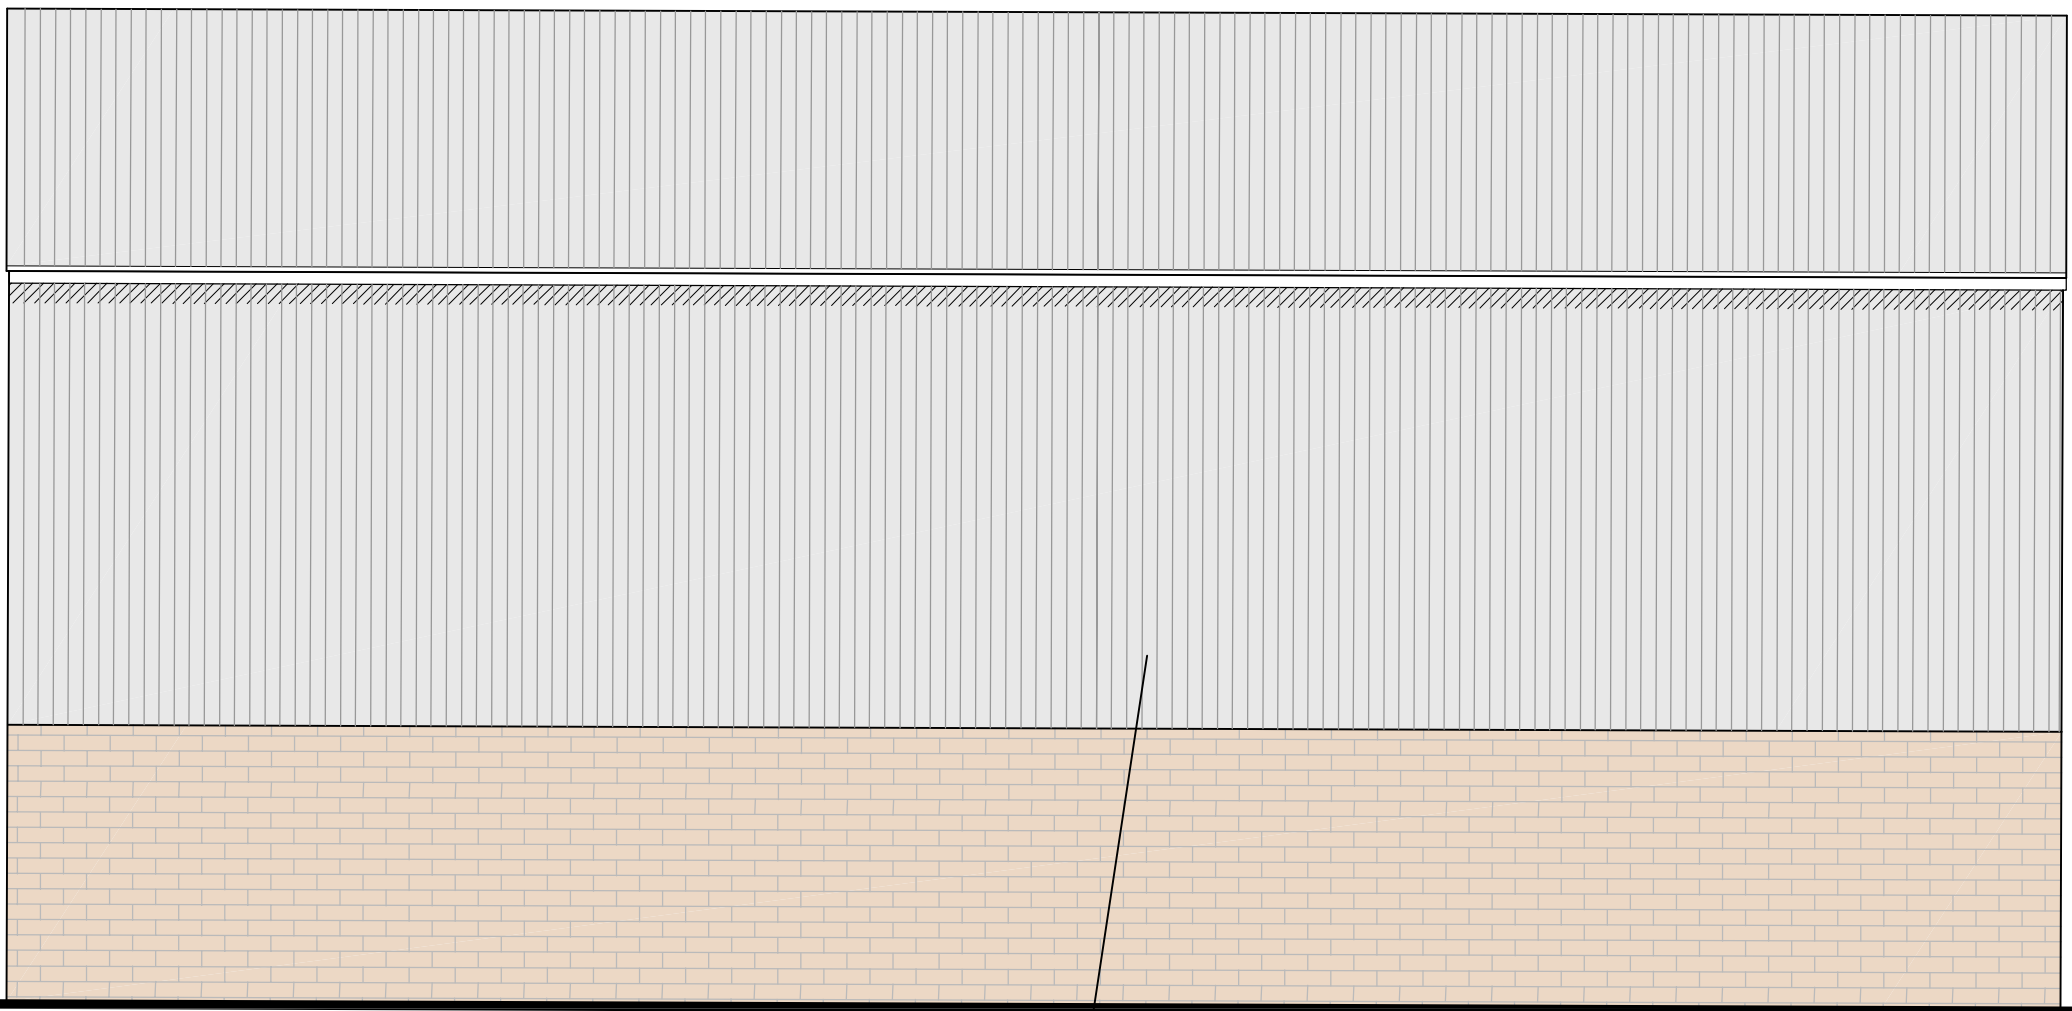

Proposed Side Elevation - Building 4
Scale 1:50

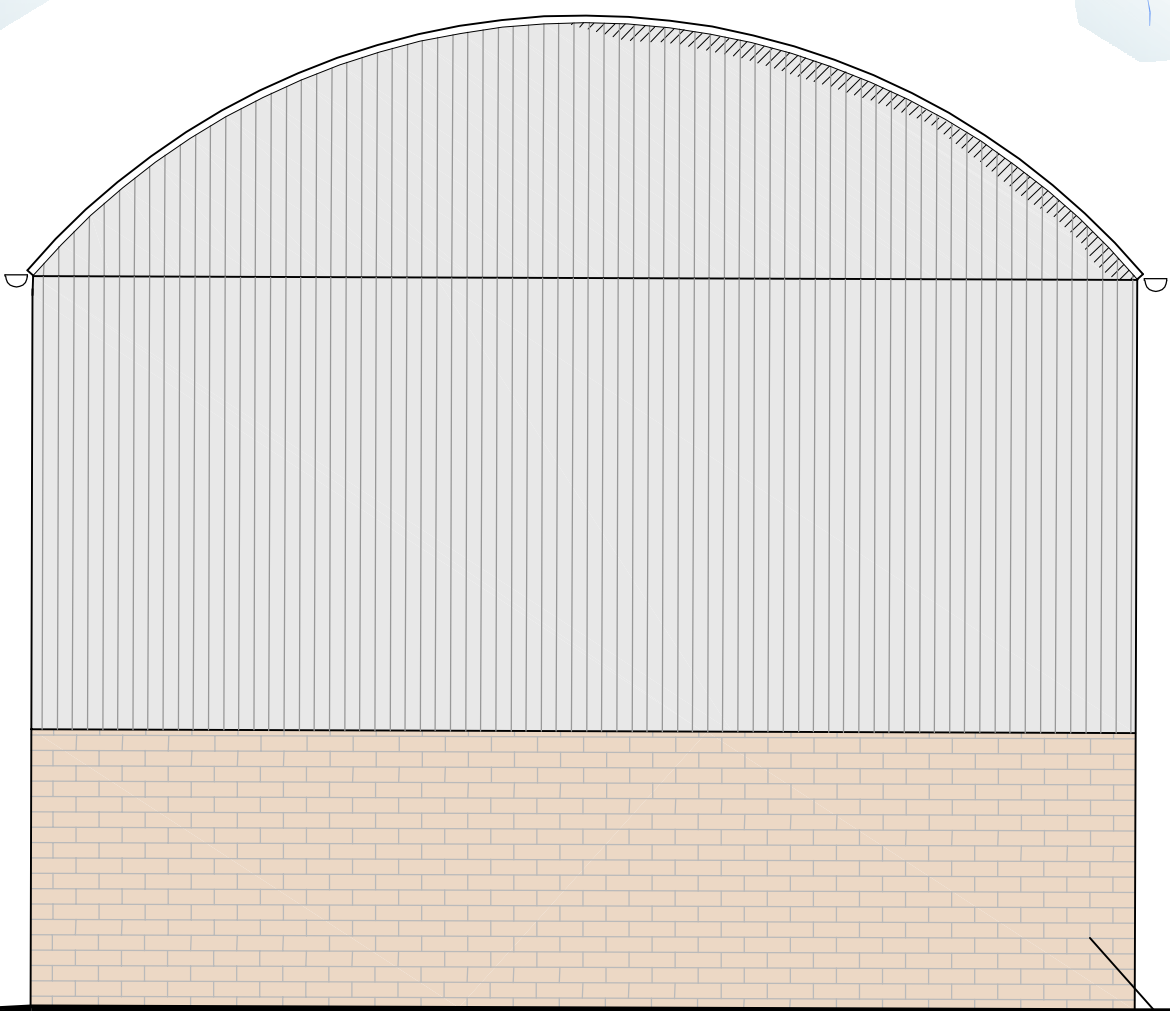

Proposed Rear Elevation - Building 4
Scale 1:50



Corrugated metal cladding with rounded profile in dark grey / black



Reclaimed red facing brickwork using Sussex bonding pattern to match neighbouring buildings brickwork

DETAILED PLANNING PROPOSALS

PROPOSED EXTENSIONS AND ALTERATIONS ~ APPLE ORCHARD FARM ~ DADLINGTON ~ LEICESTERSHIRE

1:50
0 1 2 3
Metres