
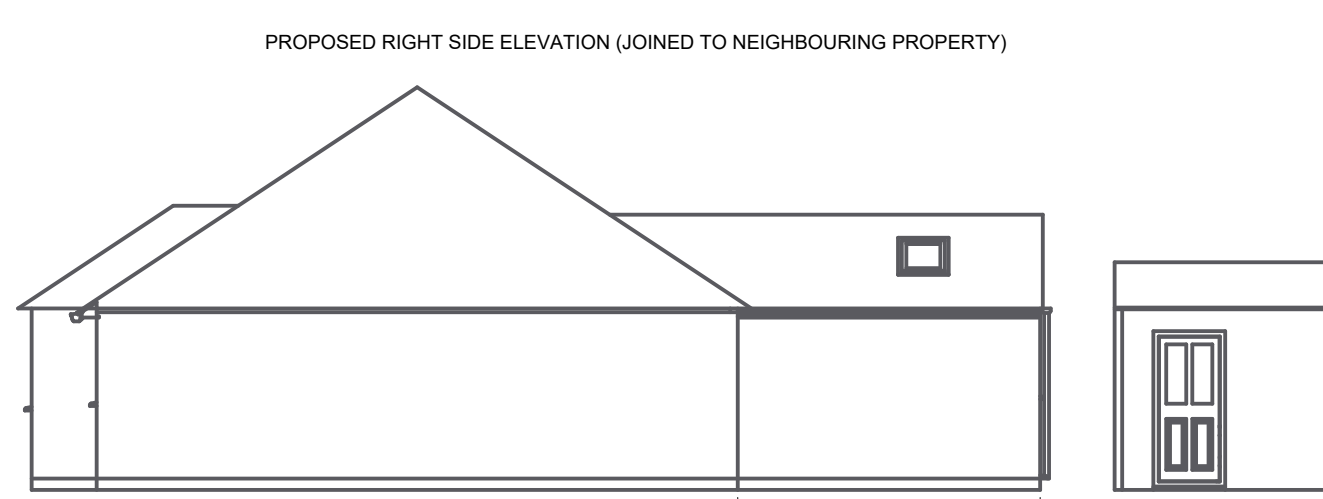
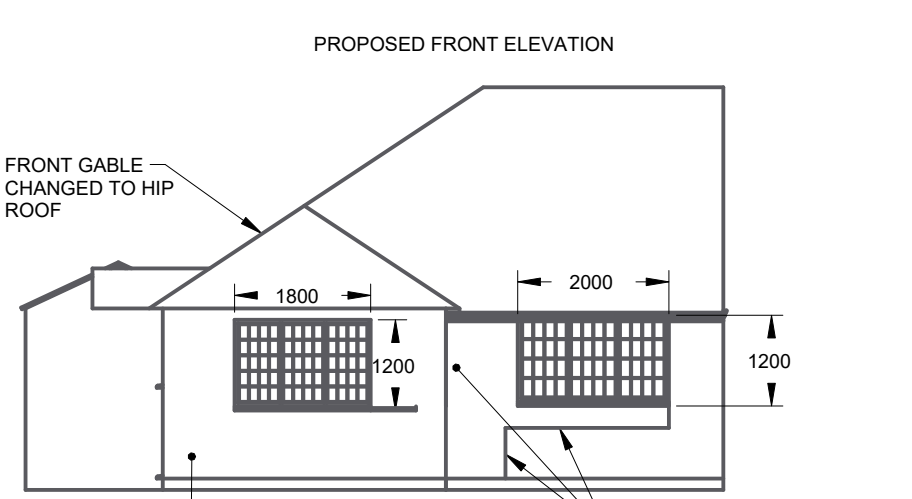
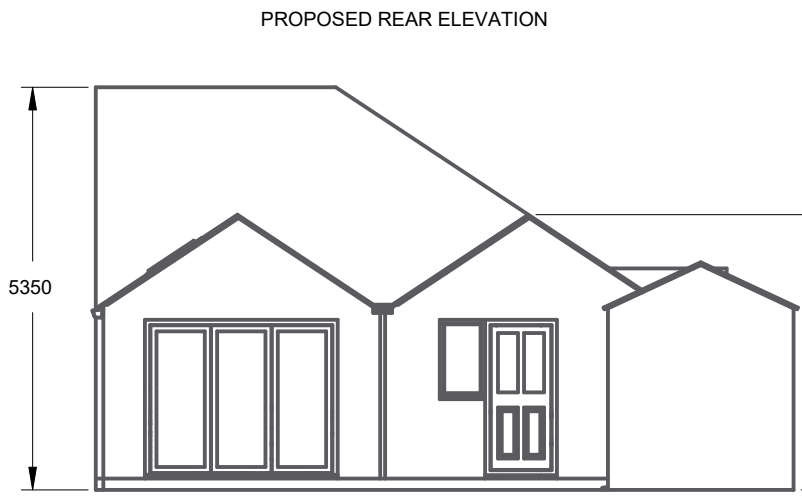
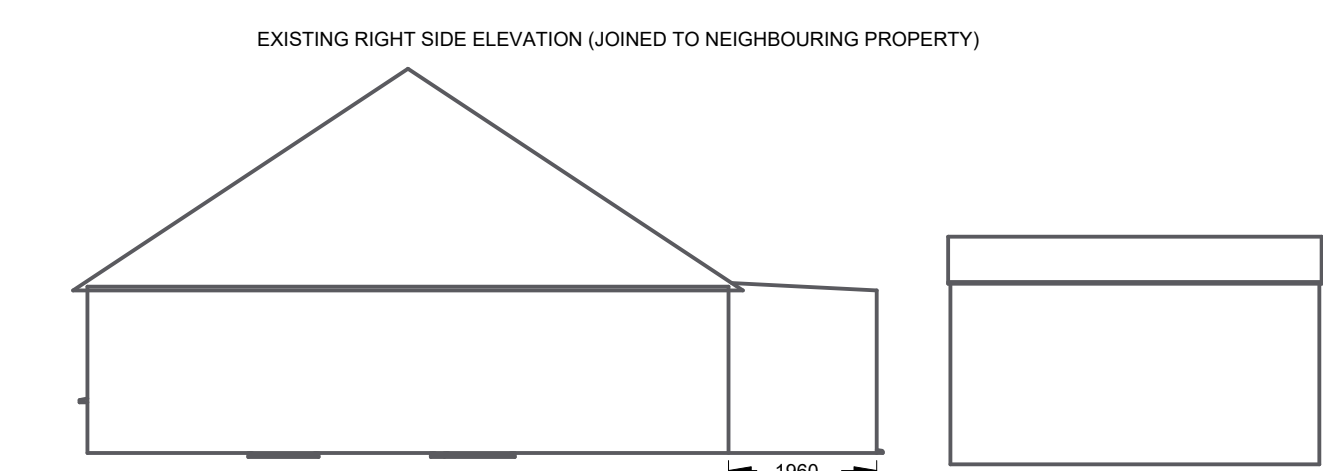


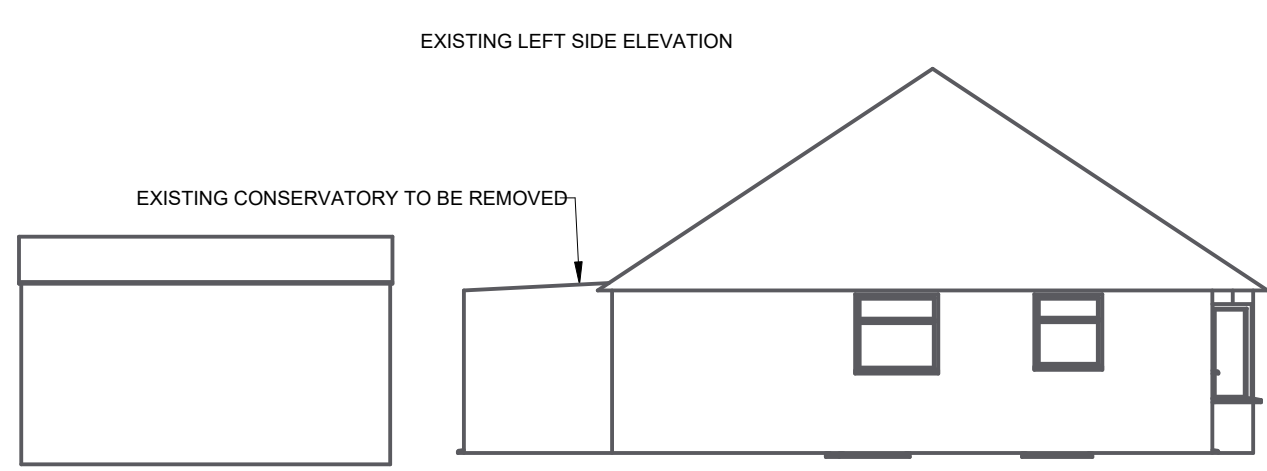

REDUCE THE LENGTH OF THE EXISTING GARAGE AND CONVERT TO A UTILITY ROOM OUT BUILDING

PORCH OVER SIDE DOOR

FRONT DOOR MOVED TO THE SIDE

BATHROOM WINDOW OBSCURED GLASS






FRONT GABLE CHANGED TO HIP ROOF

SCALE 1:100


SCALE 0,010

BLOCK UP AND REDUCE OPENING OF FRONT WINDOW. FINISH RENDER WITH THE EXTENSION.


RENDER FINISH

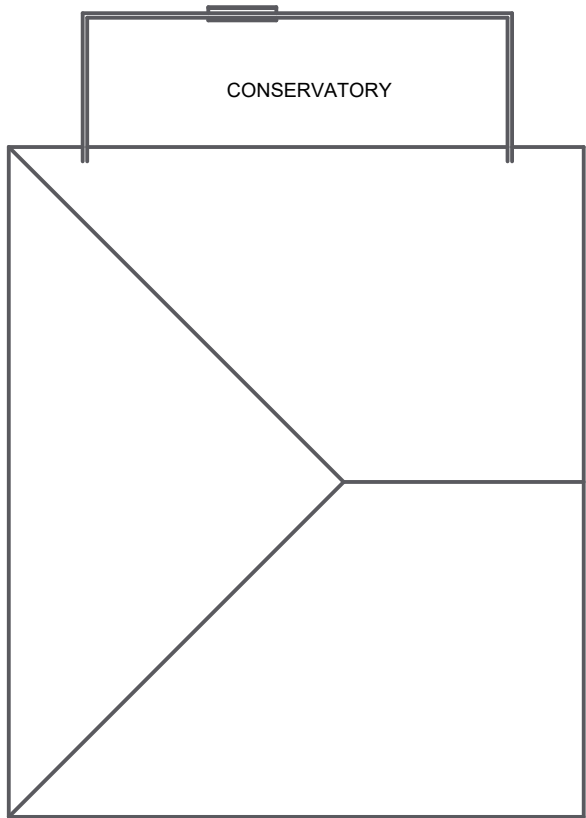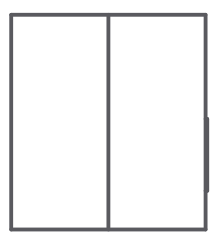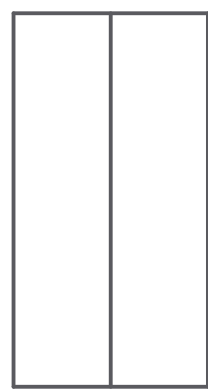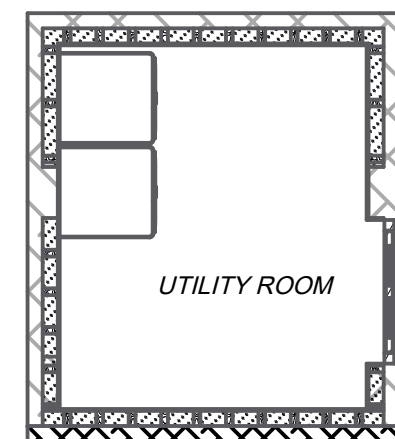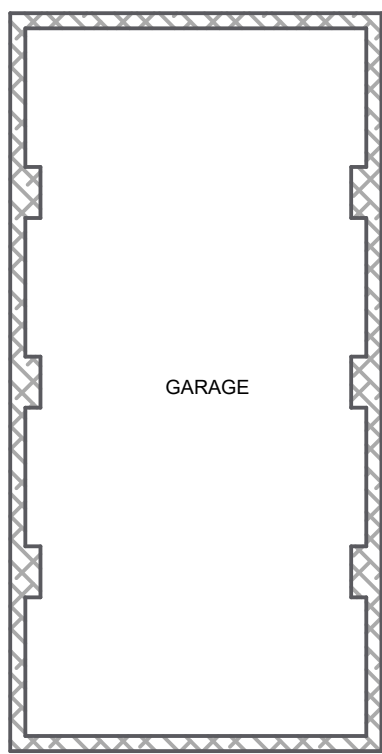


EXISTING PLAN VIEW
SCALE 1:100
SCALE 0,010

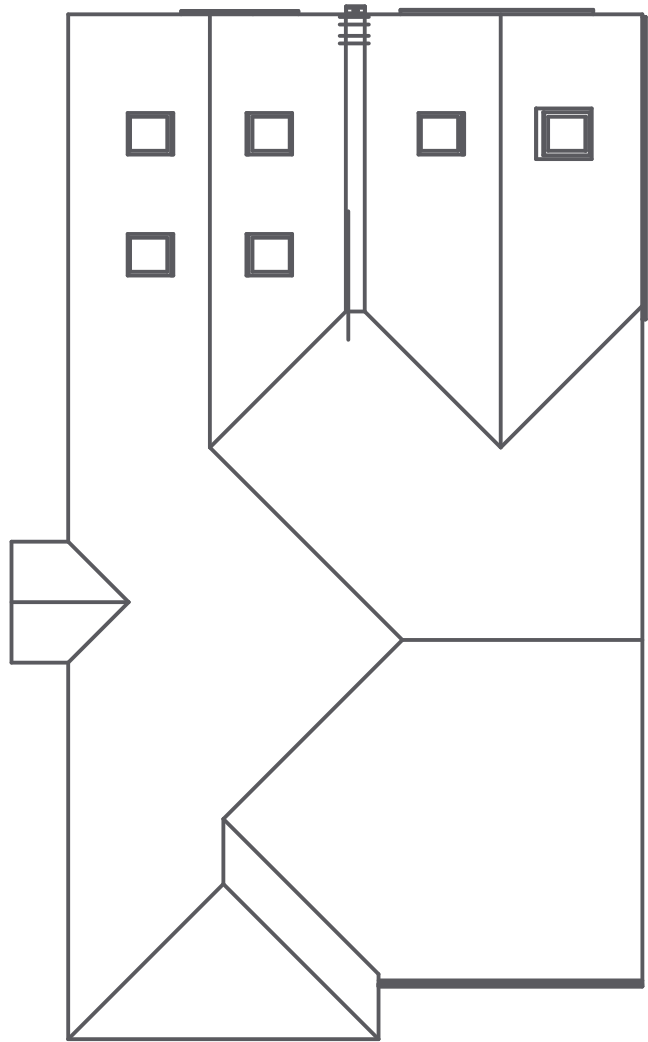

PROPOSED PLAN VIEW
SCALE 1:100
SCALE 0,010

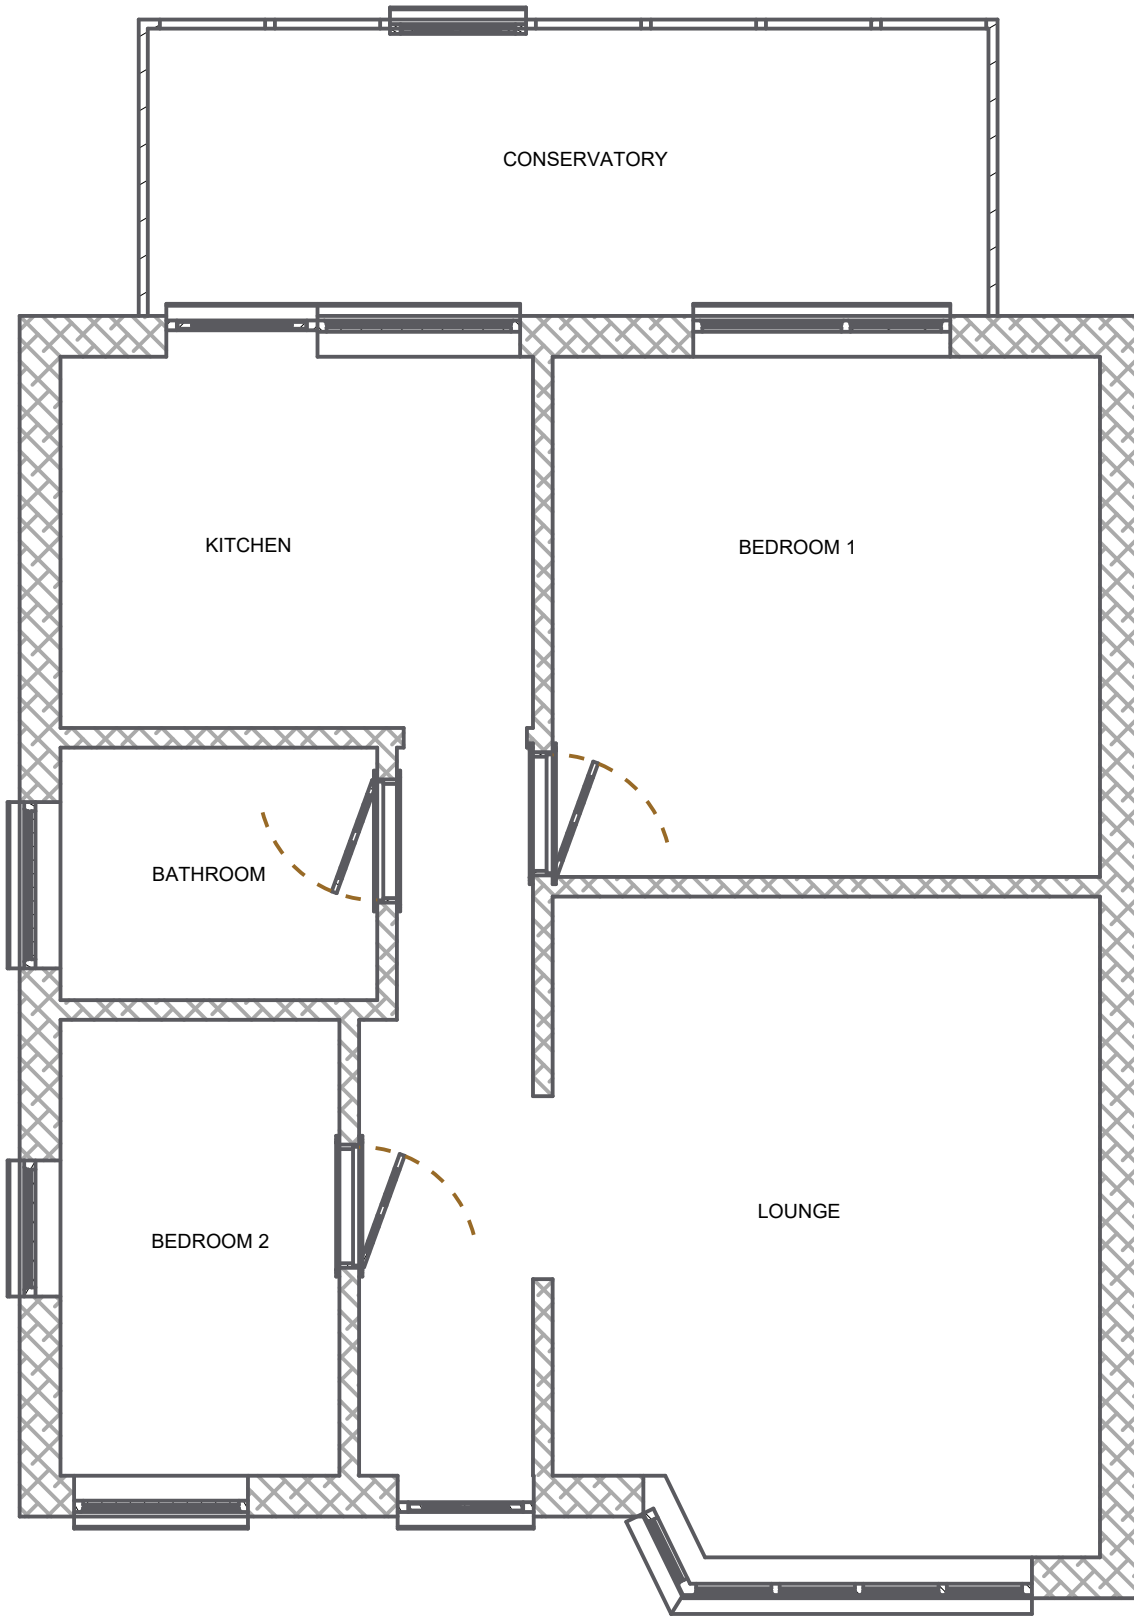

EXISTING GROUND FLOOR PLAN
SECTION A-A
SCALE 1:100
SCALE 0,020

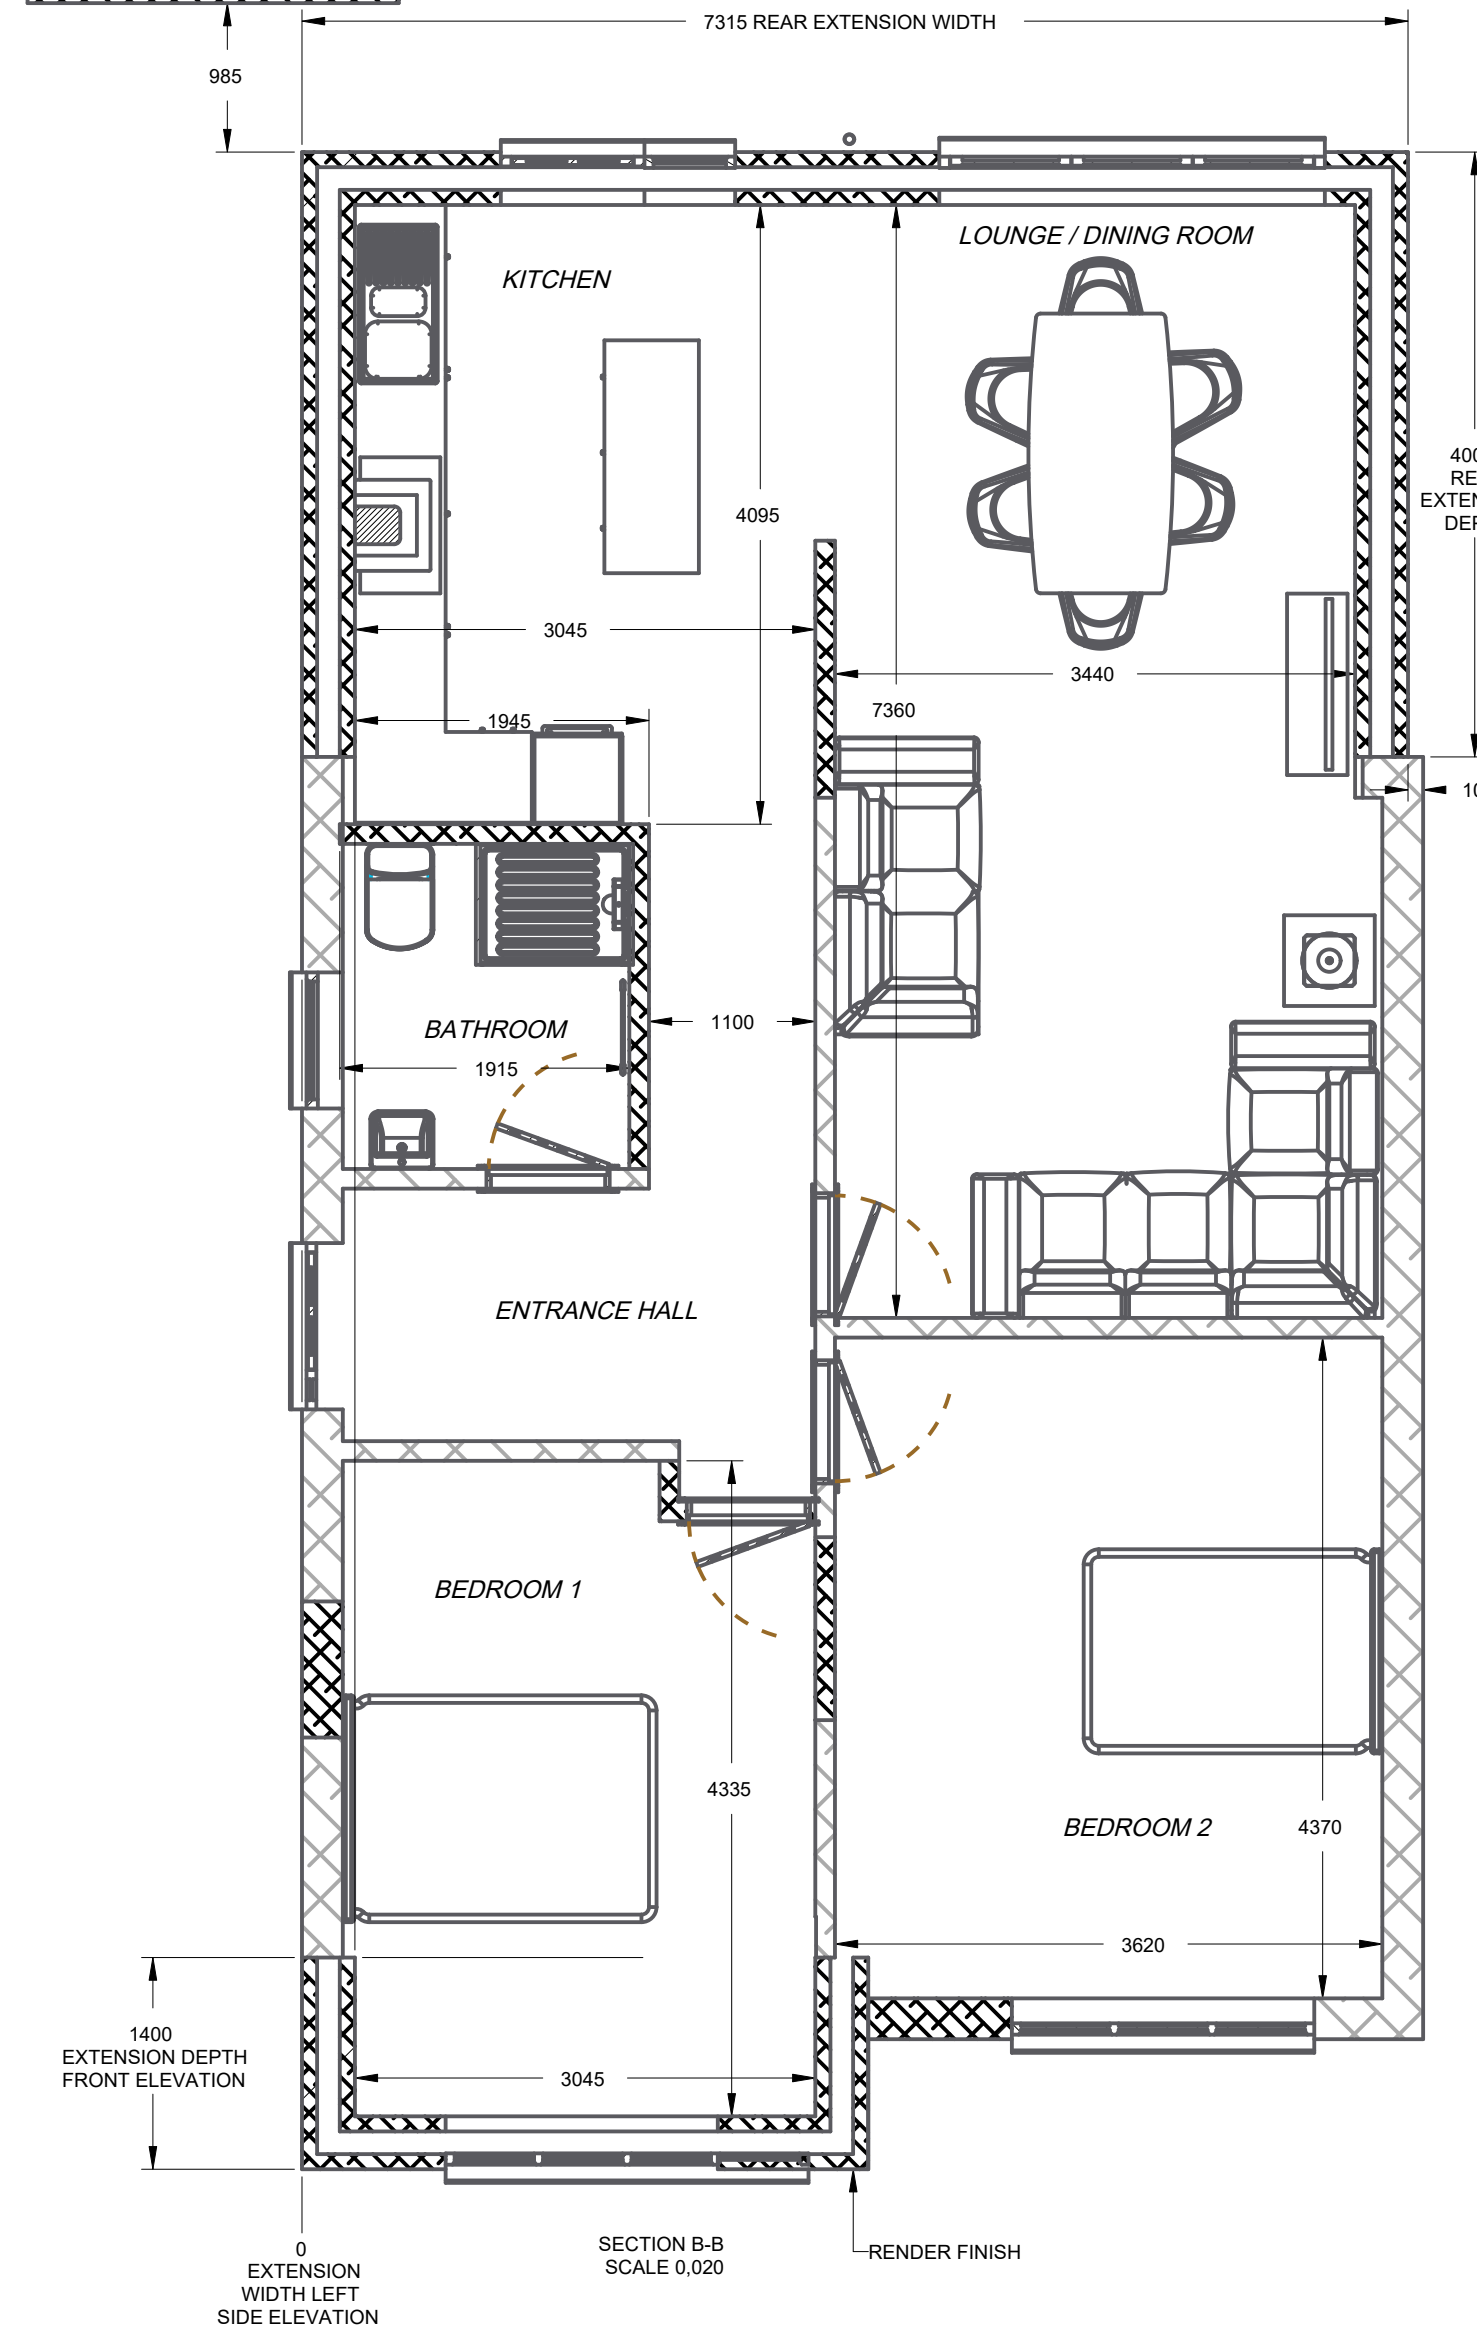

0 EXTENSION DEPTH FRONT ELEVATION

0 EXTENSION WIDTH LEFT SIDE ELEVATION

SECTION B-B
SCALE 0,020

RENDER FINISH