


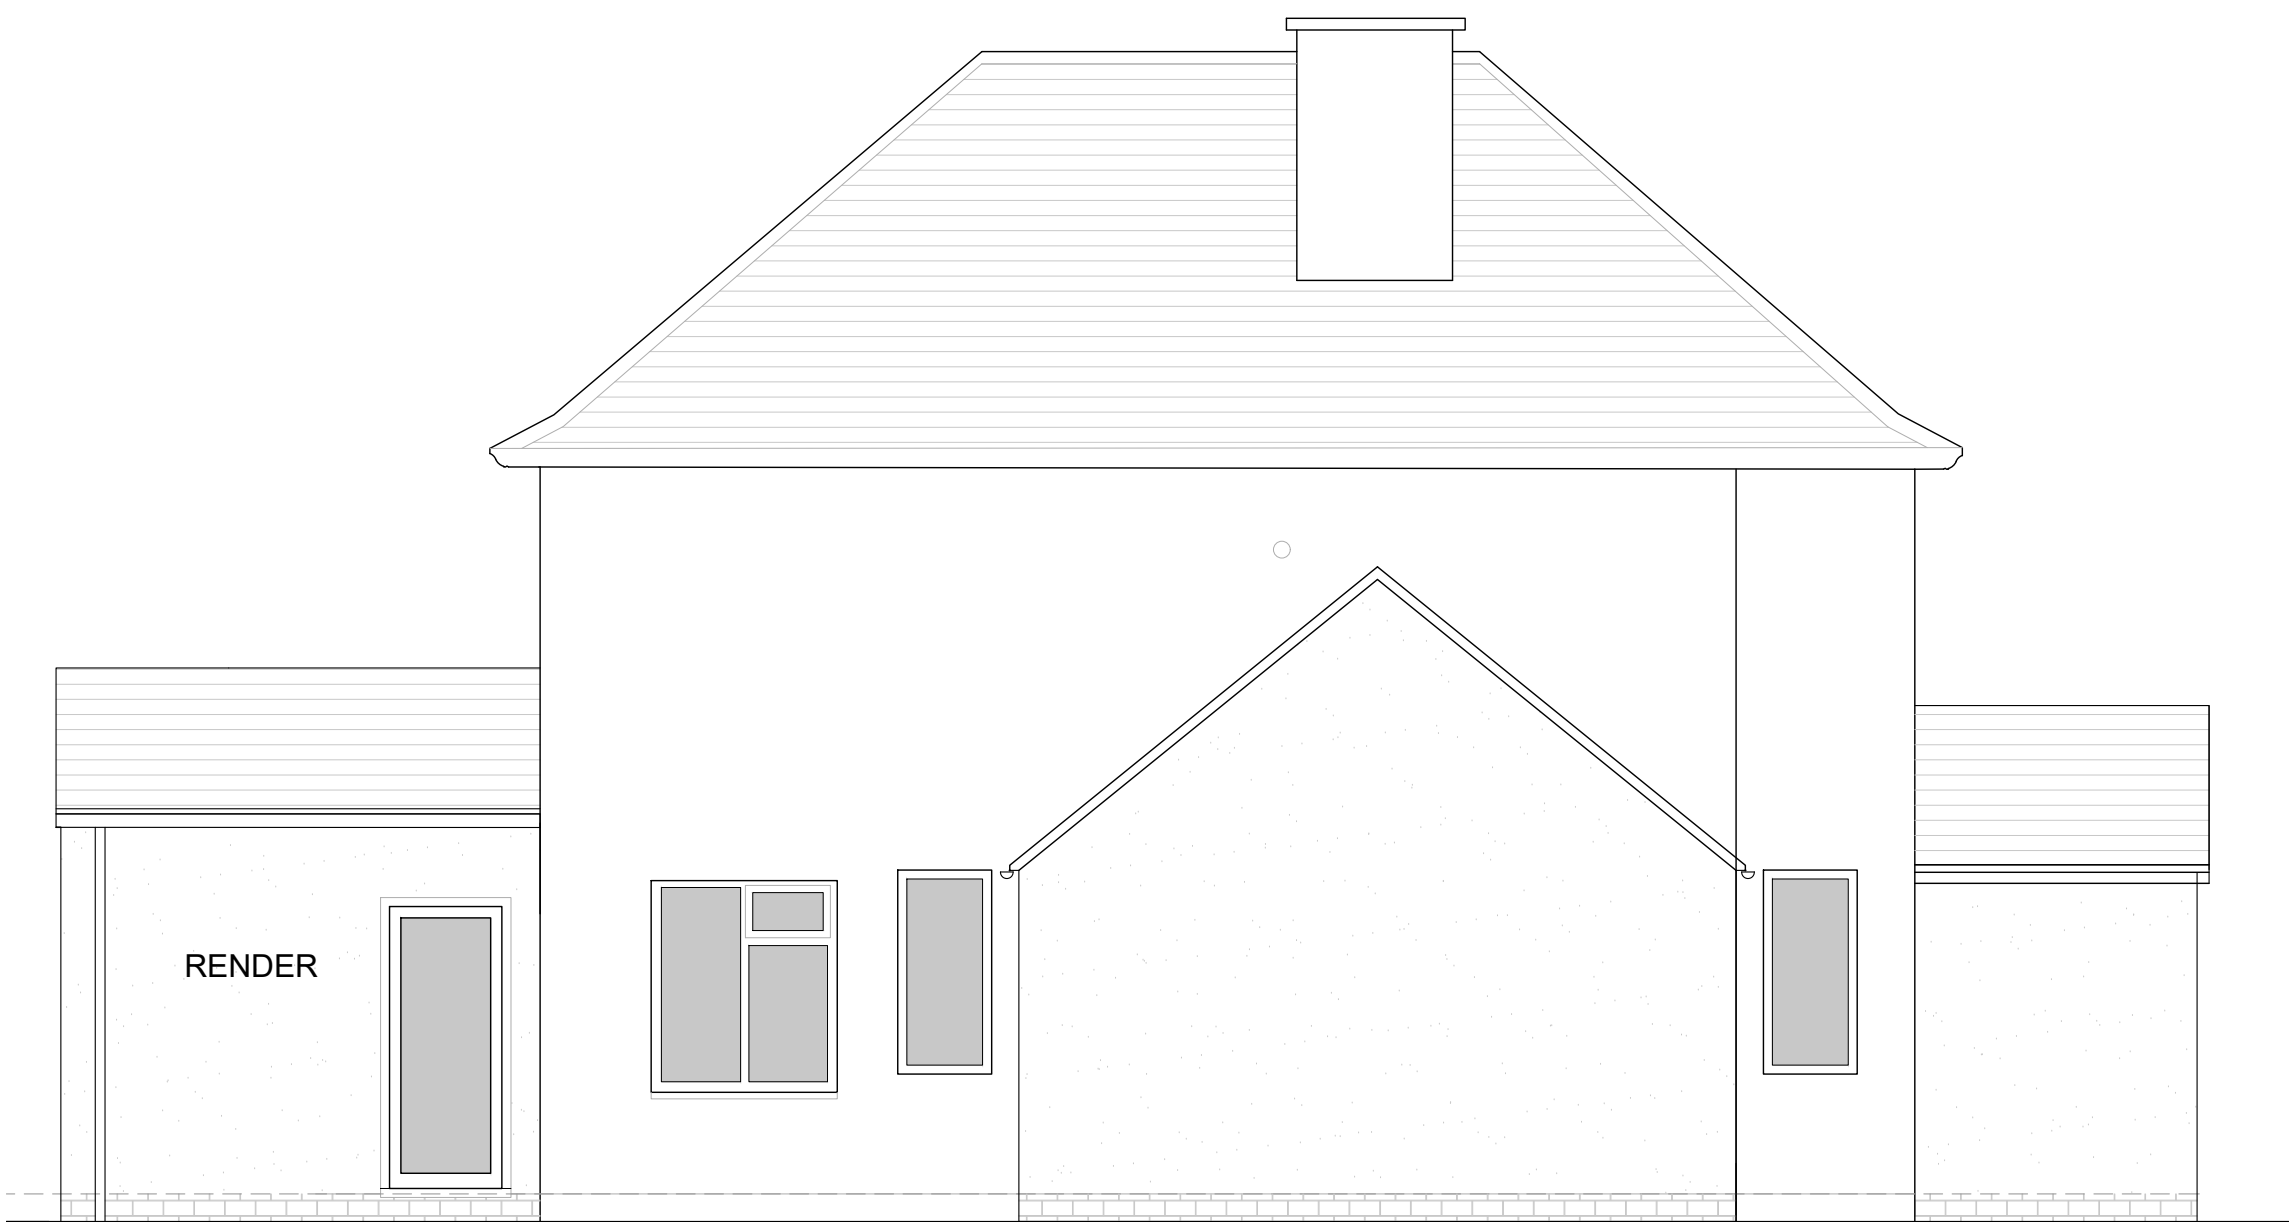


NORTH EAST ELEVATION
@1:50




NORTH WEST ELEVATION
@1:50



SOUTH WEST ELEVATION
@1:50

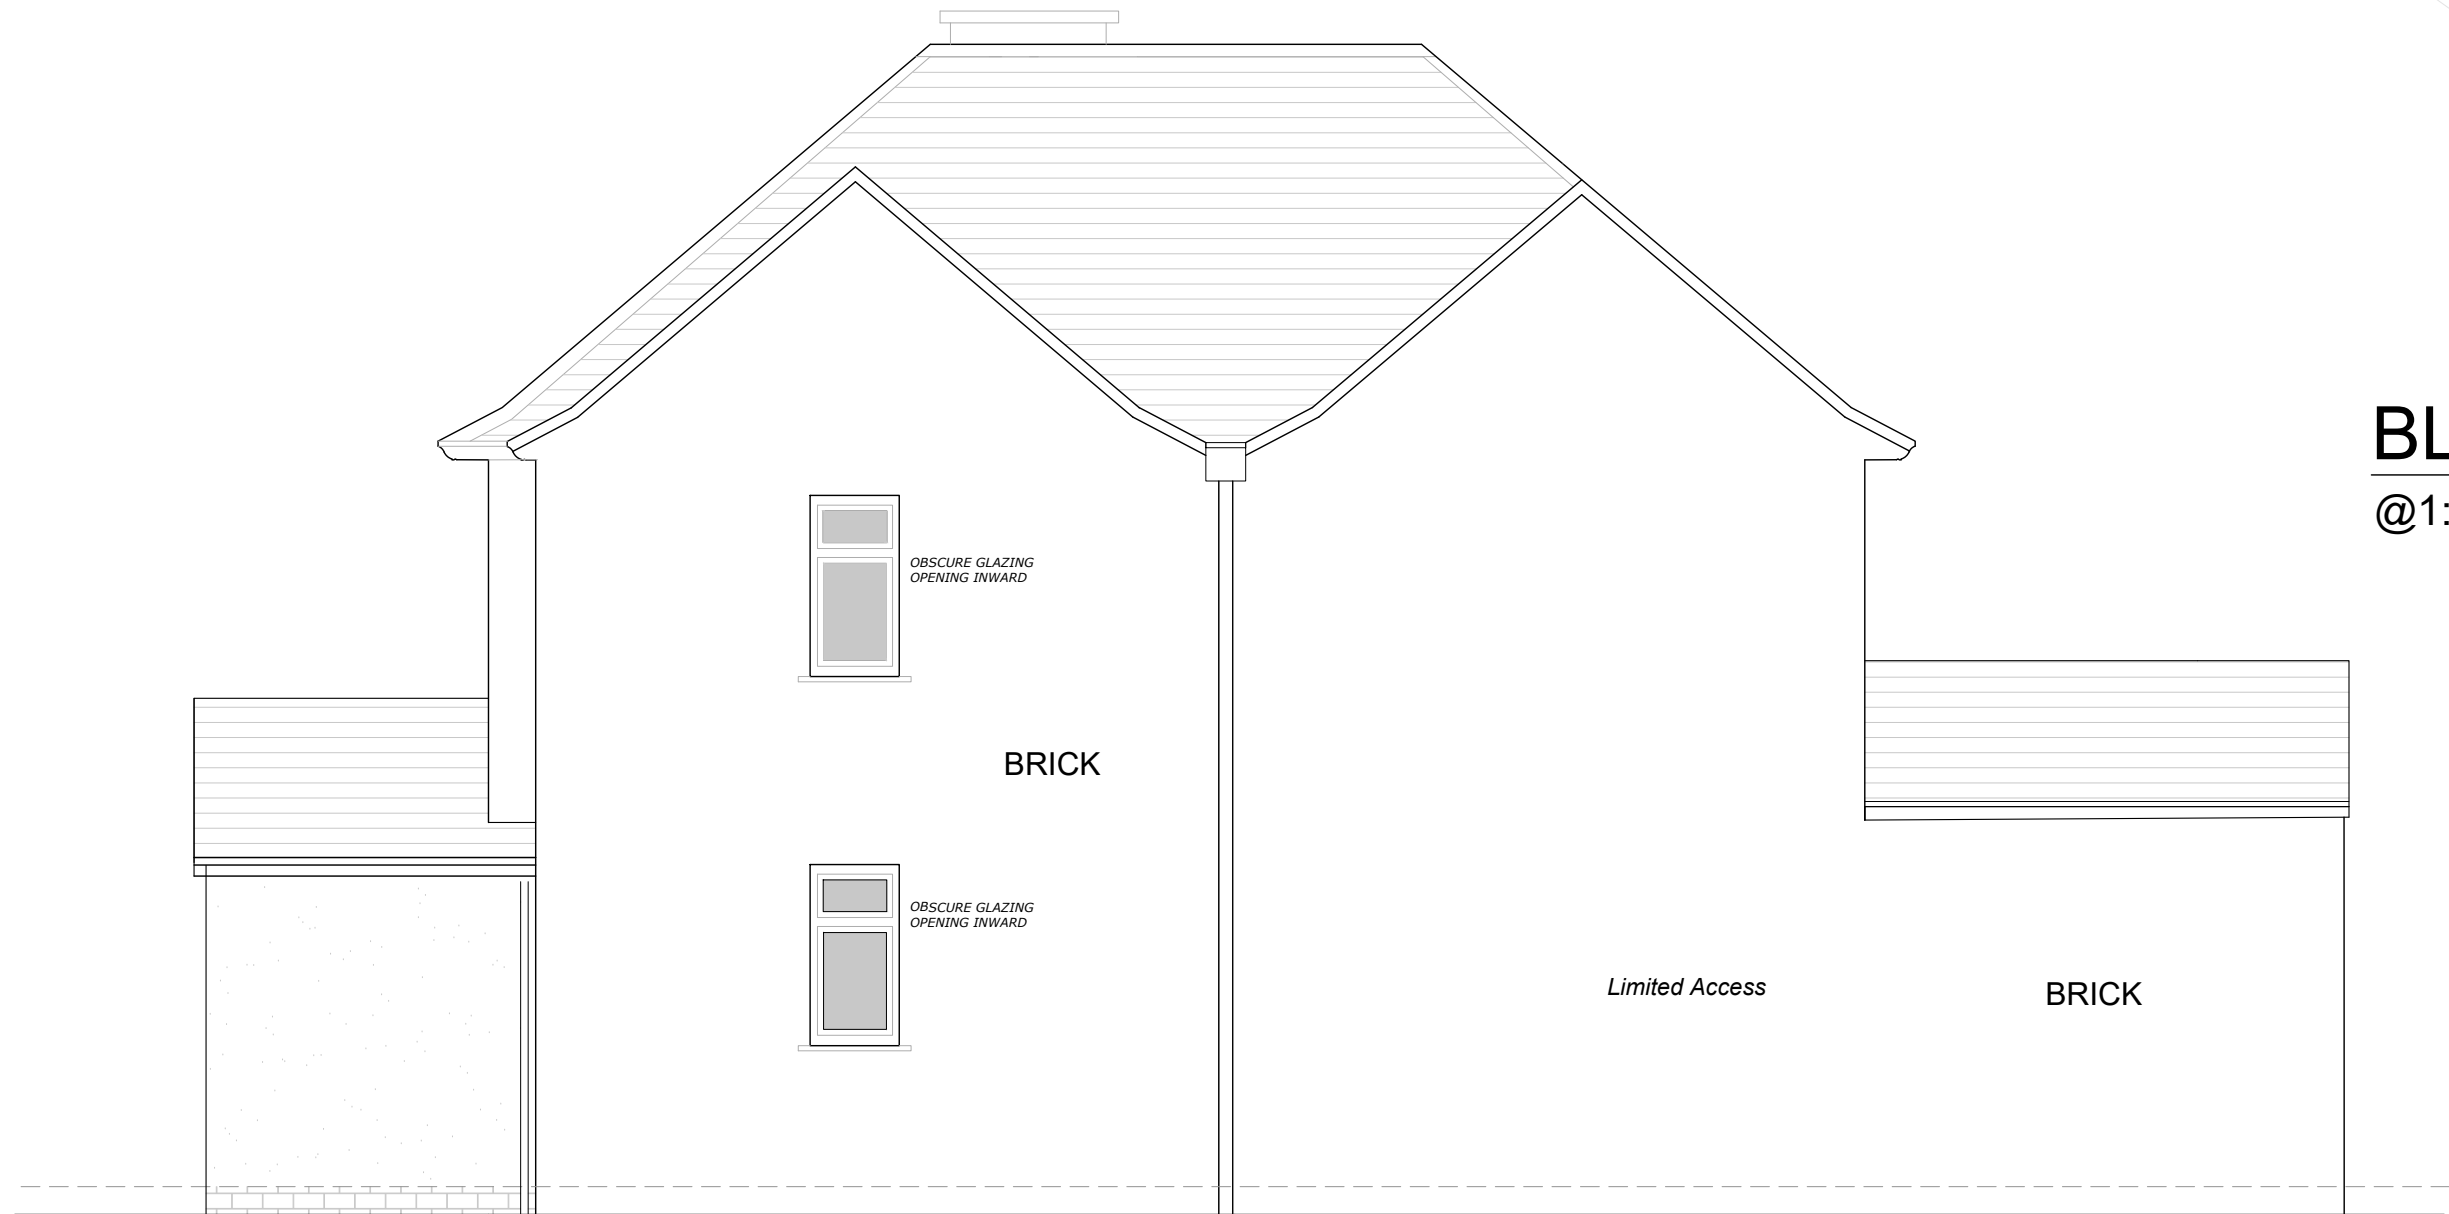


SOUTH EAST ELEVATION
@1:50

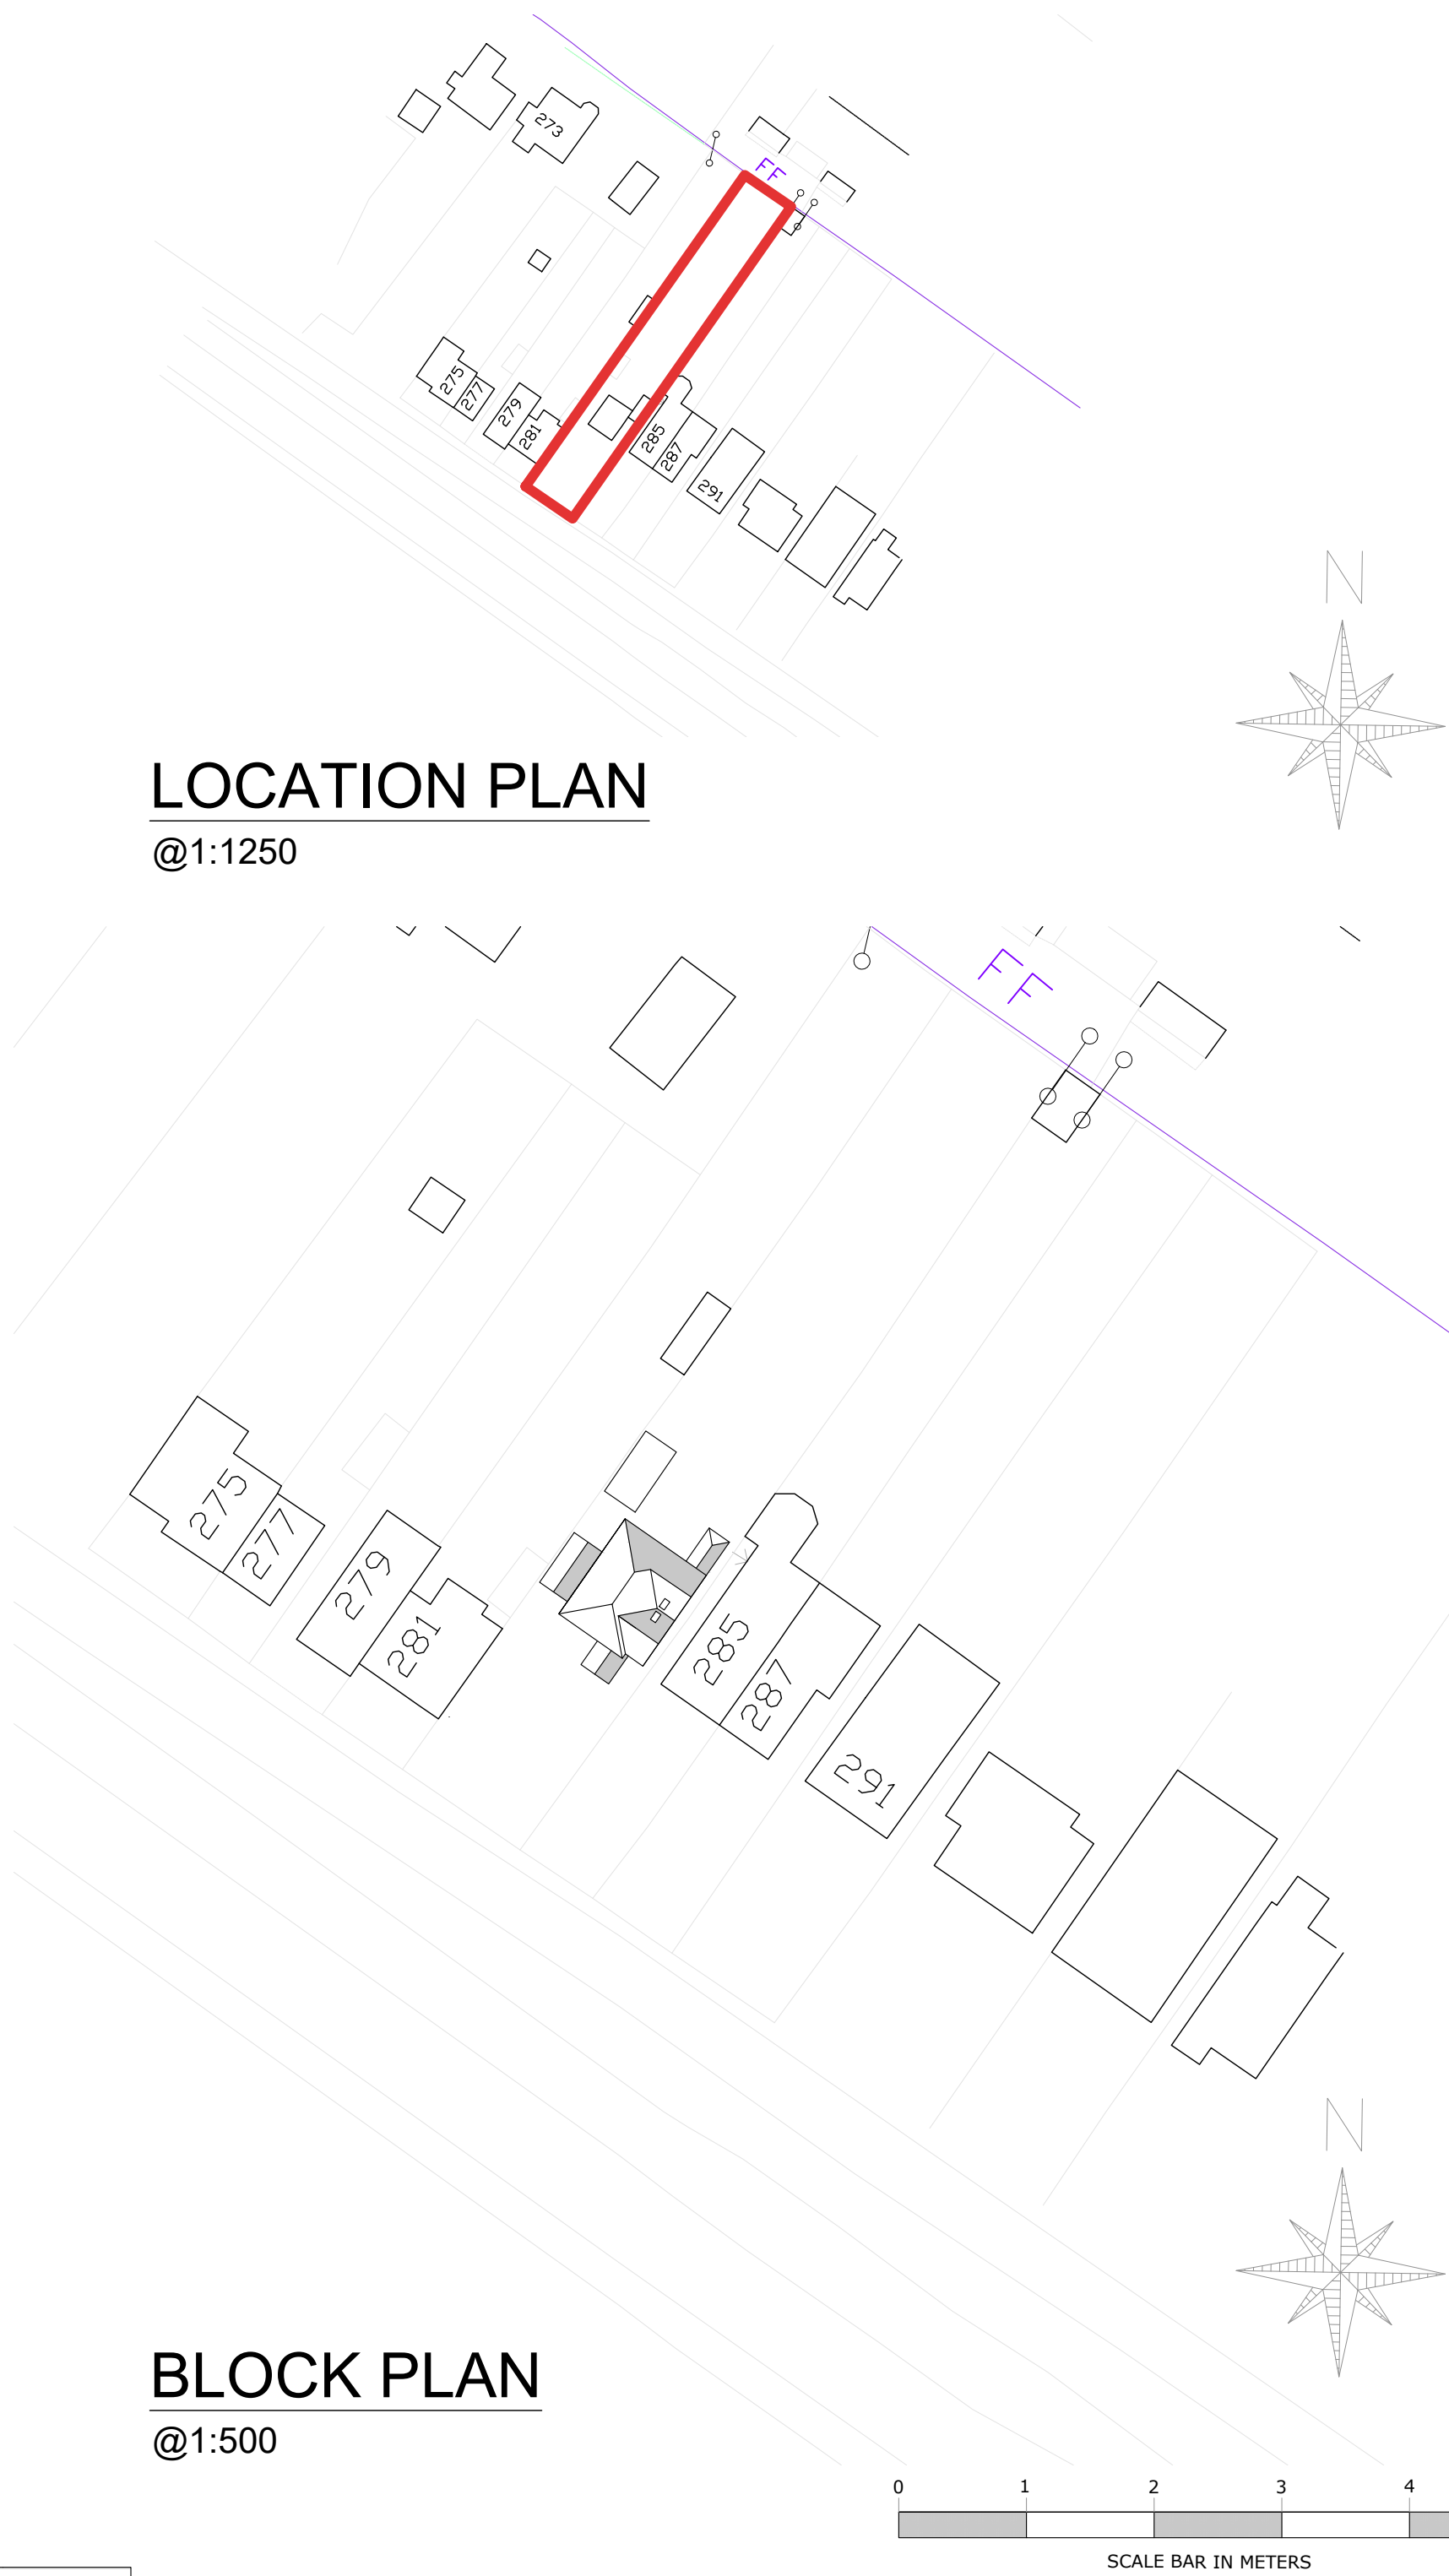

LOCATION PLAN
@1:1250

BLOCK PLAN
@1:500

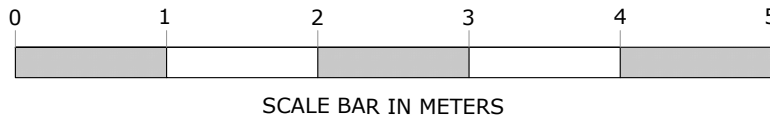

REV B - 22.06.23 - GATES - OBSCURE
GLASS TO BATHROOM AND SHOWER
ROOM

Elisabeth Hackett
ARCHITECT
MOBILE: +447825 740 790
LISHACKETT@HOTMAIL.COM
NO.83 MAIN STREET
KINGS NEWTON
DE73 8BX

CLIENT:	ALISON WOOD
PROJECT:	283 LEICESTER RD, MARKFIELD, LE67 9RH
DRAWING:	PROPOSED PLANS (ELEVATIONS)
SCALE:	AS STATED ON A1
DATE:	28.11.22
DRAWING NUMBER:	334.02
REVISION:	B
STAGE:	3

PLEASE NOTE: DO NOT SCALE
DRAWINGS ARE NOT SUFFICIENTLY DETAILED FOR CONSTRUCTION UP TO STAGE 4
© COPYRIGHT - ELISABETH HACKETT ARCHITECT LIMITED