

PLANNING DRAWING - 39, MAIN STREET, CARLTON, LEICESTERSHIRE



1:100 front elevation

1:100 side elevation


1:100 internal elevation




1:100 rear elevation

1:100 side elevation

1:100 internal elevation

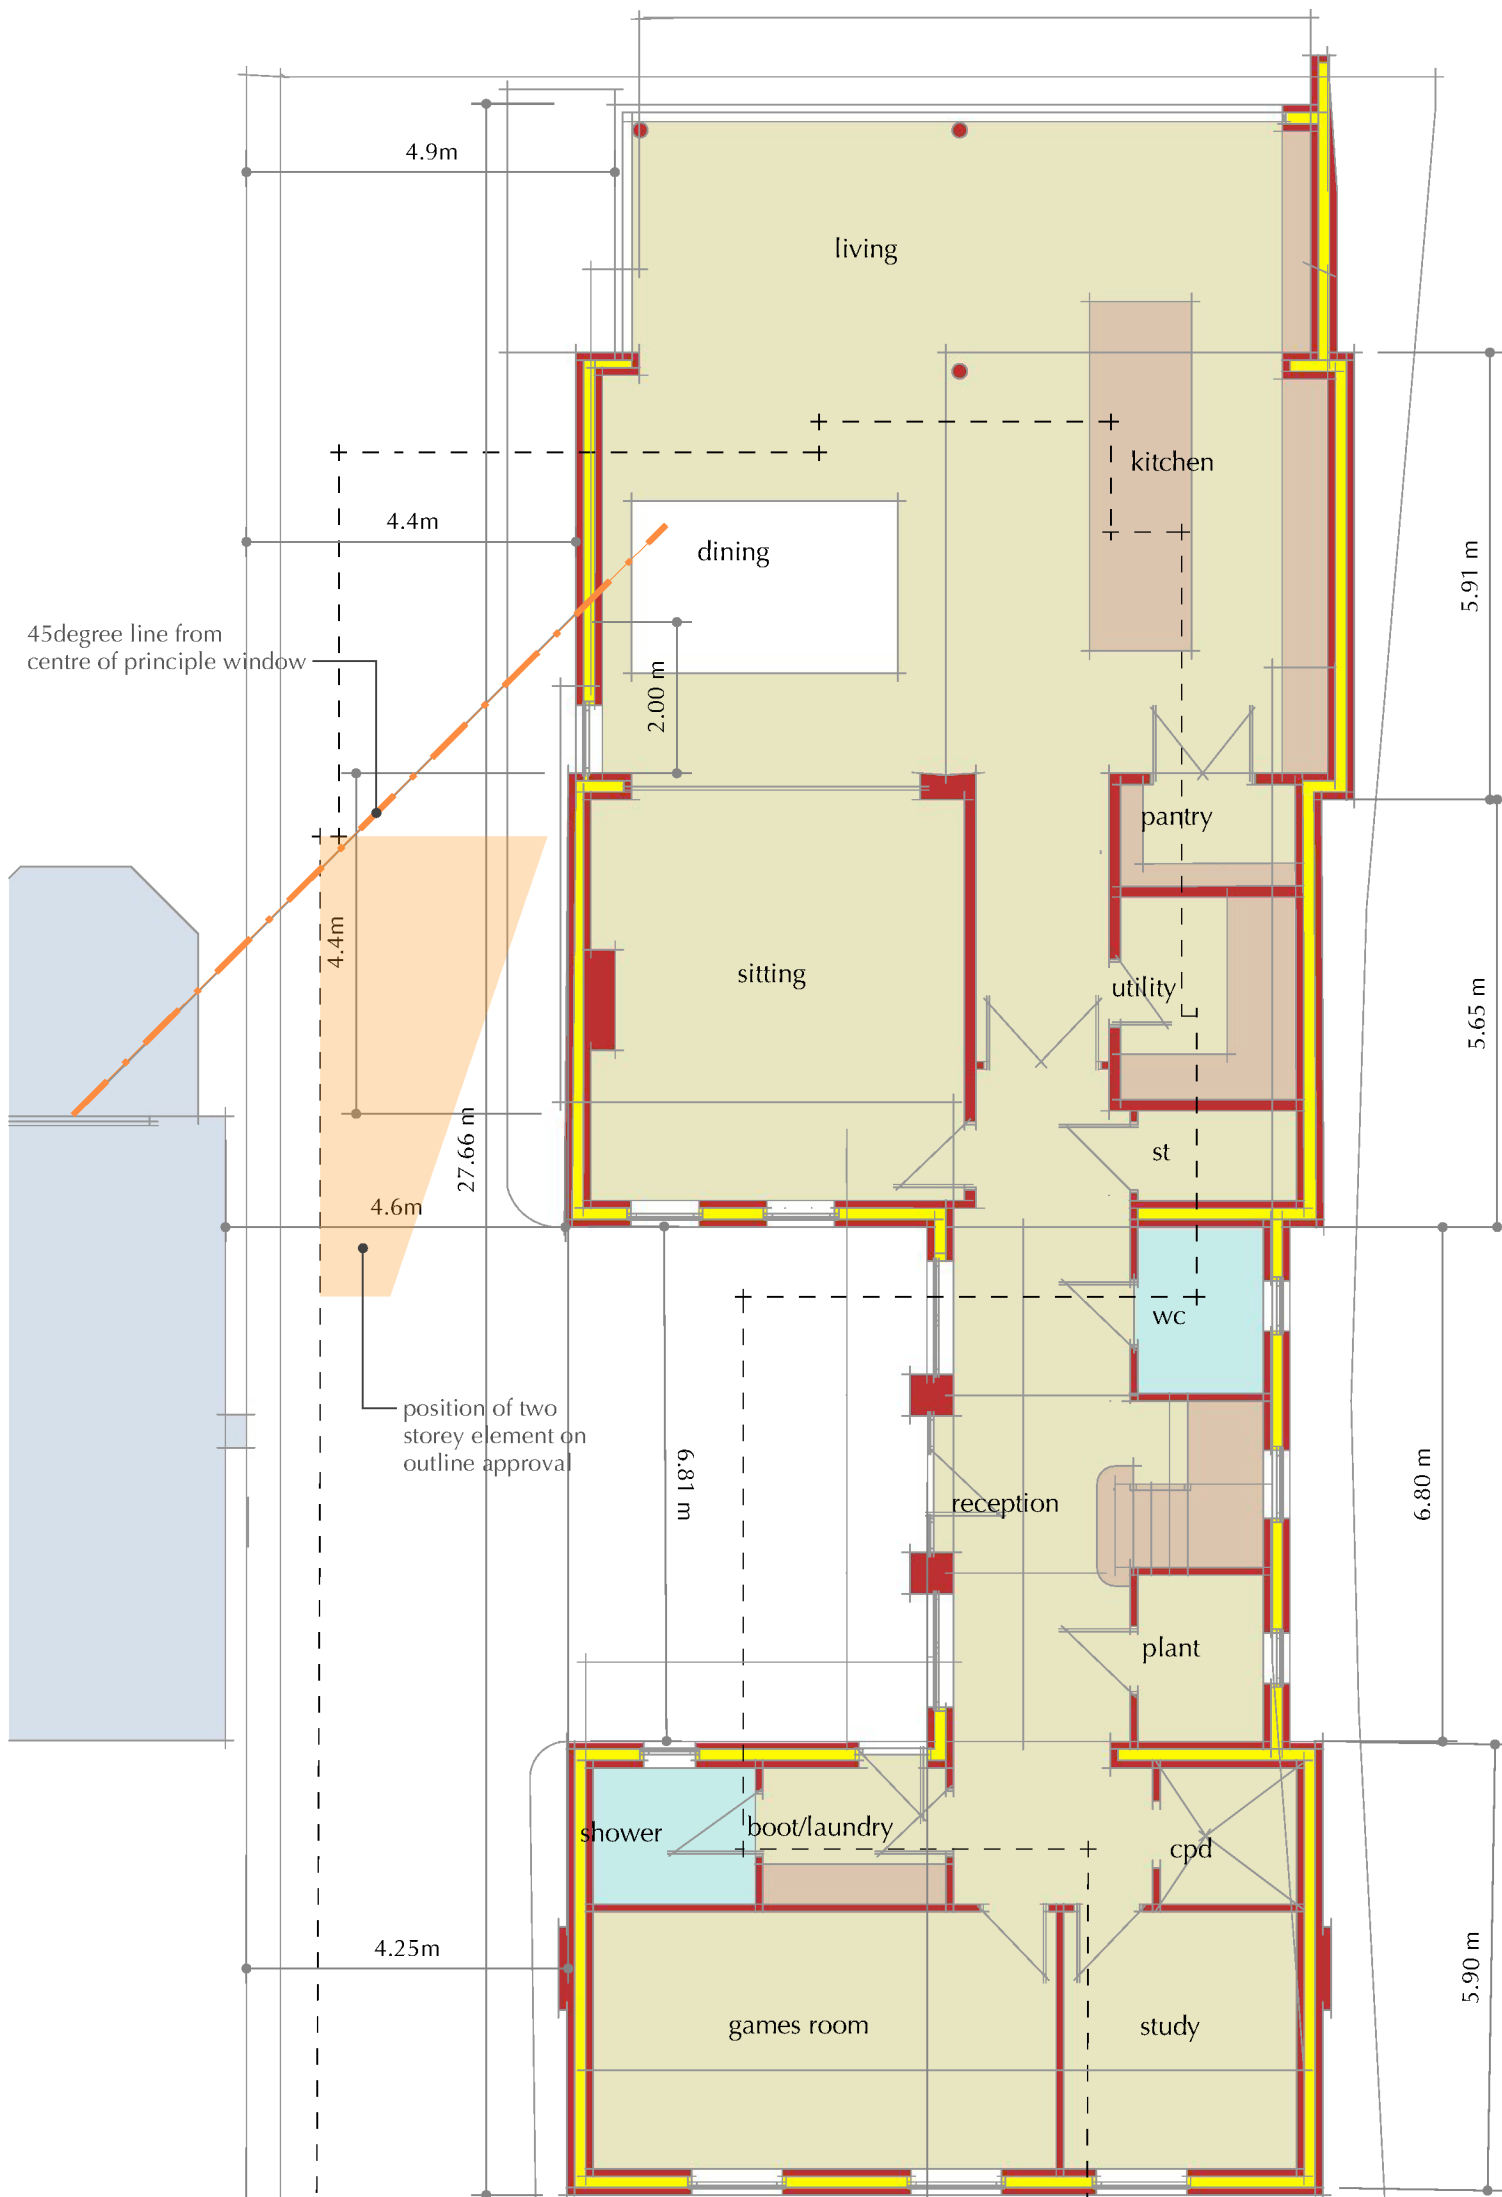

1:100 @ A1 1:100 ground floor plan

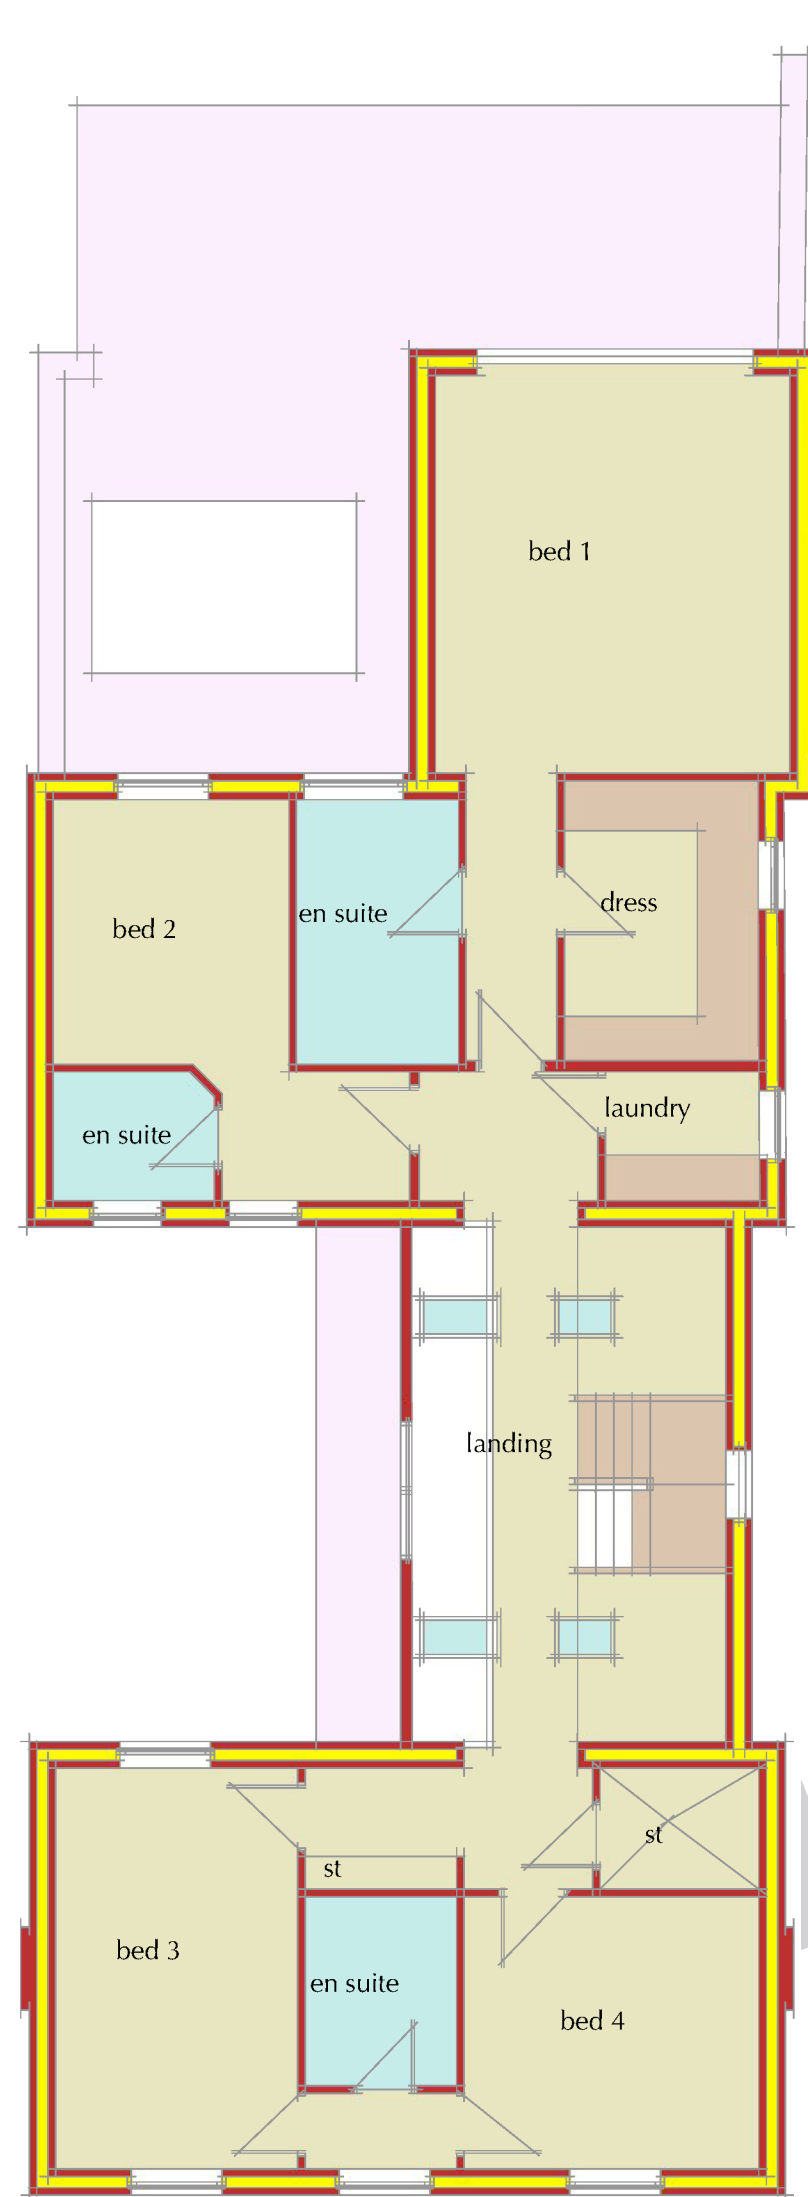

1:100 first floor plan



1:500 site plan



1:1250 site location plan



Rendered images

Application site

DESIGN -n. to make plans to build an object
CREATE -v. to make something new
INNOVATE -v. to make changes to something established

ARCHITECTURE -n. the art and technique of designing buildings

dei architecture ltd
The Red Design Office
Barnet Road, Barnet
Hertfordshire, UK
AL4 9TA

CIAT
Registered Practice

T: 01530 588141. M: 07834 162626. E: dciarch@me.com

Project: **PROPOSED REPLACEMENT DWELLING**

Address: 39, Main Street, Carlton, Leicestershire, CV13 0BZ.

Client: Mr & Mrs Igoo

Drawing: **INITIAL DESIGN DRAWING** Drawing No: 03 Rev: A

Revision: A. Planning amendments 11/08/23

Scale: 1:100, 1:250 Drawing by: Darren Insley Project

APRIL 2023