

1. Drawings copyright of © Architectural Vistadesigns.
2. Drawings not to be used without written consent.
3. Planning drawings should not be used for the purpose of construction or working drawings.
4. Building Regulation approved drawings are not construction or working drawings.
5. All dimensions must be checked and verified on site before commencing works.
6. OS data may have been used for the purpose of a Planning submission.
7. Do not scale from the drawings.

Revisions


Rev.	Date	Comments
------	------	----------




Proposed Front Elevation




Proposed Side Elevation

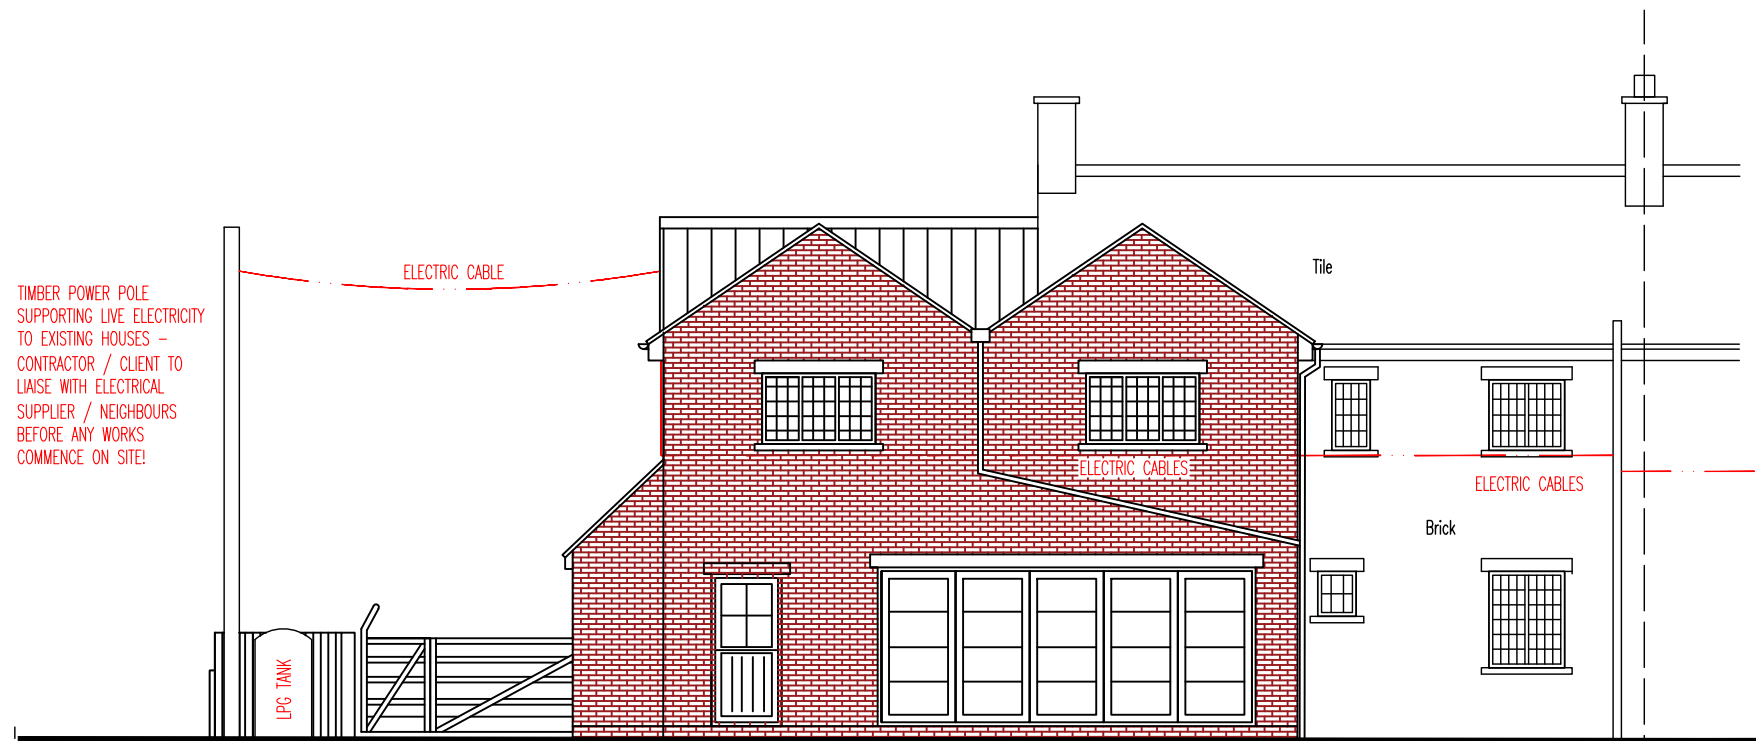


Proposed Rear Elevation

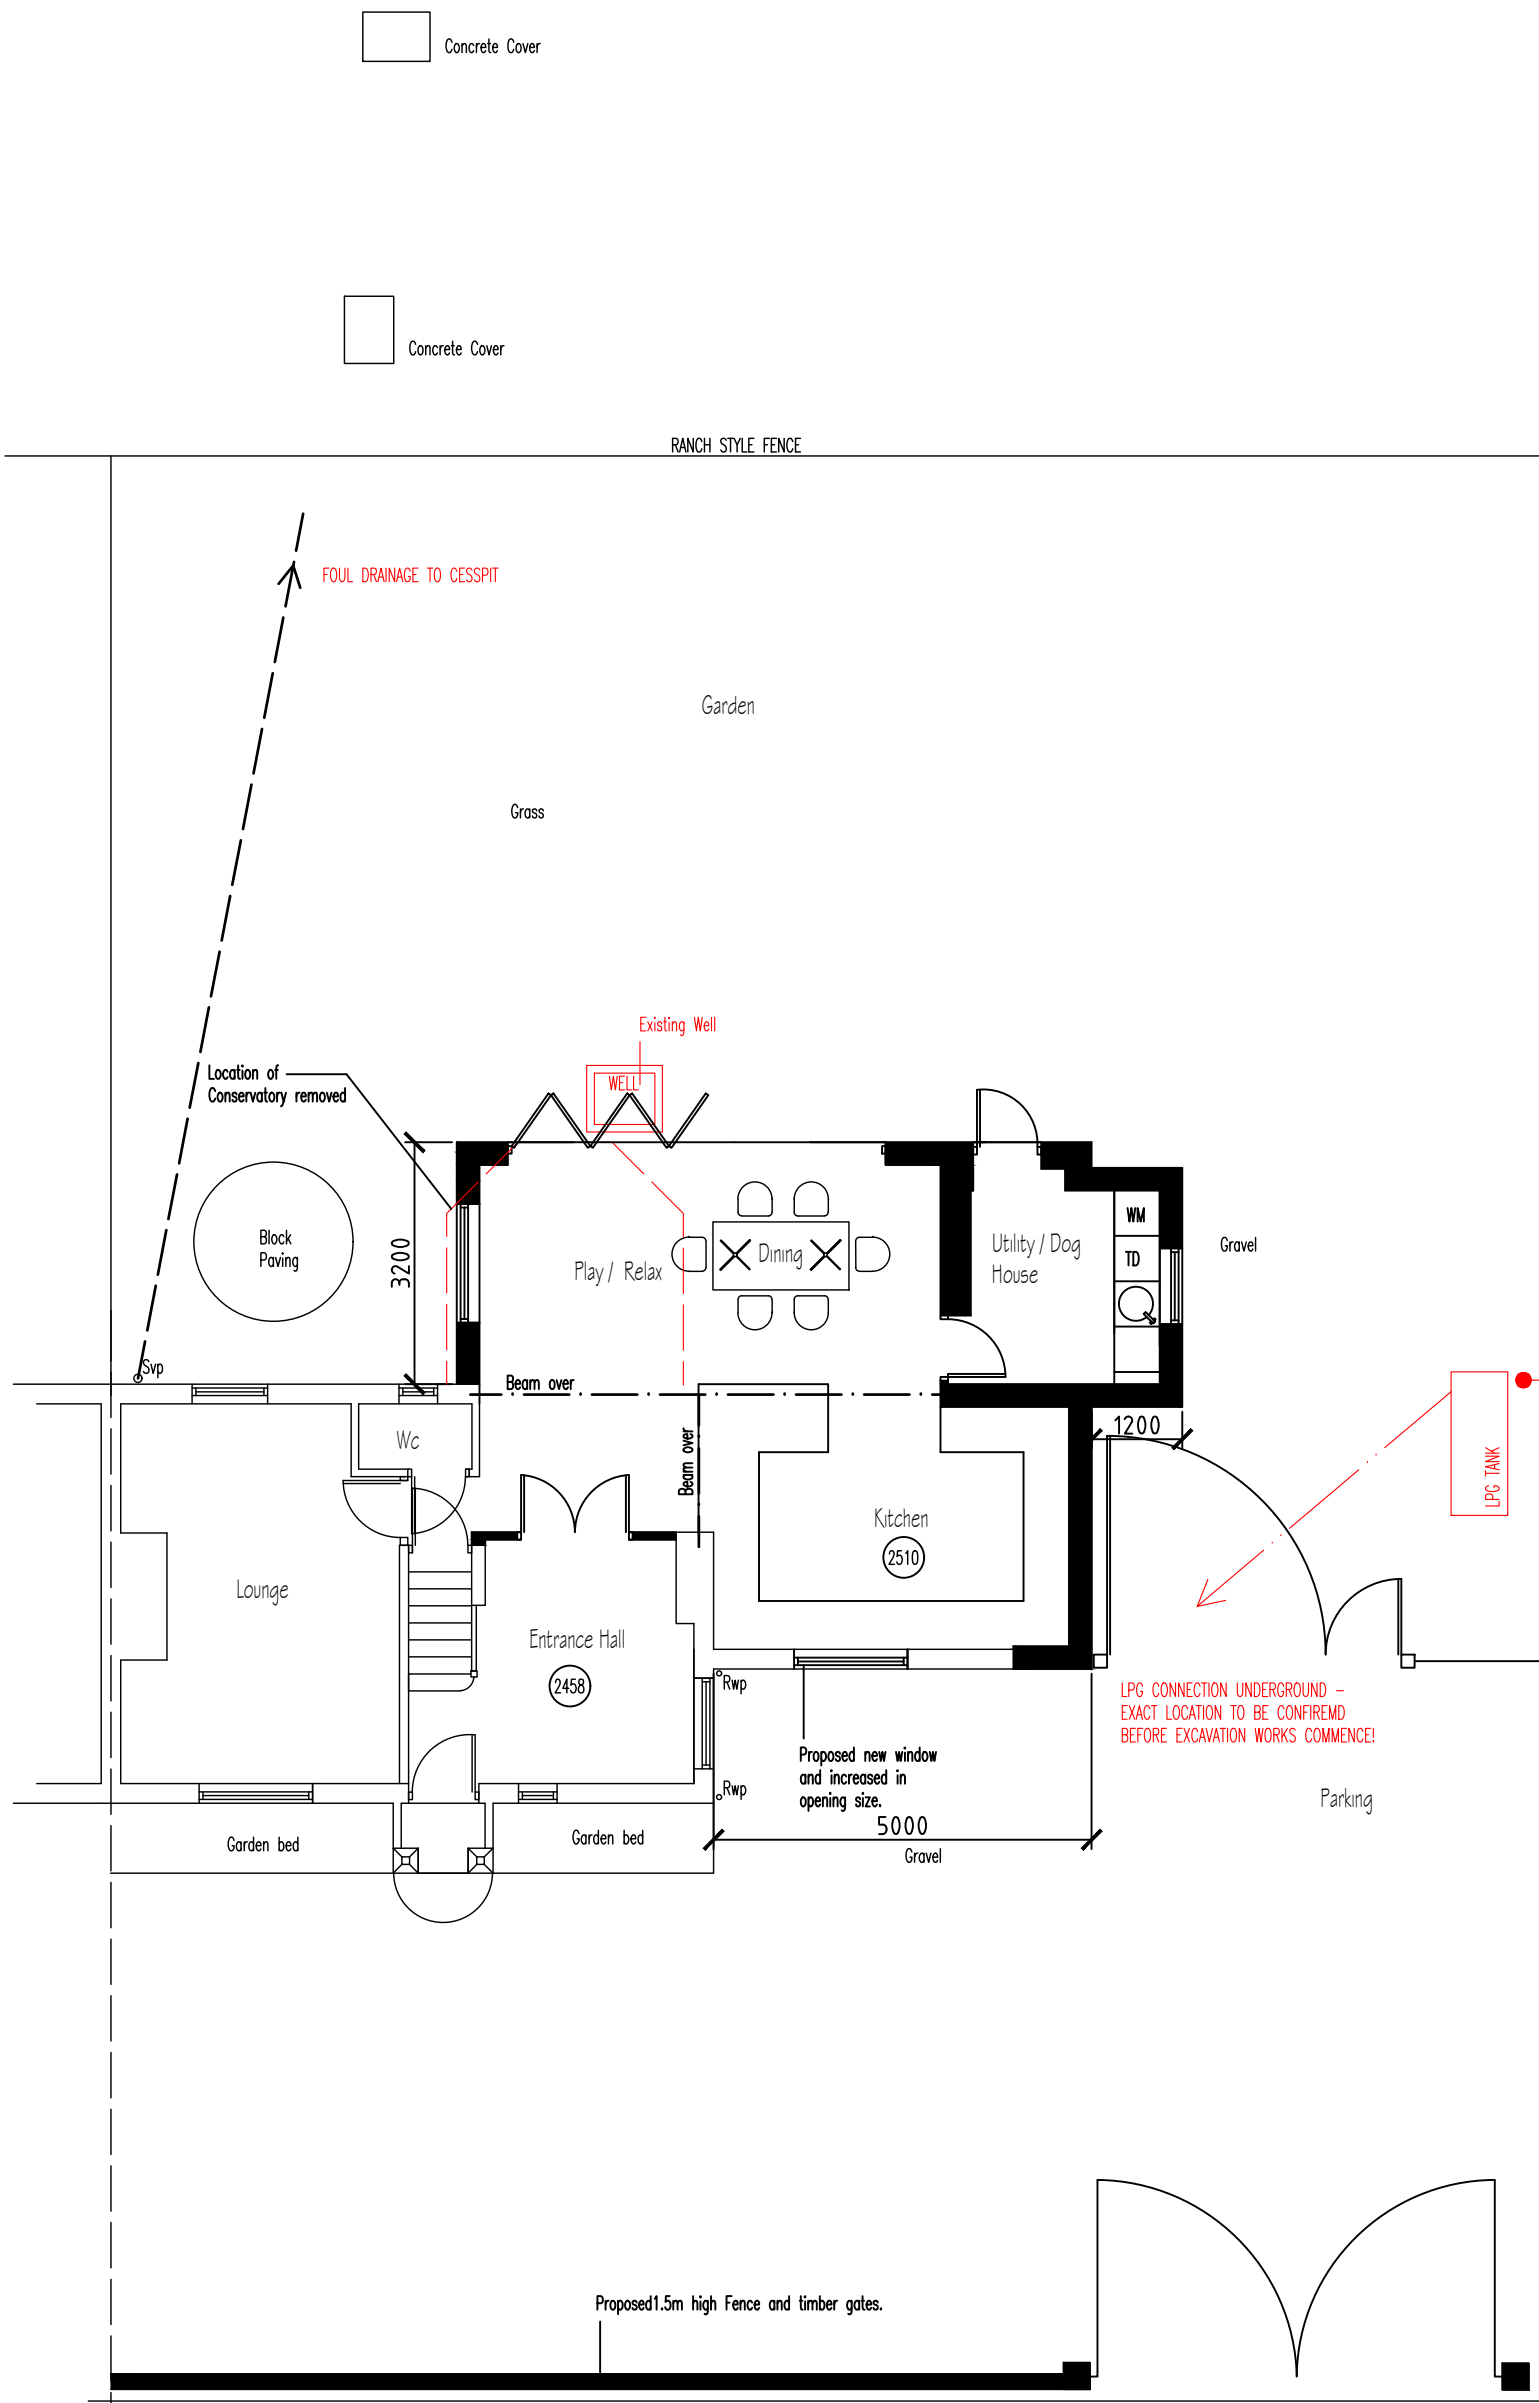


Proposed Ground Floor Plan

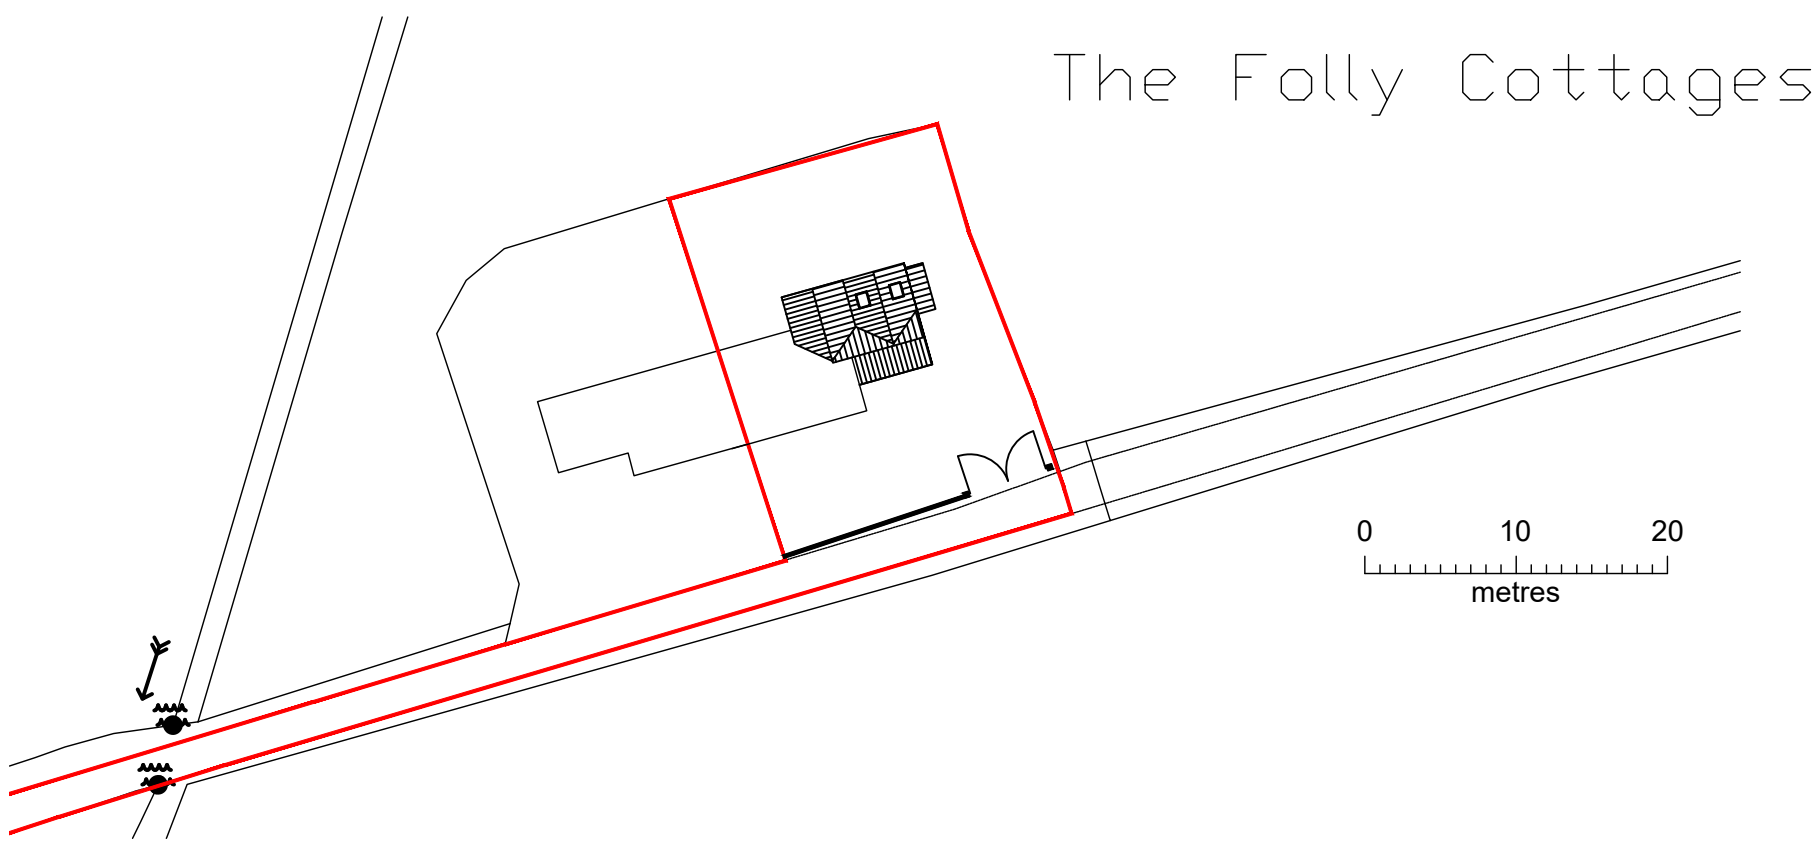


BLOCK PLAN - 1:500

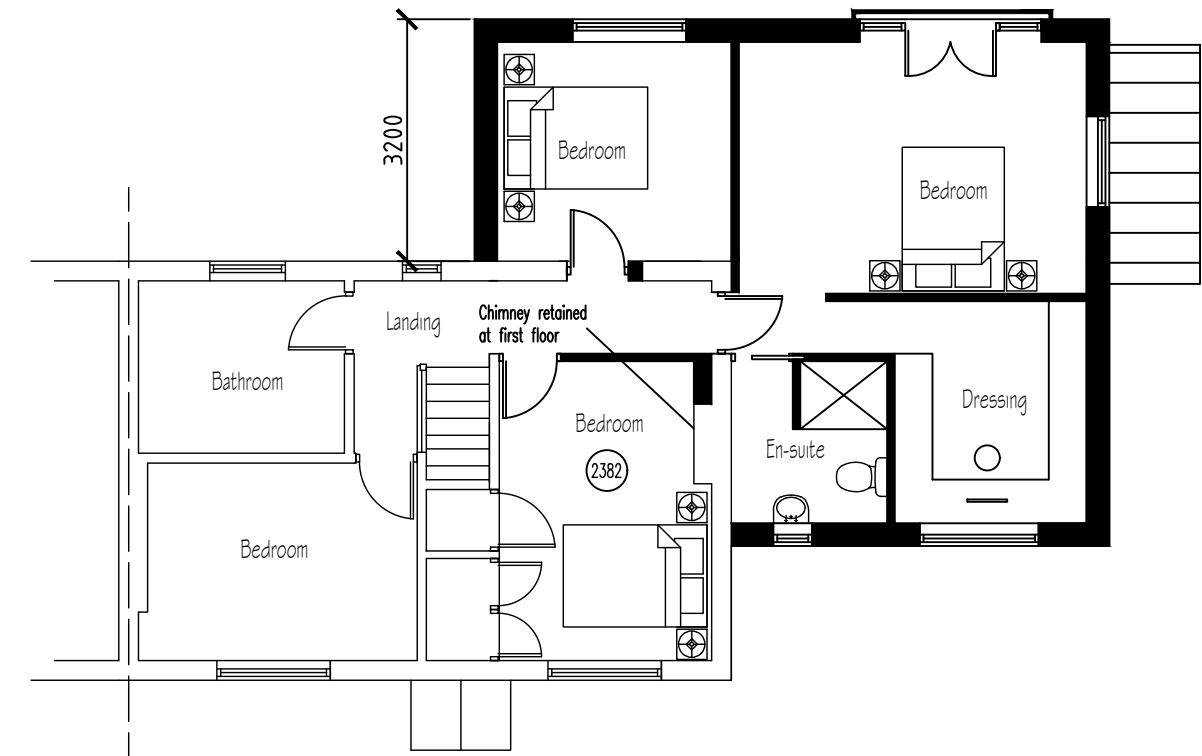

Proposed Ground Floor Plan

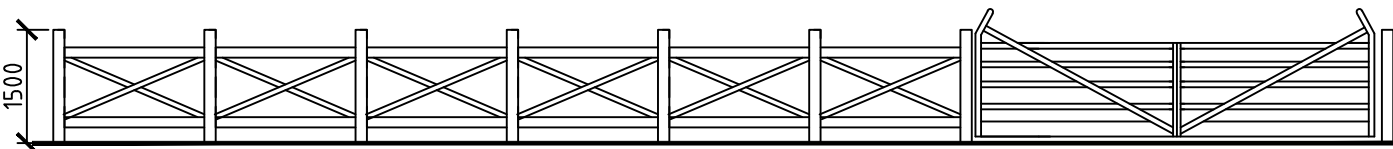

Proposed Fencing and Gates Elevation

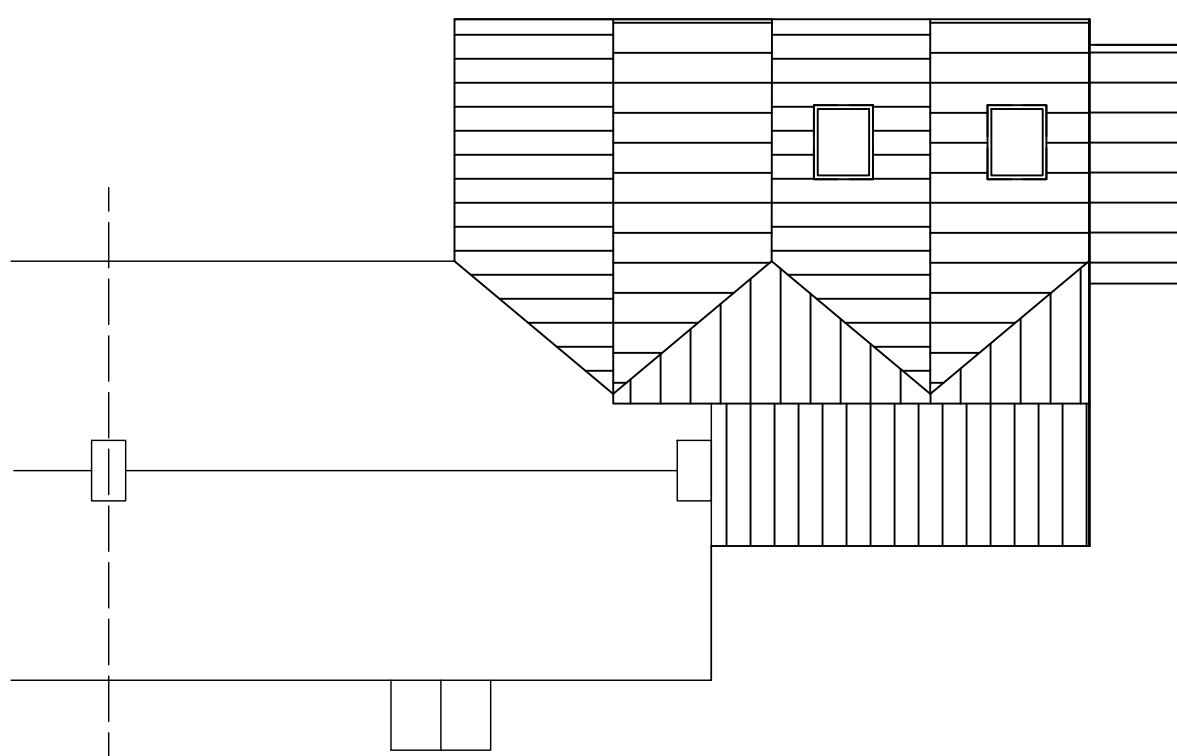

Proposed Roof Plan



ArchitecturalVistadesigns Ltd

a: The Paddock, 118 Paddock Way, Hinckley, Leics LE10 0BZ

m: 0785 458 2584 t: 01455 698 839

w: www.architecturalvistadesigns.co.uk

e: studio@architecturalvistadesigns.co.uk

Client: Richard Cayless

Dwg Status: PLANNING

Dwg: Proposed Plans

Project: Proposed extensions and alterations at No. 2 Folly Farm Cottages, Shilton Road, Kirby Mallory LE9 7QL

Scale: 1:100 & 1:500 @ A1

Date: 10.12.2024

Drawn By: map

Dwg No.

Rev.

AVD-369-FFC-PL02

C