

GENERAL DRAWING NOTES

© This drawing is not to be shown to any Third Party unless agreed by The Design Social.


This drawing shows 'design intent' only.
It is the responsibility of the appointed contractor to finalise development, using specialists approved by The Design Social, & produce detailed working drawings.
ALL working drawings to be approved by The Design Social prior to manufacture.

REV.	DATE	NOTES	REV. BY
------	------	-------	---------

Kelly Pinchess				
45 Alexander Avenue, Earl Shilton, Leicester. LE9 7BU				
Existing Ground Floor Plan				
AUTHOR	L.R.	DATE	27/07/2026	APPROVED
				K.P.
SCALE	1:50 @ A3	READ WITH	0477 (A) GA 001	
DRAWING No.	0477 - A - GF - 004			
Project No.	Type	Area	Number	Rev
DRAWING STATUS				
Planning				

Existing Ground Floor Notes

- Existing front entrance to property.
- Stairs from GF to 1F.
- Existing door to be bricked up & made good.
- Existing external stores to be demolished to make way for proposed extensions.
- Existing window to be converted into larger opening.
- Existing wall to be removed.

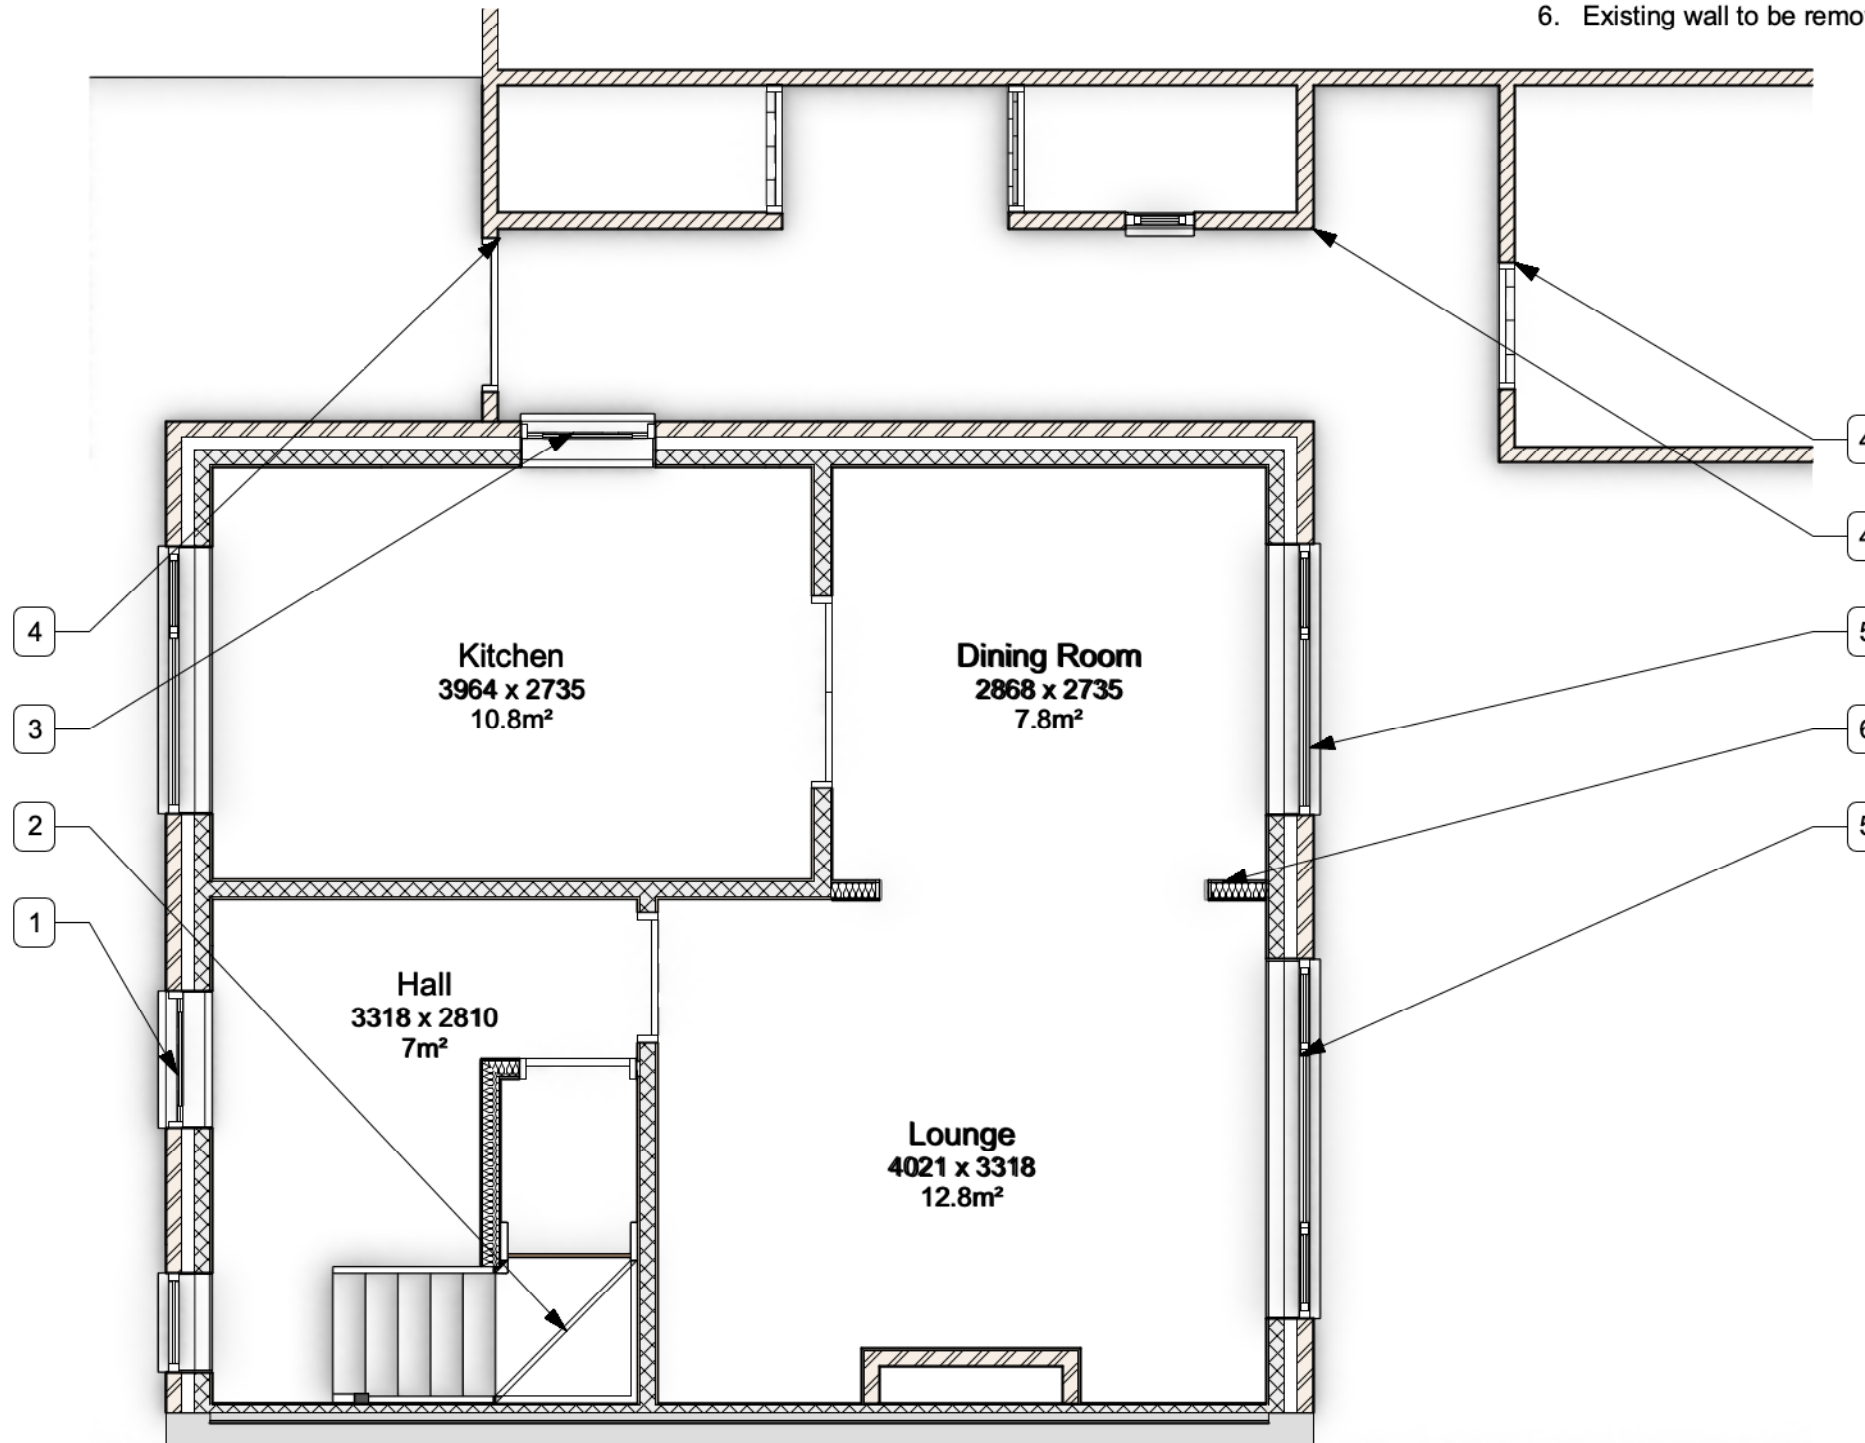

1 Ground Floor Plan - Existing
Scale: 1:50

