


Existing First Floor Notes
1. Stairs from GF to 1F.

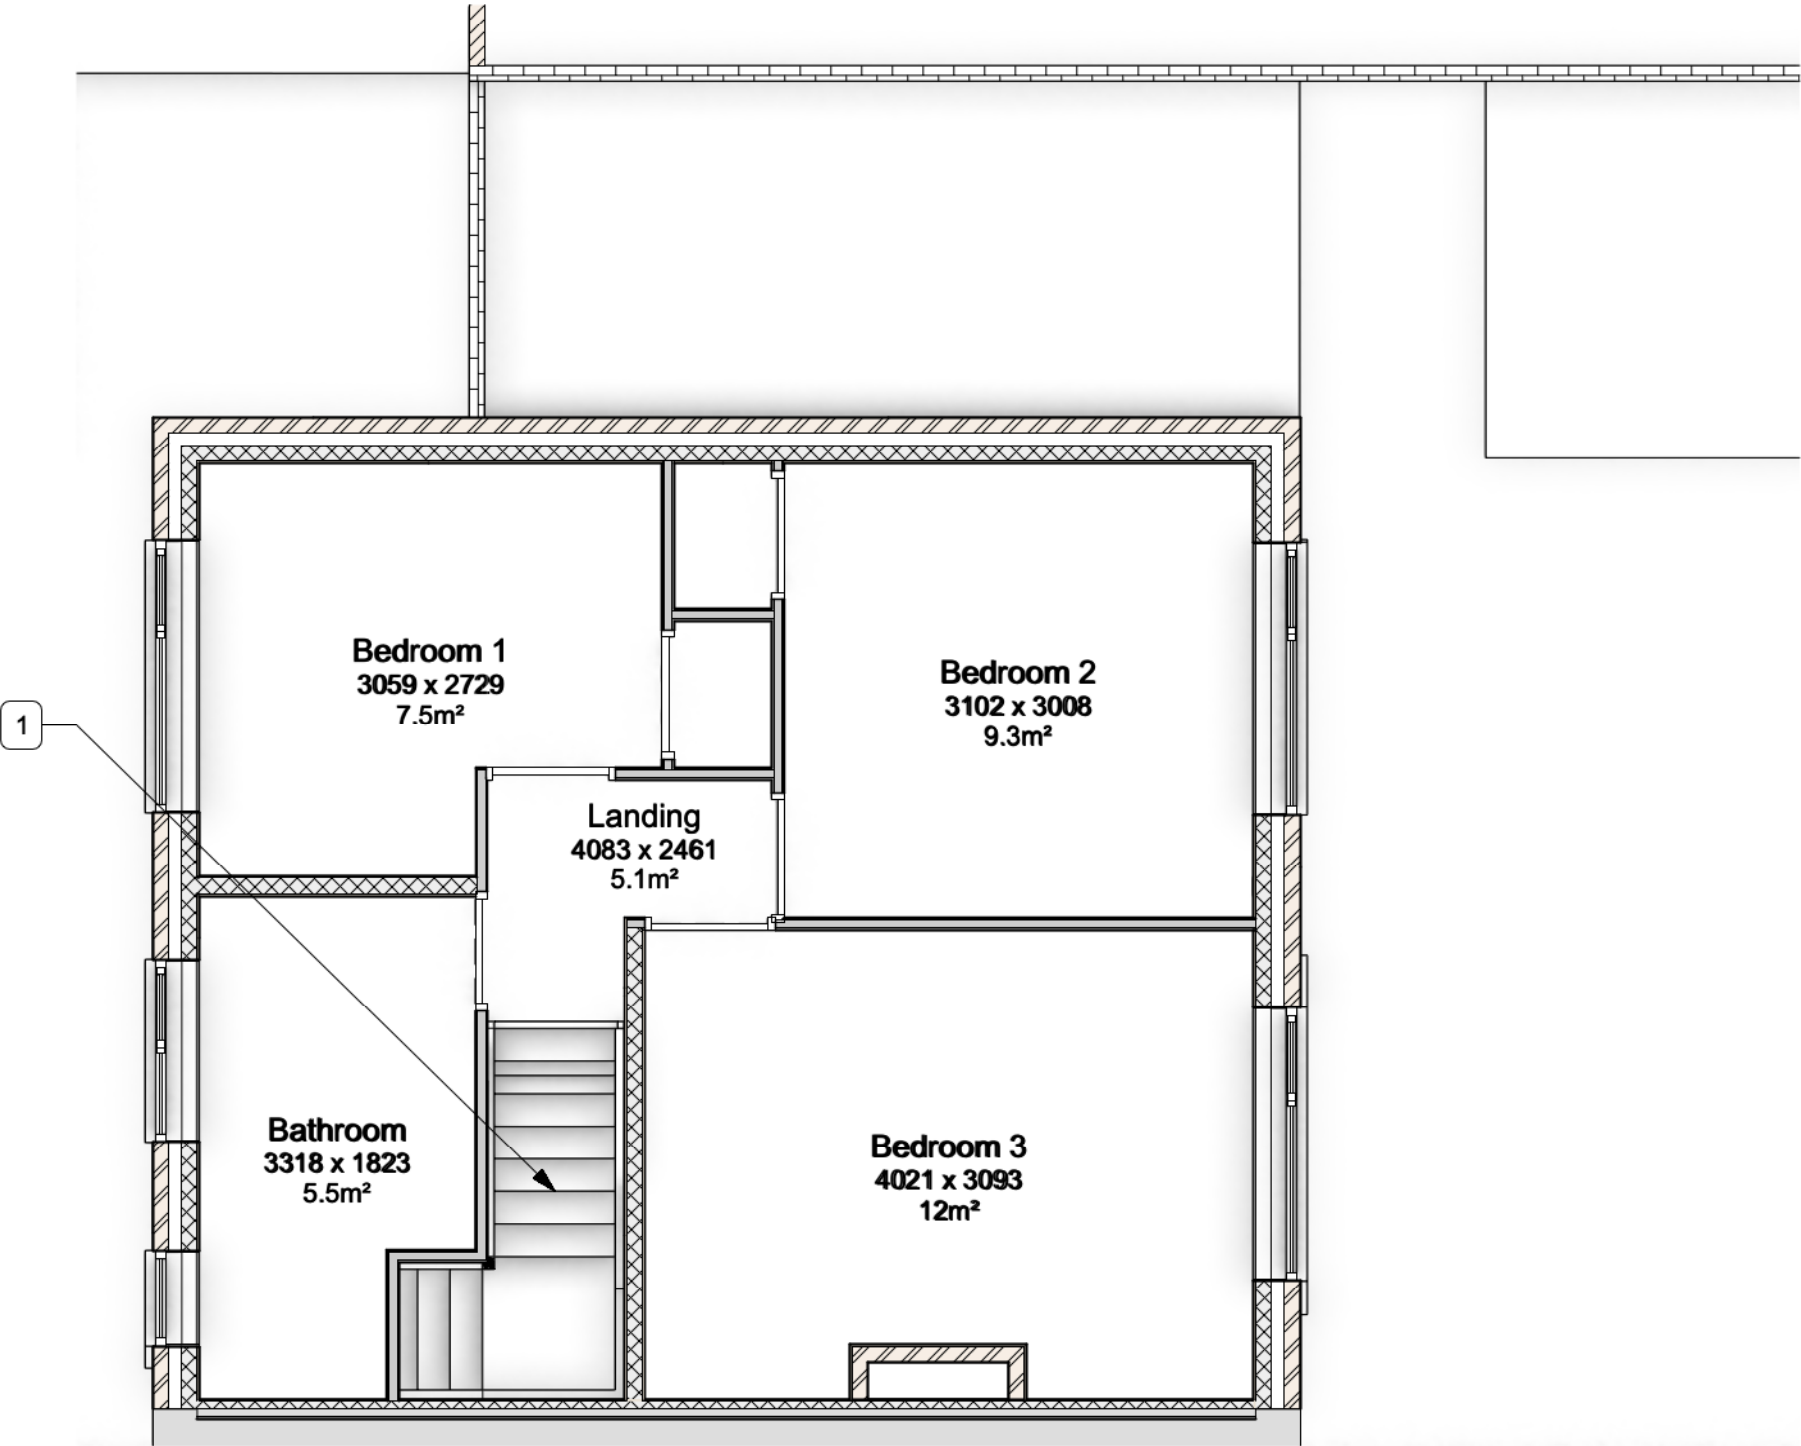

1 First Floor Plan - Existing
Scale: 1:50



THE DESIGN SOCIAL

134 Kirkby Road Barwell LE9 8FN UK
T: +44 (0)1455 446521 F: +44 (0)1455 446521
E: admin@thedesignsocial.com

GENERAL DRAWING NOTES

© This drawing is not to be shown to any Third Party unless agreed by The Design Social.

This drawing shows 'design intent' only.
It is the responsibility of the appointed contractor to finalise development, using specialists approved by The Design Social, & produce detailed working drawings.
ALL working drawings to be approved by The Design Social prior to manufacture.

REV.	DATE	NOTES	REV.
			BY

THE DESIGN SOCIAL

Kelly Pinchess				
45 Alexander Avenue, Earl Shilton, Leicester. LE9 7BU				
Existing First Floor Plan				
AUTHOR	L.R.	DATE	27/07/2026	APPROVED
				K.P.
SCALE	1:50 @ A3	READ WITH	0477 (A) GA 001	
DRAWING No.	0477 - A - 1F - 005			
Project No.	Type	Area	Number	Rev
DRAWING STATUS				
Planning				