



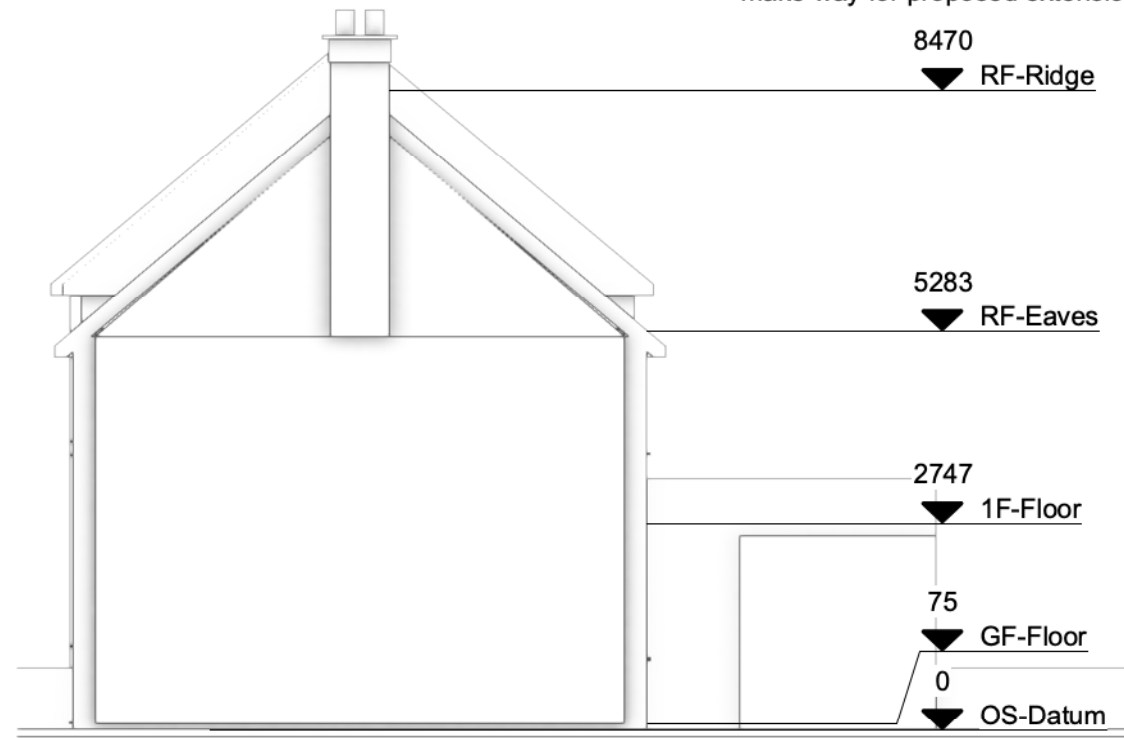


3 South-East Elevation - Existing
Scale: 1:100

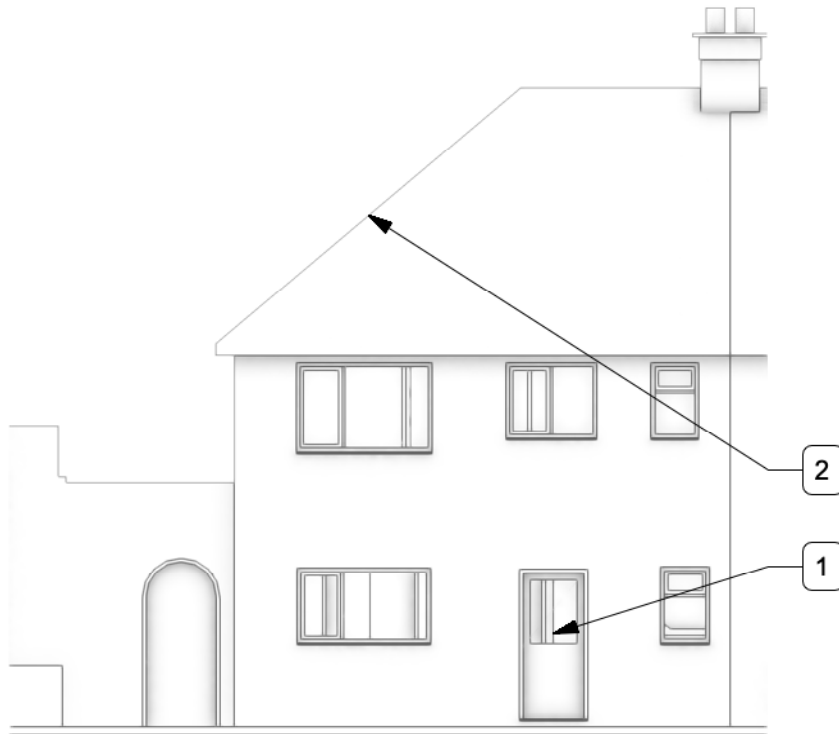

4 South-West Elevation - Existing
Scale: 1:100



1 North-West Elevation - Existing
Scale: 1:100

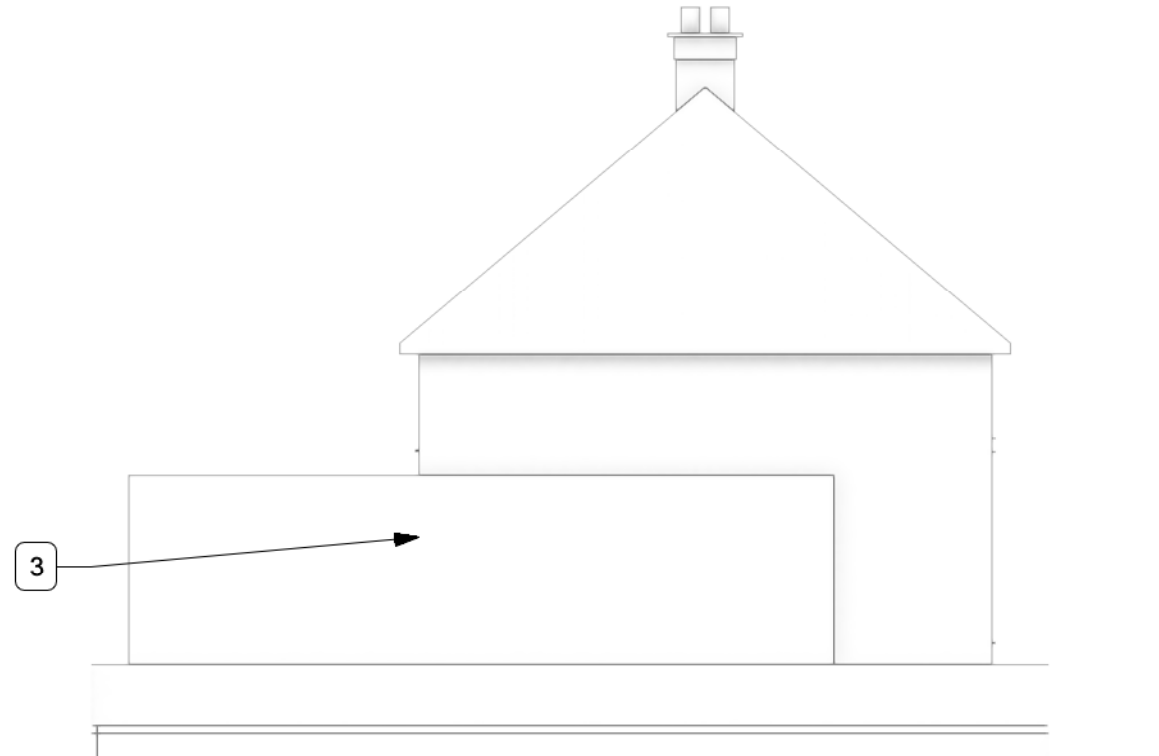

2 North-East Elevation - Existing
Scale: 1:100

Existing Elevation Notes

1. Existing front entrance to property.
2. Existing roof to be modified to suit proposal.
3. Existing external stores to be demolished to make way for proposed extensions.

THE DESIGN SOCIAL

134 Kirkby Road Barwell LE9 8FN UK
T: +44 (0)1455 446521 F: +44 (0)1455 446521
E: admin@thedesignsocial.com

GENERAL DRAWING NOTES

© This drawing is not to be shown to any Third Party unless agreed by The Design Social.

This drawing shows 'design intent' only.
It is the responsibility of the appointed contractor to finalise development, using specialists approved by The Design Social, & produce detailed working drawings.
ALL working drawings to be approved by The Design Social prior to manufacture.

REV.	DATE	NOTES	REV.
			BY

THE DESIGN SOCIAL

Kelly Pinchess

45 Alexander Avenue, Earl Shilton,
Leicester. LE9 7BU

Existing Elevations

AUTHOR	L.R.	DATE	27/07/2026	APPROVED	K.P.
SCALE	1:100 @ A3	READ WITH	0477 (A) GA 001		
DRAWING No.	0477	-	L	-	GA - 007
Project No.		Type		Area	Number
DRAWING STATUS	Planning				