






Front Elevation

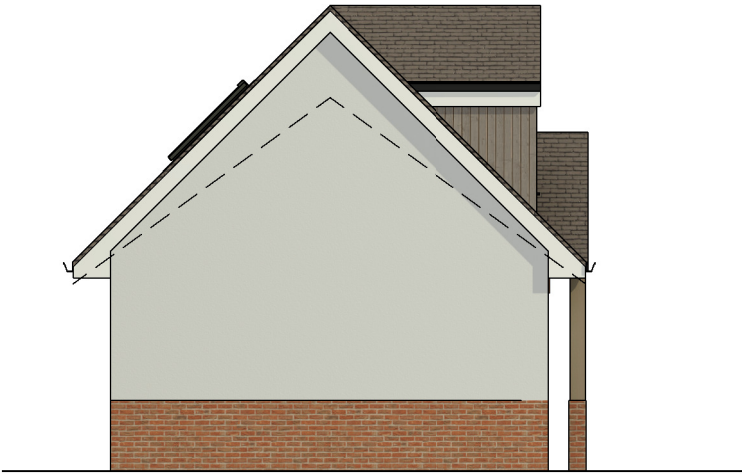


Side Elevation

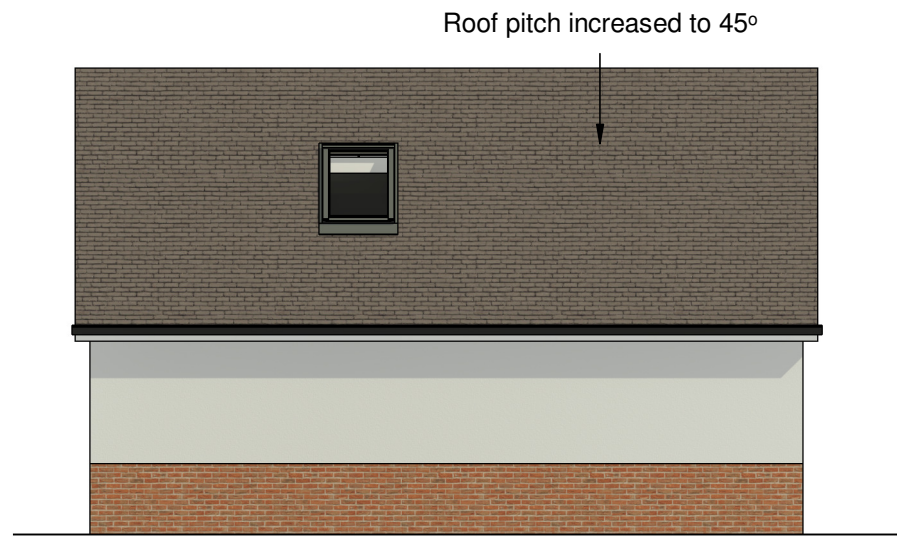


Rear Elevation

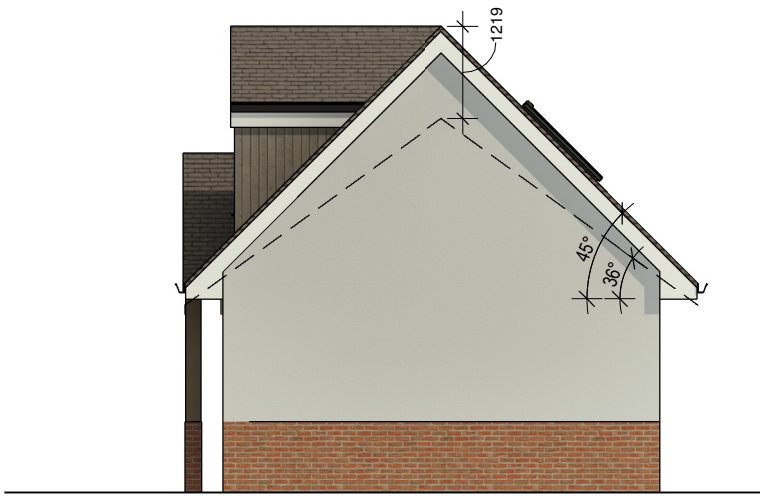


Side Elevation

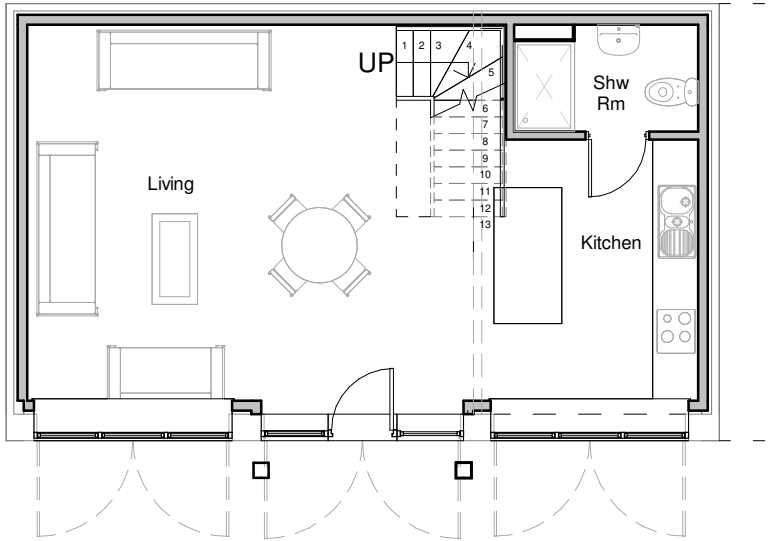


Ground Floor Plan

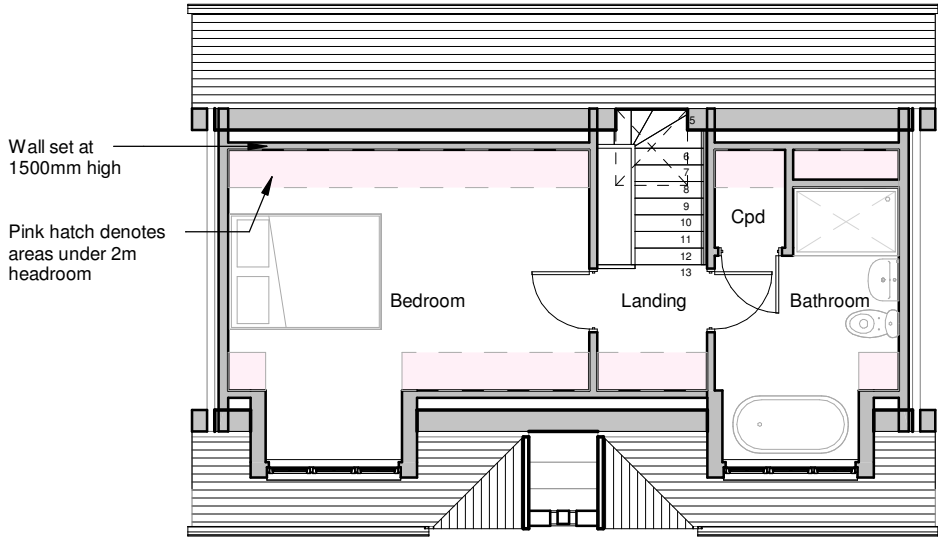

First Floor Plan

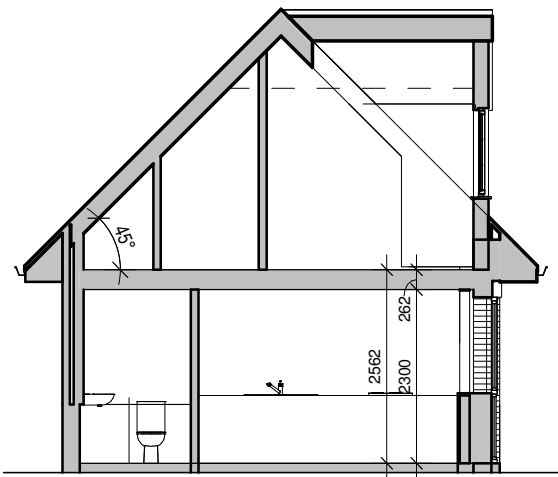

Section

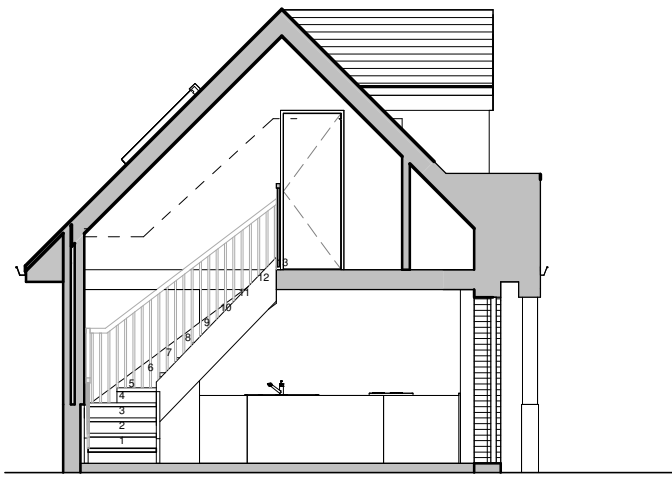

Section



Client Mr & Mrs Smith				HAYWARD architects	
Project Proposed Annex The Old Barn, Drayton Lane Fenny Drayton, CV13 6AY		Scale 1:100	Sheet A3	Job No. 24 89	19 Station Road Hinckley Leicestershire LE10 1AW Tel: 01455 635 665 www.haywardarchitects.co.uk
Drawing Scheme 3		Date August 2024	Author MO	Checked by SS	
THE COPYRIGHT OF THIS DRAWING IS VESTED IN HAYWARD ARCHITECTS LTD. REPRODUCTION IN ANY FORM, EITHER IN WHOLE OR IN PART IS FORBIDDEN WITHOUT THE PRIOR WRITTEN PERMISSION OF THE COPYRIGHT HOLDER. DO NOT SCALE FROM DRAWING AND ONLY FIGURED DIMENSIONS ARE TO BE USED				Drawing No. 05E	Drawing Status Planning