


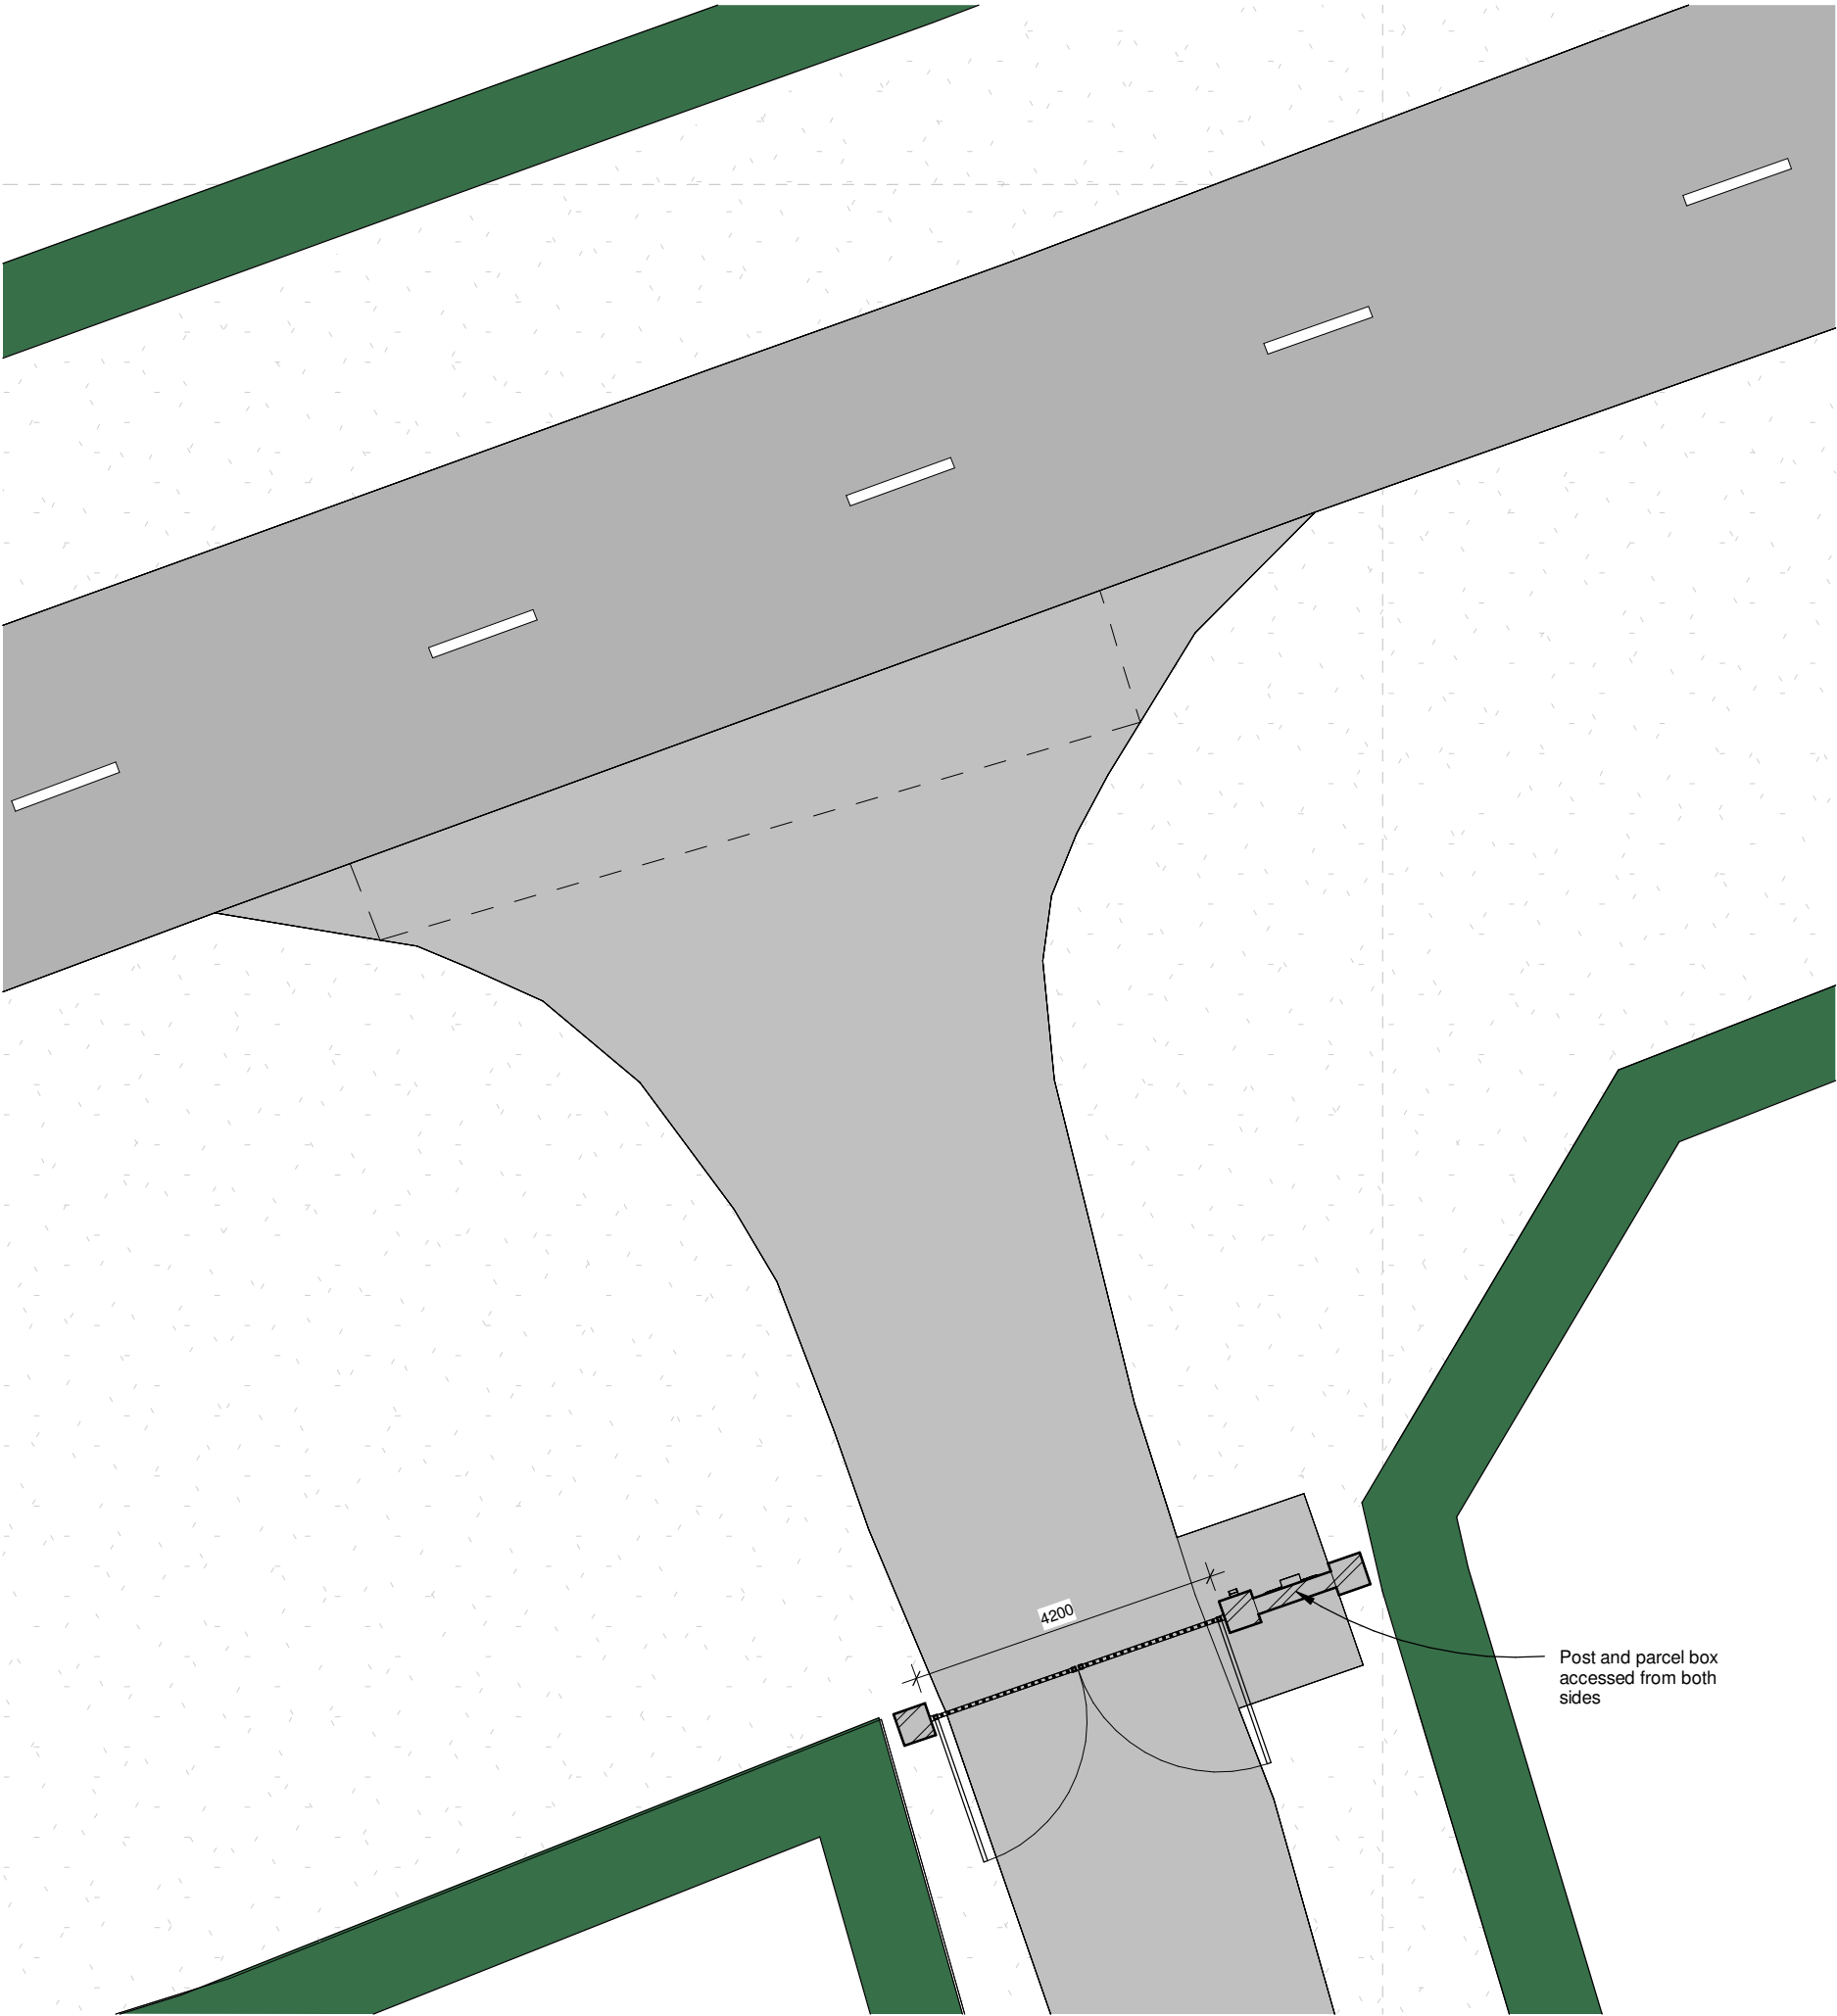


Floor Plan



3D View




3D View

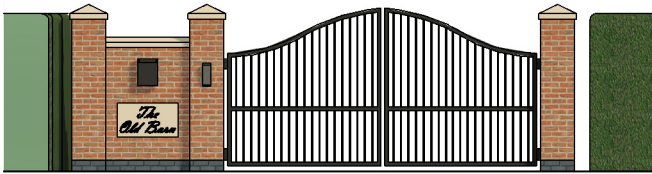

Front Elevation



Rear Elevation

 

Client Mr & Mrs Smith			
Project Proposed Works, The Old Barn, Drayton Lane Fenny Drayton, CV13 6AY	Scale 1:100	Sheet A3	Job No. 24/89
	Date 11/2024		Drawing No. 12B
Drawing HH - Proposed Gates	Author SS	Checked by LJW	

THE COPYRIGHT OF THIS DRAWING IS VESTED IN HAYWARD ARCHITECTS LTD.
REPRODUCTION IN ANY FORM, EITHER IN WHOLE OR IN PART IS FORBIDDEN WITHOUT THE PRIOR WRITTEN PERMISSION
OF THE COPYRIGHT HOLDER. DO NOT SCALE FROM DRAWING AND ONLY FIGURED DIMENSIONS ARE TO BE USED

HAYWARD
architects

19 Station Road
Hinckley
Leicestershire
LE10 1AW

Tel: 01455 635 665
www.haywardarchitects.co.uk

Drawing Status
Planning Stage