


FLOOR PLAN - AS EXISTING + PROPOSED
UNIT AT TEMPLE HALL FARM.

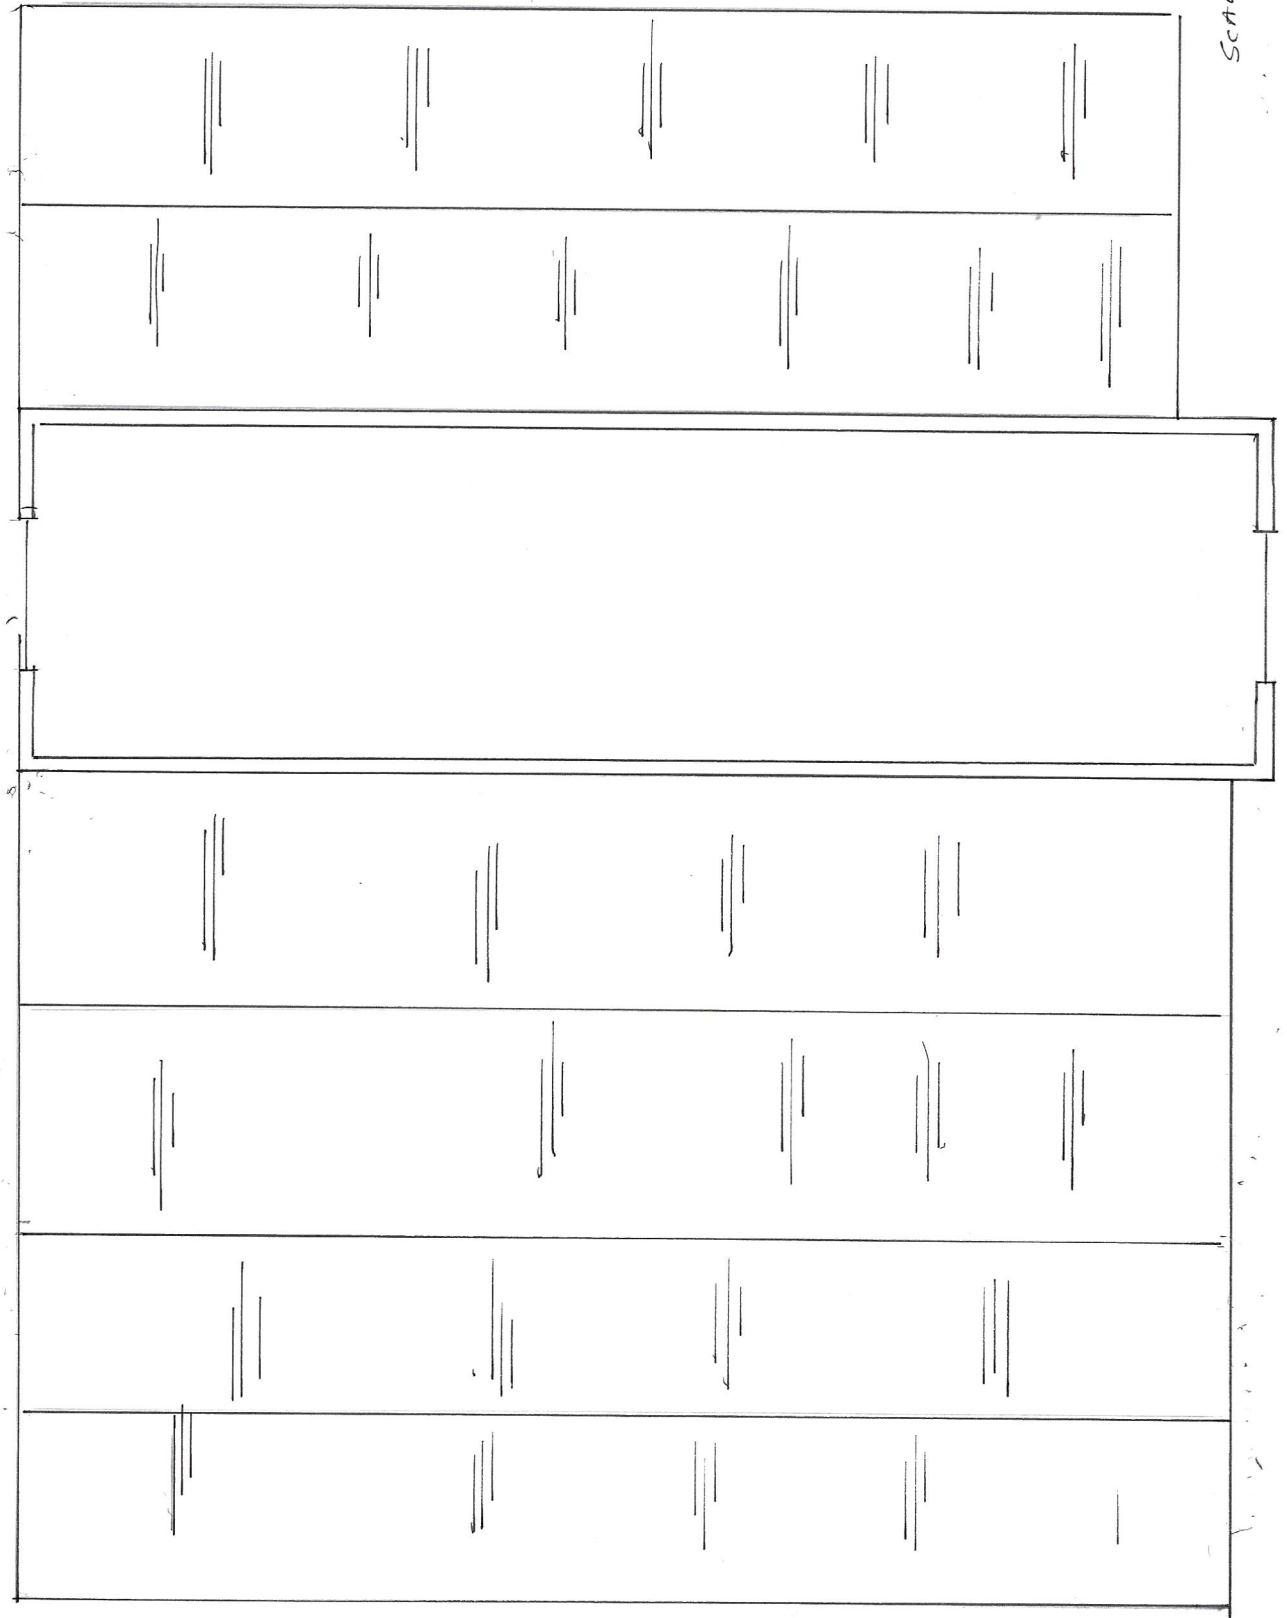

SCALE 1:200

1m 2m 10m.

