



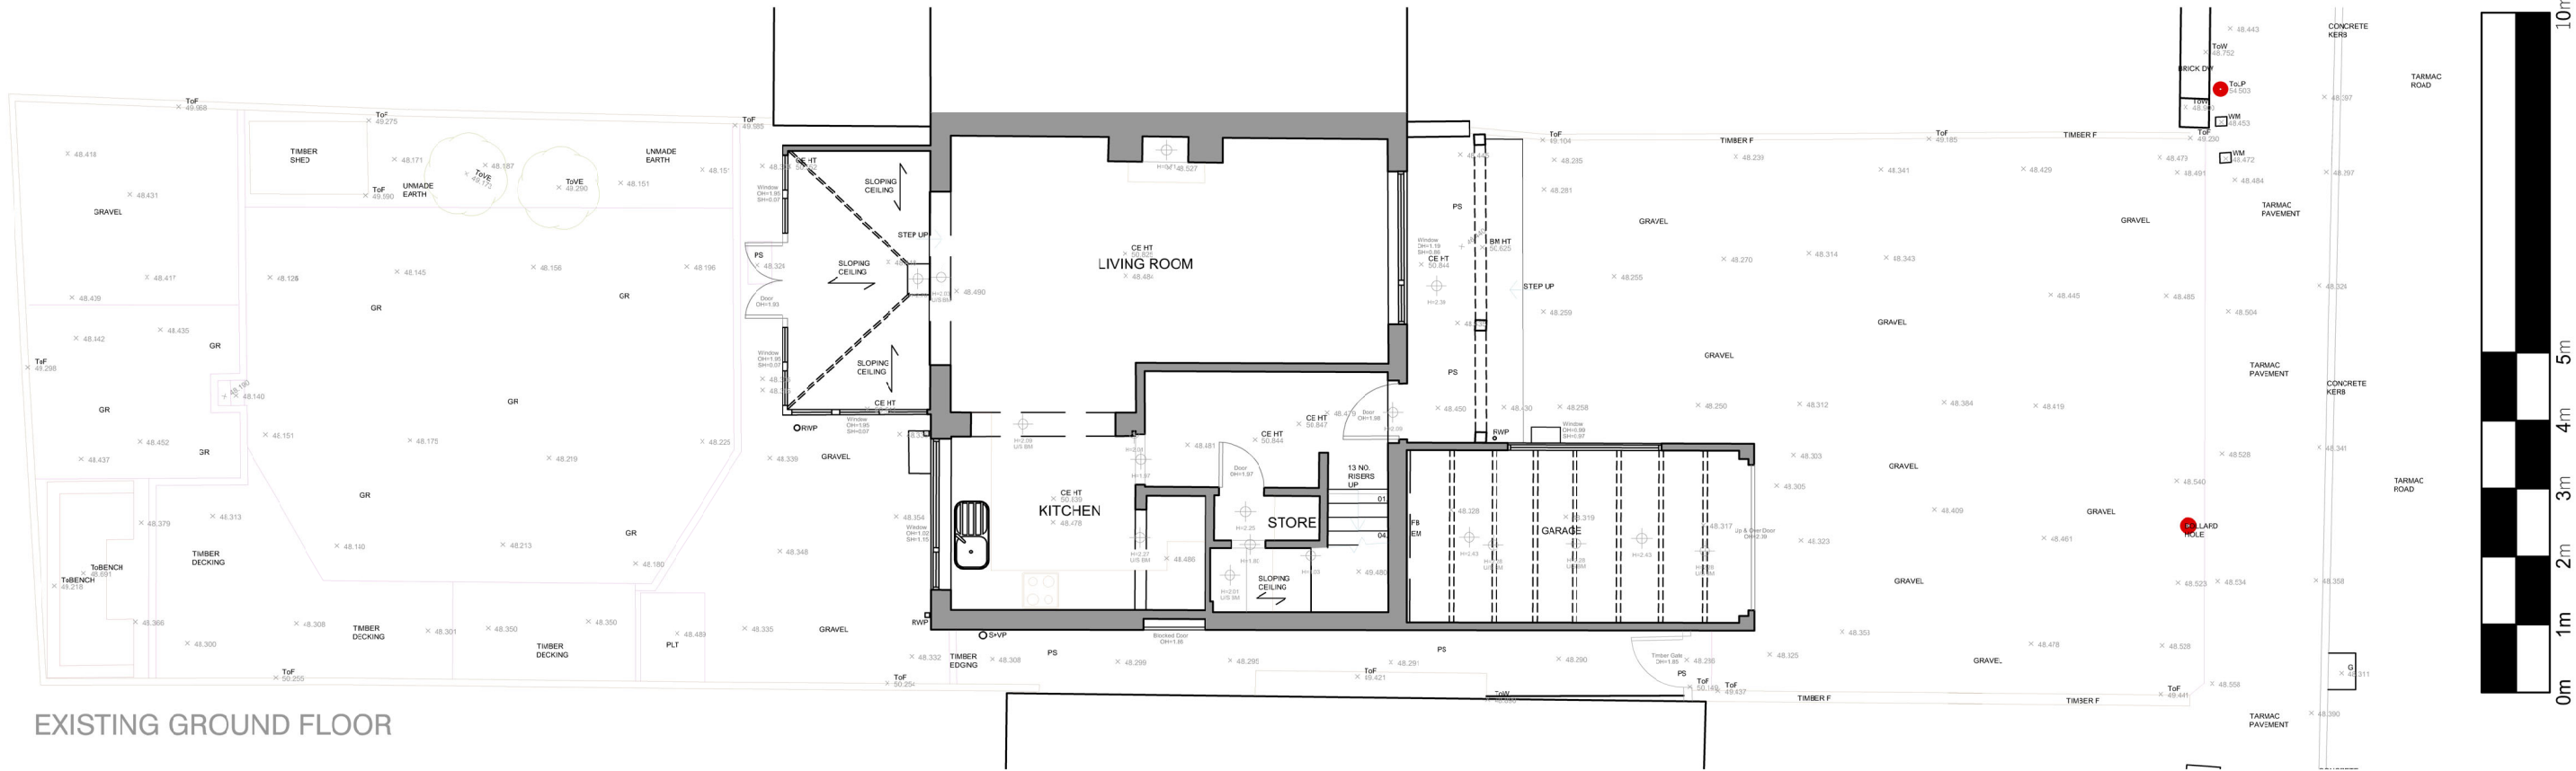

EXISTING GROUND FLOOR

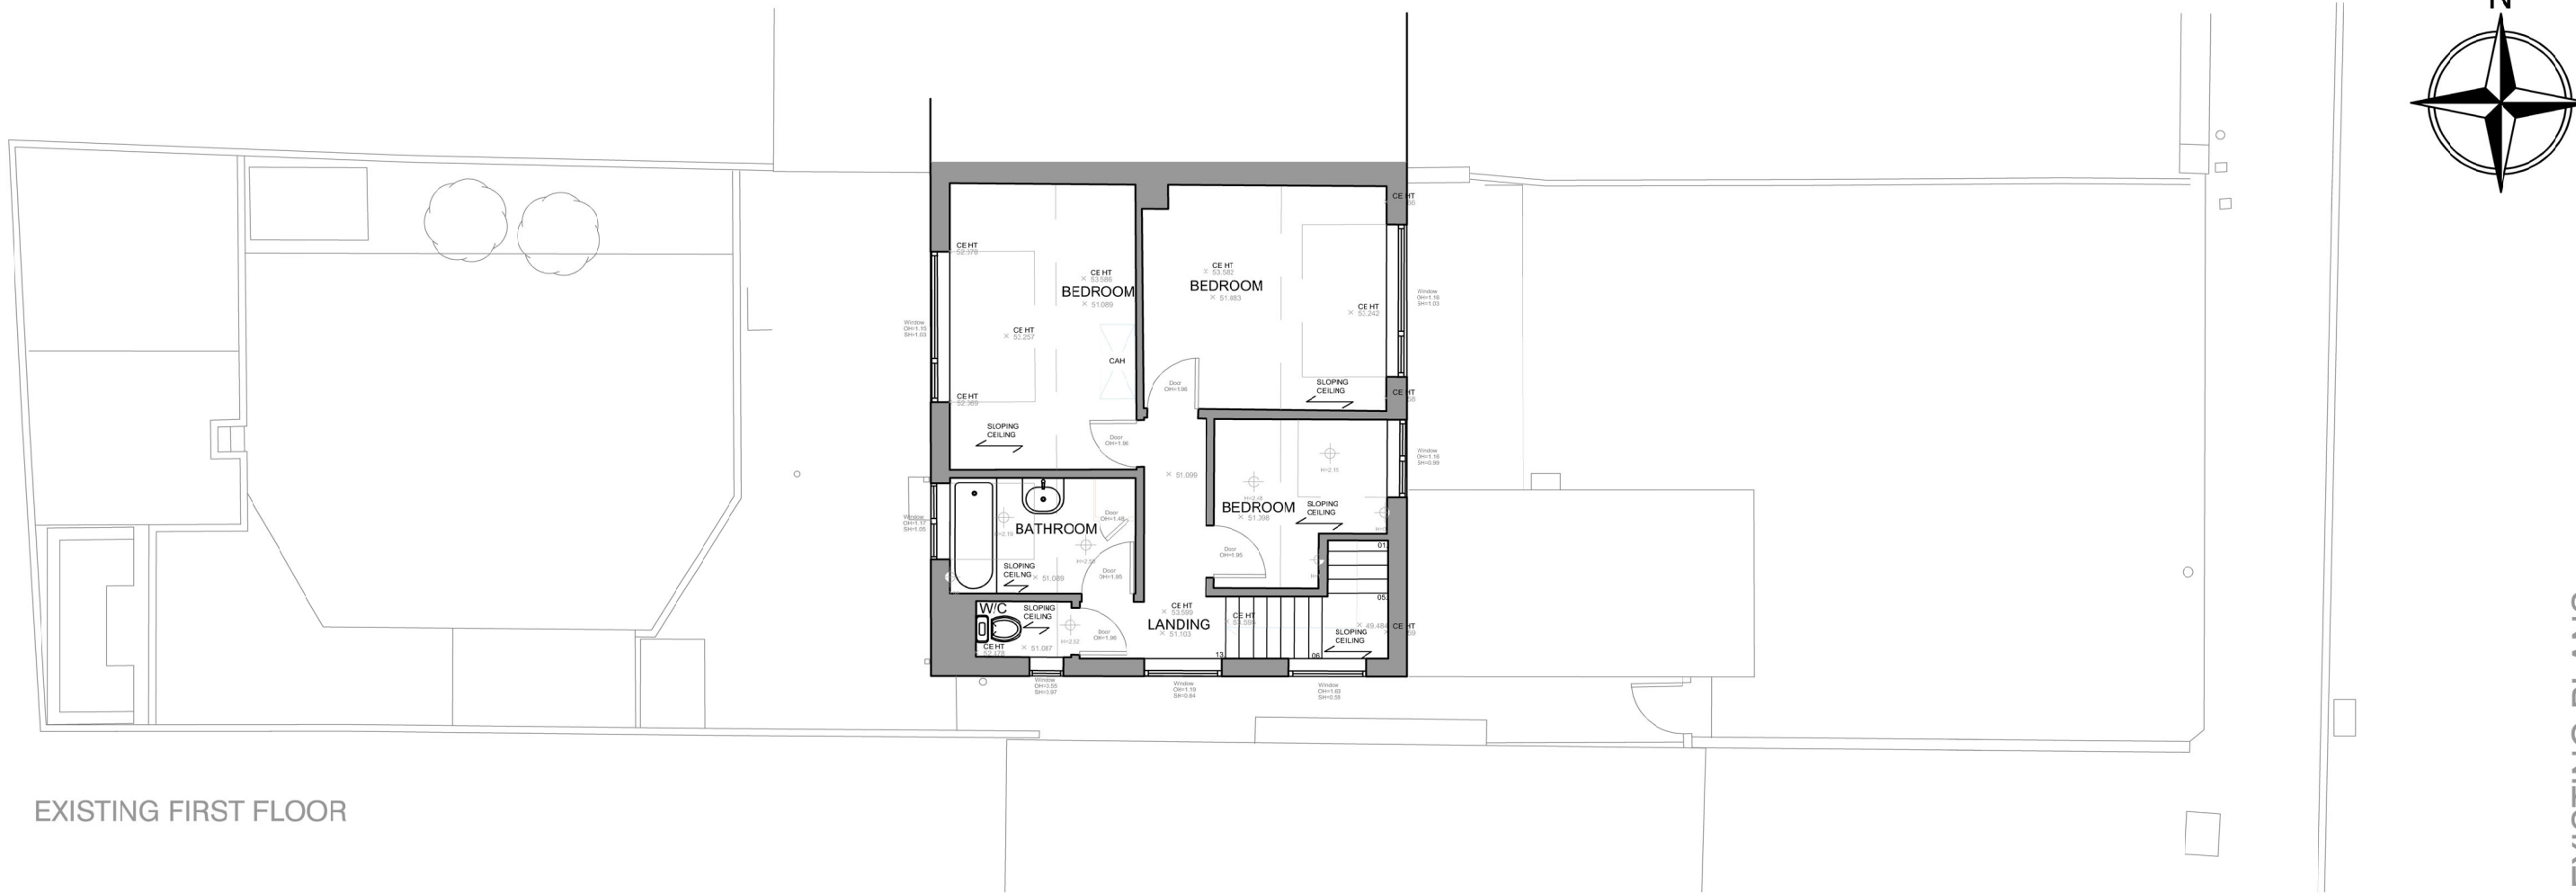

EXISTING FIRST FLOOR

UNLESS STATED OTHERWISE, THE DESIGNS SHOWN ARE SUBJECT TO
DETAIL SITE SURVEY AND INVESTIGATIONS AND/OR APPROVAL OF THE
RELEVANT VARIOUS LOCAL AUTHORITY OFFICERS, STATUTORY
UNDERTAKERS, FIRE OFFICERS AND ENGINEERS. THEY ARE PROJECT AND
SITE SPECIFIC.
THIS DRAWING SHOULD NOT BE SCALED FROM.
ALL DIMENSIONS SHOULD BE CHECKED ON SITE.
ANY DRAWING ERRORS OR DISCREPANCIES SHOULD BE REPORTED TO
VAUGHAN ARCHITECTURE LTD.
THIS DRAWING IS THE COPYRIGHT OF VAUGHAN ARCHITECTURE LTD

DRAWING STATUS
DRAWN BY: MOB/CAD
SCALE: 1:100
DATE: 210224

A3

No 6 JACQUELINE ROAD MARKFIELD

LEEDS
LEICESTER
PONTEFRACT



CLIENT MR ASHLEY PARSONS
PROJECT TITLE No 6 JACQUELINE ROAD - MARKFIELD
PROPOSED EXTENSION
DRAWING TITLE EXISTING GROUND AND FIRST FLOOR PLANS
REFER TO MOB/CAD SURVEYS
PROJECT NO. VAD.24.04
DRAWING NO. EX100
REVISION



Leeds Office | No 2 | Infirmary Street | Leeds | LS1 2JP | 0113 493 1055
Leicester Office | Rutland House | 23-25 Friar Lane | Leicester | LE1 5QQ | 0116 326 8905
Pontrfract Office | Pontrfret Business Centre | 2 Harropwell Lane | Pontrfract | WF8 1QY | 0113 493 1055
office@vaughanarchitecture.co.uk | www.vaughanarchitecture.co.uk

EXISTING PLANS