




Existing Front Elevation



Existing Rear Elevation

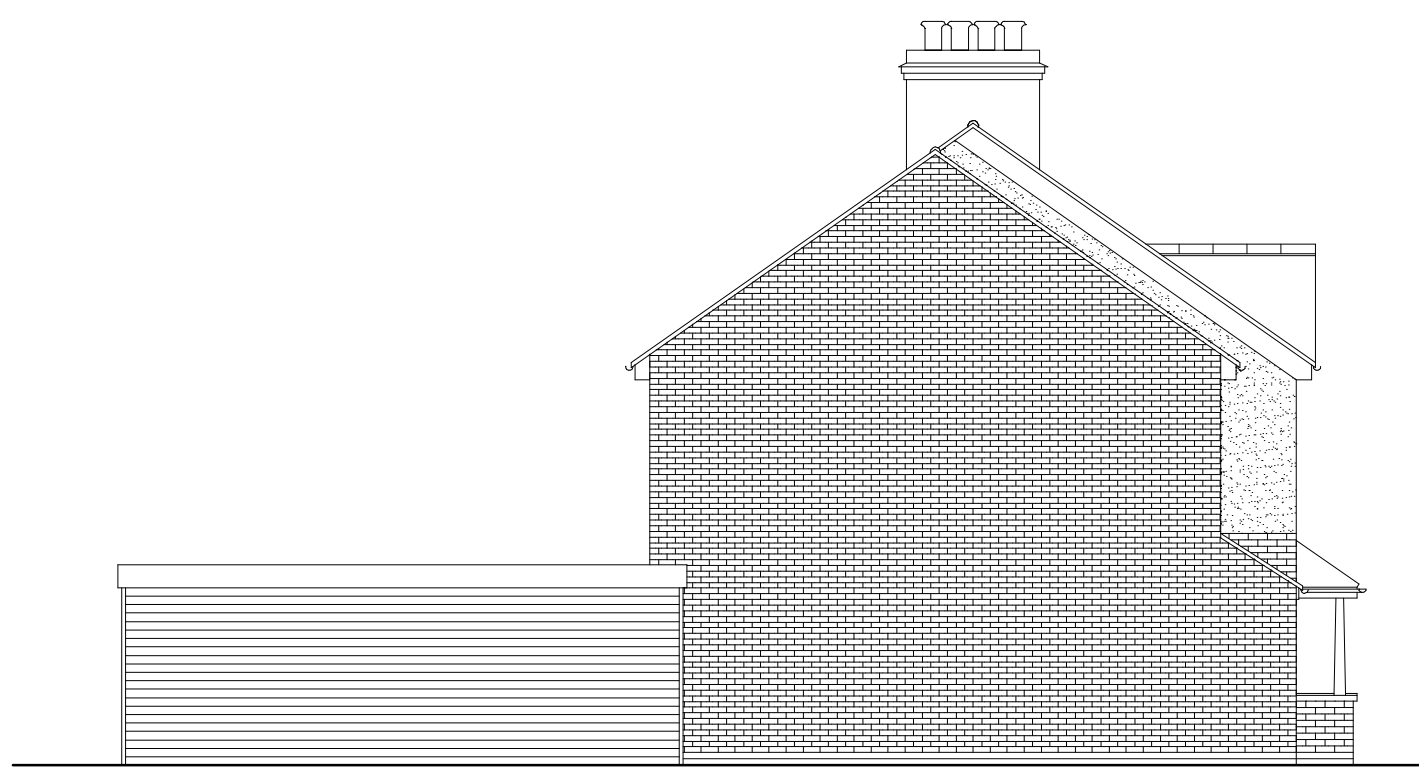

Existing Elevation To No 65



Existing Elevation To No 69




Proposed Front Elevation




Proposed Rear Elevation




Proposed Elevation To No 65

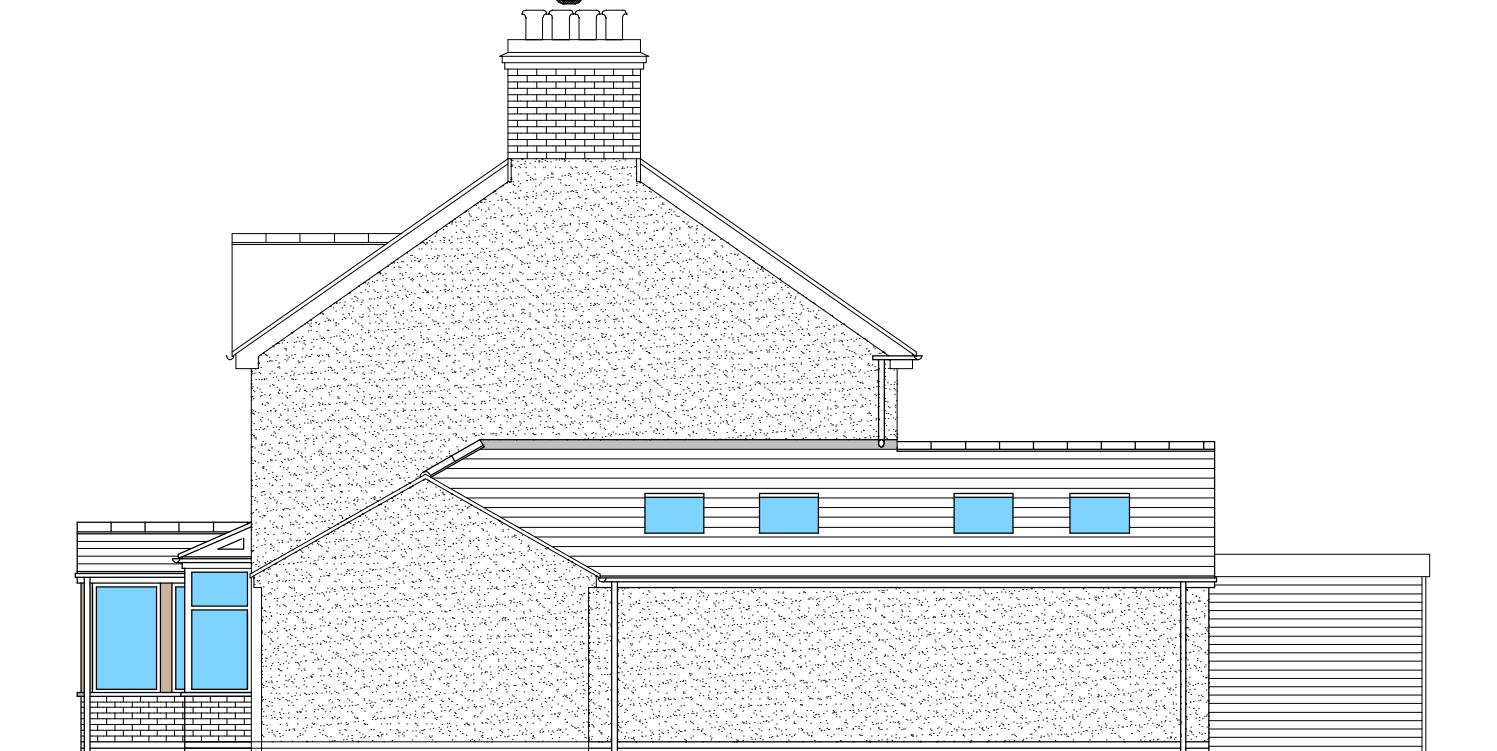


Proposed Elevation To No 69

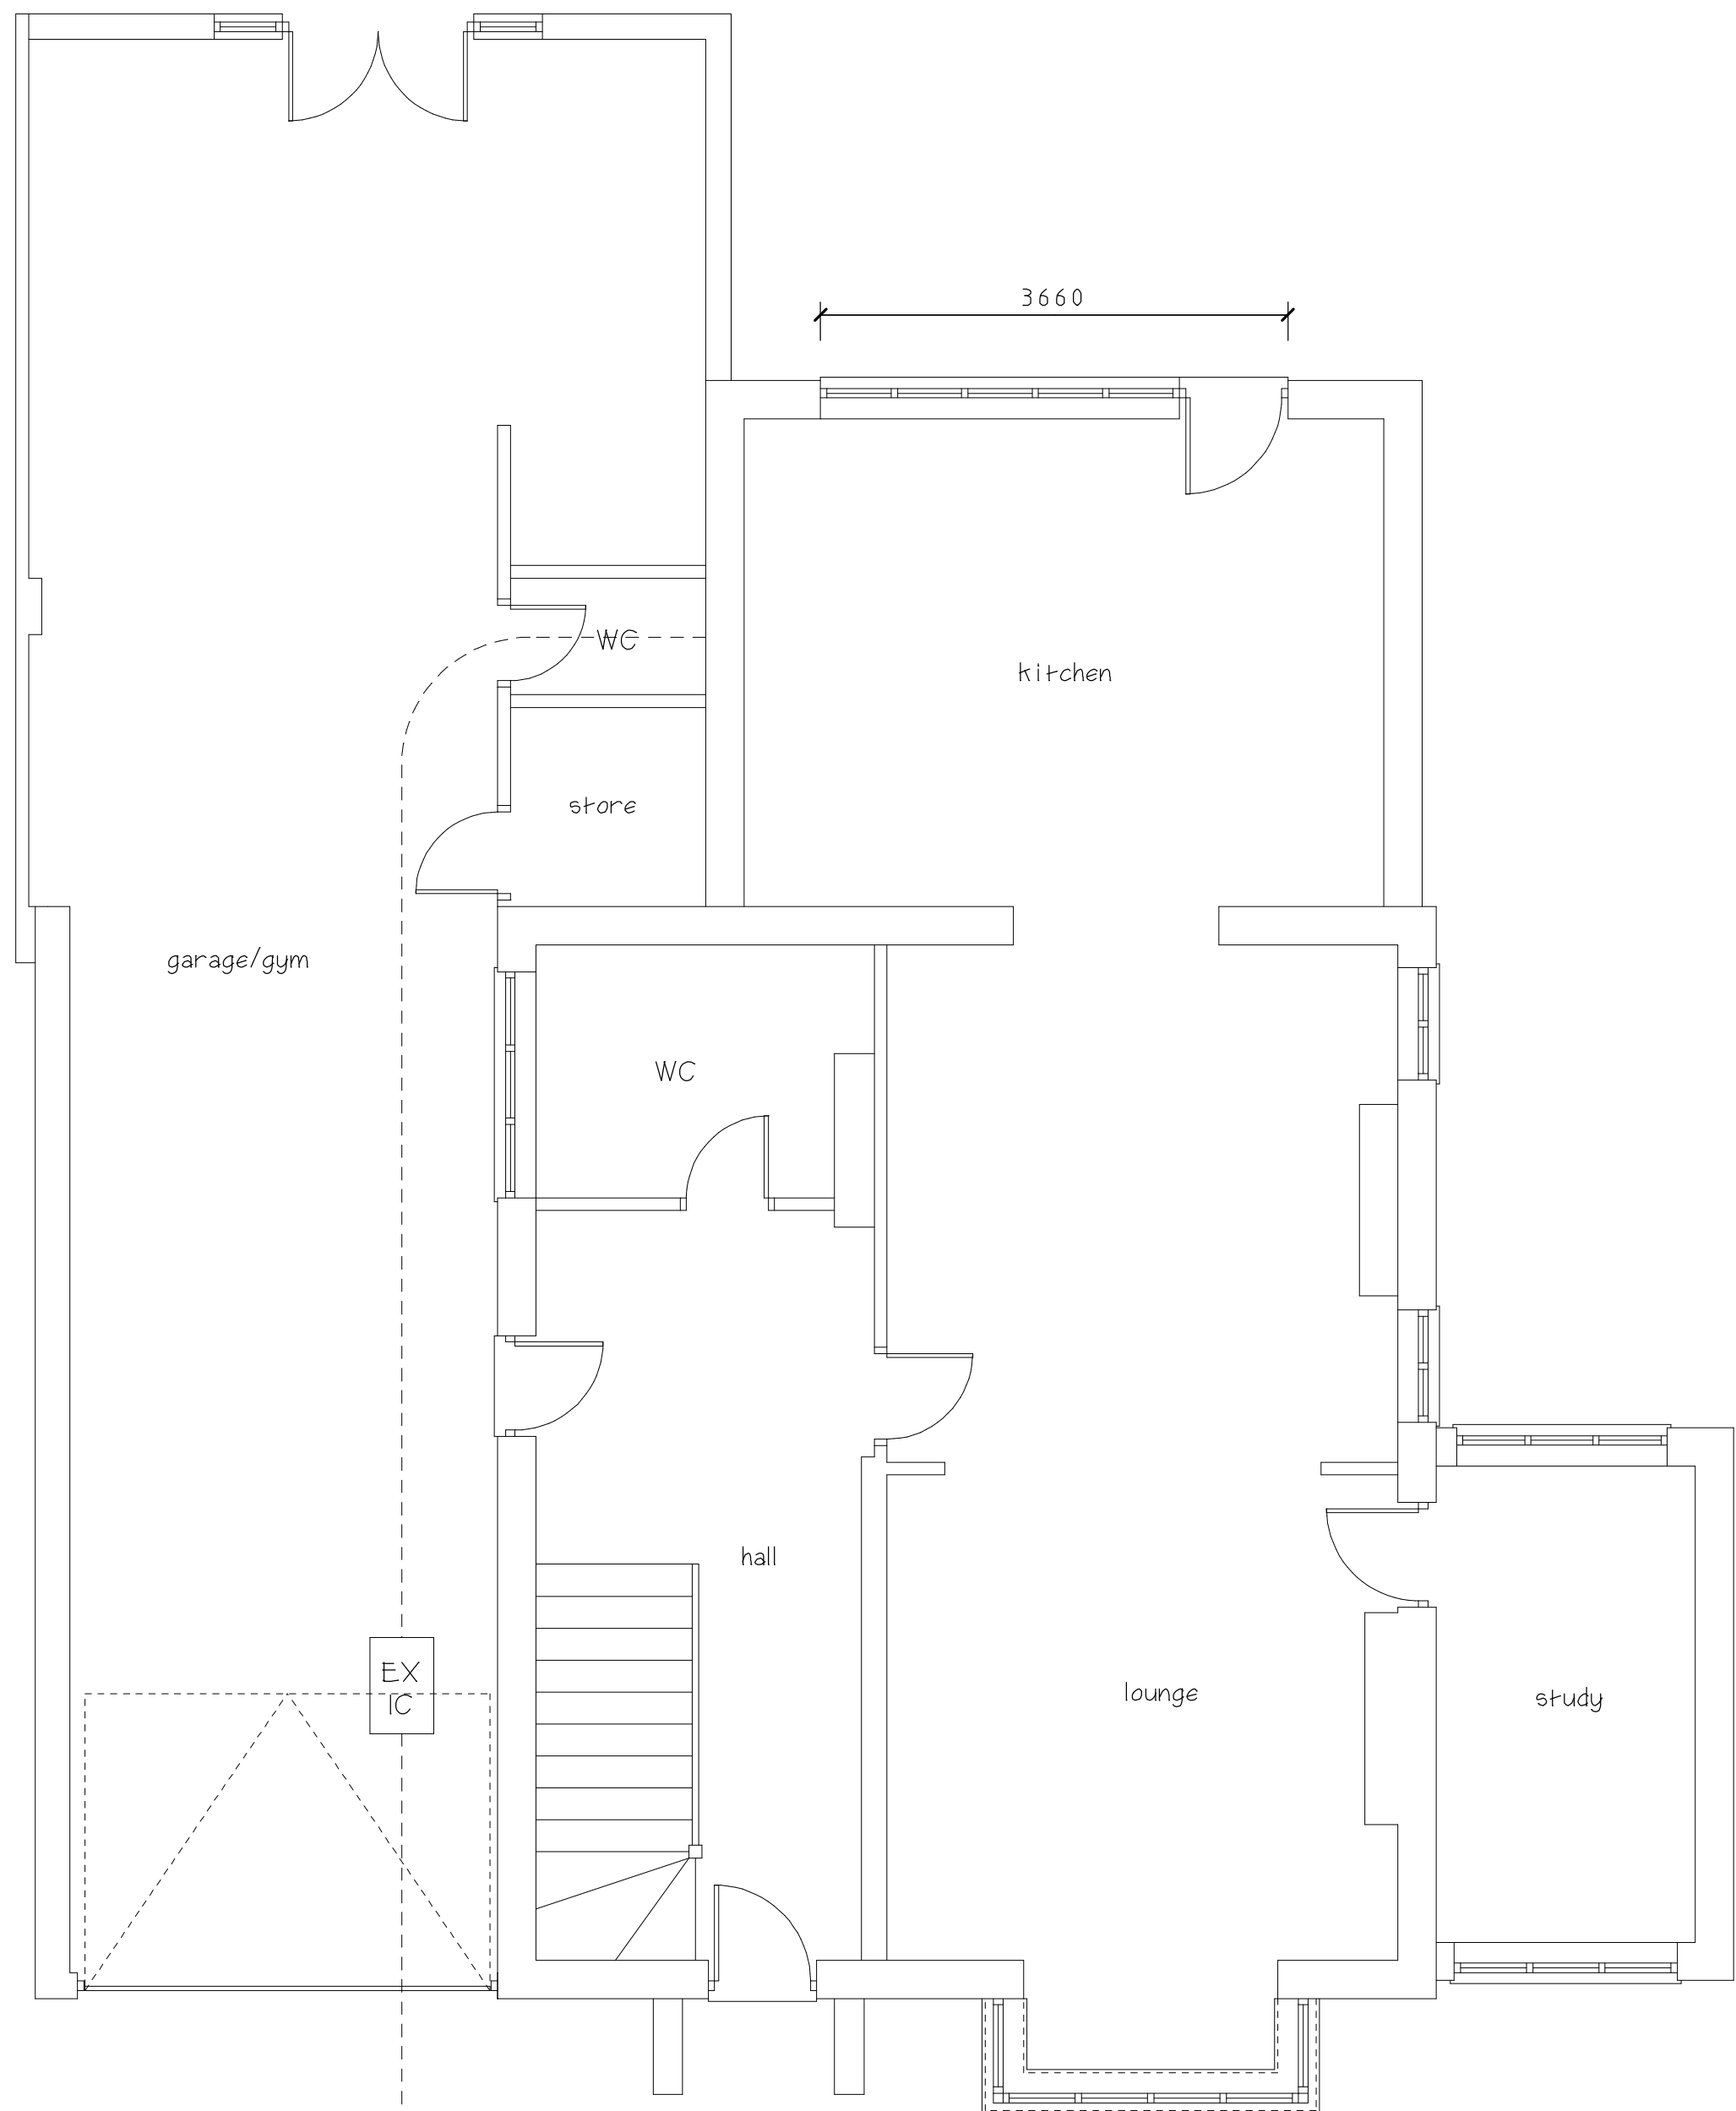

Existing Ground Floor Plan

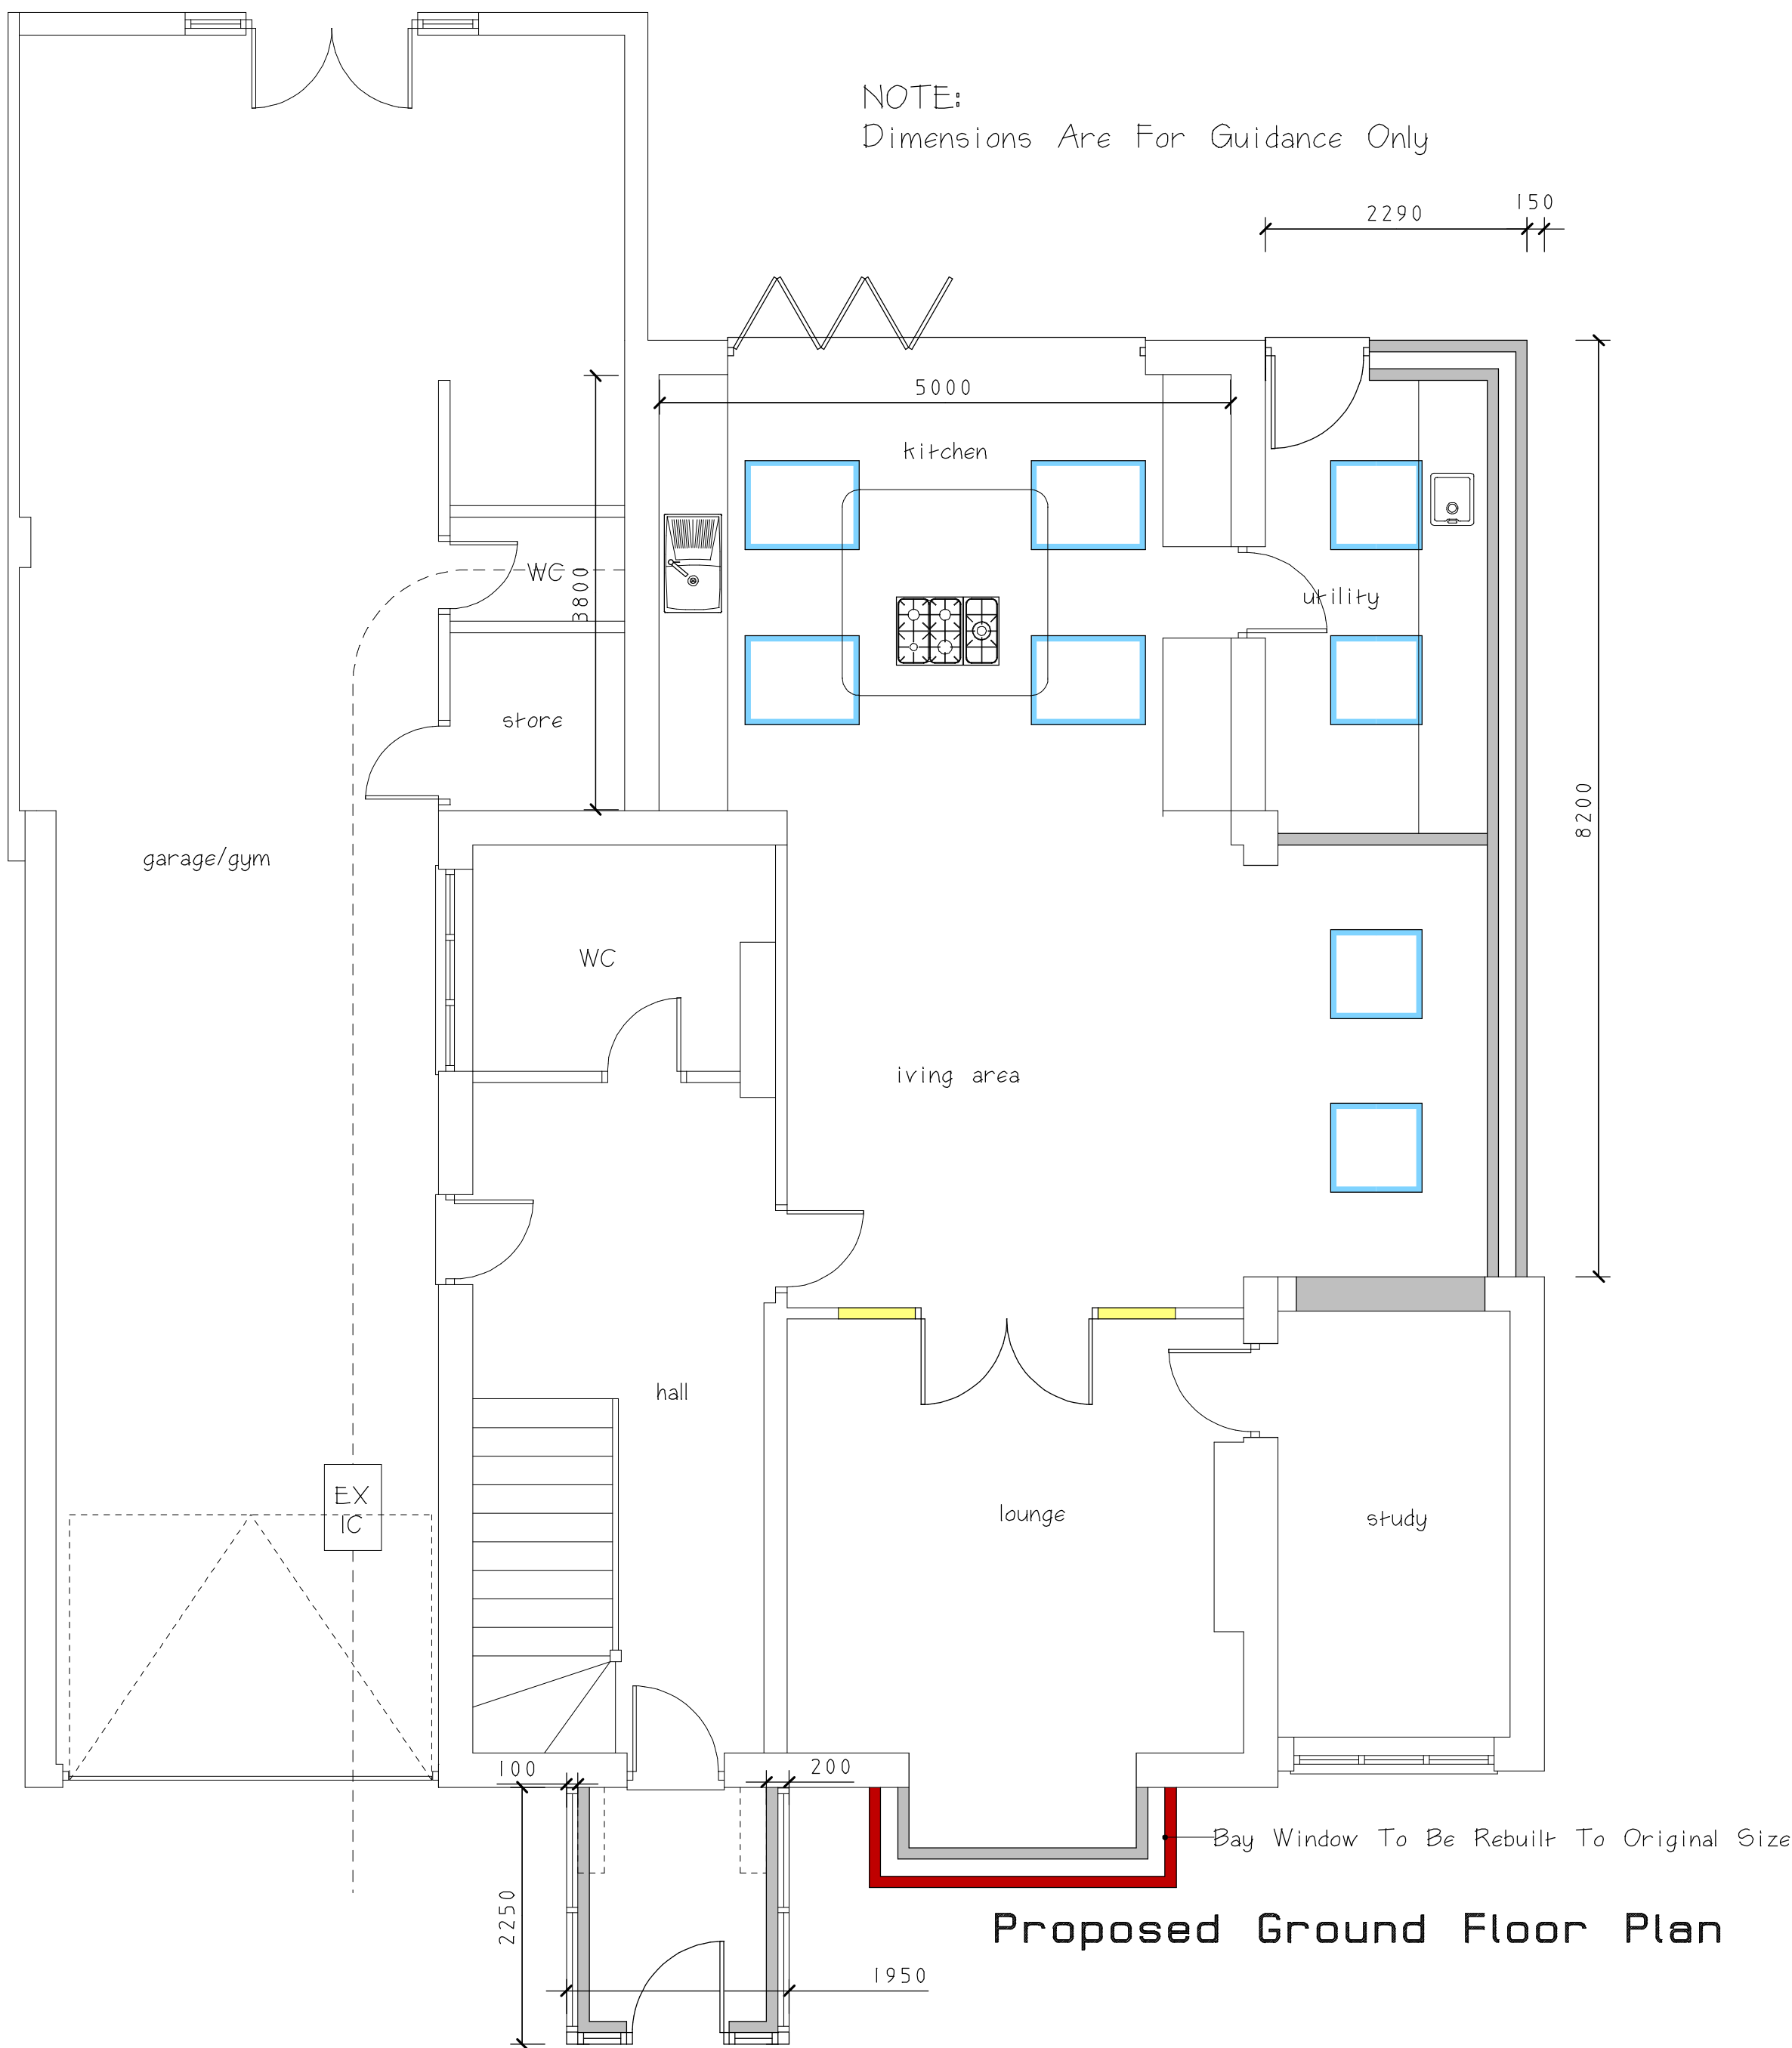

Proposed Ground Floor Plan

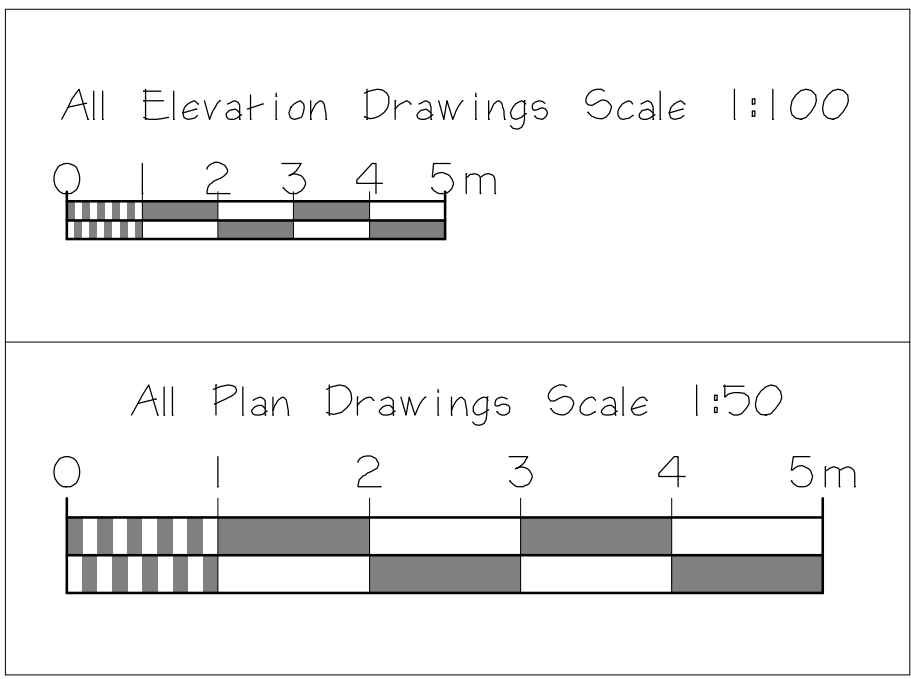

Scale Bars

CLIENT	Tom Perkins		
JOB TITLE	67 Stapleton Lane Barwell Leicester LE9 8HE		
DRAWING TITLE	Proposed Extension To The Side Of Detached House		
SCALE	SHEET	DATE	DRAWN BY
1:50 & 1:100	A1	Feb 2023	A Moore
ANDREW MOORE ARCHITECTURAL SERVICES Tel: 07973397765 Email: andrewmoore@workmail.com			
DRG NO	1640		SHEET NO