




LINEAR SCALE 1:100

 


LINEAR SCALE 1:500

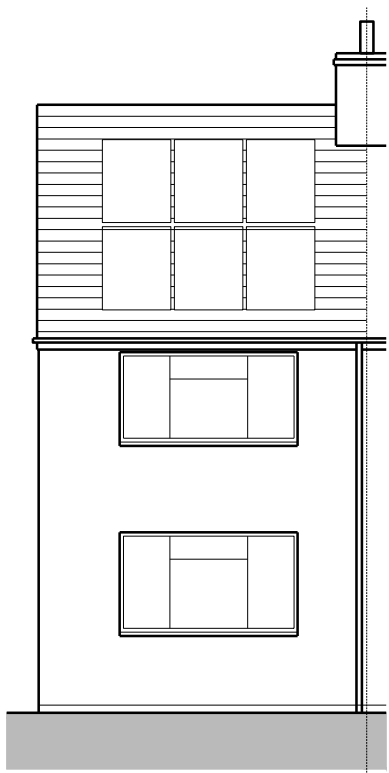


PROPOSED FRONT ELEVATION

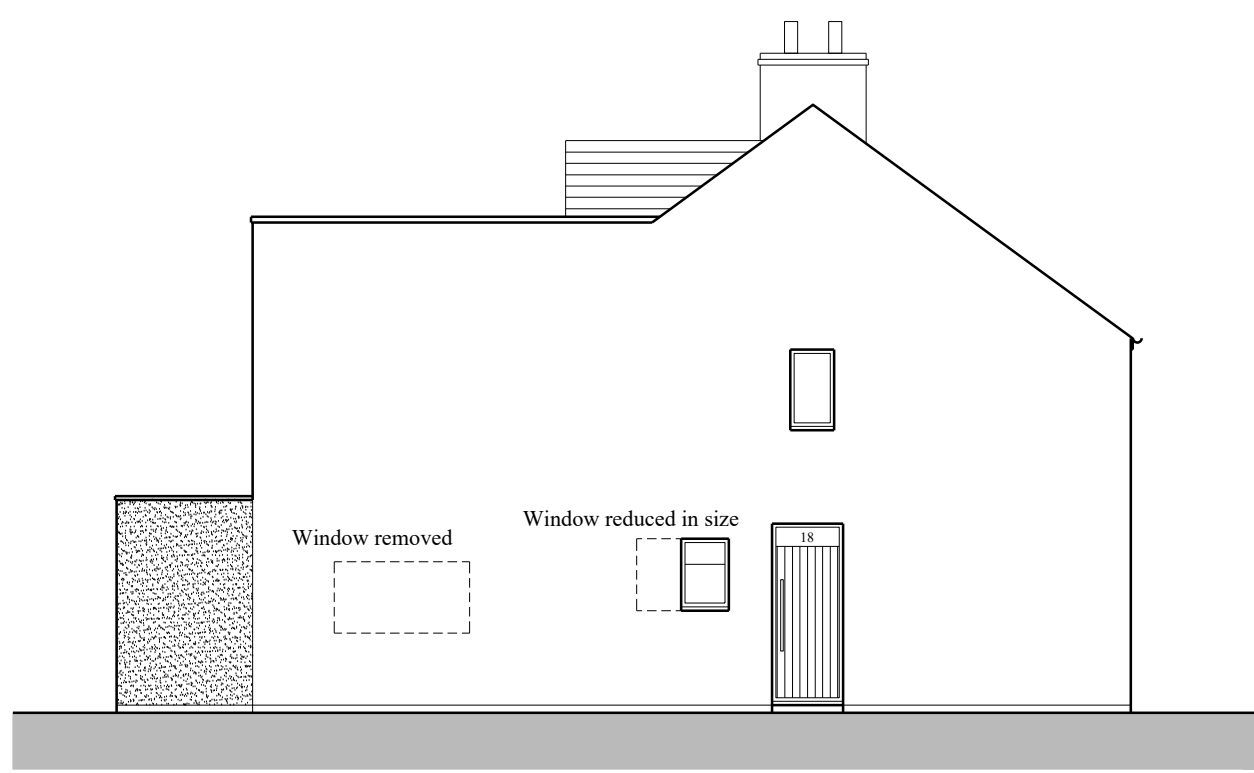


PROPOSED SIDE A ELEVATION

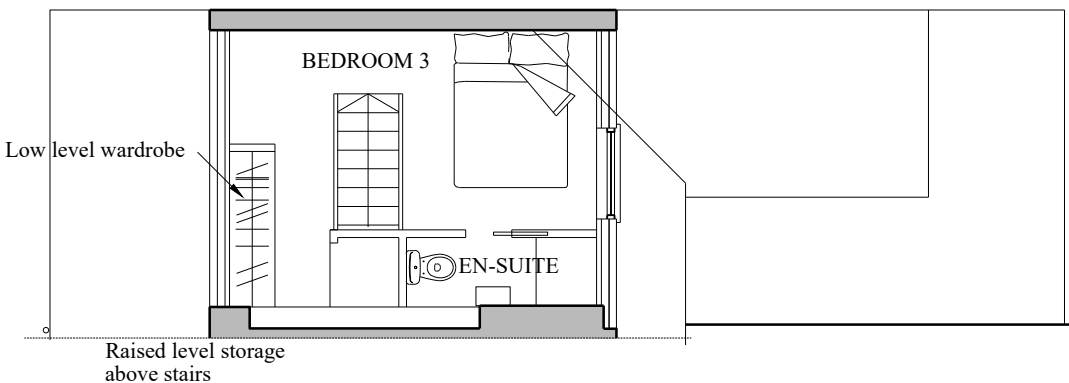


PROPOSED LOFT FLOOR PLAN

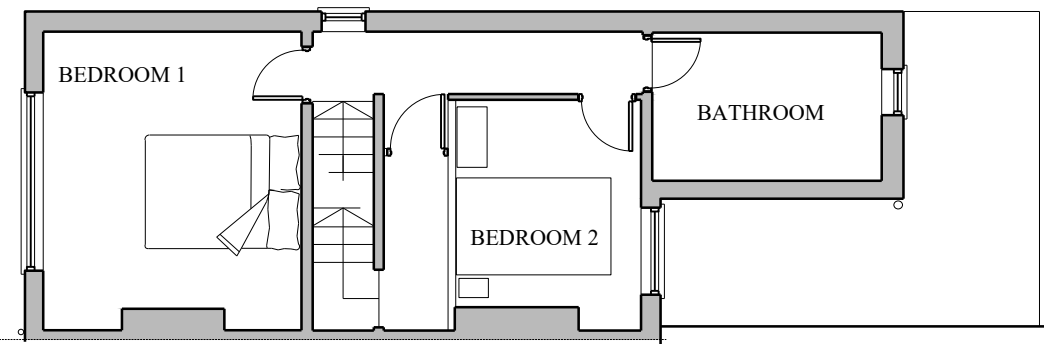


PROPOSED FIRST FLOOR PLAN

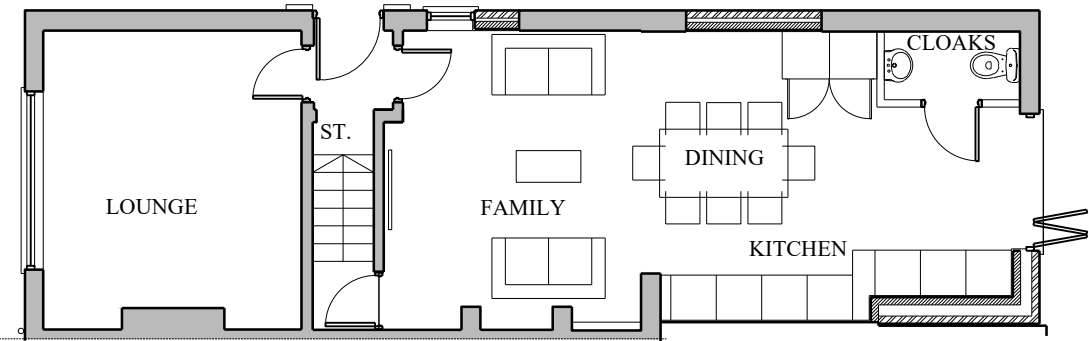


PROPOSED GROUND FLOOR PLAN

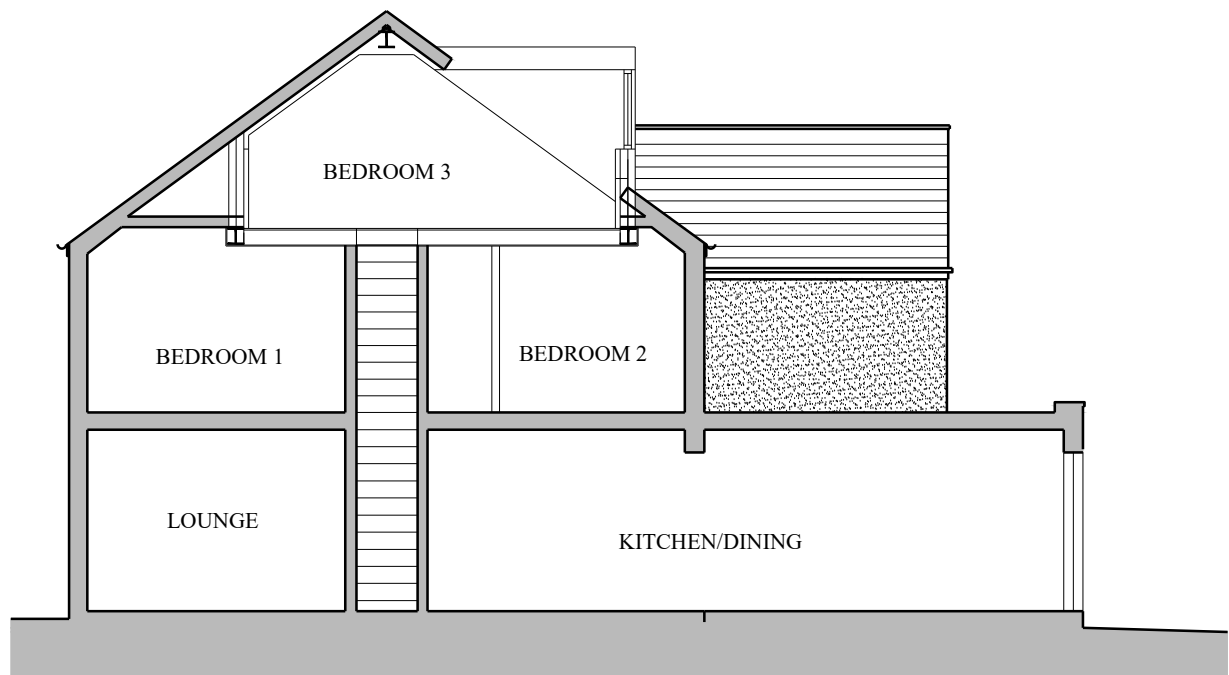

PROPOSED SECTION

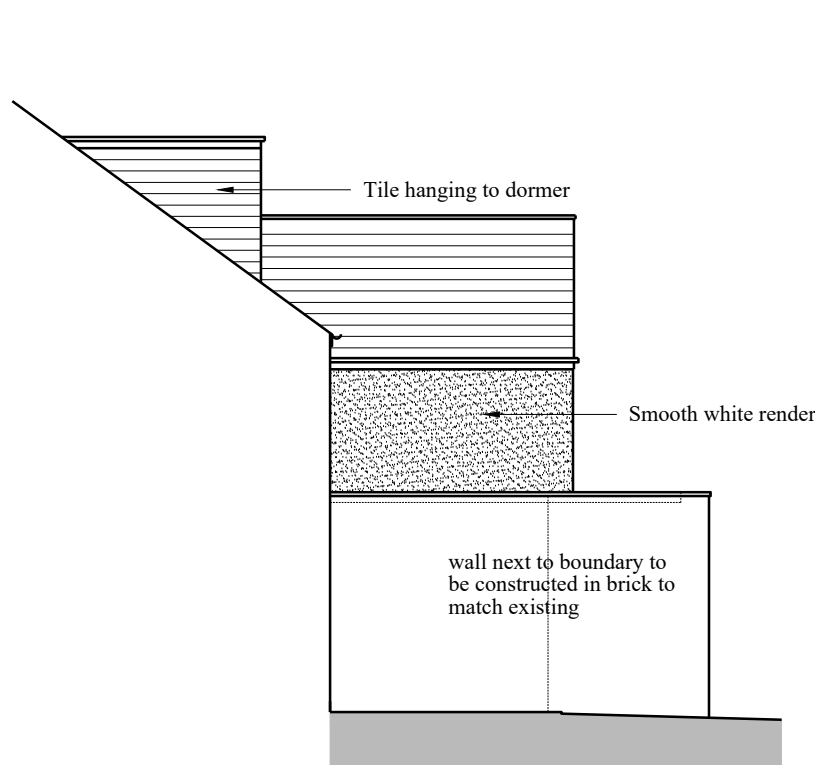

PROPOSED SIDE B ELEVATION

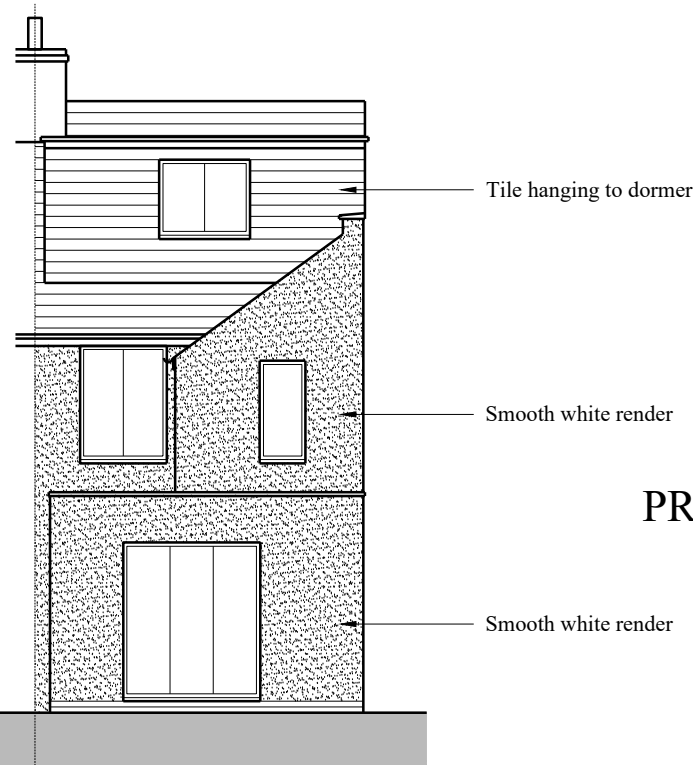

PROPOSED REAR ELEVATION



PROPOSED BLOCK PLAN 1:500

This drawing and the building works depicted are the copyright of Code 6 Developments Limited and may not be reproduced or altered without written permission. No liability will be accepted for amendments made by other persons.
Written dimensions only to be taken from this drawing.
Contractor must check and verify all building levels and site dimensions, all sewer invert levels and road levels at connection points prior to start of works.
All works to comply with the latest revision of the building regulations.

Rev A Updated to suit Planner requirements.

REVISIONS		
CLIENT		
Mr Matthews		
 Code 6 Developments Limited 16 Fox's Cover, Fenny Drayton, CV13 6BG mark@code6developments.co.uk 01827 721653		
PROJECT		
PROPOSED EXTENSION, ALTERATIONS AND LOFT CONVERSION AT 18 WATLING STREET, WITHERLEY, CV9 1RD		
DRAWING TITLE		
PROPOSED PLANS, ELEVATIONS AND BLOCK PLAN		
SCALE	DATE	
1:100 1:500	FEBRUARY 2024	
DRAWN	STAGE	
	PLANNING	
DRAWING NUMBER		REV.
1315_10		A

Proposed