




LINEAR SCALE 1:100

 


LINEAR SCALE 1:500

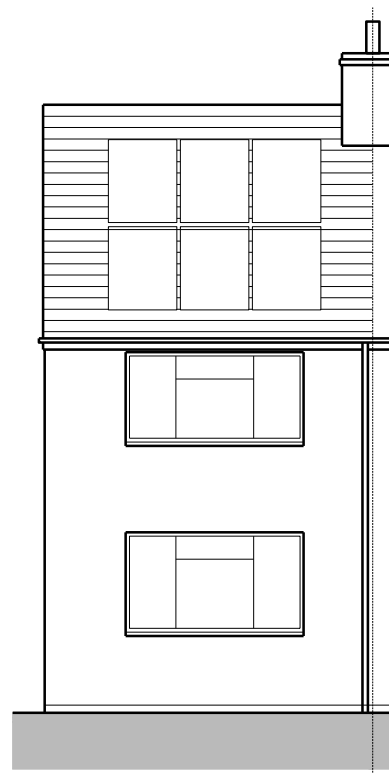


EXISTING FRONT ELEVATION

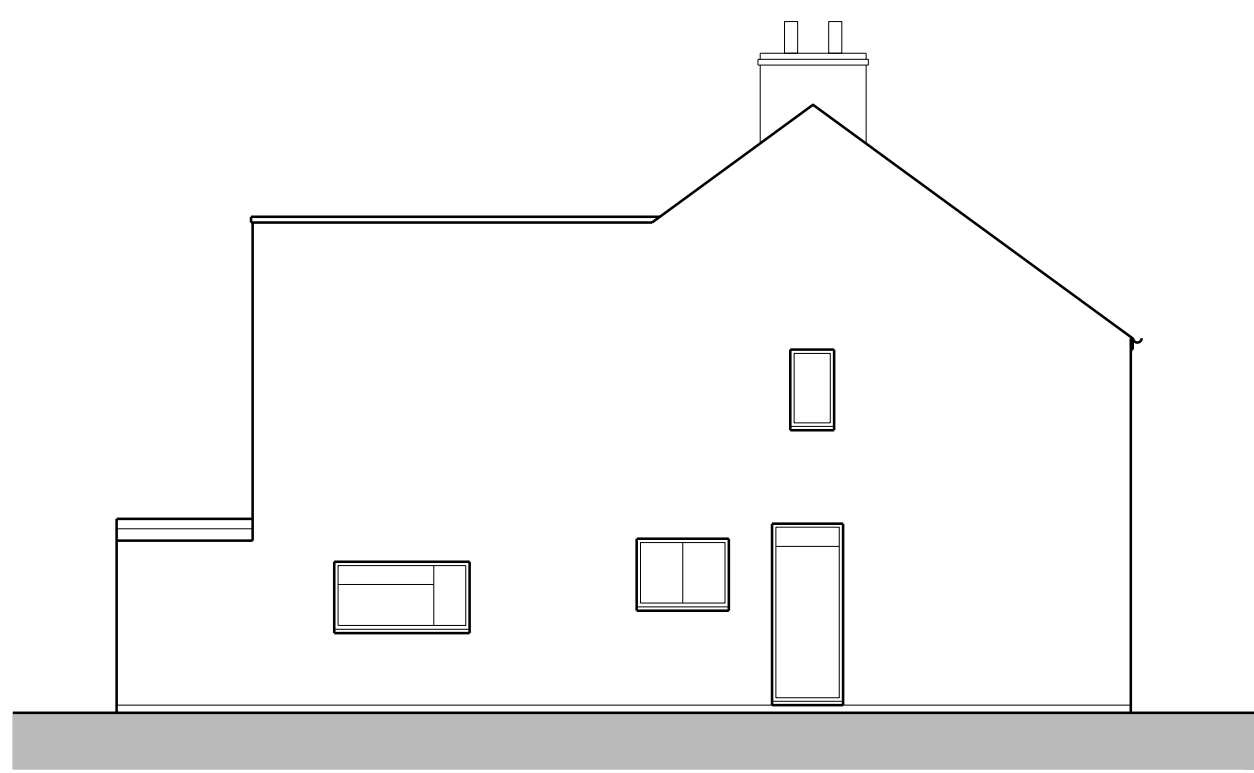

EXISTING SIDE A ELEVATION

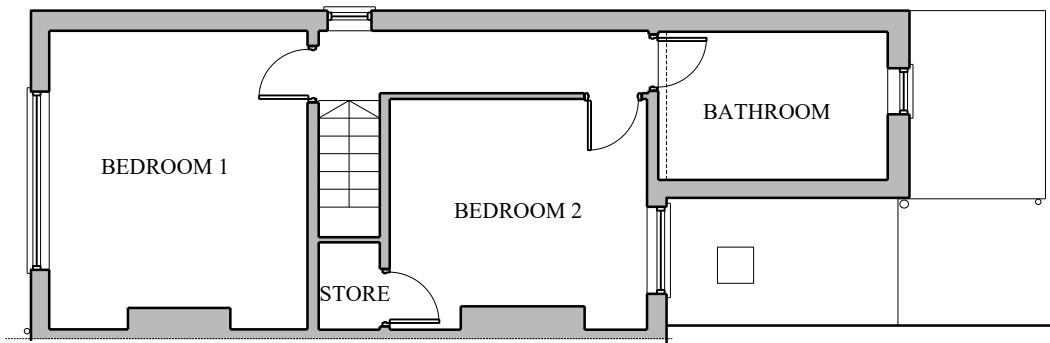


EXISTING FIRST FLOOR PLAN

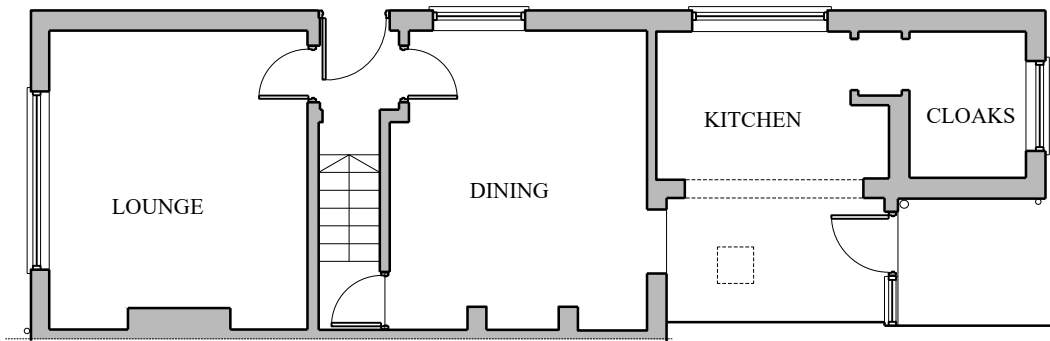


EXISTING GROUND FLOOR PLAN



EXISTING SECTION

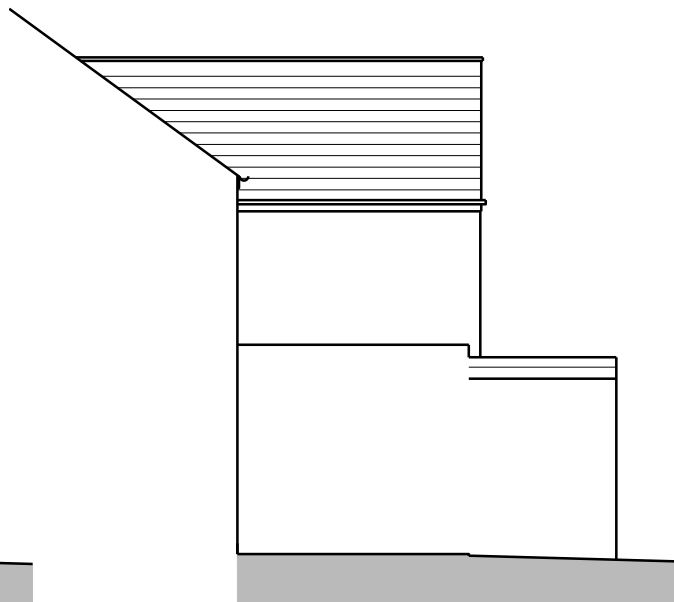


EXISTING SIDE B ELEVATION

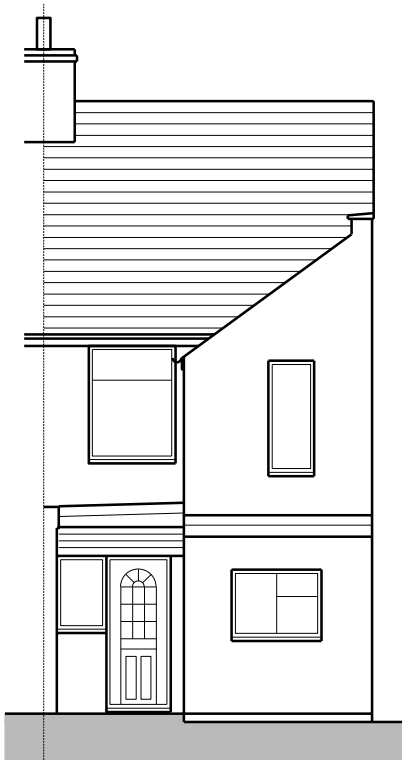

EXISTING REAR ELEVATION

Existing

This drawing and the building works depicted are the copyright of Code 6 Developments Limited and may not be reproduced or otherwise used by written permission. No liability will be accepted for omissions made by other persons.
Written dimensions only to be taken from this drawing.
Contractor must check and verify all building levels and site dimensions, all sewer invert levels and road levels at connection points prior to start of works.
All works to comply with the latest revision of the building regulations.

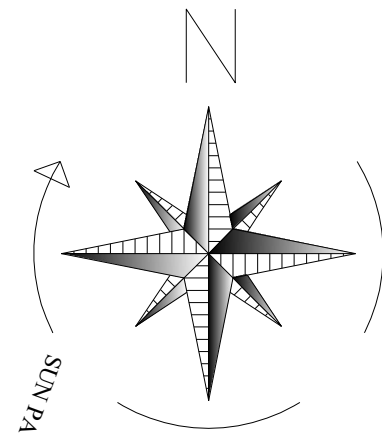

EXISTING BLOCK PLAN 1:500

Rev A Updated as required.

REVISIONS			
CLIENT	Mr Matthews		
 Code 6 Developments Limited 16 Fox's Covert, Fenny Drayton, CV13 6BG mark@code6developments.co.uk 01827 721653			
PROJECT	PROPOSED EXTENSION, ALTERATIONS AND LOFT CONVERSION AT 18 WATLING STREET, WITHERLEY, CV9 1RD		
DRAWING TITLE	EXISTING PLANS, ELEVATIONS AND BLOCK PLAN		
SCALE 1:100 1:500	DATE	AUGUST 2022	
DRAWN	STAGE	PLANNING	
DRAWING NUMBER	1315_02	REV.	A