





REAR ELEVATION- PROPOSED




SIDE - PROPOSED

 


REAR ELEVATION- EXISTING

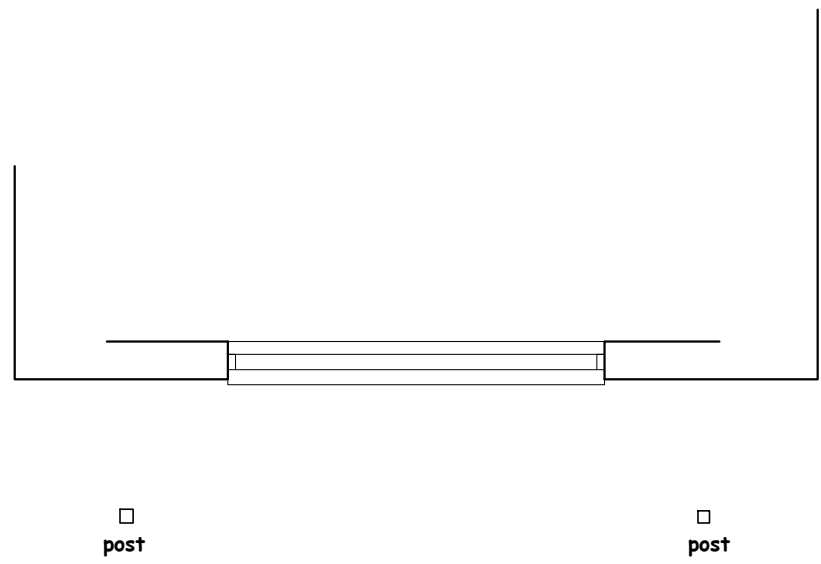


GROUND FLOOR PLAN - PROPOSED

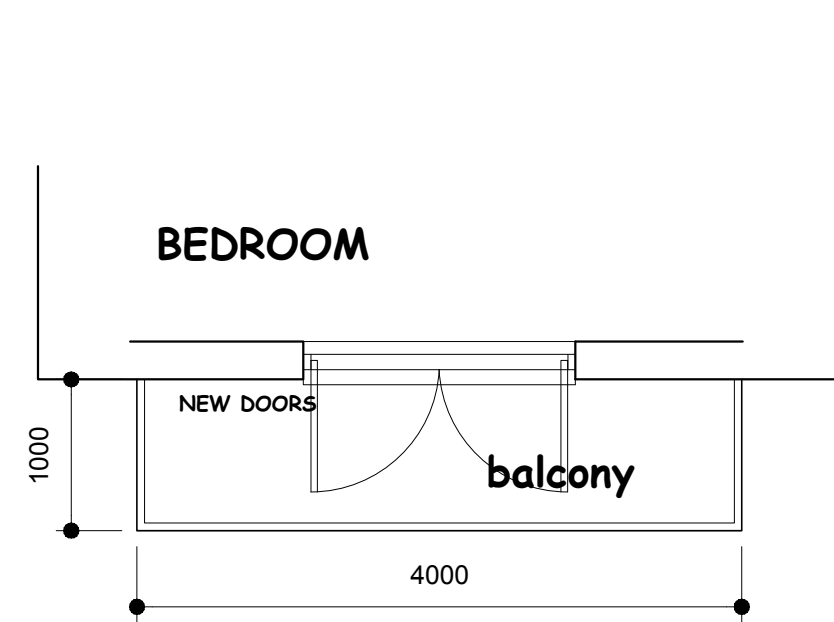

FIRST FLOOR PLAN - PROPOSED

 

GROUND FLOOR PLAN - EXISTING

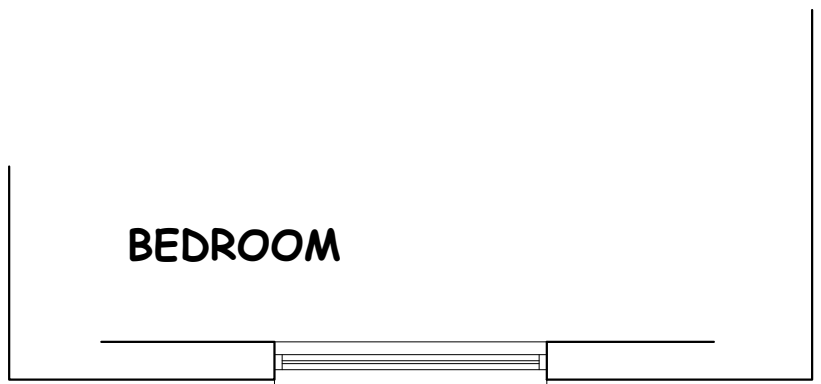

BLOCK PLAN 1.500

NORTH

NIGEL DUTTON
49 FALCON ROAD, ANSTEY, LE7 7FY
TEL: 07760 160572
0116 2365663
nigel.dutton88@gmail.com A1

this drawing is the copyright of NIGEL DUTTON
and should not be reproduced without permission.

client
MR I FOOD

project
BLA CONY
53 SAPCOTE ROAD, BURBA6E LE10 2AS

title
PLANNING

scale 1:50	date AUG 2023	drg. no ND.23.179.01	rev
---------------	------------------	-------------------------	-----