




Front Elevation



Partial Side Elevation

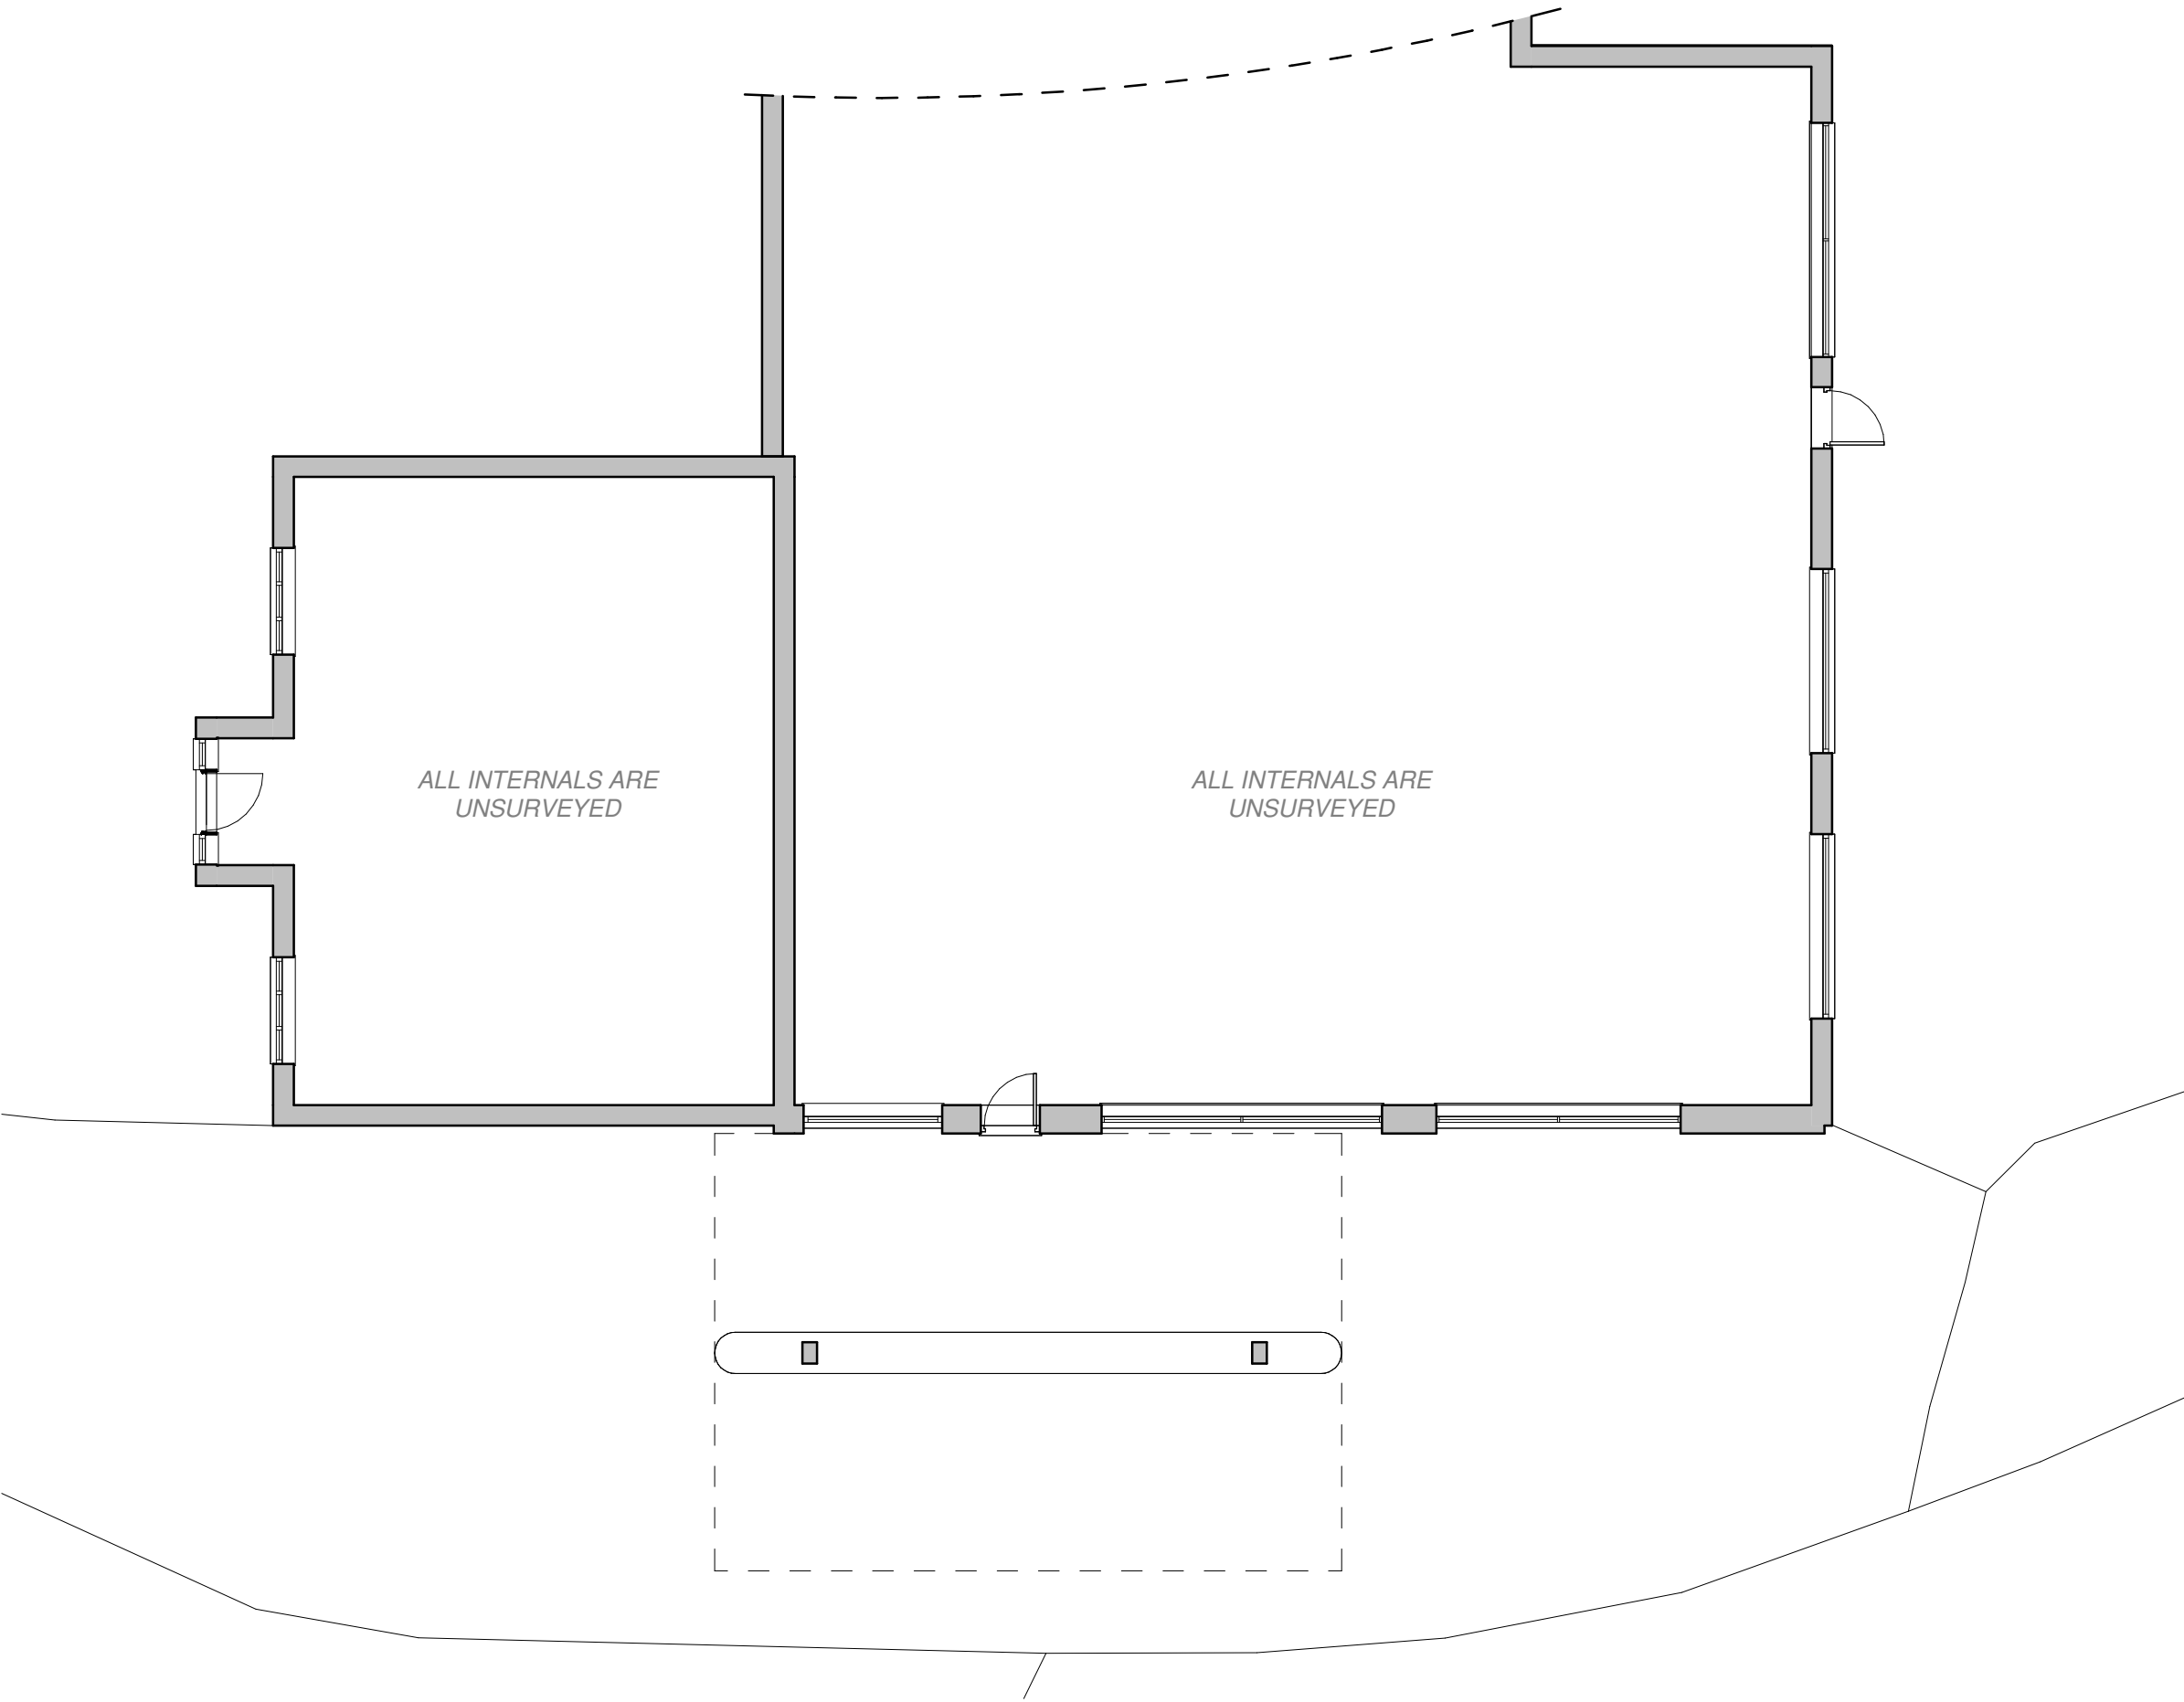

Site Plan



Partial Side Elevation



3D View



Client MAC Developments		hayward ARCHITECTS LTD 19 Station Road Hinckley Leicestershire LE10 1AW 19 Station Road Tel: 01455 635 665 Fax: 01455 618 971 www.hayward-architects.co.uk	
Project Title Proposed Canopy Rebuild Atherstone Road/Sheepy Rd Pinwall			
Drawing Title Site Survey		Job No.	
Scale 1:100	Date 09/2023	A2	23/27
Author SS	Checked by LJW		
THE COPYRIGHT OF THIS DRAWING IS VESTED IN HAYWARD ARCHITECTS LTD. REPRODUCTION IN ANY FORM, EITHER IN WHOLE OR IN PART IS FORBIDDEN WITHOUT THE PRIOR WRITTEN PERMISSION OF THE COPYRIGHT HOLDER. NOT TO SCALE FROM DRAWING AND ONLY FIGURED DIMENSIONS ARE TO BE USED		Status Planning Stage	