



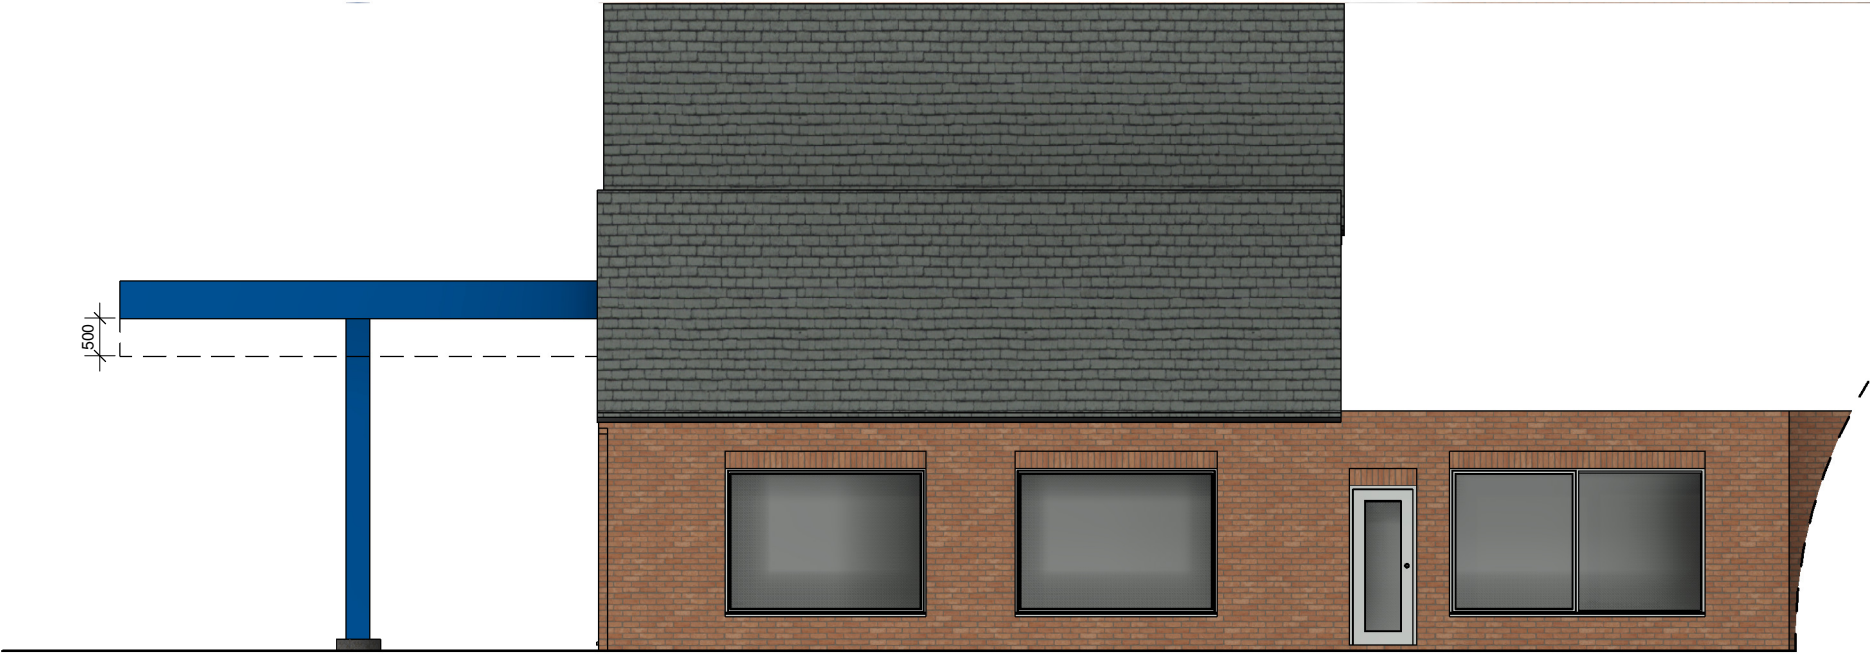

Front Elevation



Partial Side Elevation

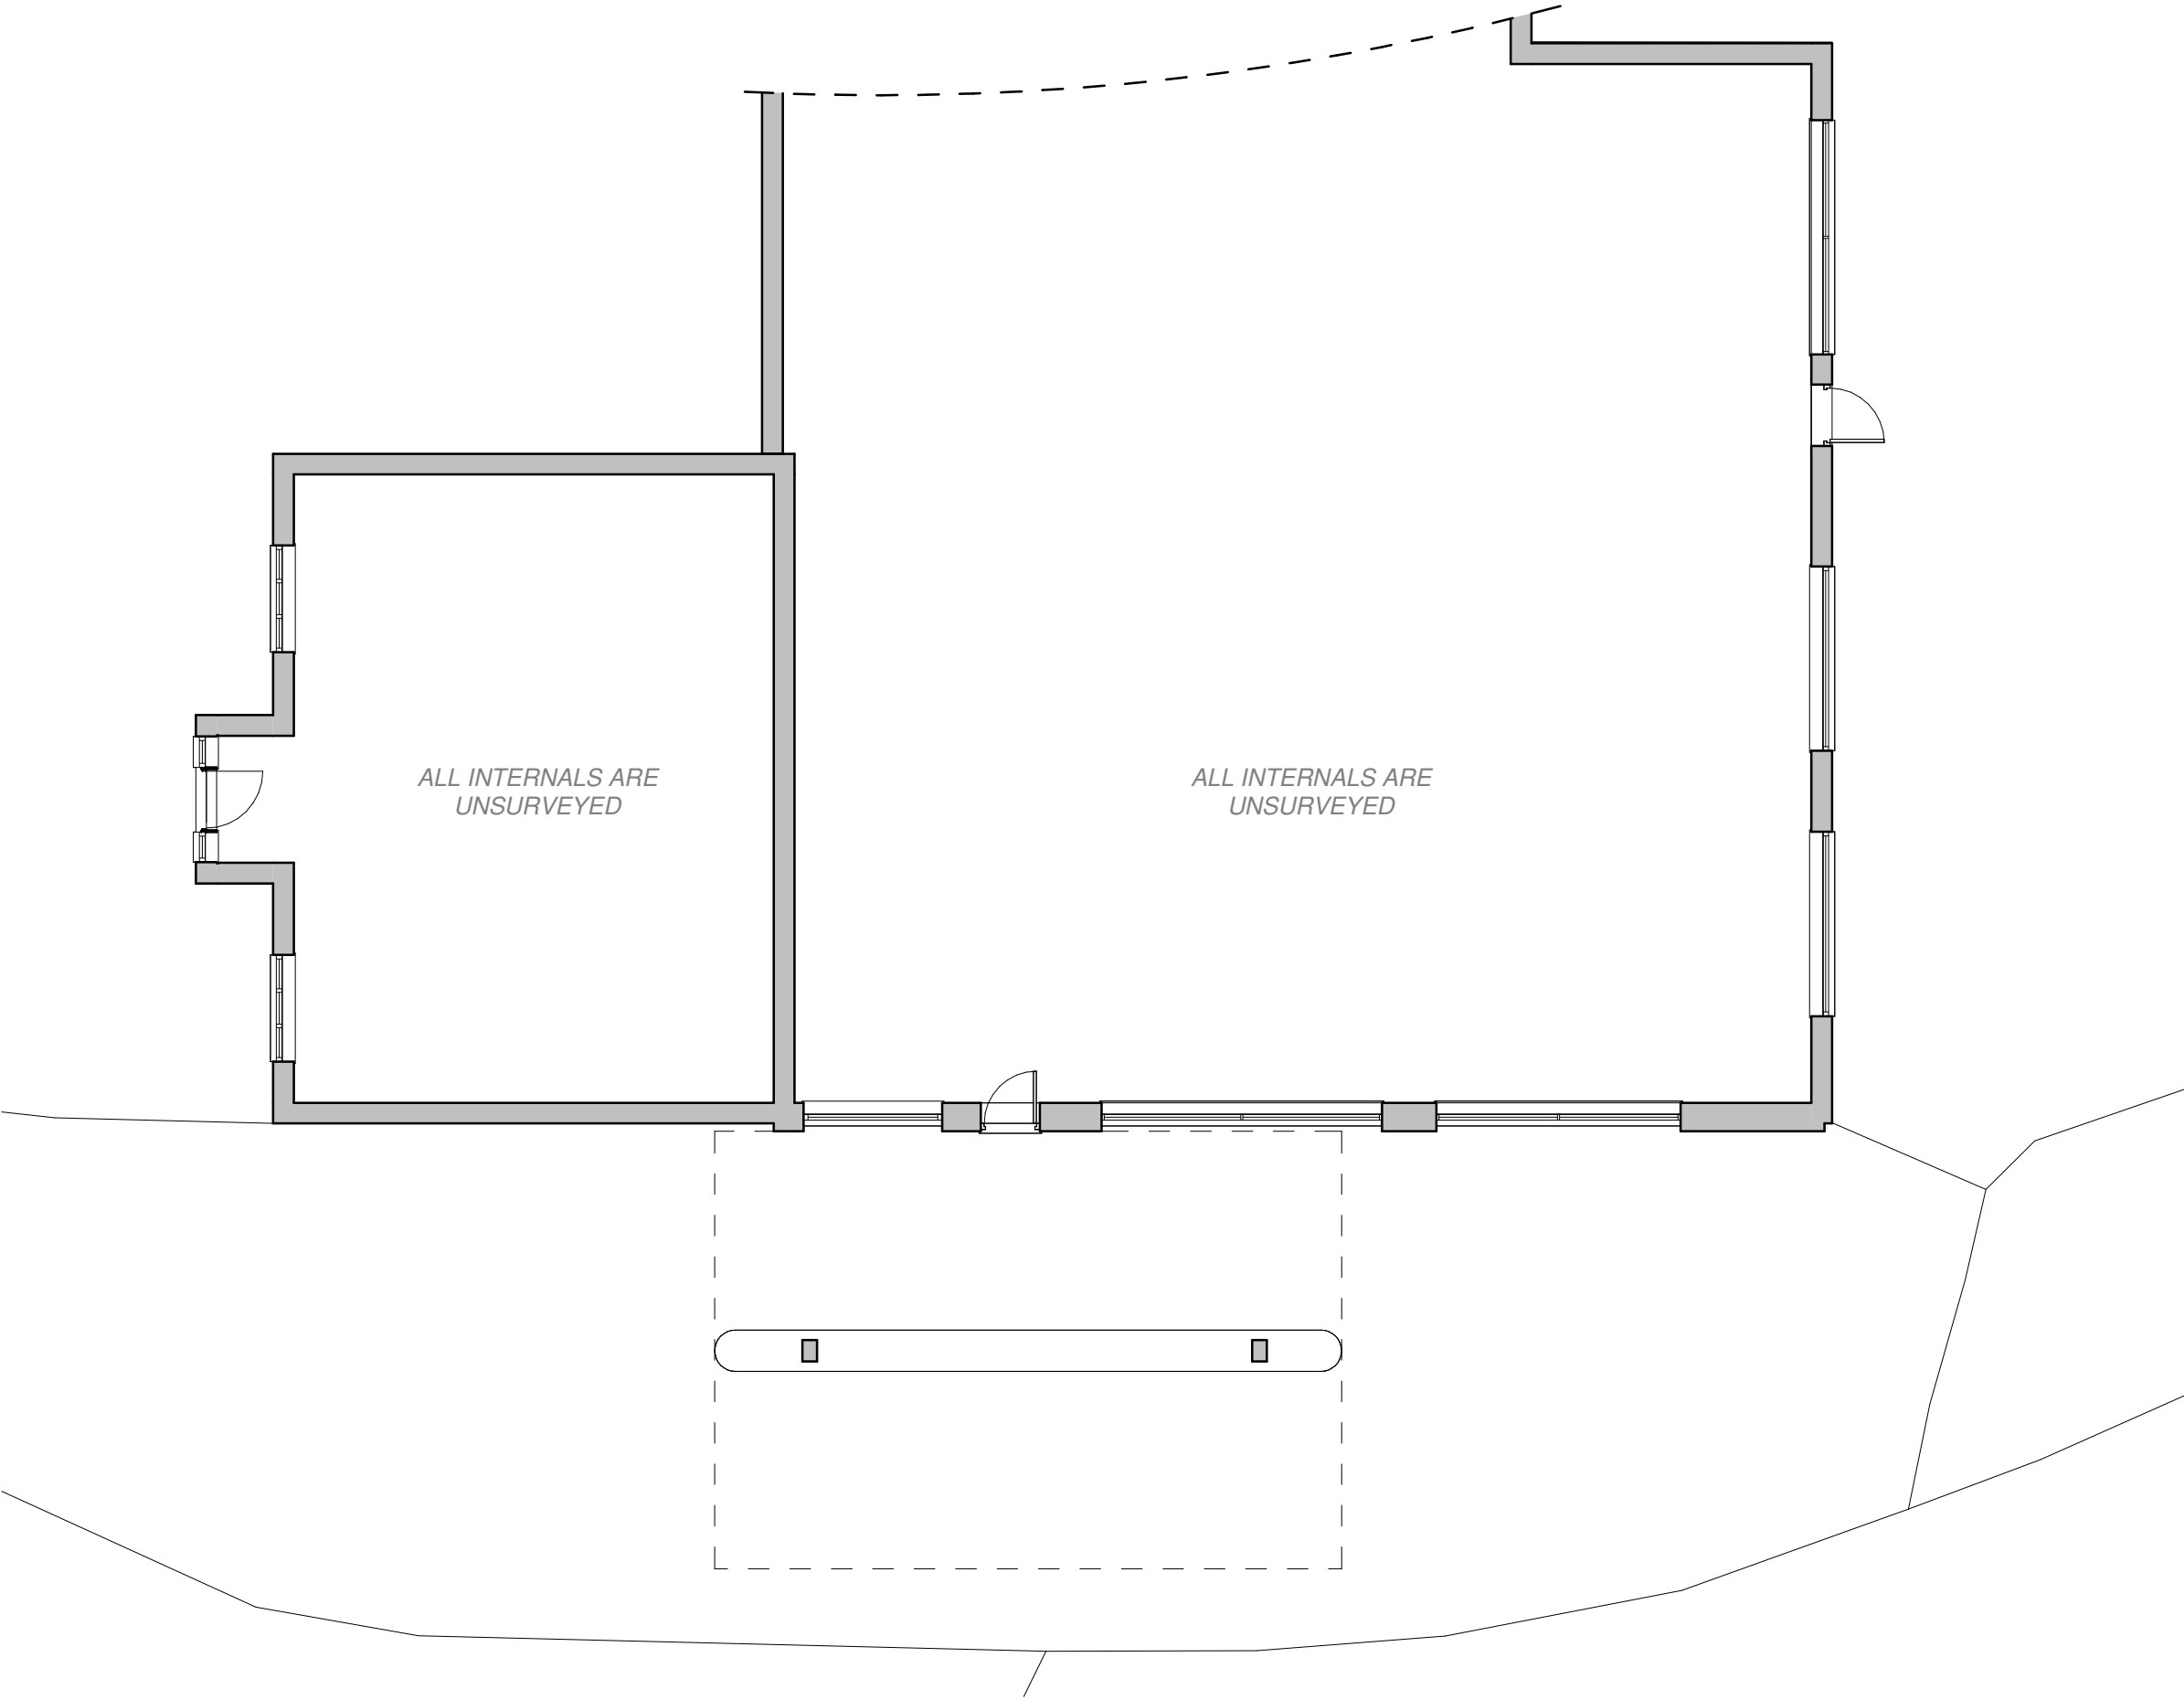

Site Plan



Partial Side Elevation



3D View

Client

MAC Developments

Project Title

Proposed Canopy Rebuild
Atherstone Road/Sheepy Rd
Pinwall

Drawing Title

Proposed Canopy

Scale

1:100

Date

09/2023

Author

SS

Checked by

LJW

Sheet

A2

Job No.

23/27

Drawing No.

11A

Status

Planning Stage

hayward

ARCHITECTS LTD

19 Station Road
Hinckley
Leicestershire
LE10 1AW

Tel: 01455 635 665
Fax: 01455 618 971
www.hayward-architects.co.uk

THE COPYRIGHT OF THIS DRAWING IS VESTED IN HAYWARD ARCHITECTS LTD.
REPRODUCTION IN ANY FORM EITHER IN WHOLE OR IN PART IS FORBIDDEN WITHOUT THE PRIOR WRITTEN PERMISSION
OF THE COPYRIGHT HOLDER. DO NOT SCALE FROM DRAWING AND ONLY FIGURED DIMENSIONS ARE TO BE USED