


Dimensions of existing roof
to be checked on site

Drawings based on Anjum
design architects scheme

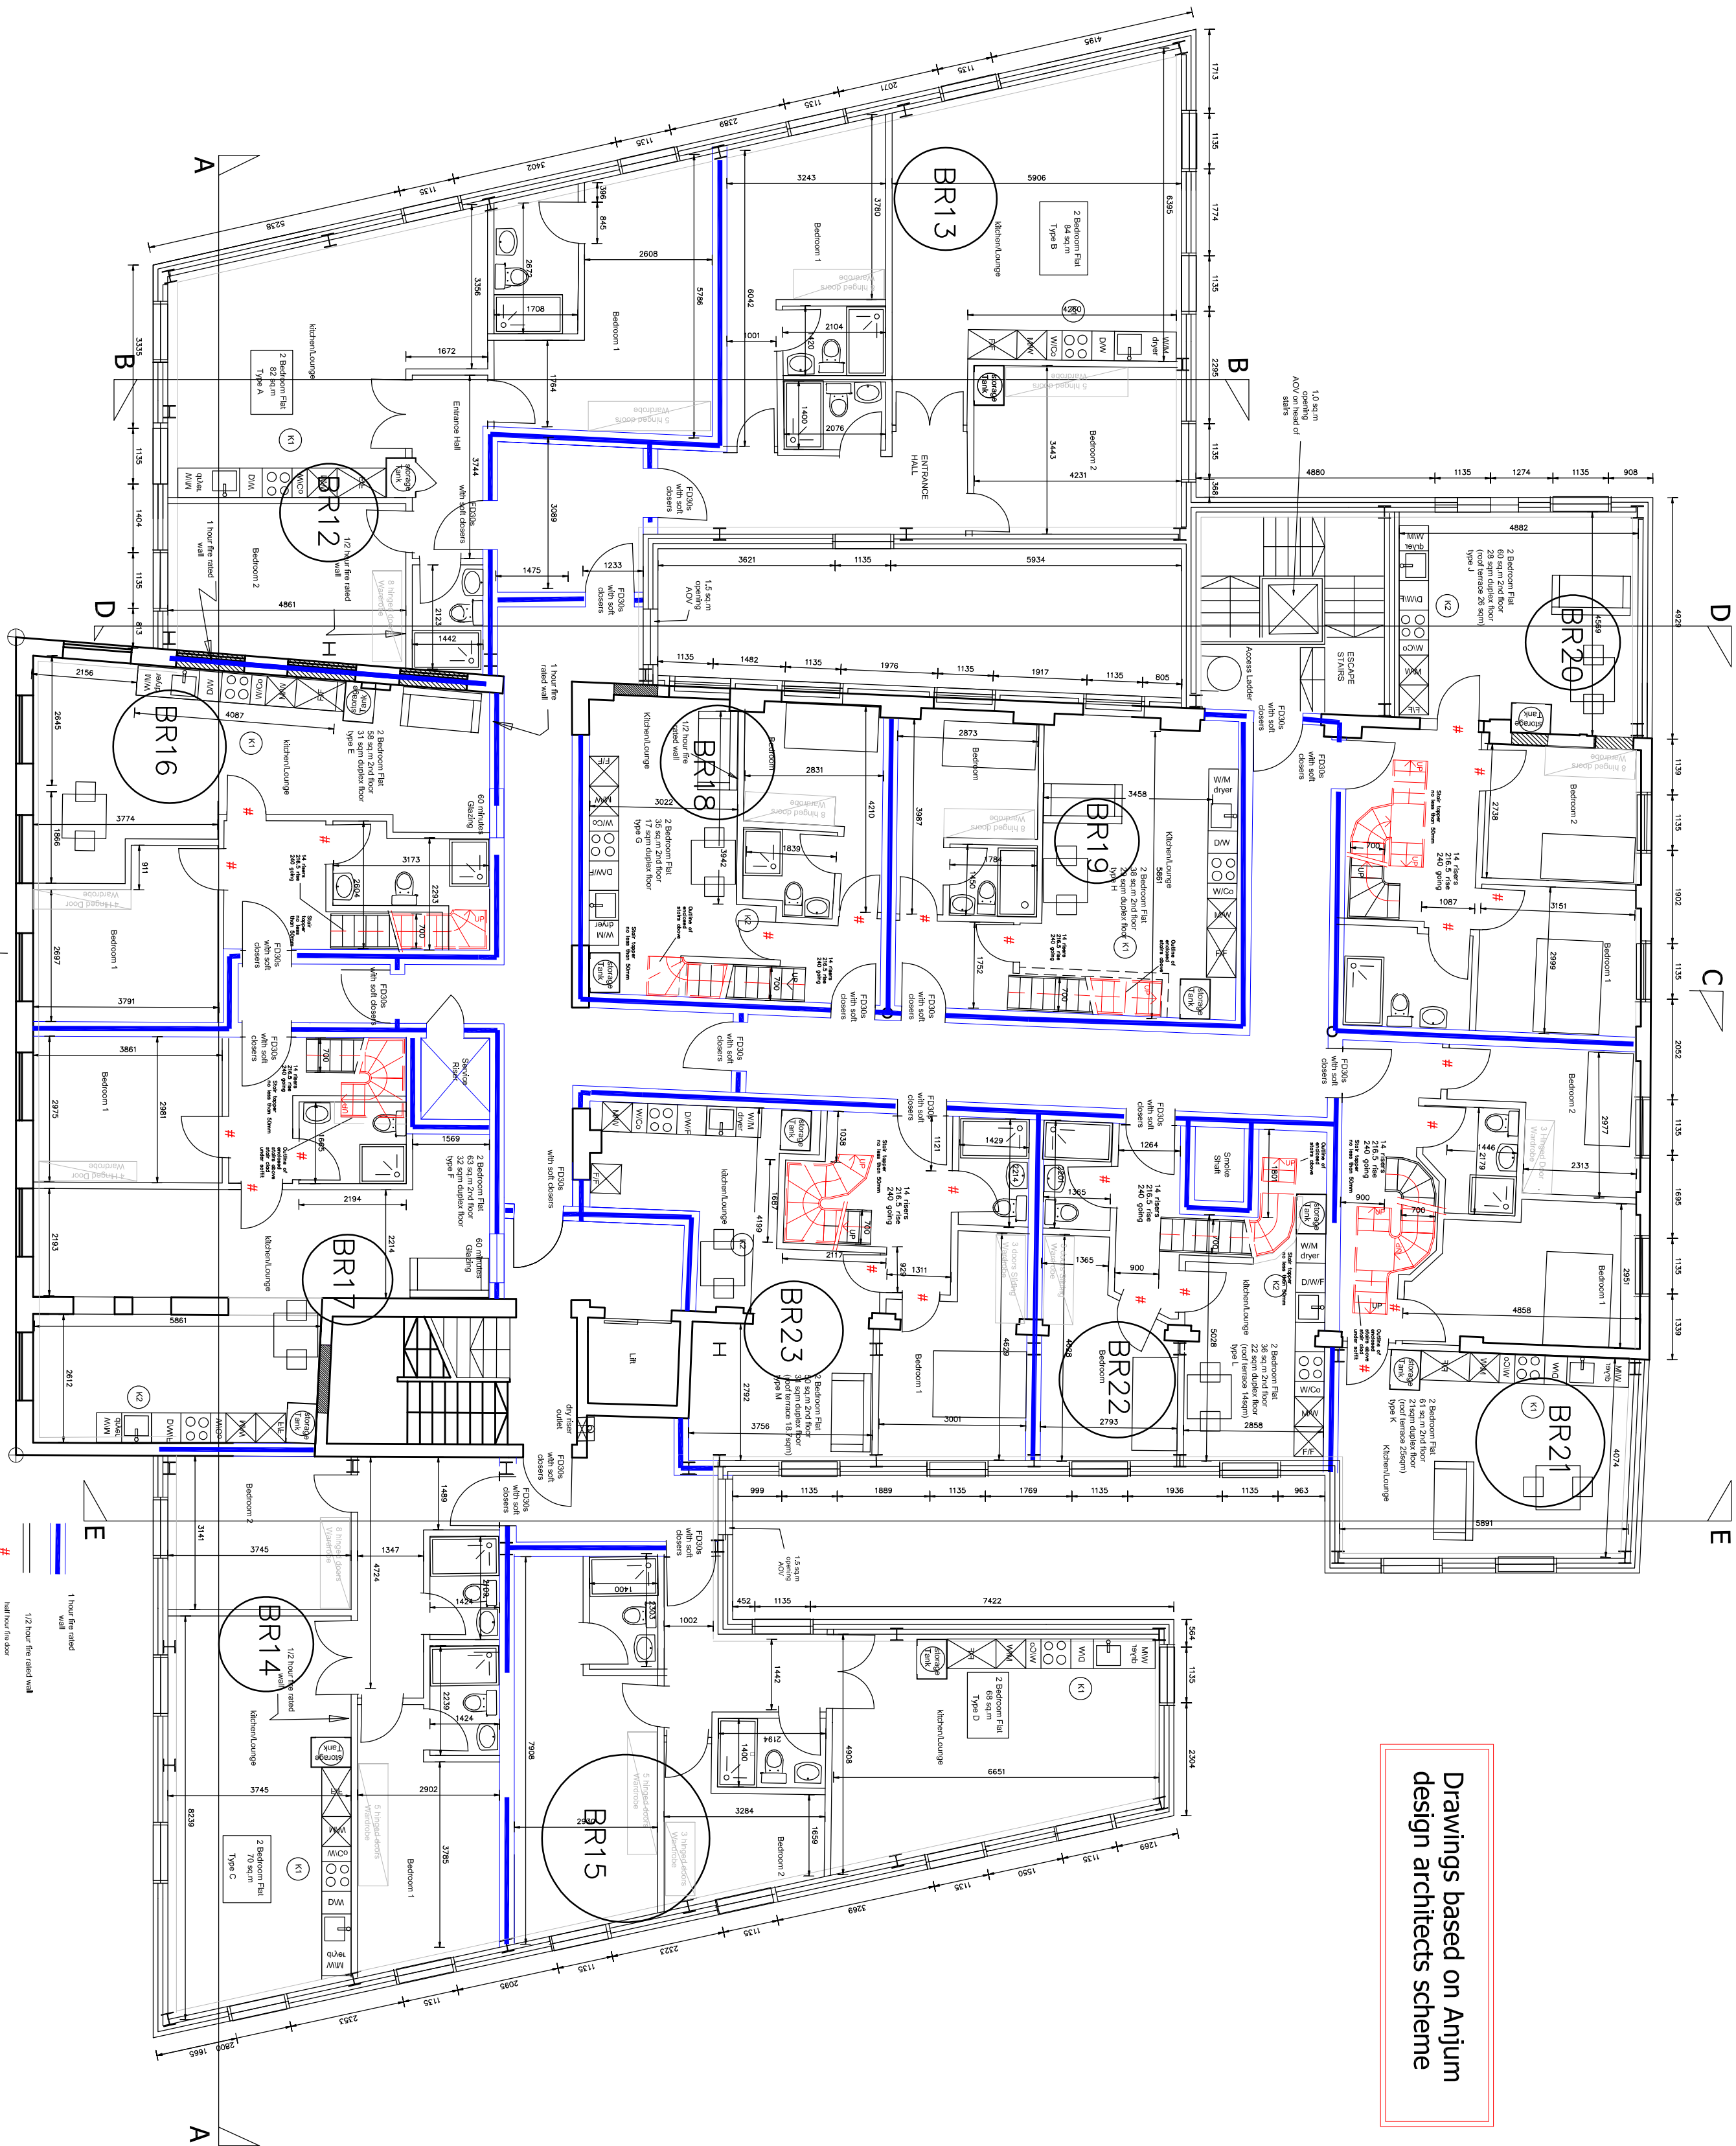

Second floor plan (altered to allow for upper mezz floor stairs)

Scale 1:100

DRAFT

Rev	Date	description	by	chk
A	12.05.23	Layout changes	RD	ZM
B	12.05.23	DR20 stairs altered	RD	ZM
C	08.06.23	Door fire ratings altered	RD	ZM
D	25.08.23	Stairs to BR 16 and 18 altered window to BR 12 moved BR20 and 21 stairs altered	RD	ZM

hayward
ARCHITECTS LTD

19 Station Road
Hinckley
Leicestershire
LE10 1AW
Tel: 01455 635 665
Fax: 01455 618 971
www.hayward-architects.co.uk

Client
Ahamad

Project Title
**56 Upper Bond Street
LE10 1RS**

Drawing Title
Second floor revised to allow for duplex floor above

Scale	1:100	Date	18.04.23	Sheet	A2
Author	RD	Checked by	ZM		
Job No.	23-11	Drawing No.	20D		
Status	COMMENT				

THE COPYRIGHT OF THIS DRAWING IS VESTED IN HAYWARD ARCHITECTS LTD. REPRODUCTION IN ANY FORM, EITHER IN WHOLE OR IN PART IS FORBIDDEN WITHOUT THE PRIOR WRITTEN PERMISSION OF THE COPYRIGHT HOLDER. DO NOT SCALE FROM DRAWING AND ONLY VERIFIED DIMENSIONS ARE TO BE USED.