

Dimensions of existing roof
to be checked on site

Drawings based on Anjum
design architects scheme

DRAFT

Rev Date description by chk


hayward

ARCHITECTS LTD

19 Station Road
Hinckley
Leicestershire
LE10 1AW

Tel: 01455 635 665
Fax: 01455 618 971
www.hayward-architects.co.uk

Client		Ahmad	
Project Title		56 Upper Bond Street LE10 1RS	
Drawing Title		Proposed First Floor Plan	
Scale	1:100	Date	29.08.23
Author	RD	Checked by	ZM
Job No.	23-11	Drawing No.	20-3
Status		COMMENT	

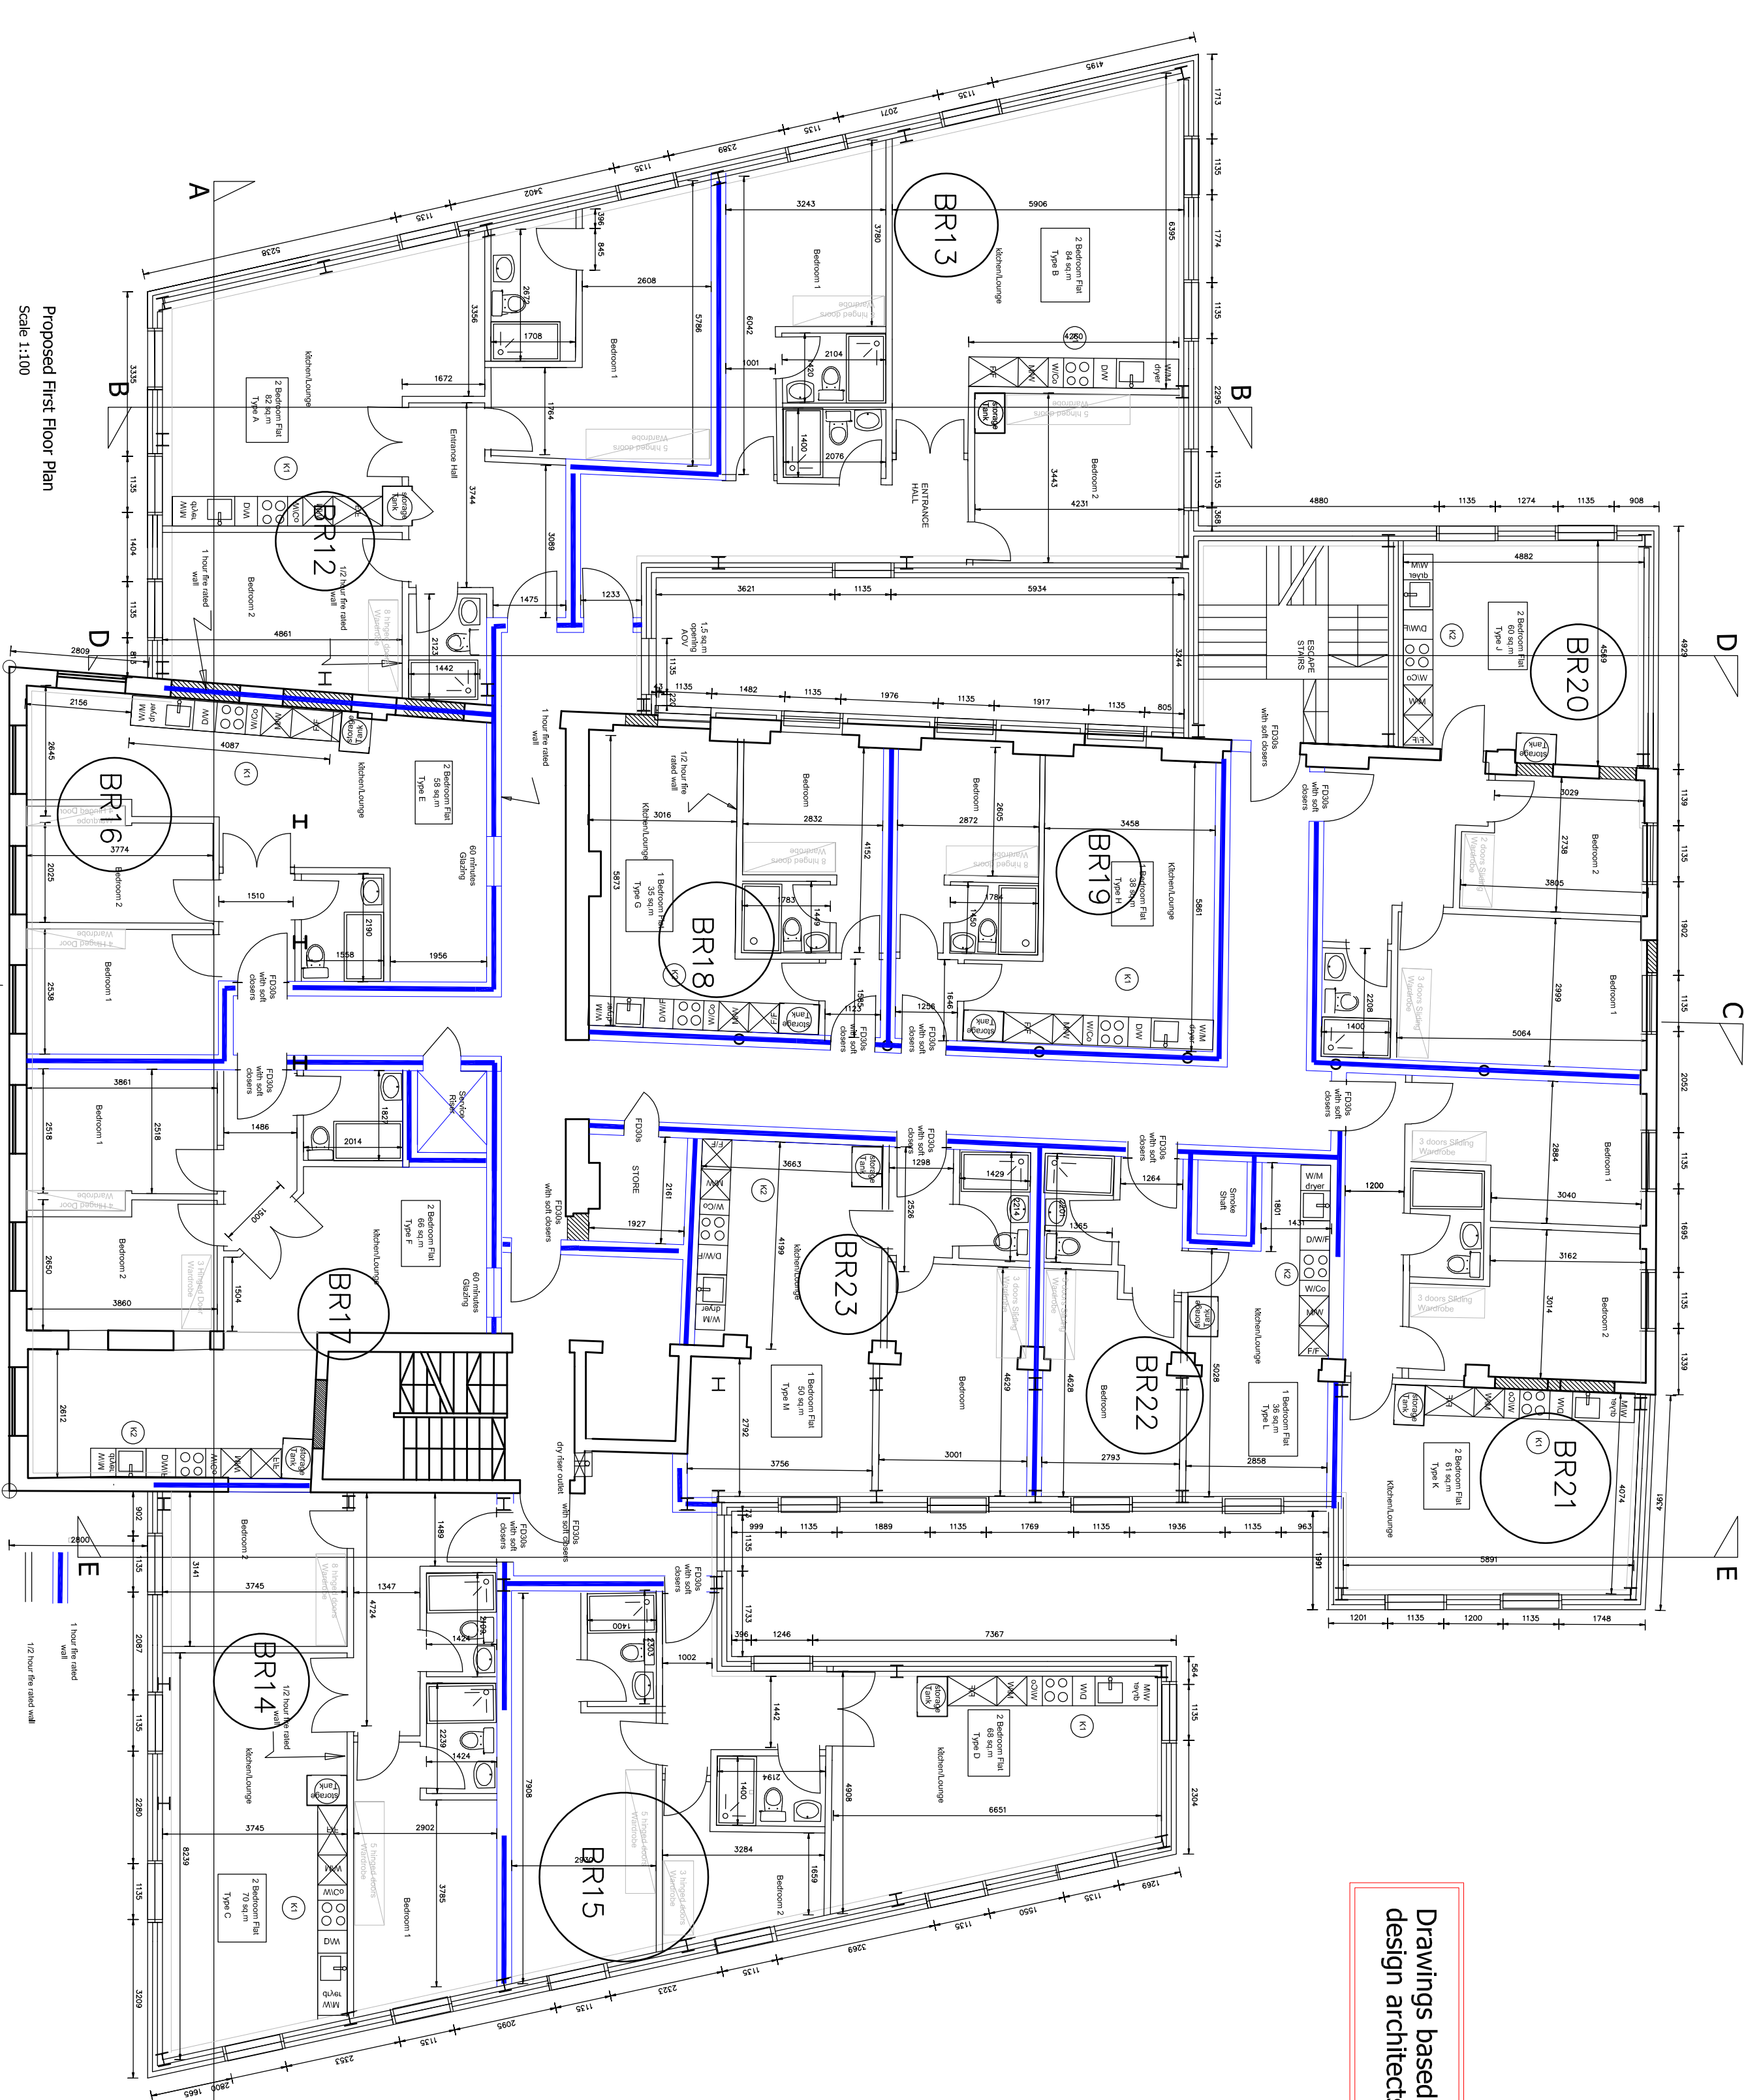

SCALE BAR 1:100

0

5

10

15

20