



Dimensions of existing roof
to be checked on site

Drawings based on Anjum
design architects scheme

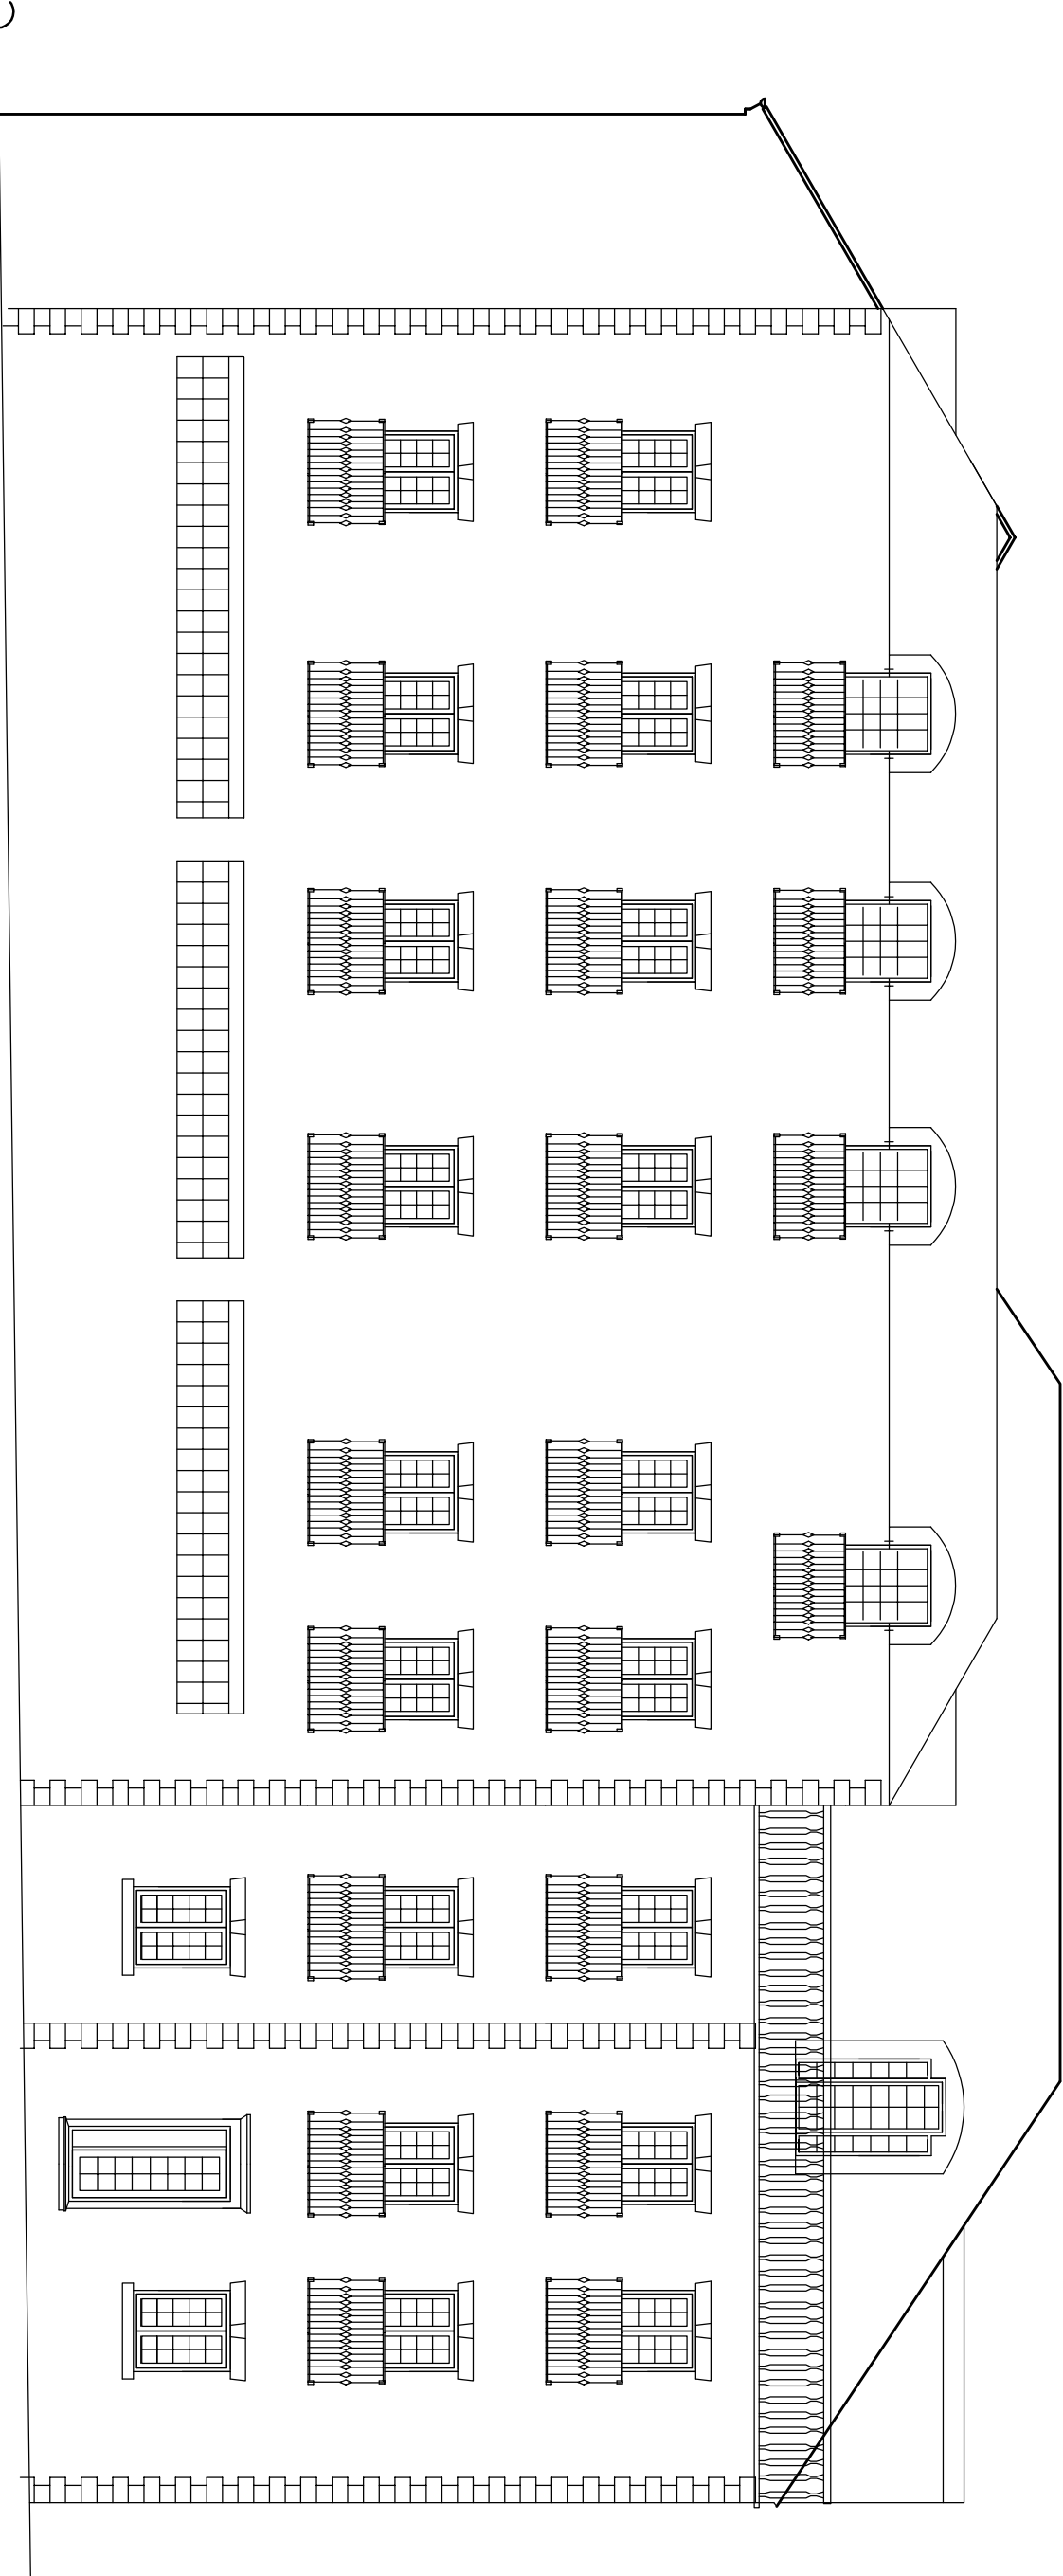


Side Elevation
Petrol Filling Station
Side

Proposed North Elevation
Scale 1:200

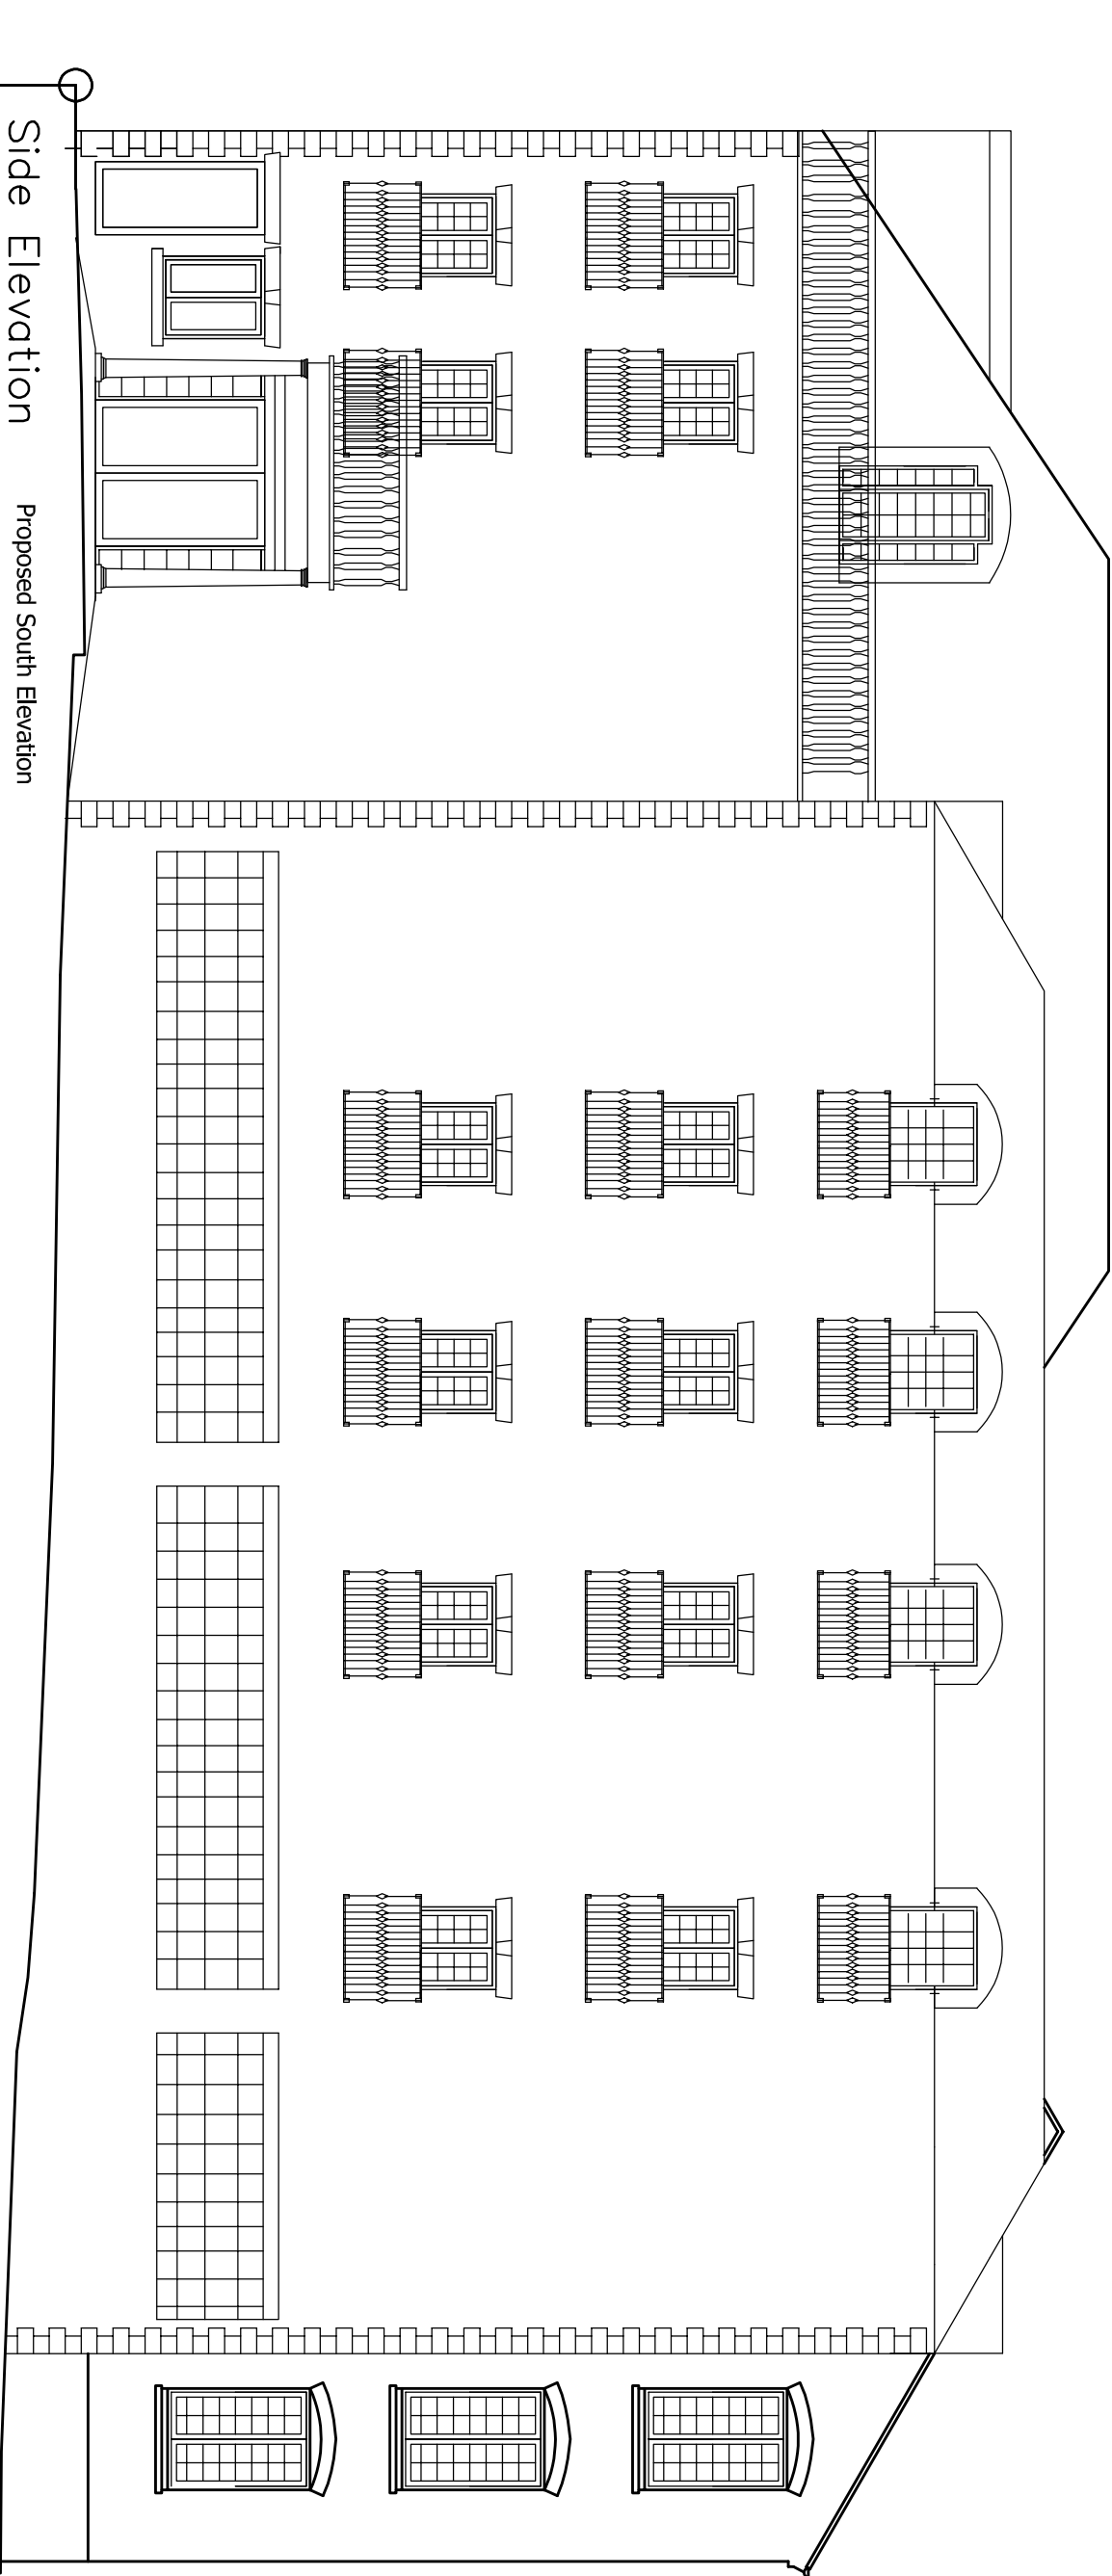

Side Elevation
Factory Side

Proposed South Elevation
Scale 1:200

 

DRAFT

Rev Date description by chk

19 Station Road
Hinckley
Leicestershire
LE10 1AW

Tel: 01455 635 665
Fax: 01455 618 971

www.hayward-architects.co.uk

hayward
ARCHITECTS LTD

Client	Ahamad		
Project Title	56 Upper Bond Street LE10 1RS		
Drawing Title	Side elevations to factory and petrol station (north and south elevations)		
Scale	1:200	Date	29.08.23
Author	RD	Checked by	ZMI
Job No.	23-11	Drawing No.	20-7
Status	COMMENT		

THE COPYRIGHT OF THIS DRAWING IS VESTED IN HAYWARD ARCHITECTS LTD.
NO PART OF THIS DRAWING IS TO BE REPRODUCED OR TRANSMITTED IN ANY FORM OR BY ANY MEANS, ELECTRONIC OR MECHANICAL, WITHOUT THE PRIOR WRITTEN PERMISSION OF THE COPYRIGHT HOLDER. DO NOT SCALE FROM DRAWING AND ONLY FIGURED DIMENSIONS ARE TO BE USED