



Dimensions of existing roof
to be checked on site

Drawings based on Anjum
design architects scheme

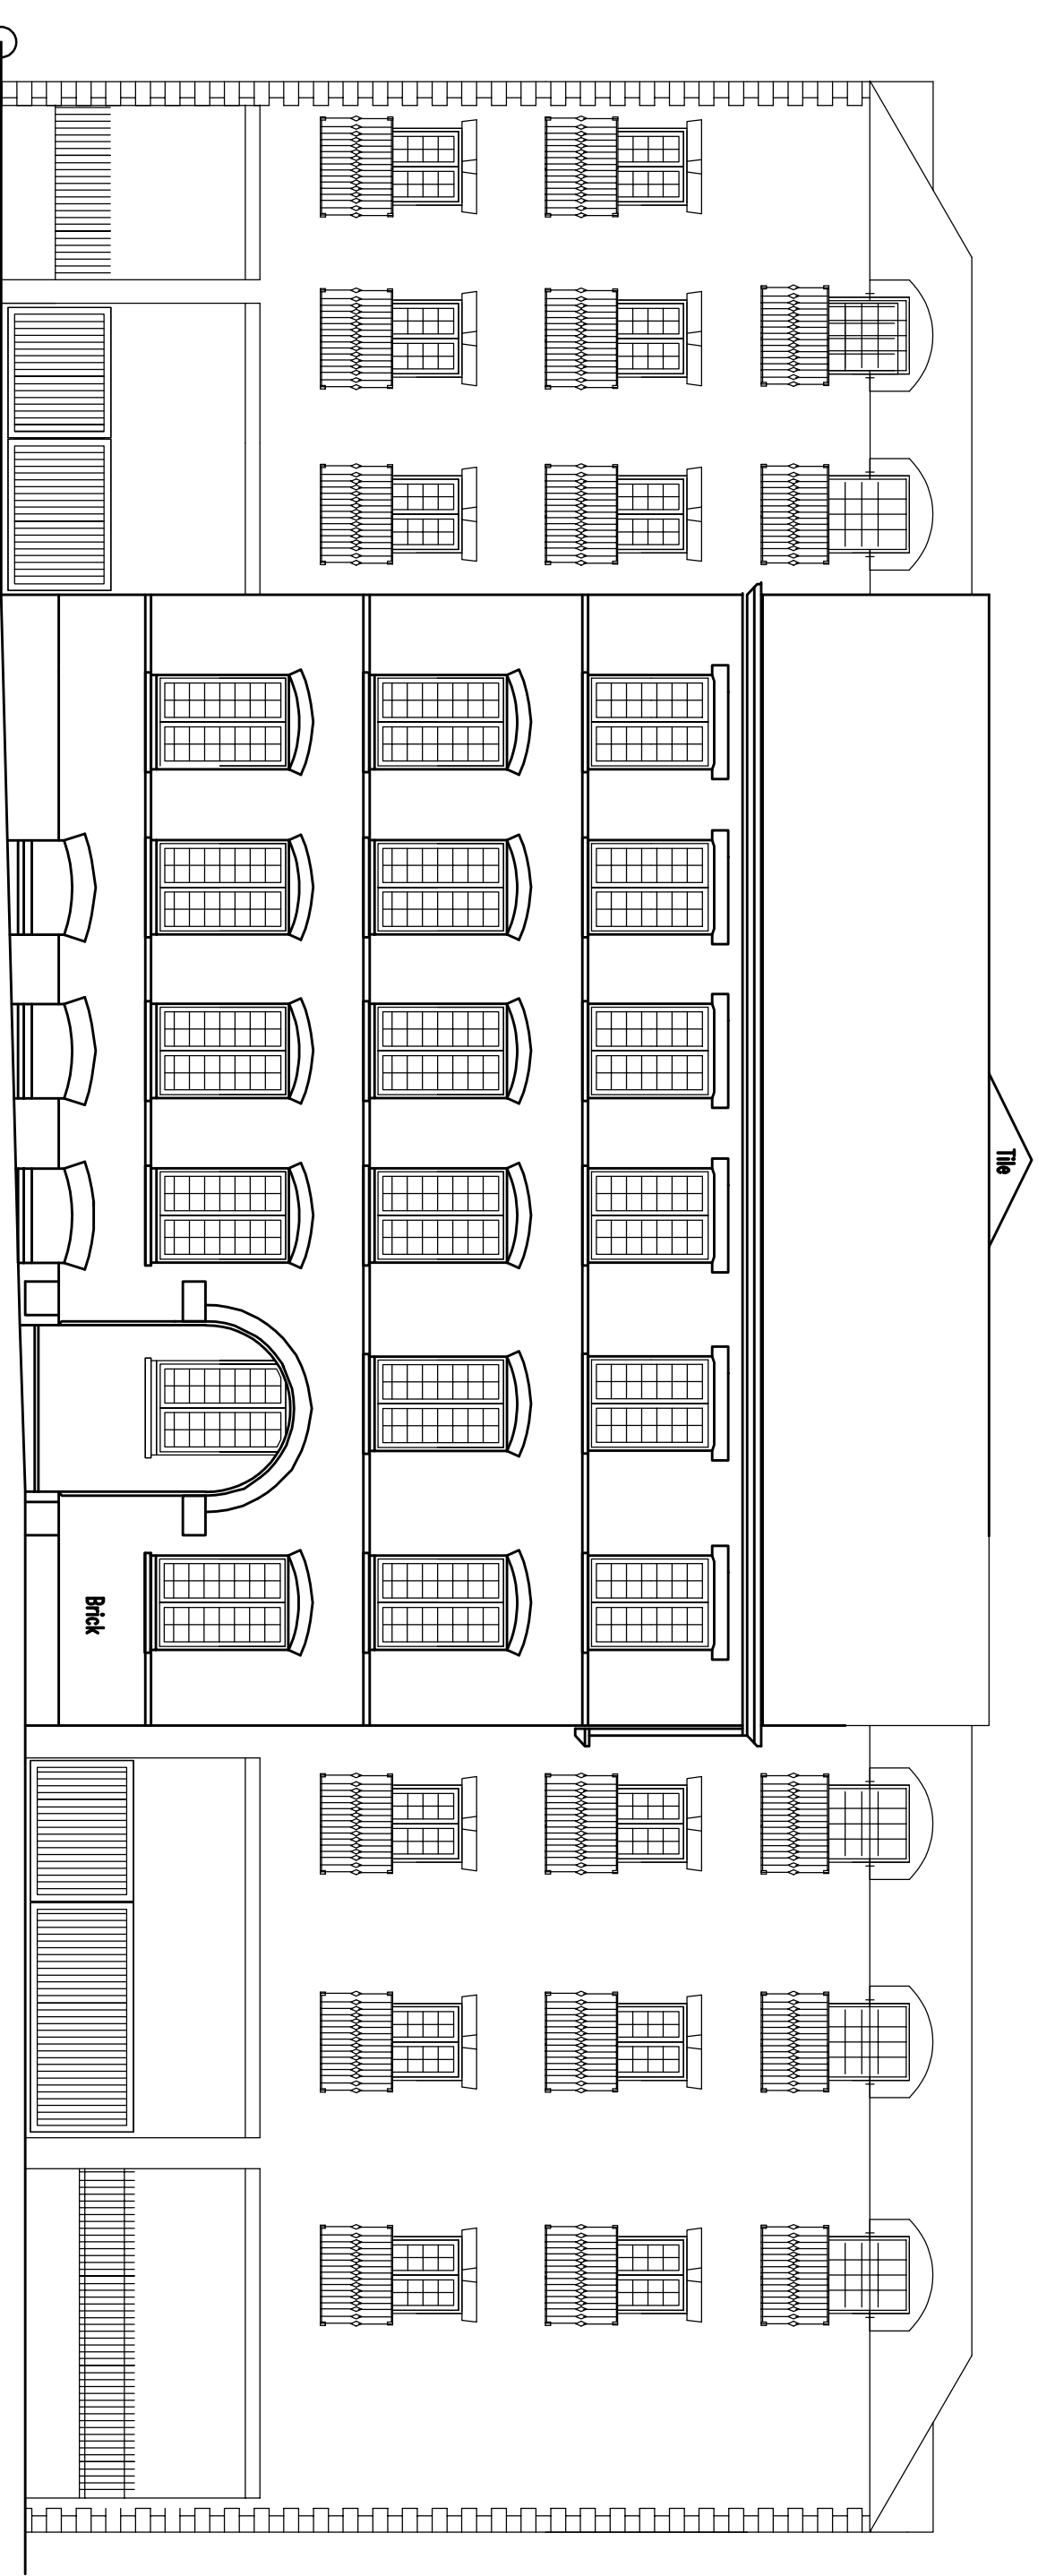


front elevation
Proposed East Elevation (Upper Bond Street)
Scale 1:200

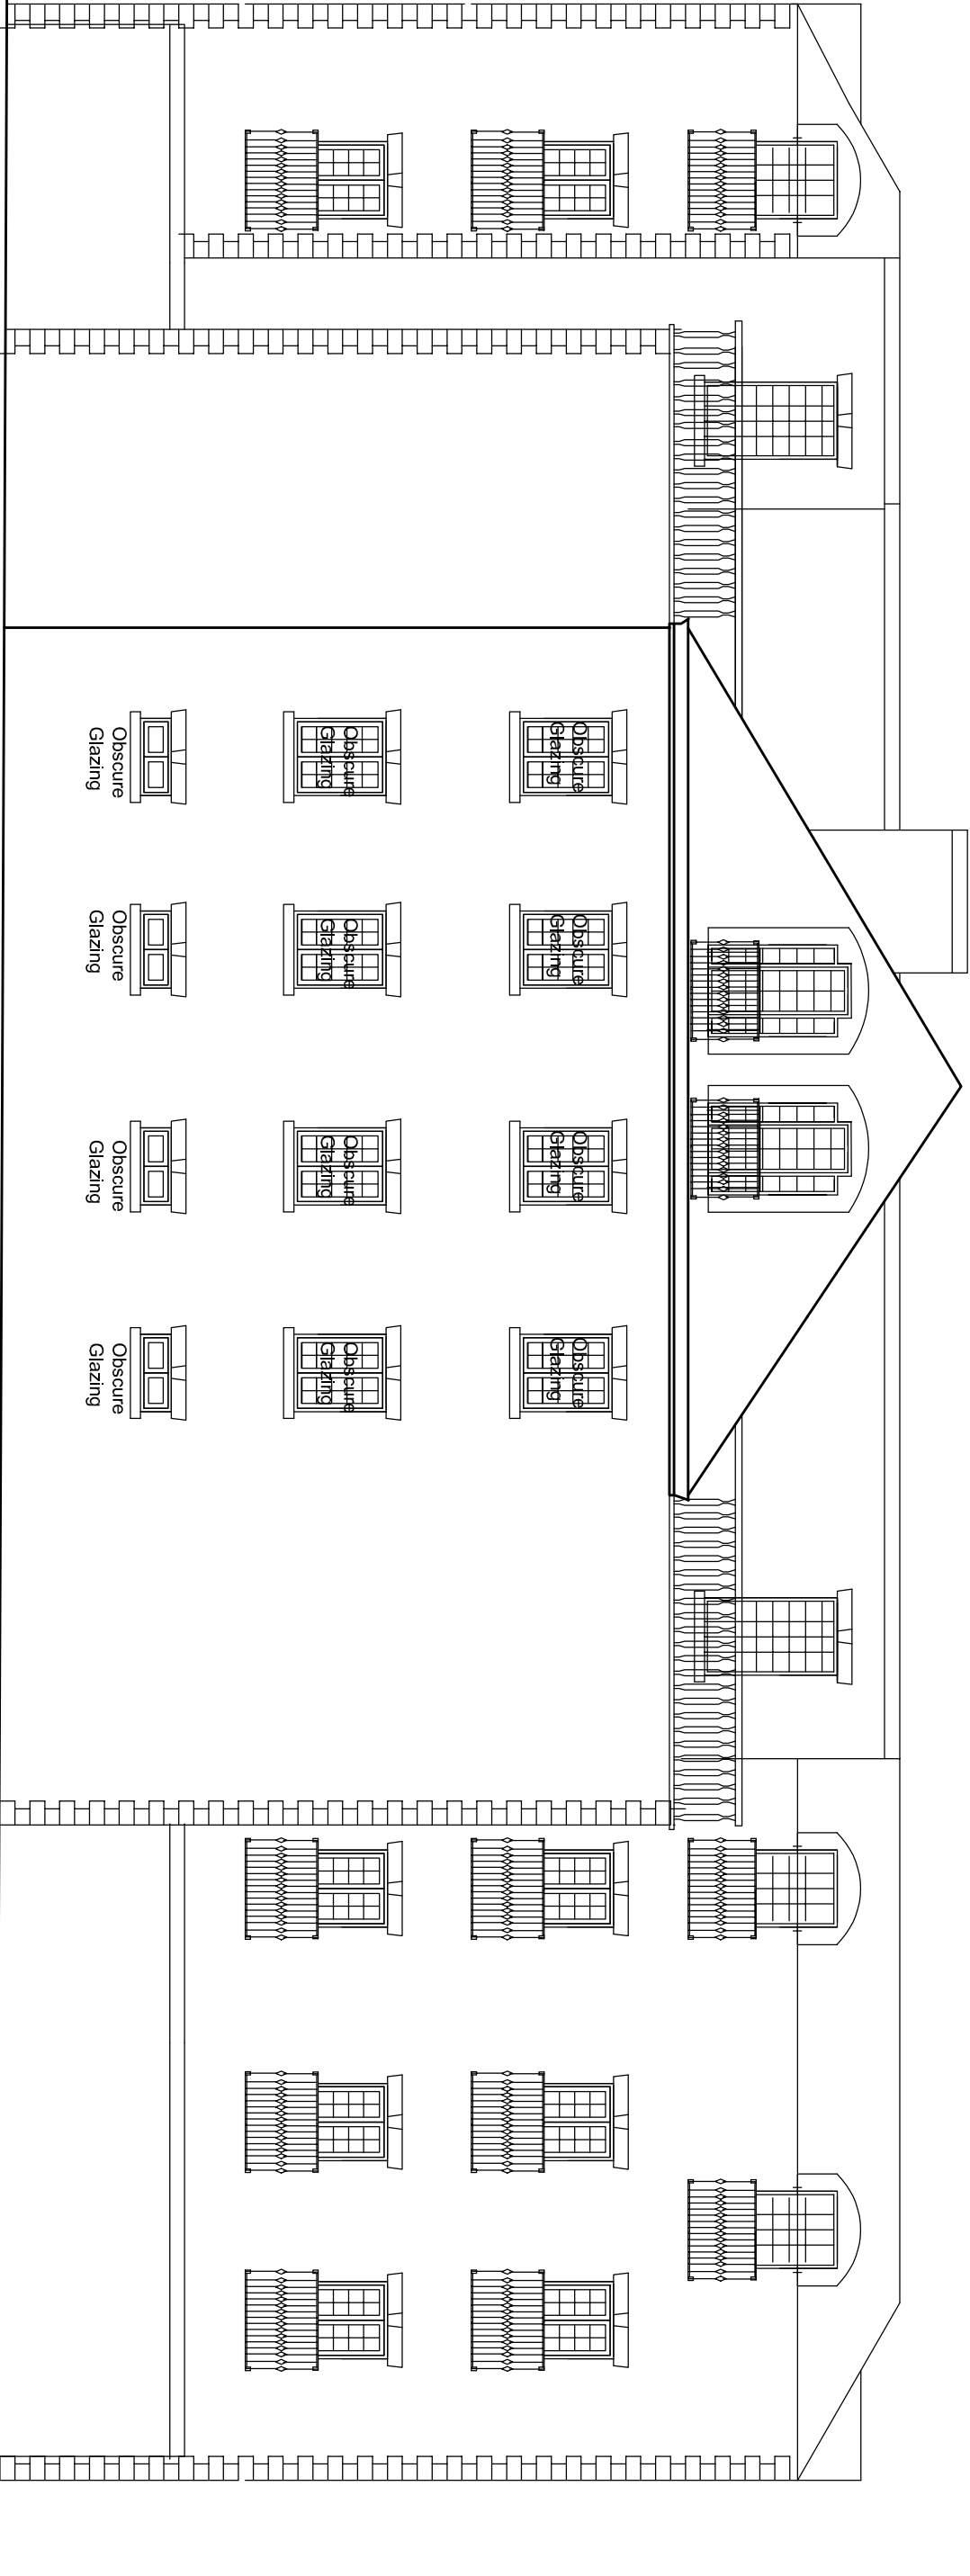

Rear Elevation
Proposed Rear Elevation
Scale 1:200

F Frosted glass and fixed pan windows upto height of 1.8m

 

Rev Date description by chk

DRAFT

hayward
ARCHITECTS LTD

19 Station Road
Hinckley
Leicestershire
LE10 1AW
Tel: 01455 635 665
Fax: 01455 618 971
www.hayward-architects.co.uk

Client Ahamad			
Project Title 56 Upper Bond Street LE10 1RS			
Drawing Title Proposed Elevations Sheet 2 of 2			
Scale 1:200	Date 29.08.23	Sheet A2	
Author RD	Checked by ZIM		
Job No. 23-11	Drawing No. 20-8		
Status COMMENT			

THE COPYRIGHT OF THIS DRAWING IS VESTED IN HAYWARD ARCHITECTS LTD.
REPRODUCTION IN ANY FORM, EITHER IN WHOLE OR IN PART IS FORBIDDEN WITHOUT
DRAWING AND SEAL. FURTHER DRAWINGS MADE TO BE ISSUED