


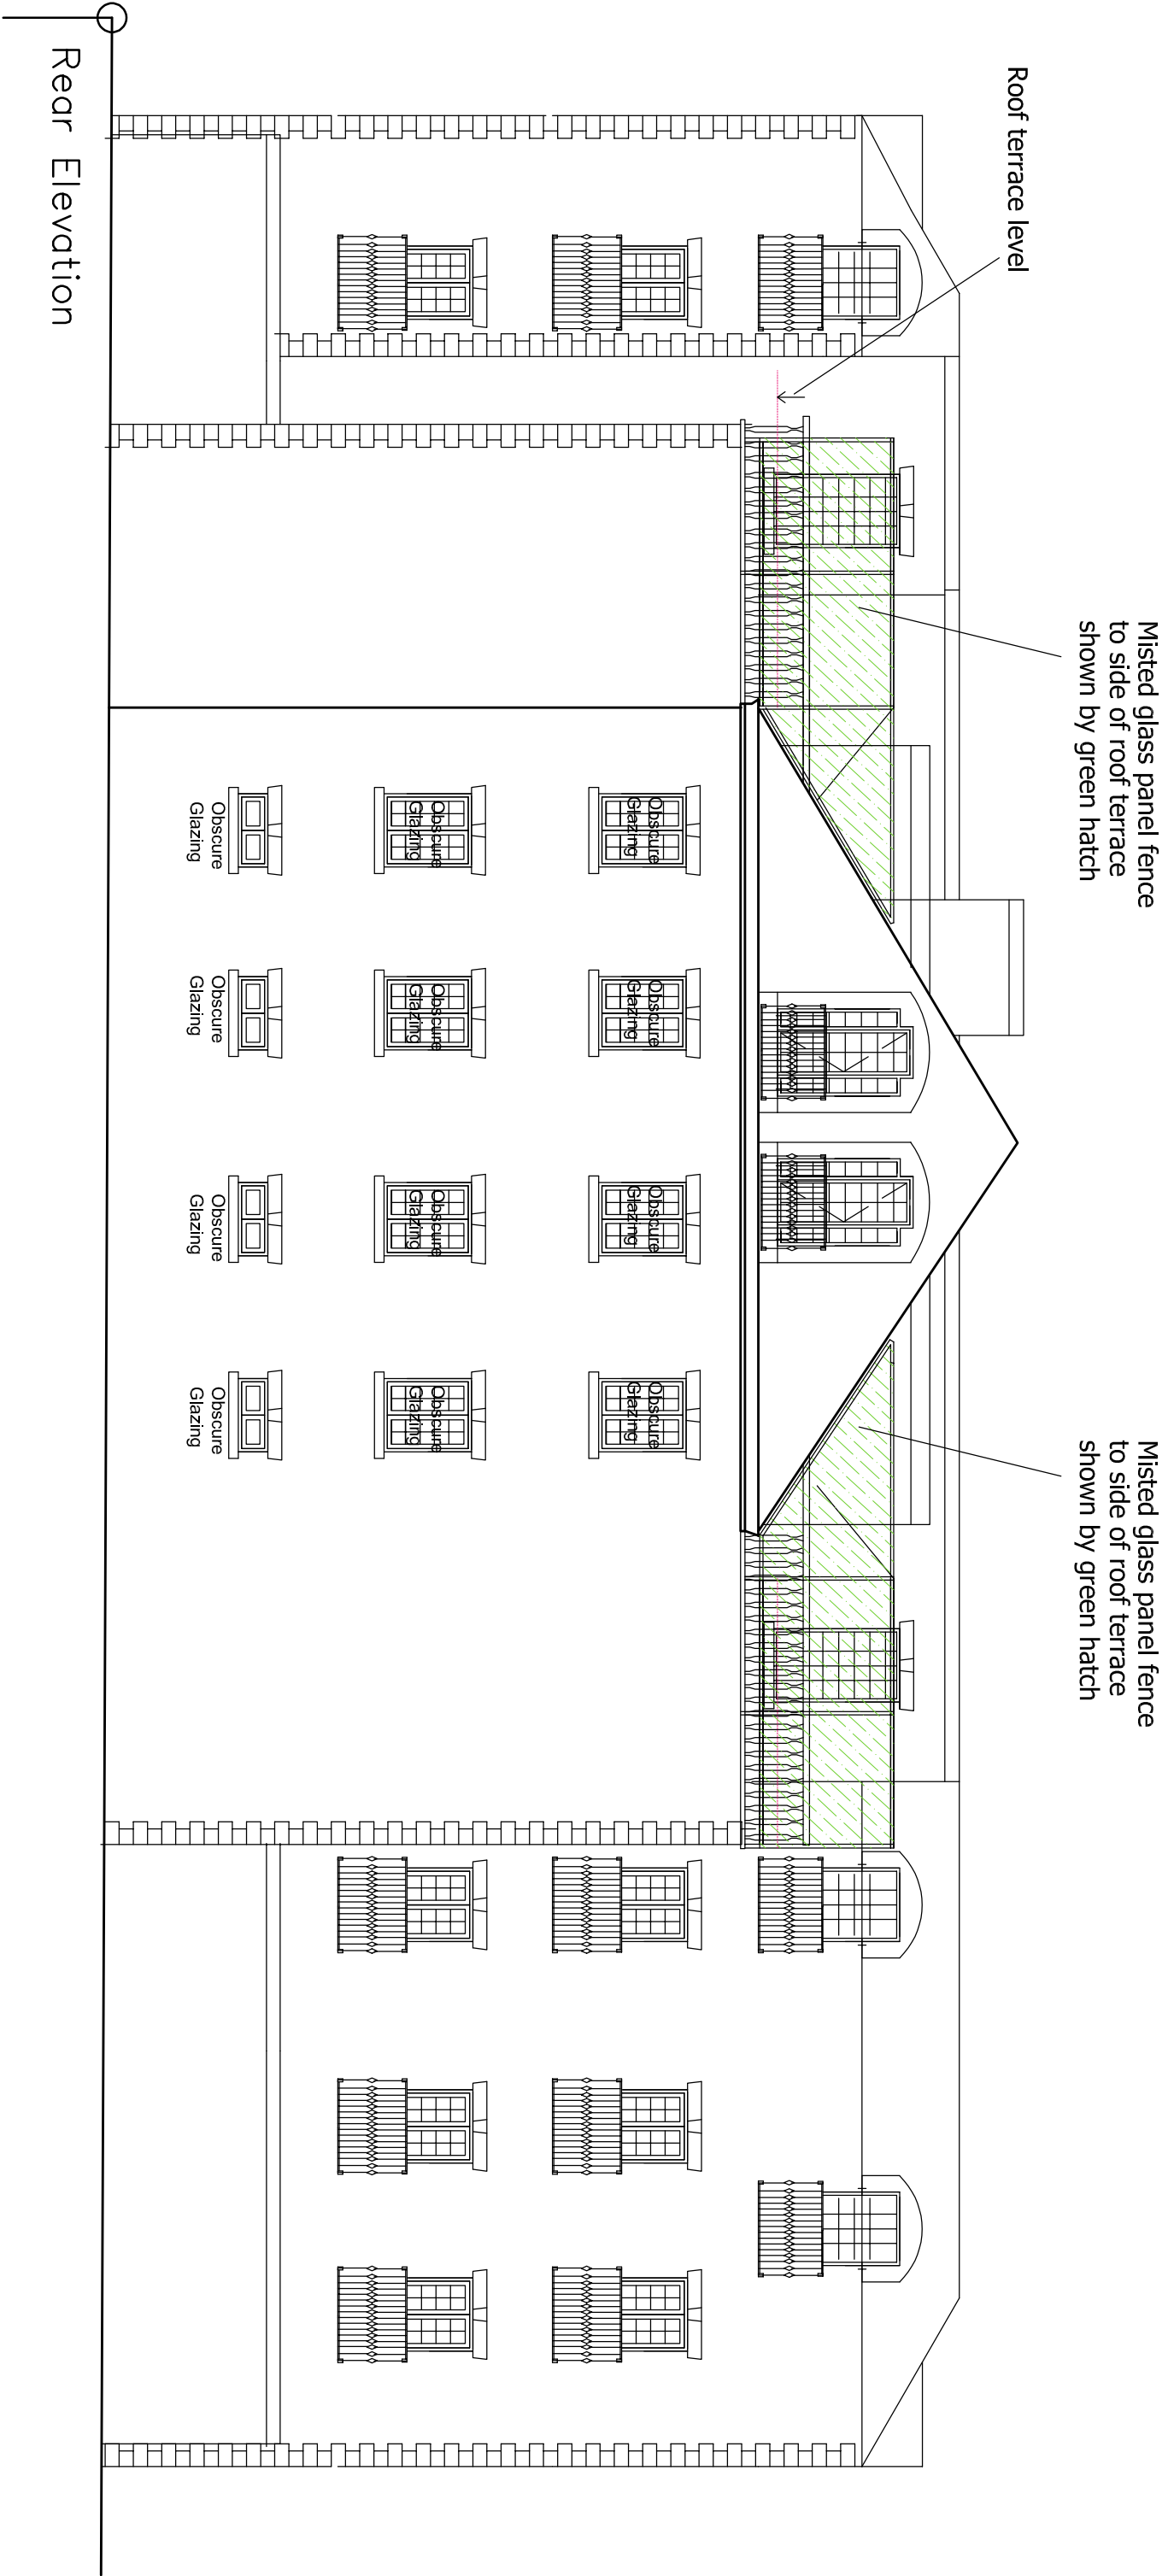

Drawings based on Anjum
design architects scheme

hayward
ARCHITECTS LTD

19 Station Road
Hinckley
Leicestershire
LE10 1AW
Tel: 01455 635 665
Fax: 01455 618 971
www.hayward-architects.co.uk

Client Ahamad			
Project Title 56 Upper Bond Street LE10 1RS			
Drawing Title Revised rear elevation			
Scale 1:100	Date 18.04.23	Sheet A2	
Author RD	Checked by ZM		
Job No. 23-11	Drawing No. 41		
Status COMMENT			

Revised rear elevation

Scale 1:100

THE COPYRIGHT OF THIS DRAWING IS VESTED IN HAYWARD ARCHITECTS LTD.
REPRODUCTION IN ANY FORM, EITHER IN WHOLE OR IN PART IS FORBIDDEN WITHOUT
DRAWING AND SEAL. FURTHER DRAWINGS ARE TO BE MADE