





External access to first floor to be confirmed during design development stage

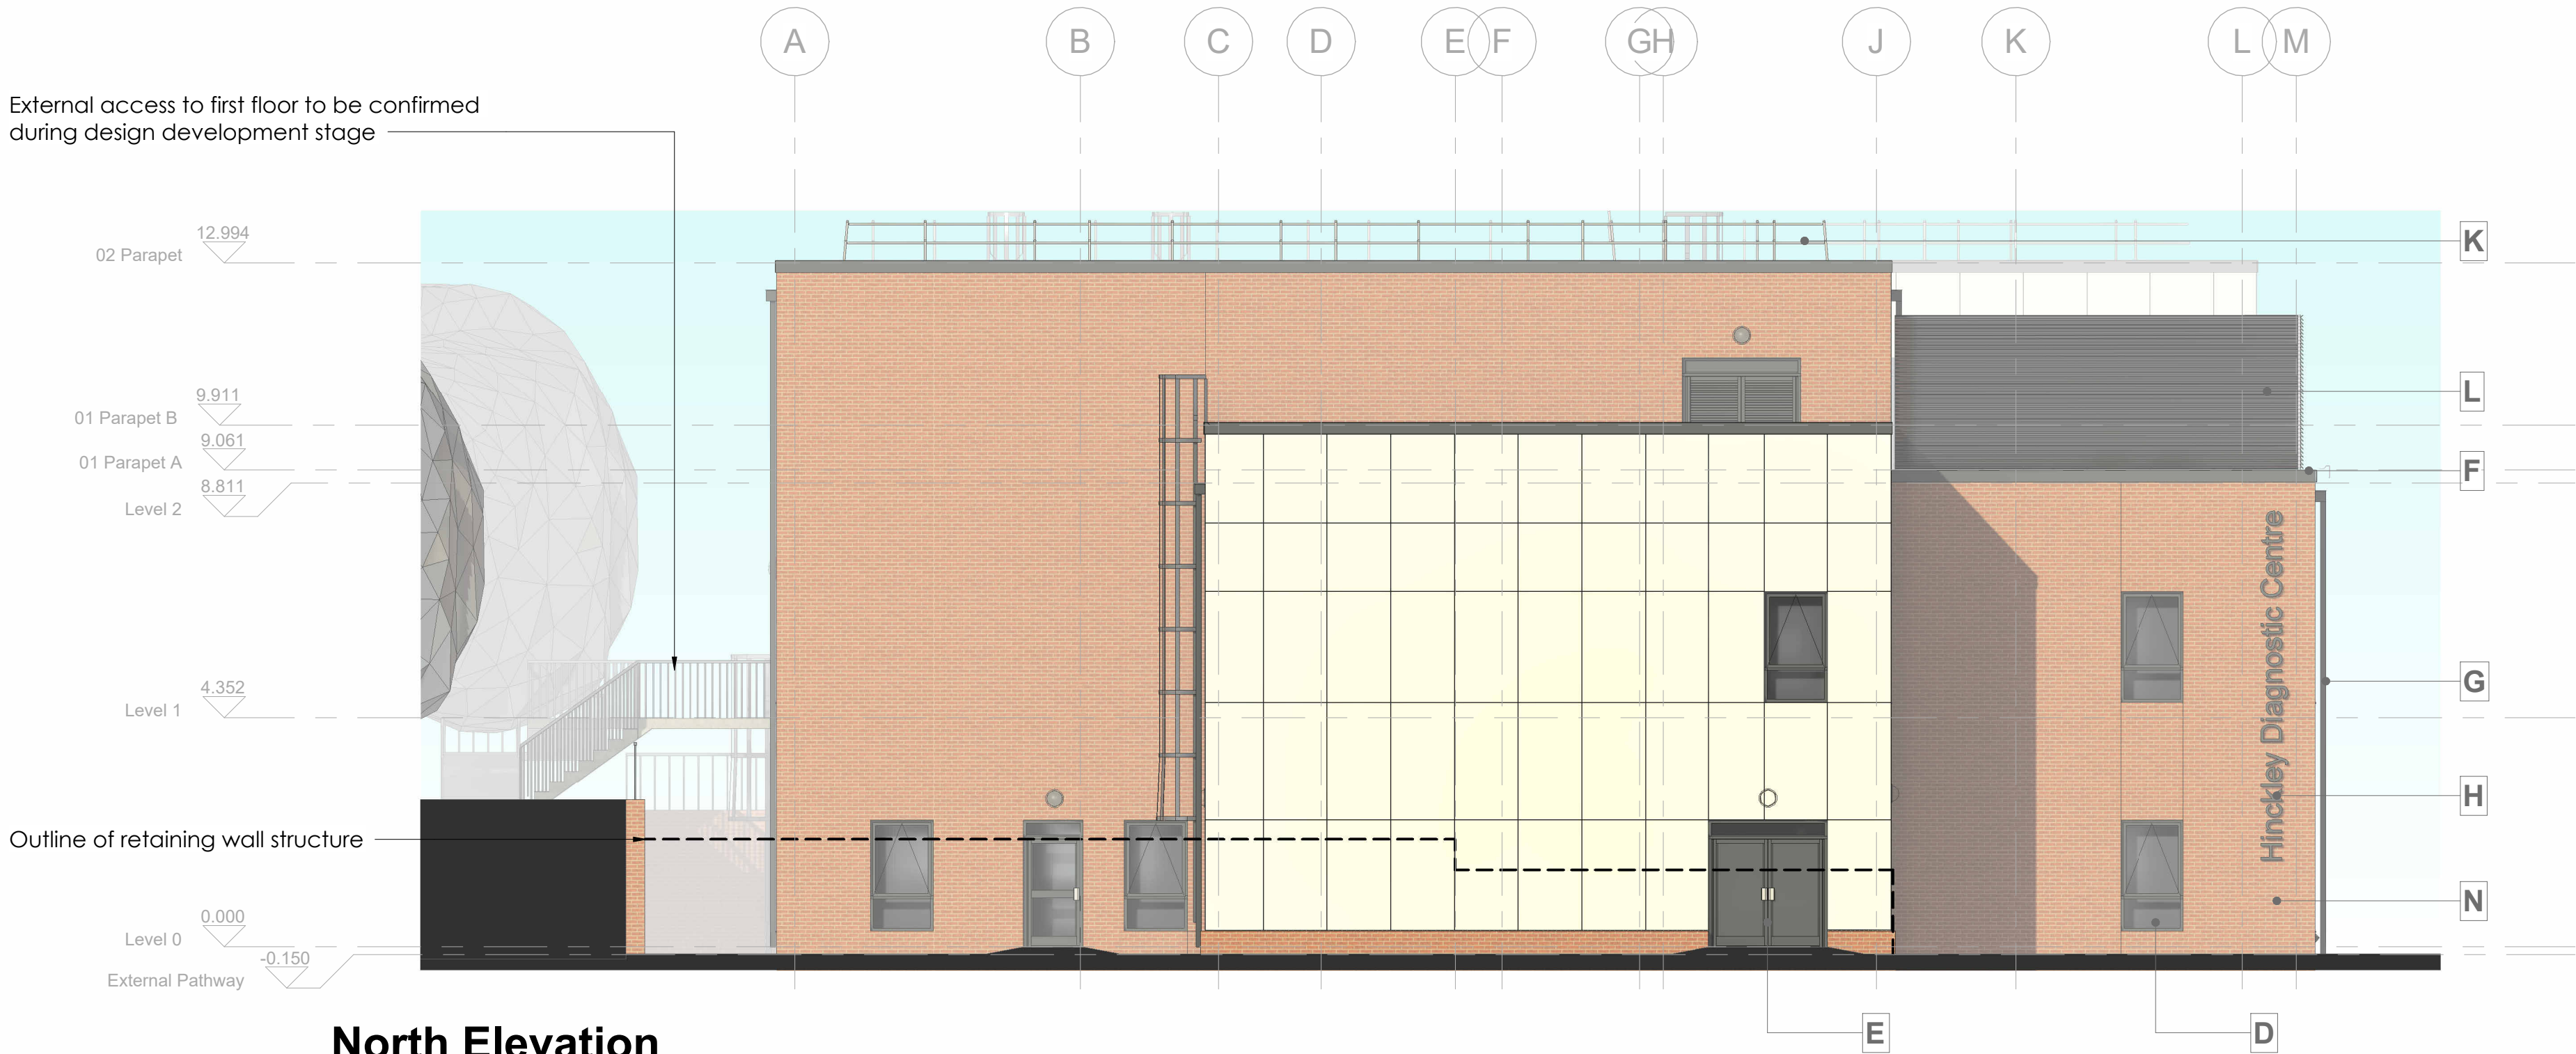


North Elevation
1 : 100

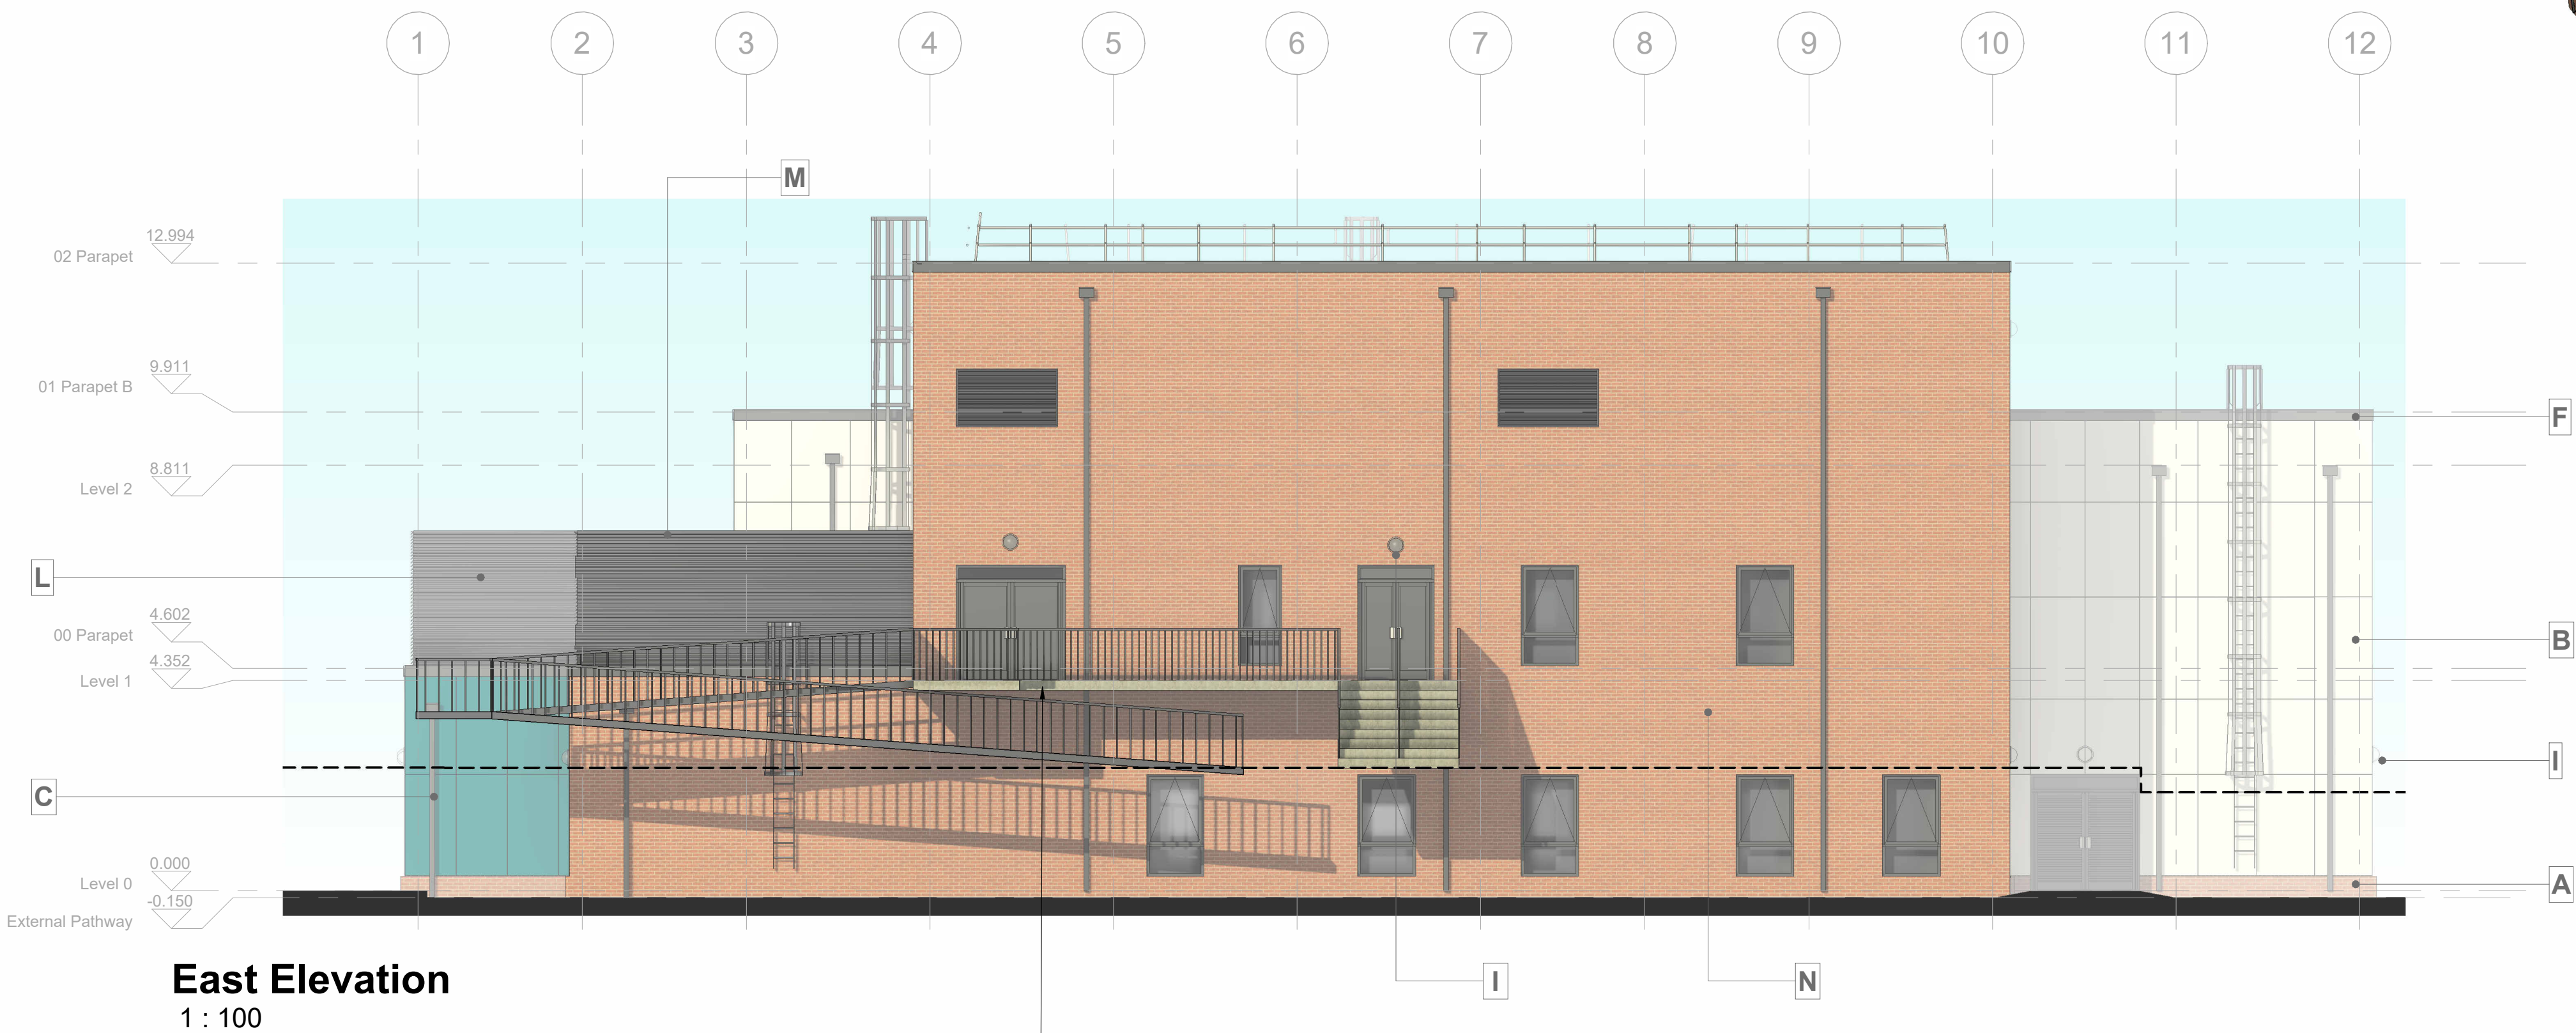


East Elevation
1 : 100


External access to first floor to be confirmed during design development stage

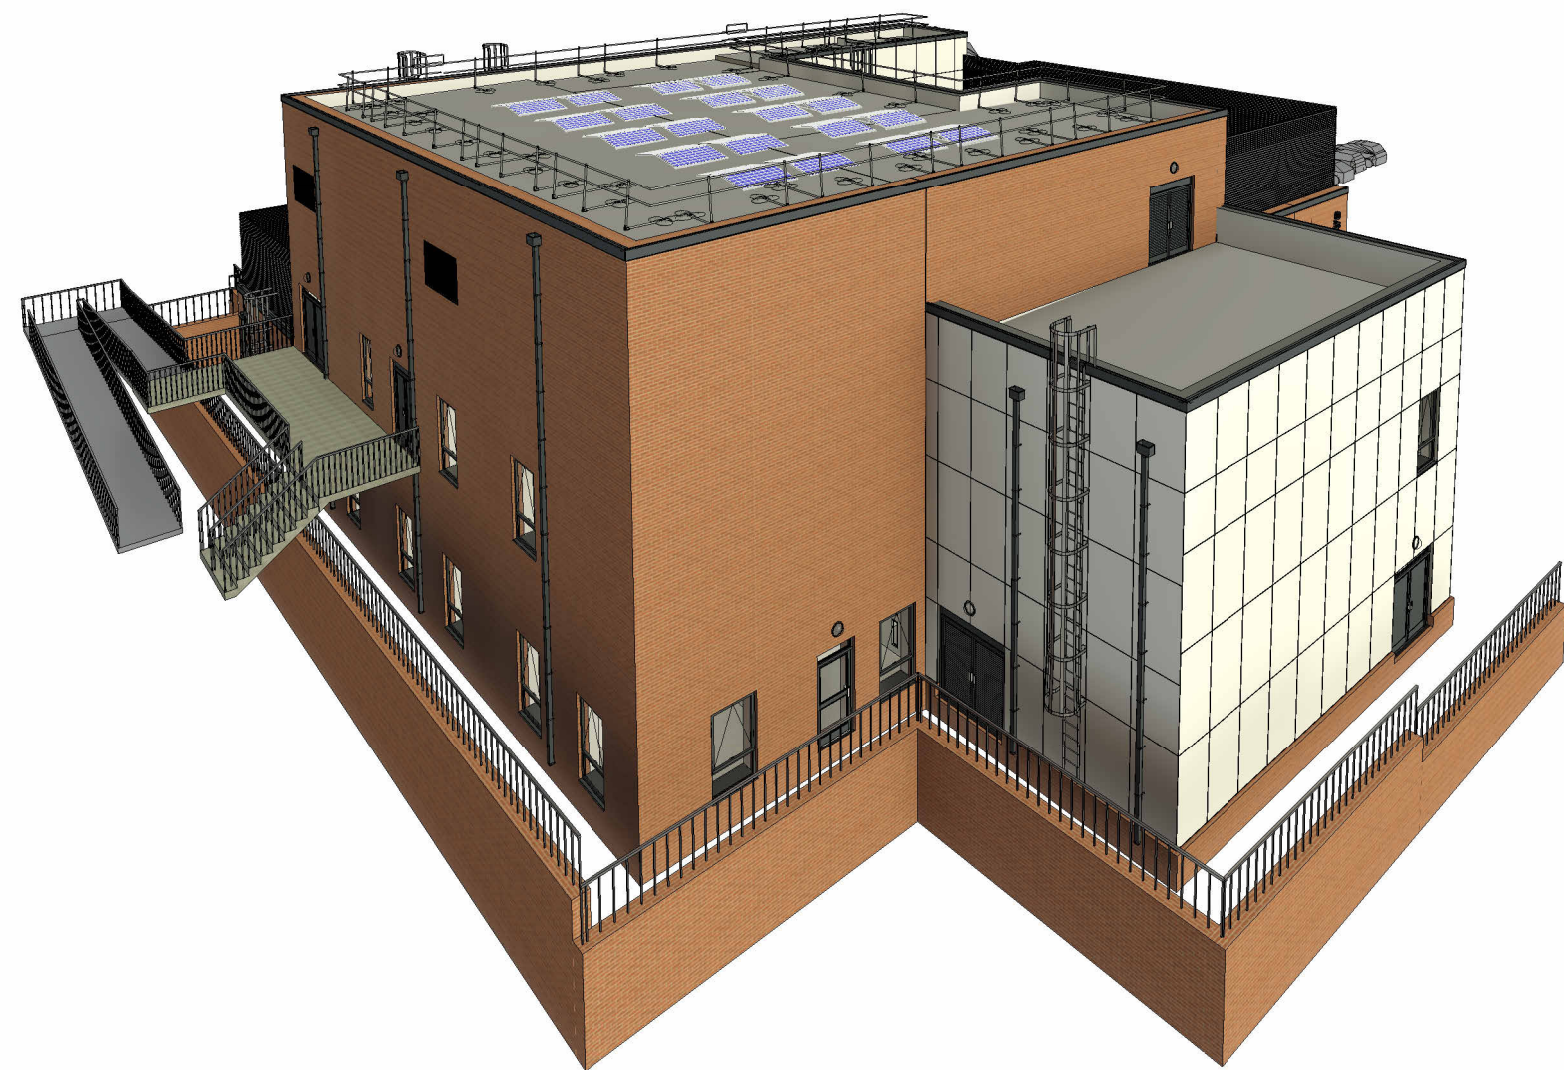


North East 3D View

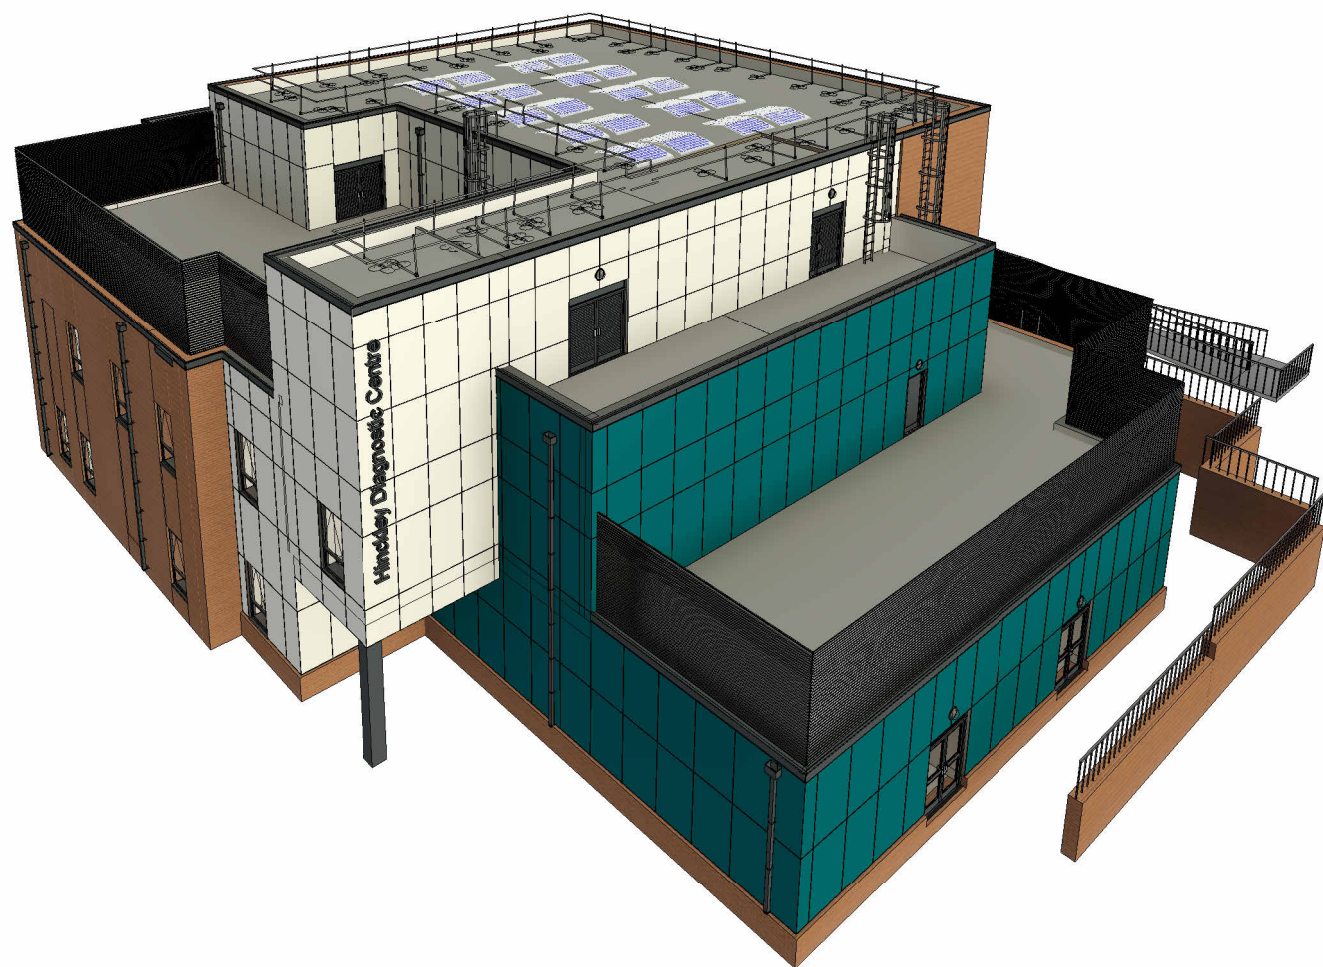

South West 3D View

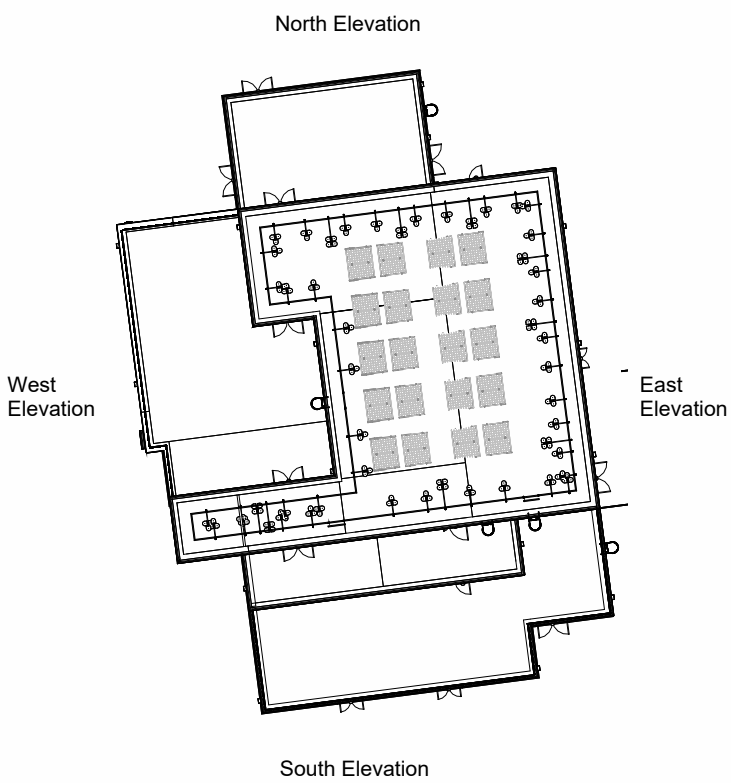


Rockpanel Cladding Colours

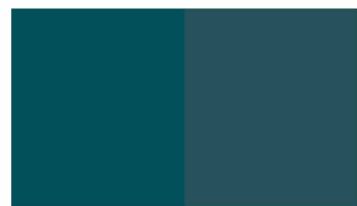

RAL 210 30 30

Material_Key

A	Red Brick Plinth
B	Rockpanel RAL 9016
C	Rockpanel RAL 210 30 30
D	Aluminium Windows RAL 7016
E	Aluminium Doors RAL 7016
F	GRP Profiled Fascia RAL 7016
G	Aluminium Rainwater Goods RAL 7016
H	Building Signage RAL 7016
I	Bulkhead Lighting
J	CAT Ladder
K	Ballasted Handrail System
L	Louvre Screen RAL 7016
M	Louvre Panel RAL 7016
N	Standard Red Brick above DPC

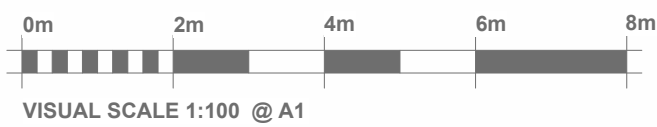

P2	Updated in line with updated module sizes	ED	EB	21/11/23
P1	Updated to RIBA stage 2 redesign	AJ	EB	18/10/23
REV	DESCRIPTION	BY	CHK	DATE

DarwinGroup
Construction Has Evolved

www.darwingroupltd.co.uk - tel: 01939 252909

CLIENT TITLE

NHS Property Services

PROJECT TITLE

Hinckley District Hospital Community Diagnostic Centre

PROJECT ADDRESS

Mount Rd / Hinckley / LE10 1AG

DRAWING TITLE

Elevations North & East

DRAWING REFERENCE

180731 - DGL - 01 - XX - DR - A - 2101

PROJECT	ORIGINATOR	VOLUME	LEVEL	TYPE	ROLE	NUMBER
---------	------------	--------	-------	------	------	--------

11/07/23	NS	LS	2080 m ²
----------	----	----	---------------------

ISSUE DATE	INITIAL ISSUE BY	INITIAL CHECKED BY	GIFA
------------	------------------	--------------------	------

01	Initial Status	As indicated	A1	P2
----	----------------	--------------	----	----

STATUS CODE	STATUS DESCRIPTION	SCALE	SHEET SIZE	REVISION
-------------	--------------------	-------	------------	----------