



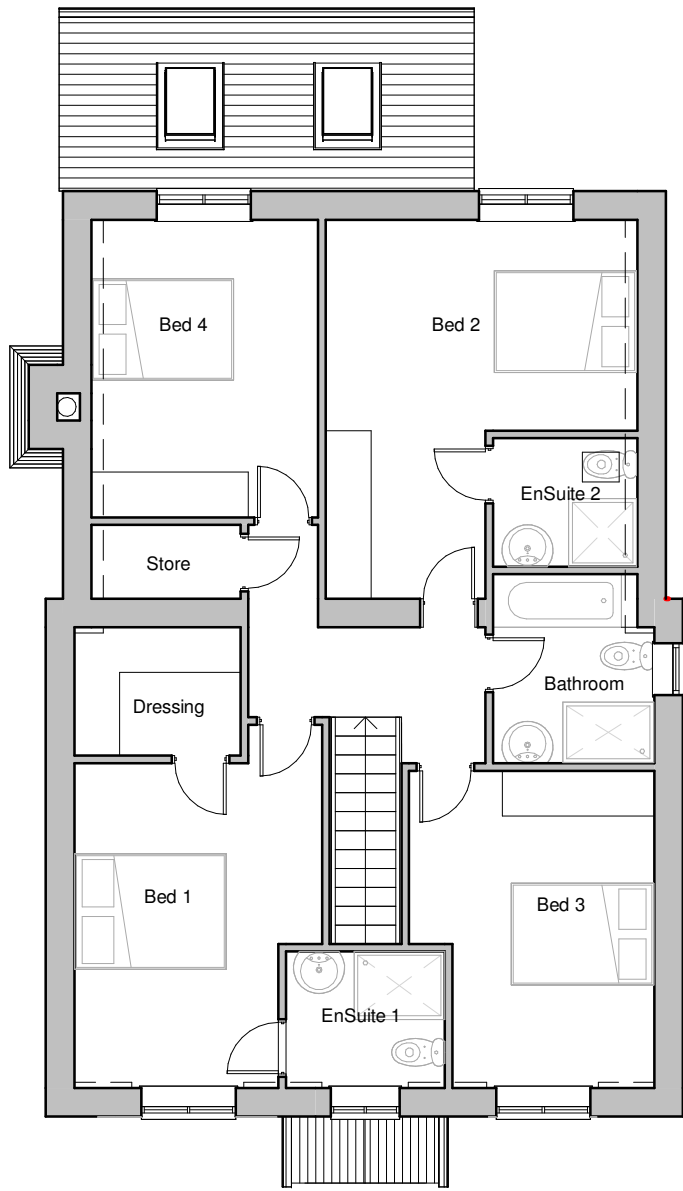


First Floor GA
Scale 1:100

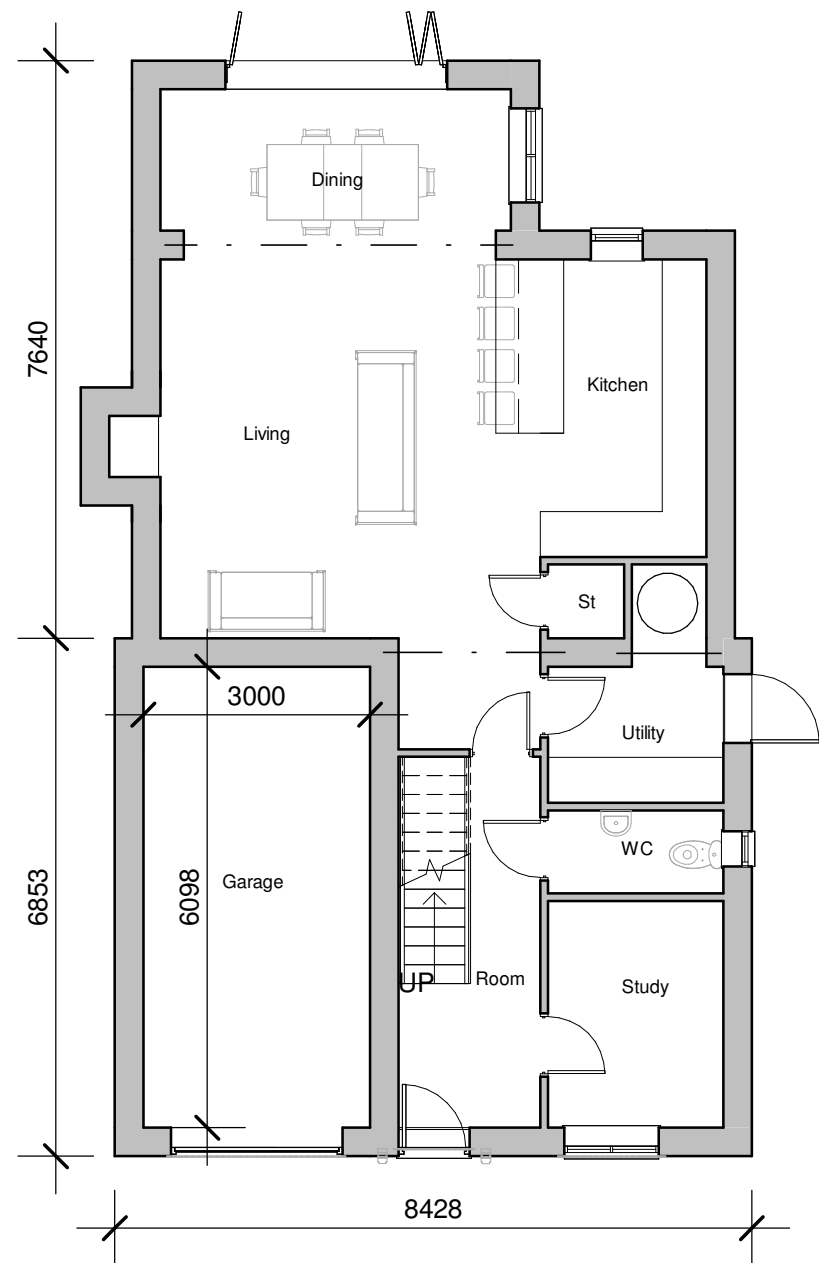

Ground Floor GA
Scale 1:100



Front Elevation
Scale 1:100

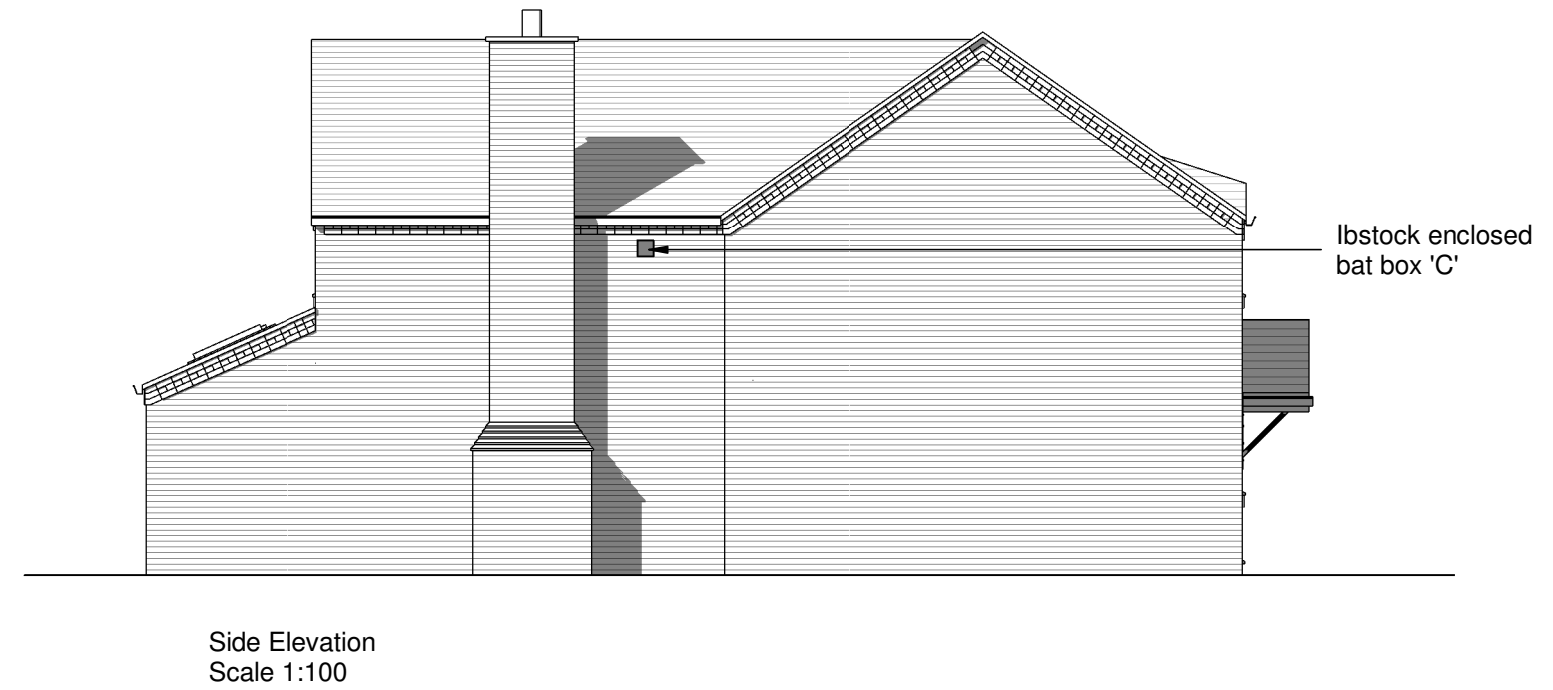

Side Elevation
Scale 1:100



Rear Elevation
Scale 1:100



Side Elevation
Scale 1:100

PROPOSED MATERIALS



Rev.	Date	Description	By	Ckd
A	16.12.22	Design amended following comments from planner	ZLM	
B	03.01.23	Critical dimensions and scale bar added	ZLM	
C	14.02.23	Chimney stack added	ZLM	
D	12.07.23	Bat box added to side elevation	ZLM	
E	04.12.23	Proposed materials added	ZLM	



Client Forsythe Estates NJ Ltd.		hayward ARCHITECTS LTD 	
Project Title Outline Planning Land Adjacent Moores Arms Norton Juxta Twycross		19 Station Road Hinckley Leicestershire LE10 1AW Tel: 01455 635 665 Fax: 01455 618 971 www.hayward-architects.co.uk	
Drawing Title Plot 4 GA Plans and Elevations			
Scale 1:100@A2	Date Nov 2021	Sheet A2	Job No. 19/116
Author CB	Checked by ZM		Drawing No. 14e
THE COPYRIGHT OF THIS DRAWING IS VESTED IN HAYWARD ARCHITECTS LTD. REPRODUCTION IN ANY FORM, EITHER IN WHOLE OR IN PART IS FORBIDDEN WITHOUT THE PRIOR WRITTEN PERMISSION OF THE COPYRIGHT HOLDER. DO NOT SCALE FROM DRAWING AND ONLY FIGURED DIMENSIONS ARE TO BE USED		Status PLANNING	