



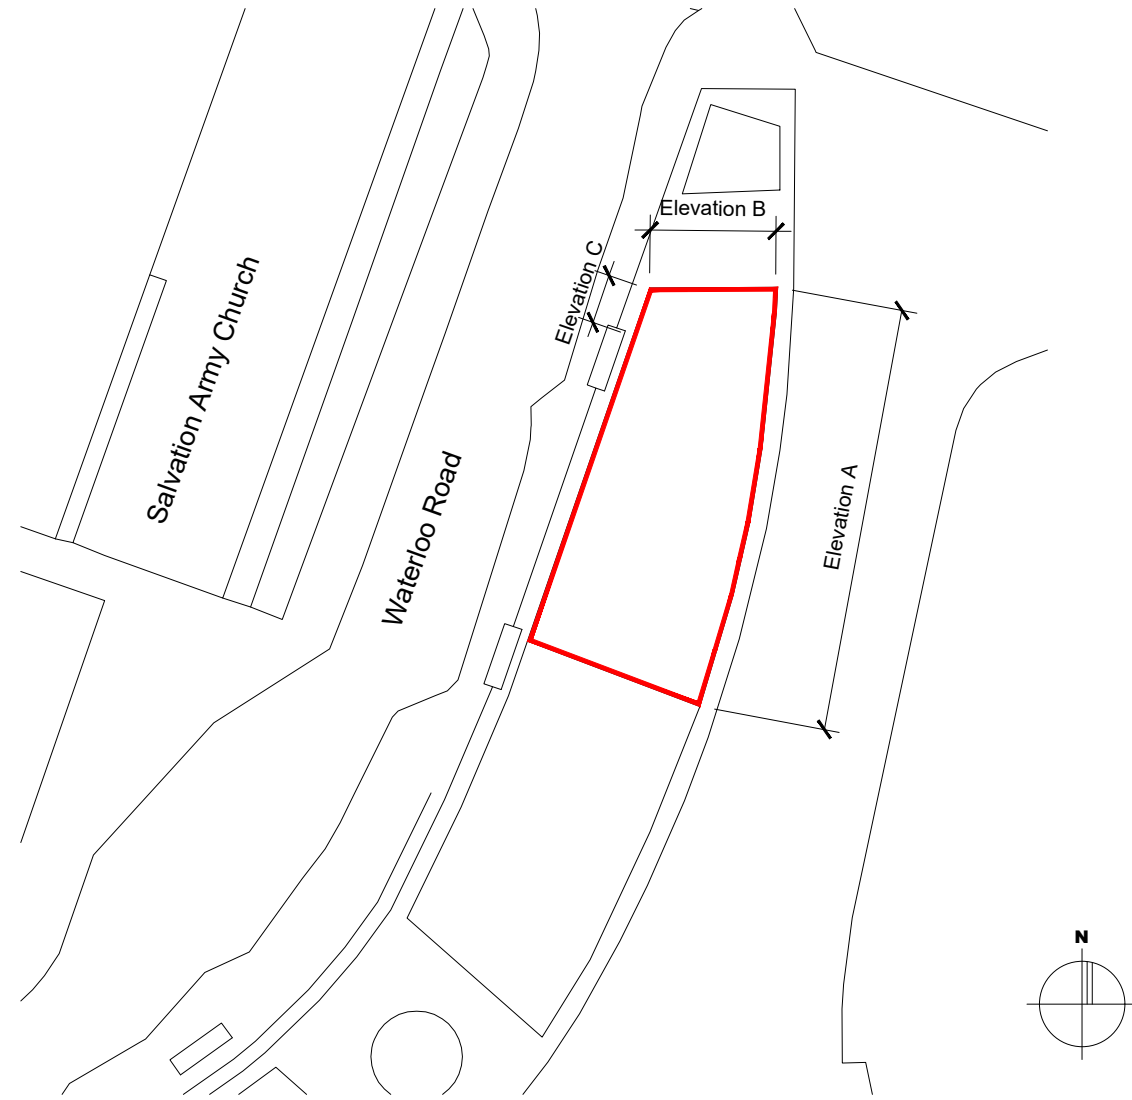


1. Overall Plan showing Elevation references
1:500@A1

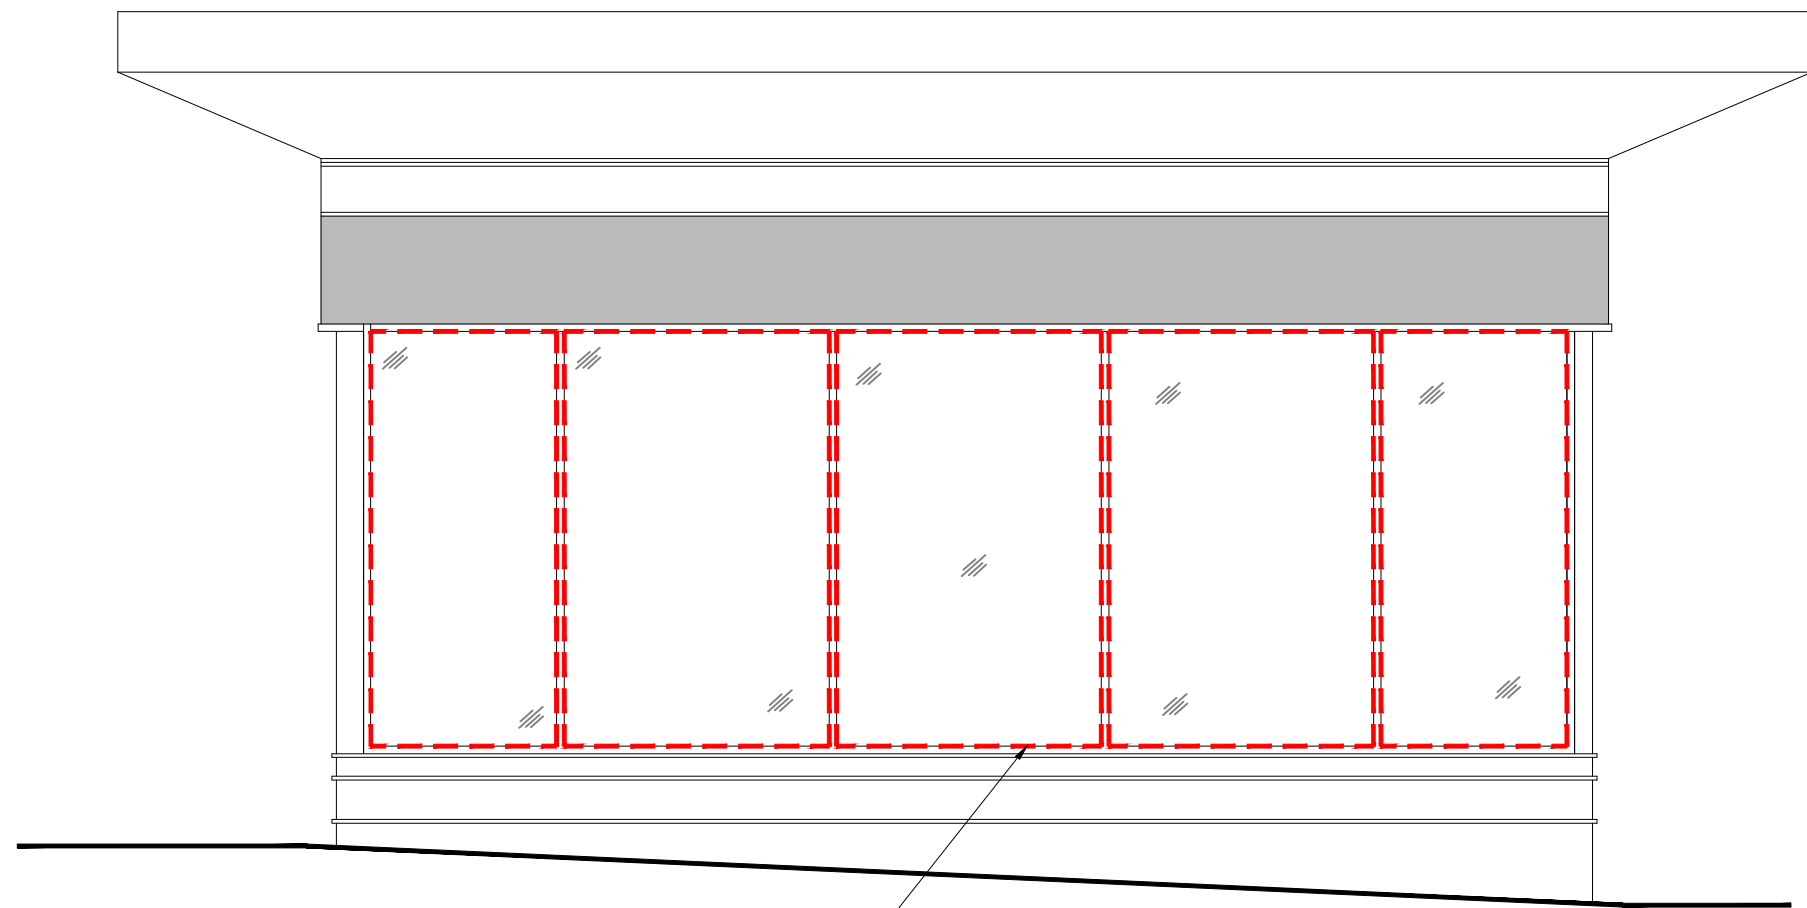

2. Proposed Front Elevation (Elevation A)
1:50@A1



3. Proposed side elevation (Elevation B)
1:50@A1

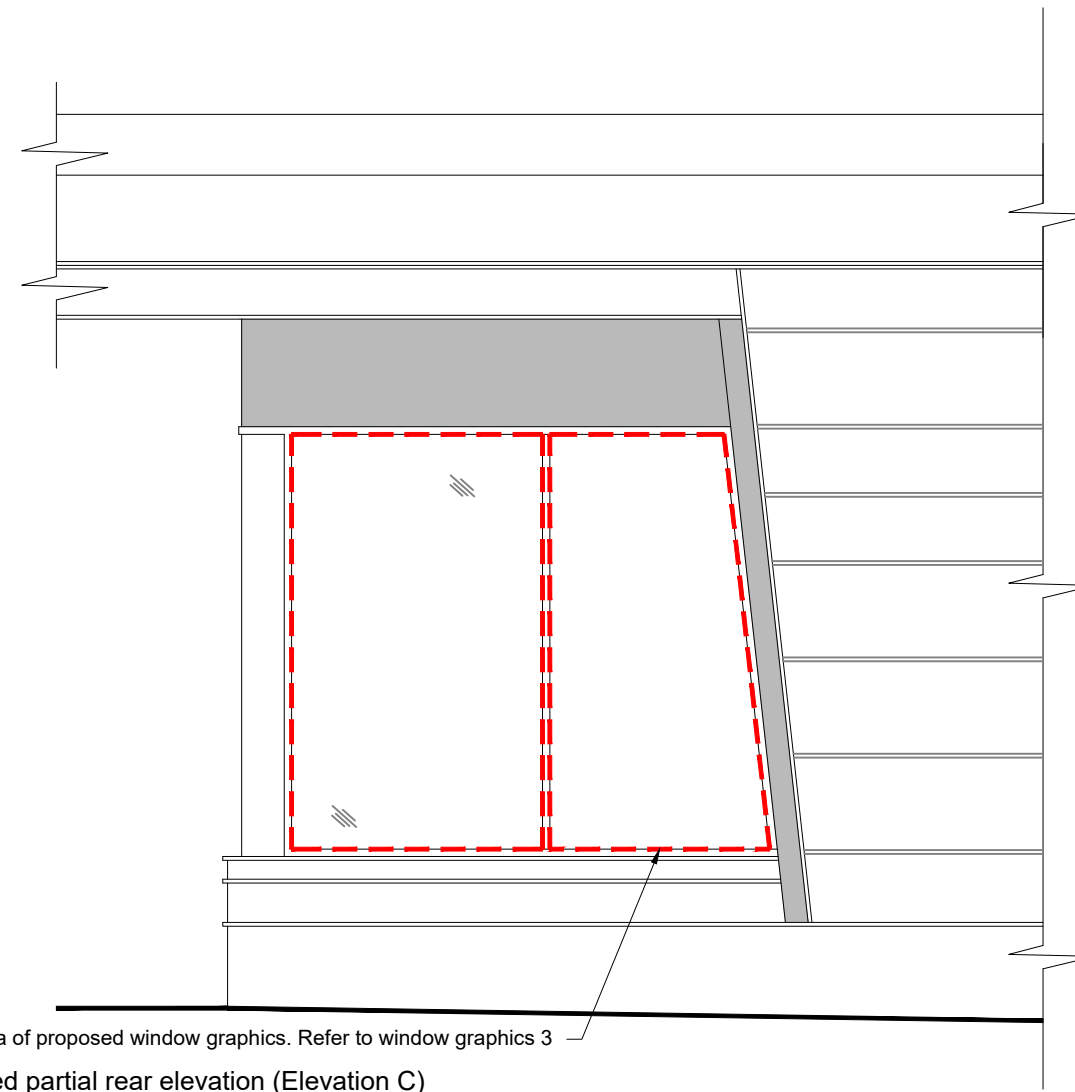

4. Proposed partial rear elevation (Elevation C)
1:50@A1



5. Photograph of part of the existing front elevation showing proposed signage imposed



6. Photograph of partial front elevation showing proposed window graphics imposed
Window Graphics 1. N.T.S



7. Photograph of side elevation showing proposed window graphics imposed
Window Graphics 2. N.T.S



8. Photograph of partial side elevation showing proposed window graphics imposed
Window Graphics 1. N.T.S

C. 20.10.23. Window graphics 2 updated following comments from the Planning Officer
B. 09.08.23. Window graphics added
A. 06.07.23. Signage updated based on Specialist signage details



Client: Mr R. Scarborough

Project: Fit out and signage application for Unit B6 Hinckley Crescent, Butterwick Bakery

Drawing: Proposed Elevations

Purpose: Planning
Scale: 1:50@A1
Drawing: SK02

Drawn: LSH
Date: June '23
Revision: C

