


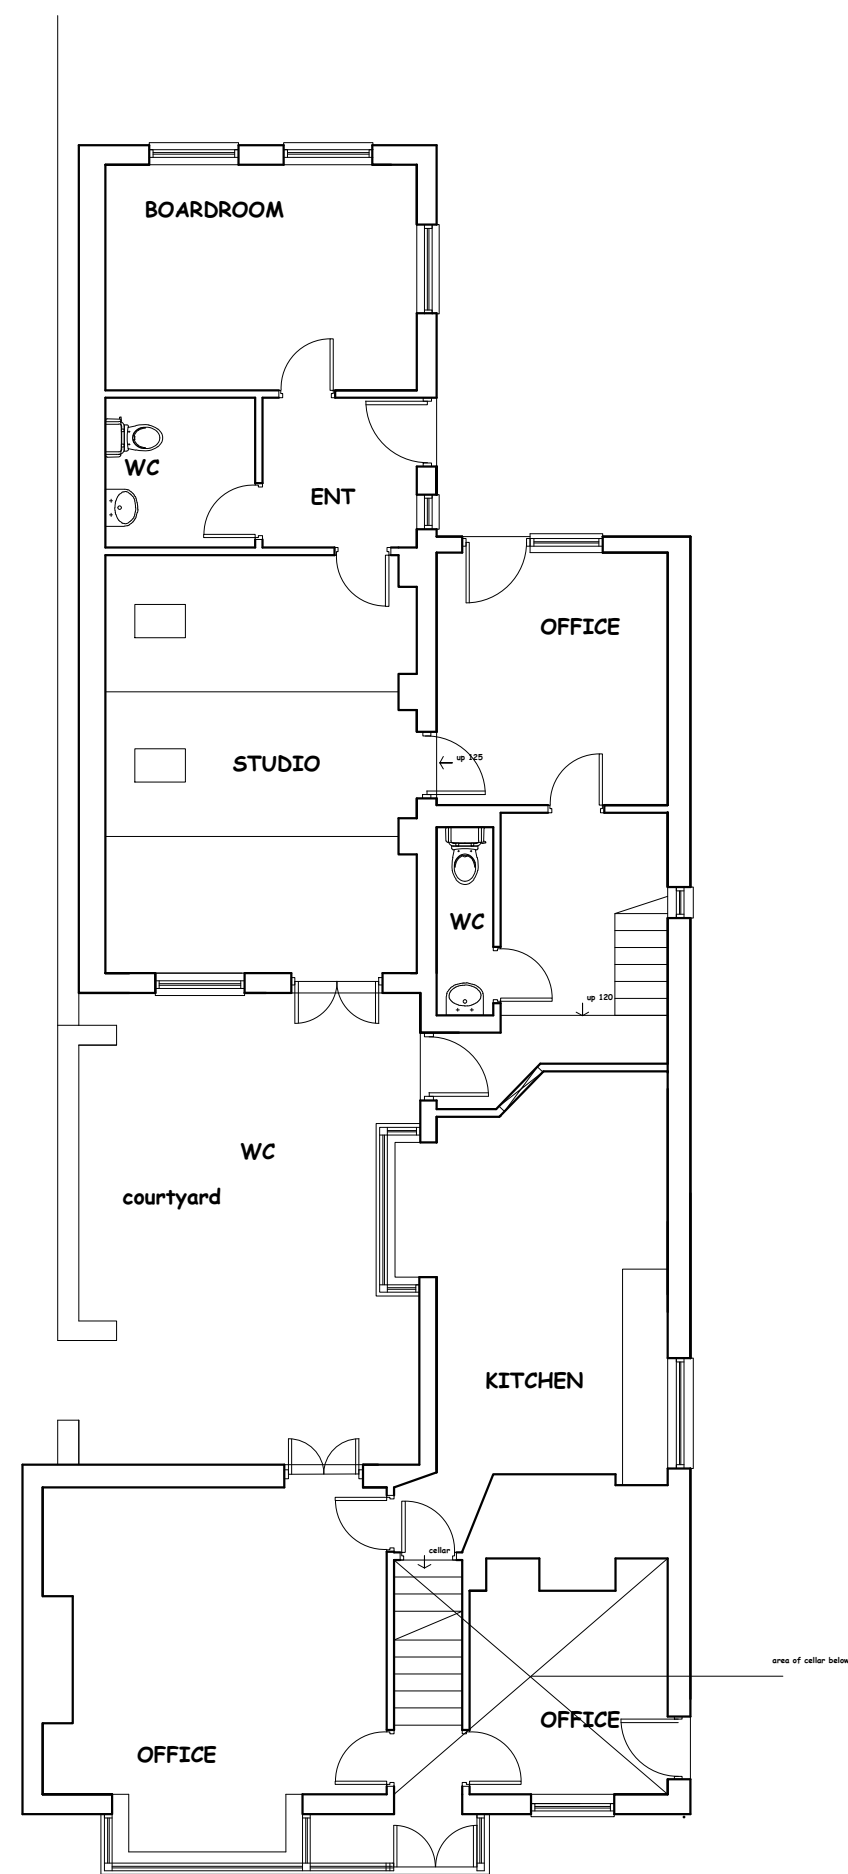


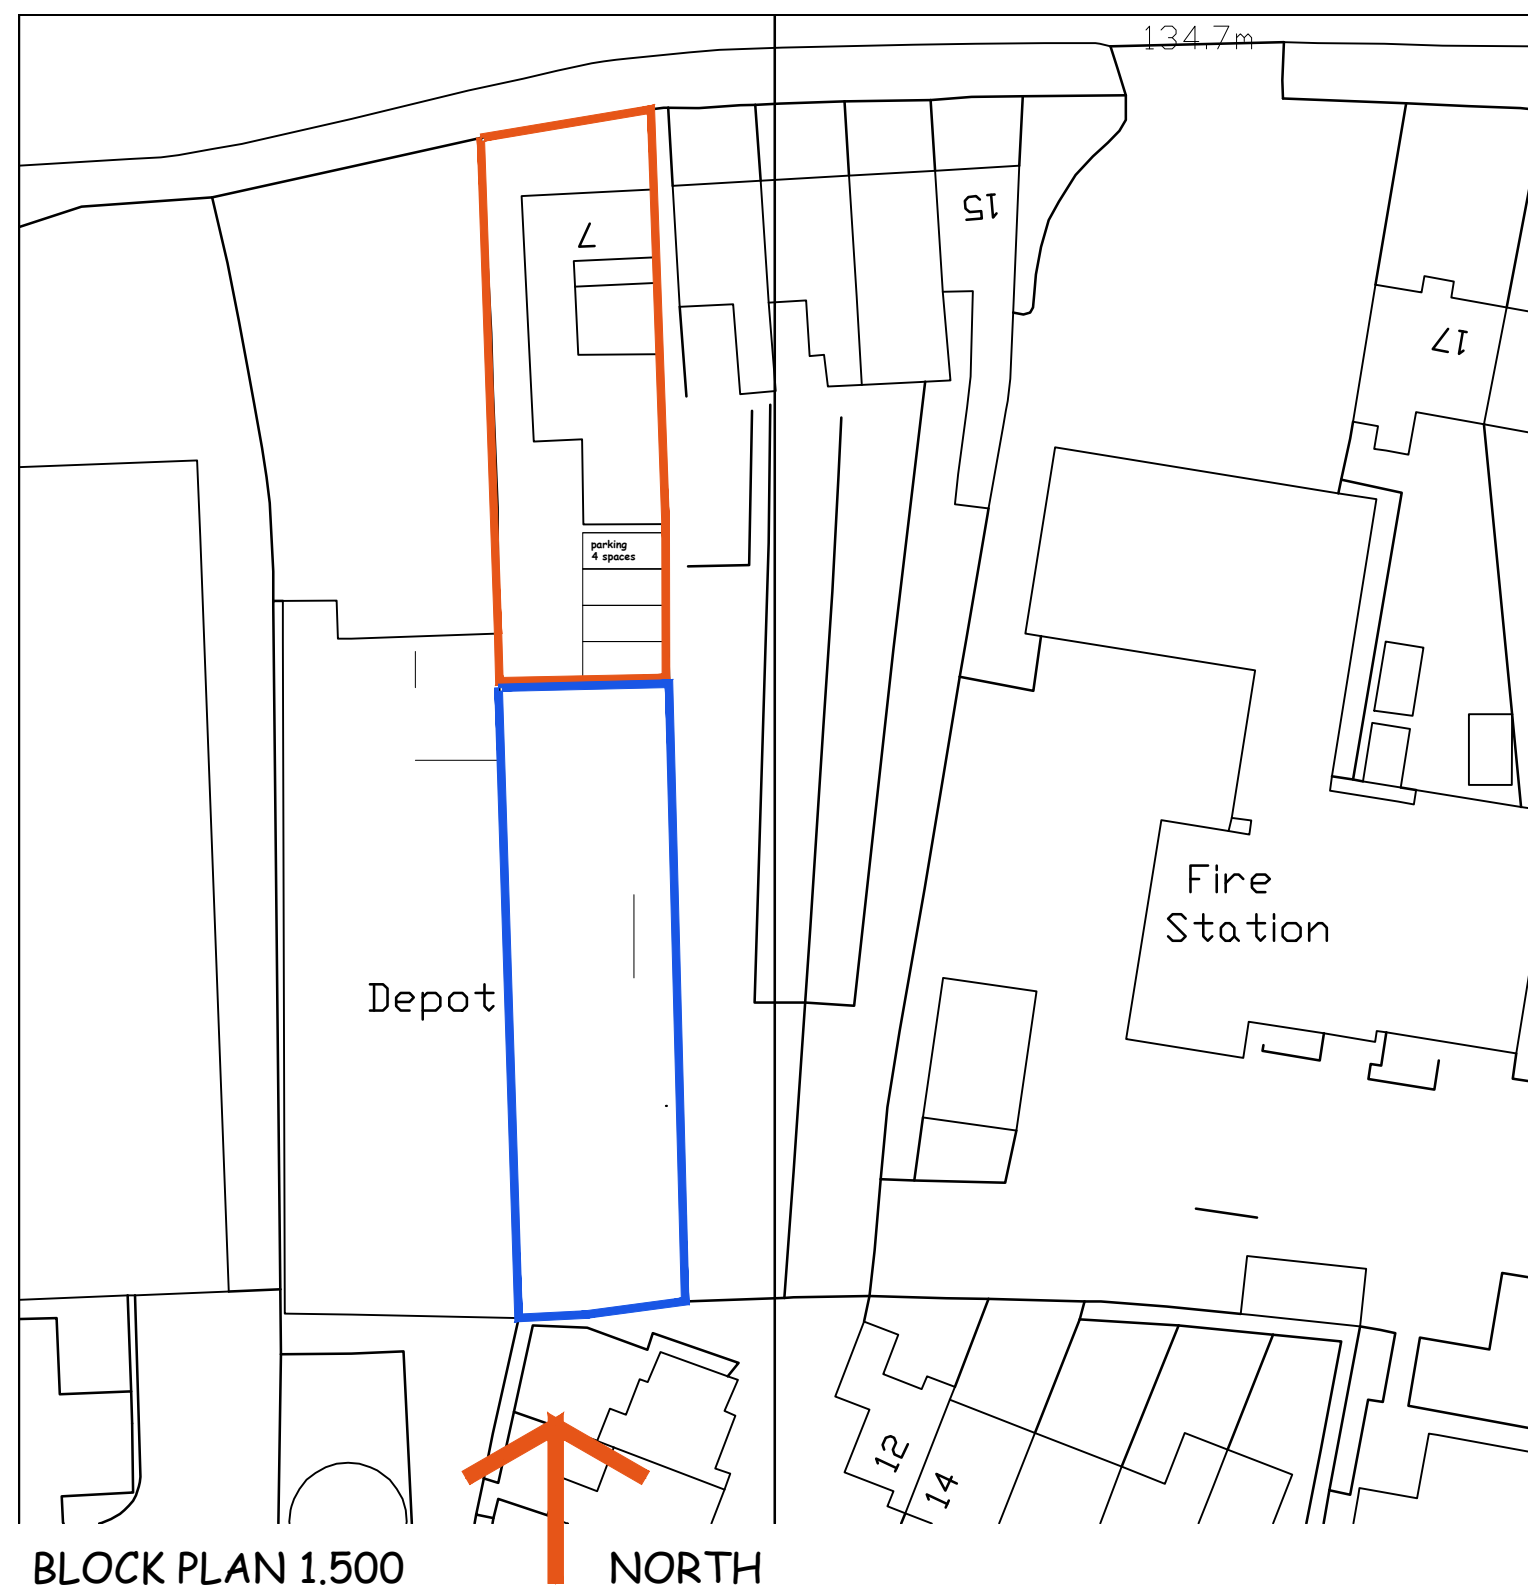


GROUND FLOOR PLAN

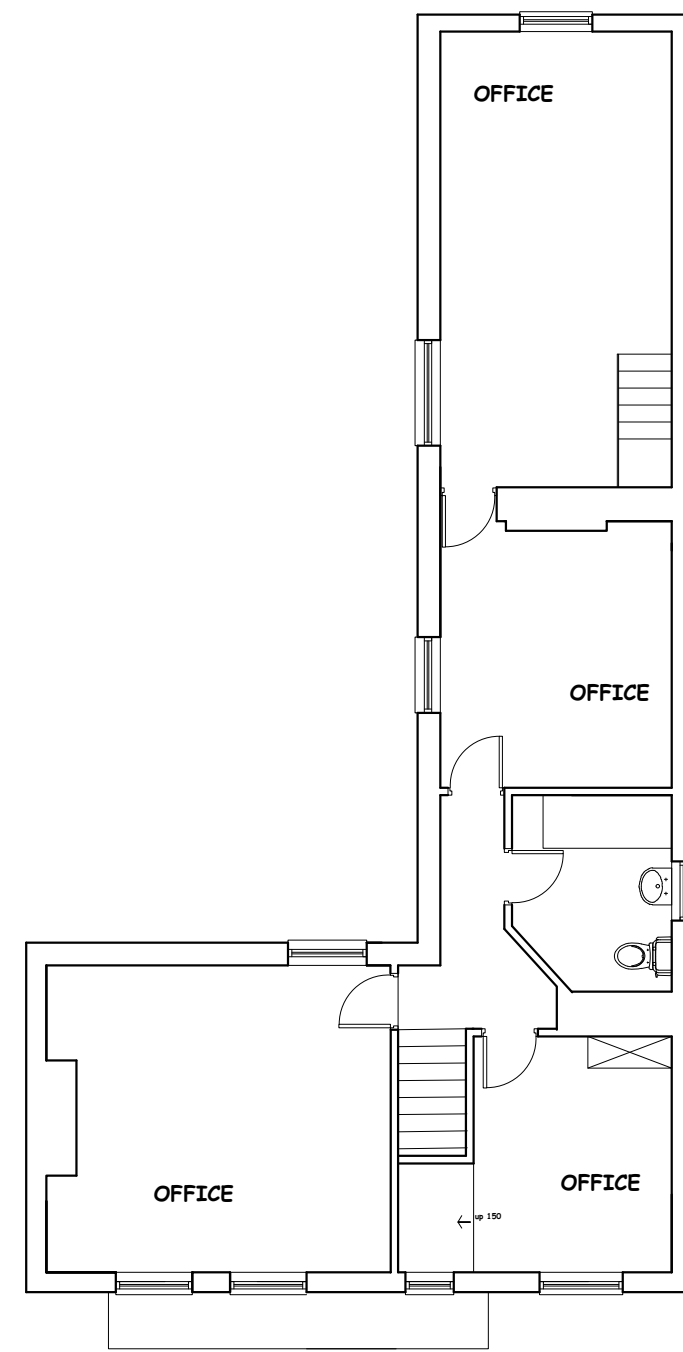

FIRST FLOOR PLAN

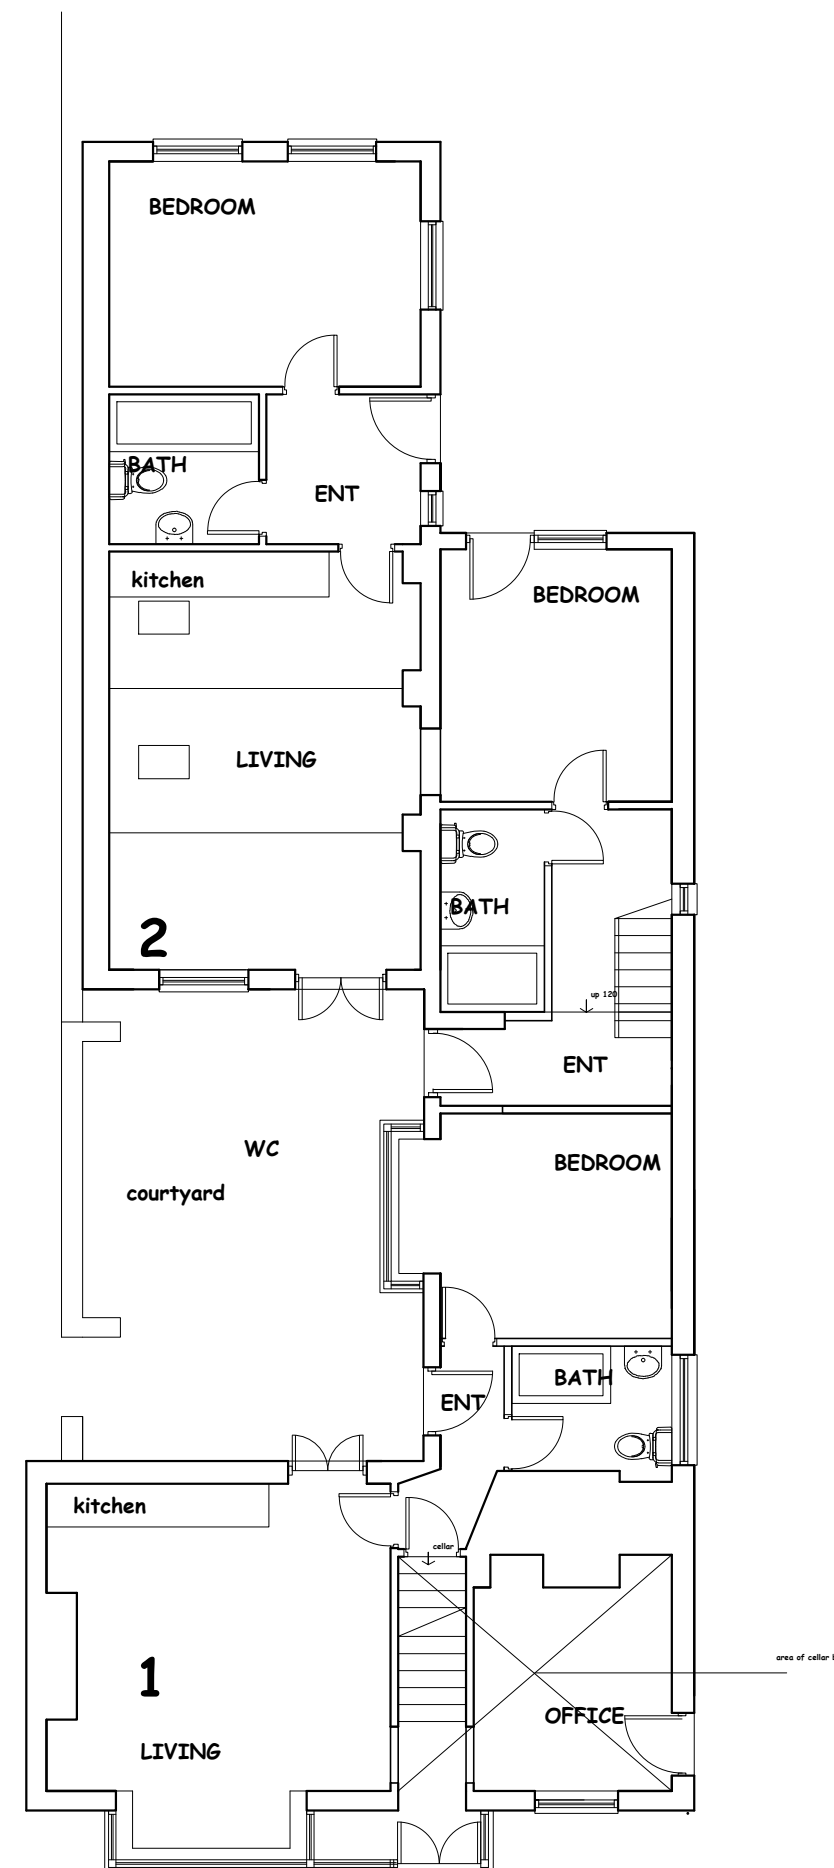

GROUND FLOOR PLAN

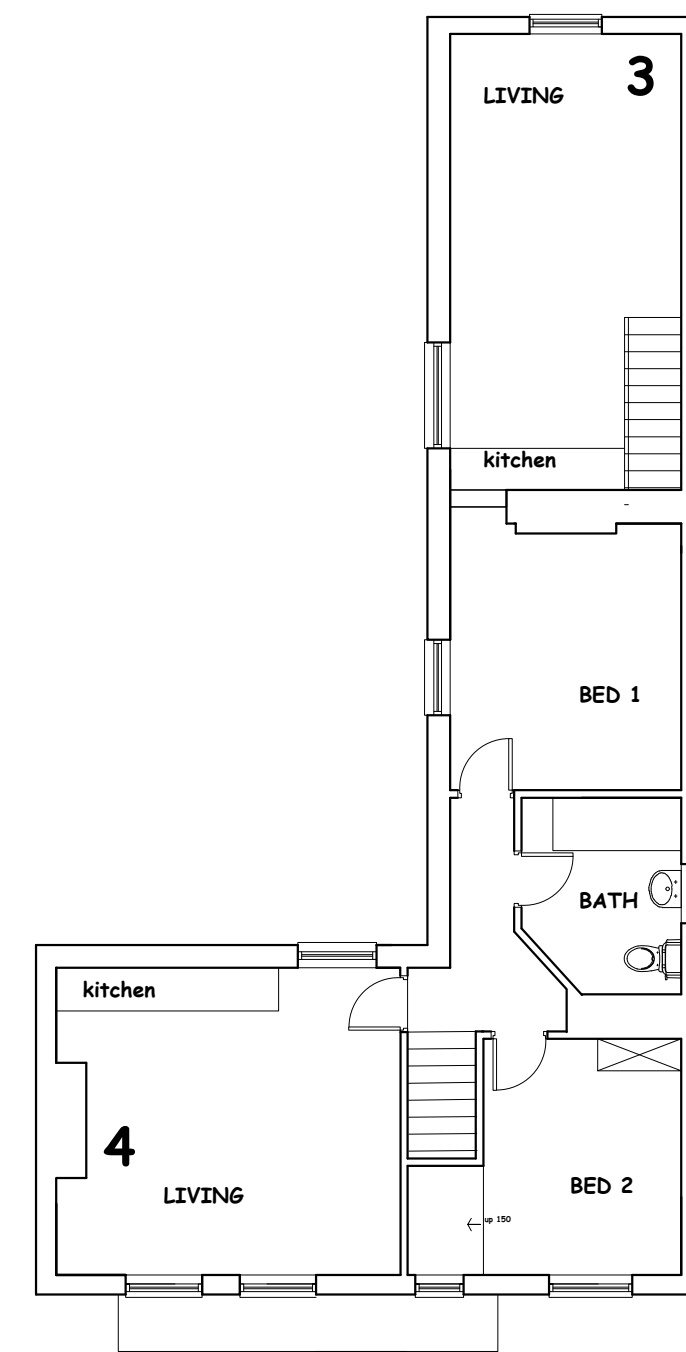

FIRST FLOOR PLAN

- 1 - 1 BED 36 SQ M
- 2 - 1 BED 44 SQ M
- 3 - 1 BED 40 SQ M
- 4 - 2 BED 52 SQ M

EXISTING

PROPOSED

NIGEL DUTTON
49 FALCON ROAD, ANSTEY, LE7 7FY
TEL: 07760 160572
0116 2365663
nigel.dutton88@gmail.com A1

this drawing is the copyright of NIGEL DUTTON
and should not be reproduced without permission.

client
MOUNTLEY HOLDINGS LTD

project
CHANGE OF USE FROM OFFICES TO
FLAT UNITS
7 LEICESTER ROAD, HINCKLEY

title
PLANNING

scale 1:100	date SEPT 2023	drg. no ND/23/190/2	rev A
----------------	-------------------	------------------------	----------