


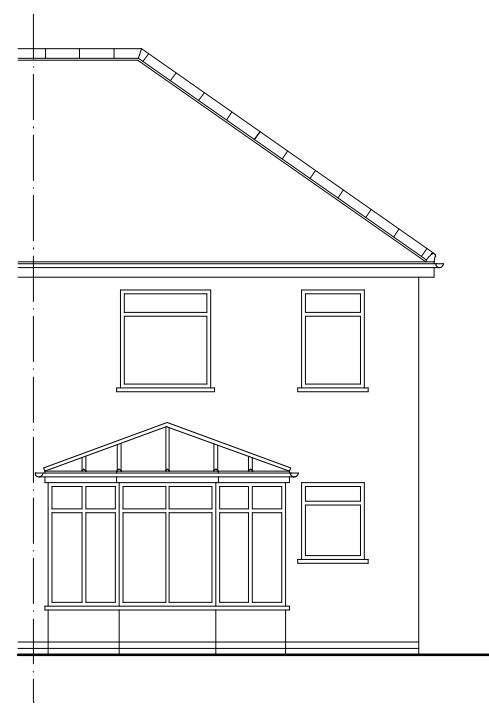


Existing Rear Elevation




Proposed Rear Elevation




Existing Elevation To No 15

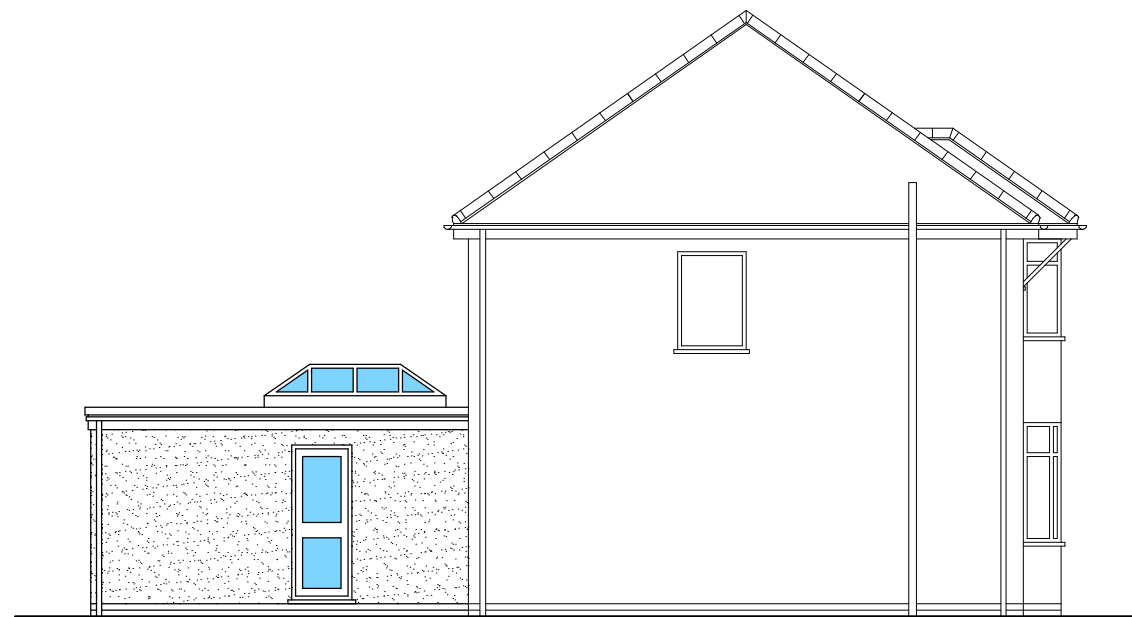

Proposed Elevation To No 15

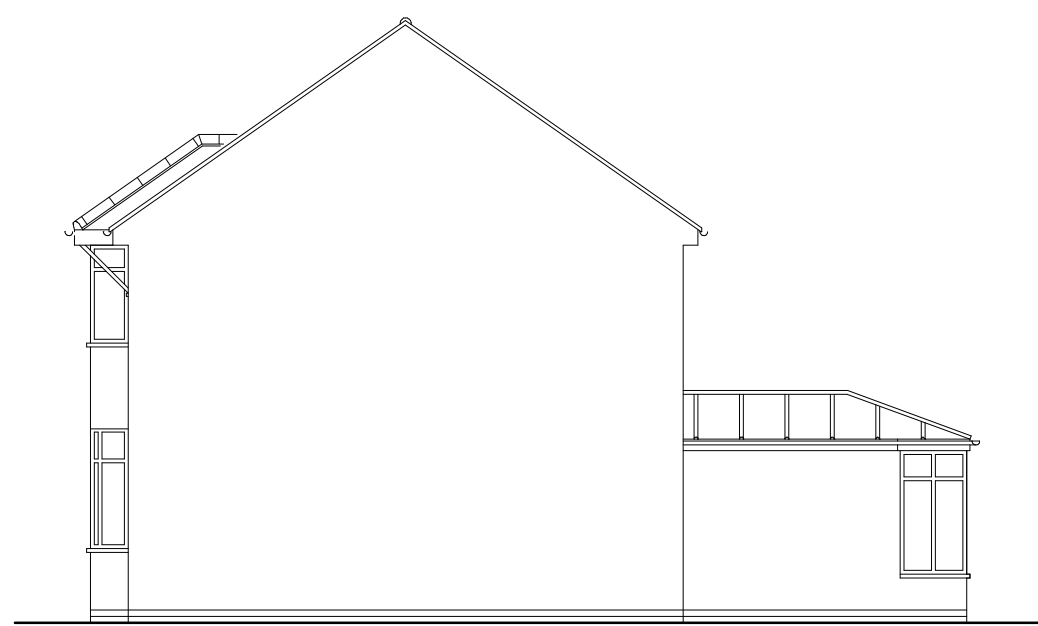

Existing Elevation To No 19

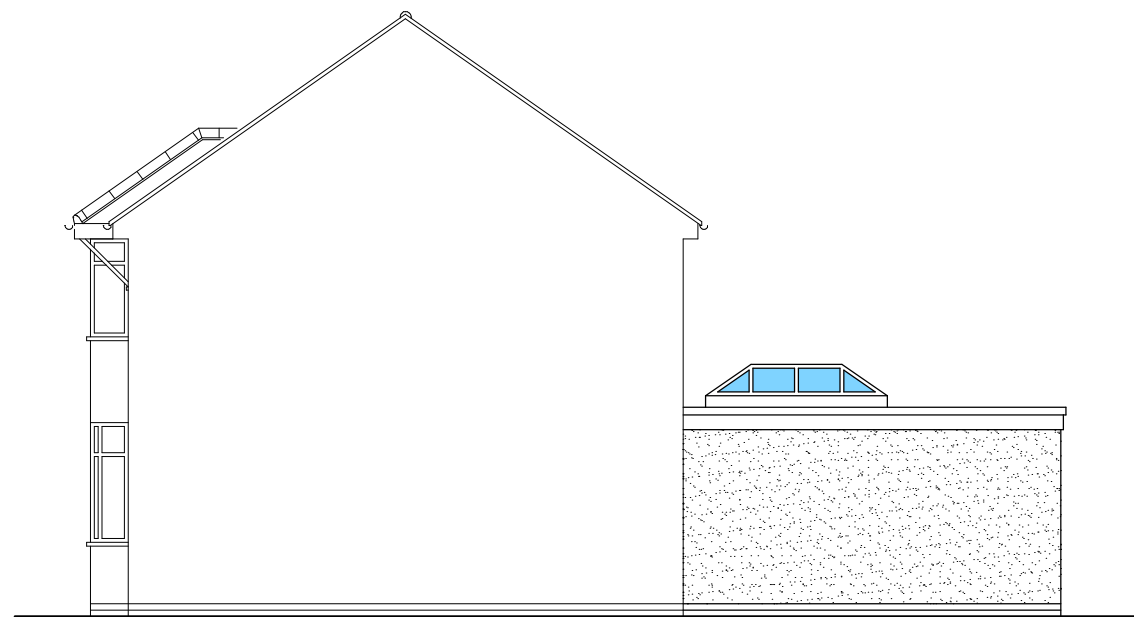


Proposed Elevation To No 19

NOTE:
Dimensions Are For Guidance Only


All Elevation Drawings Scale 1:100
0 1 2 3 4 5m

All Plan Drawings Scale 1:50
0 1 2 3 4 5m

Scale Bars

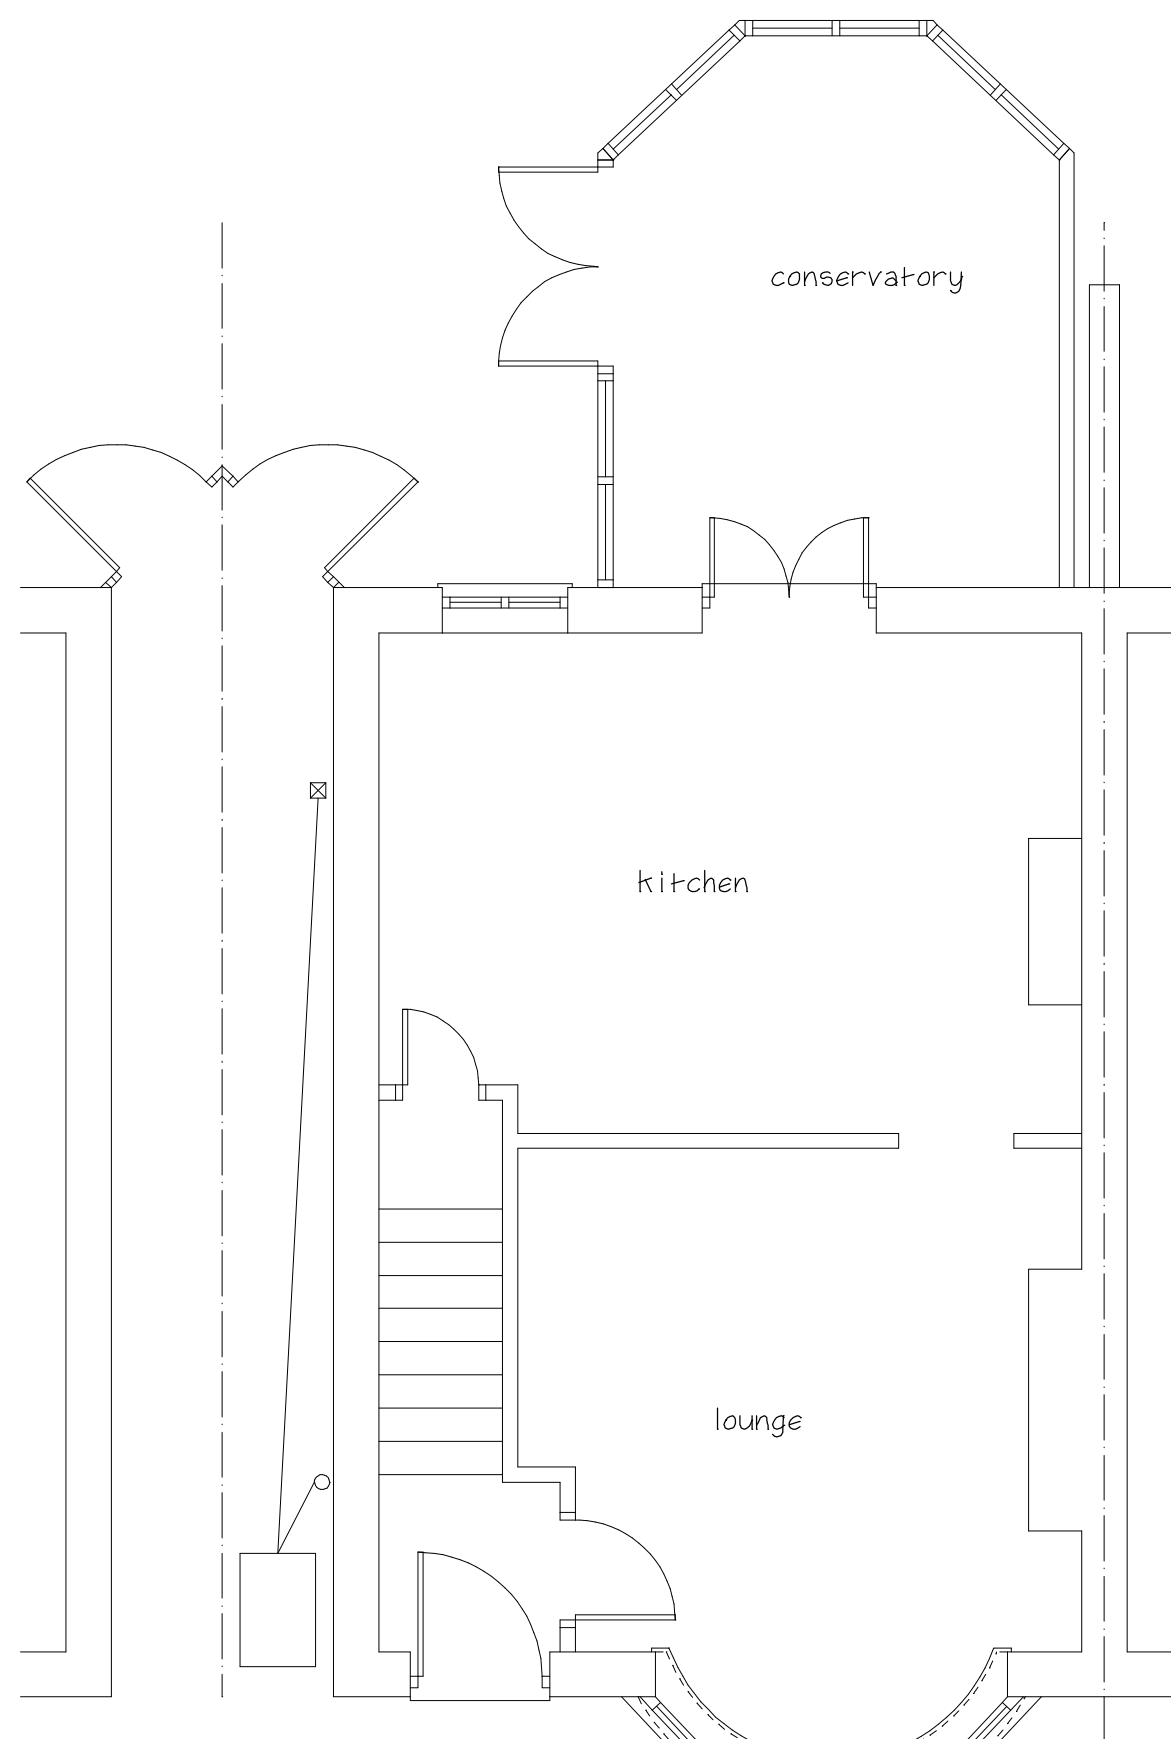

Existing Ground Floor Plan

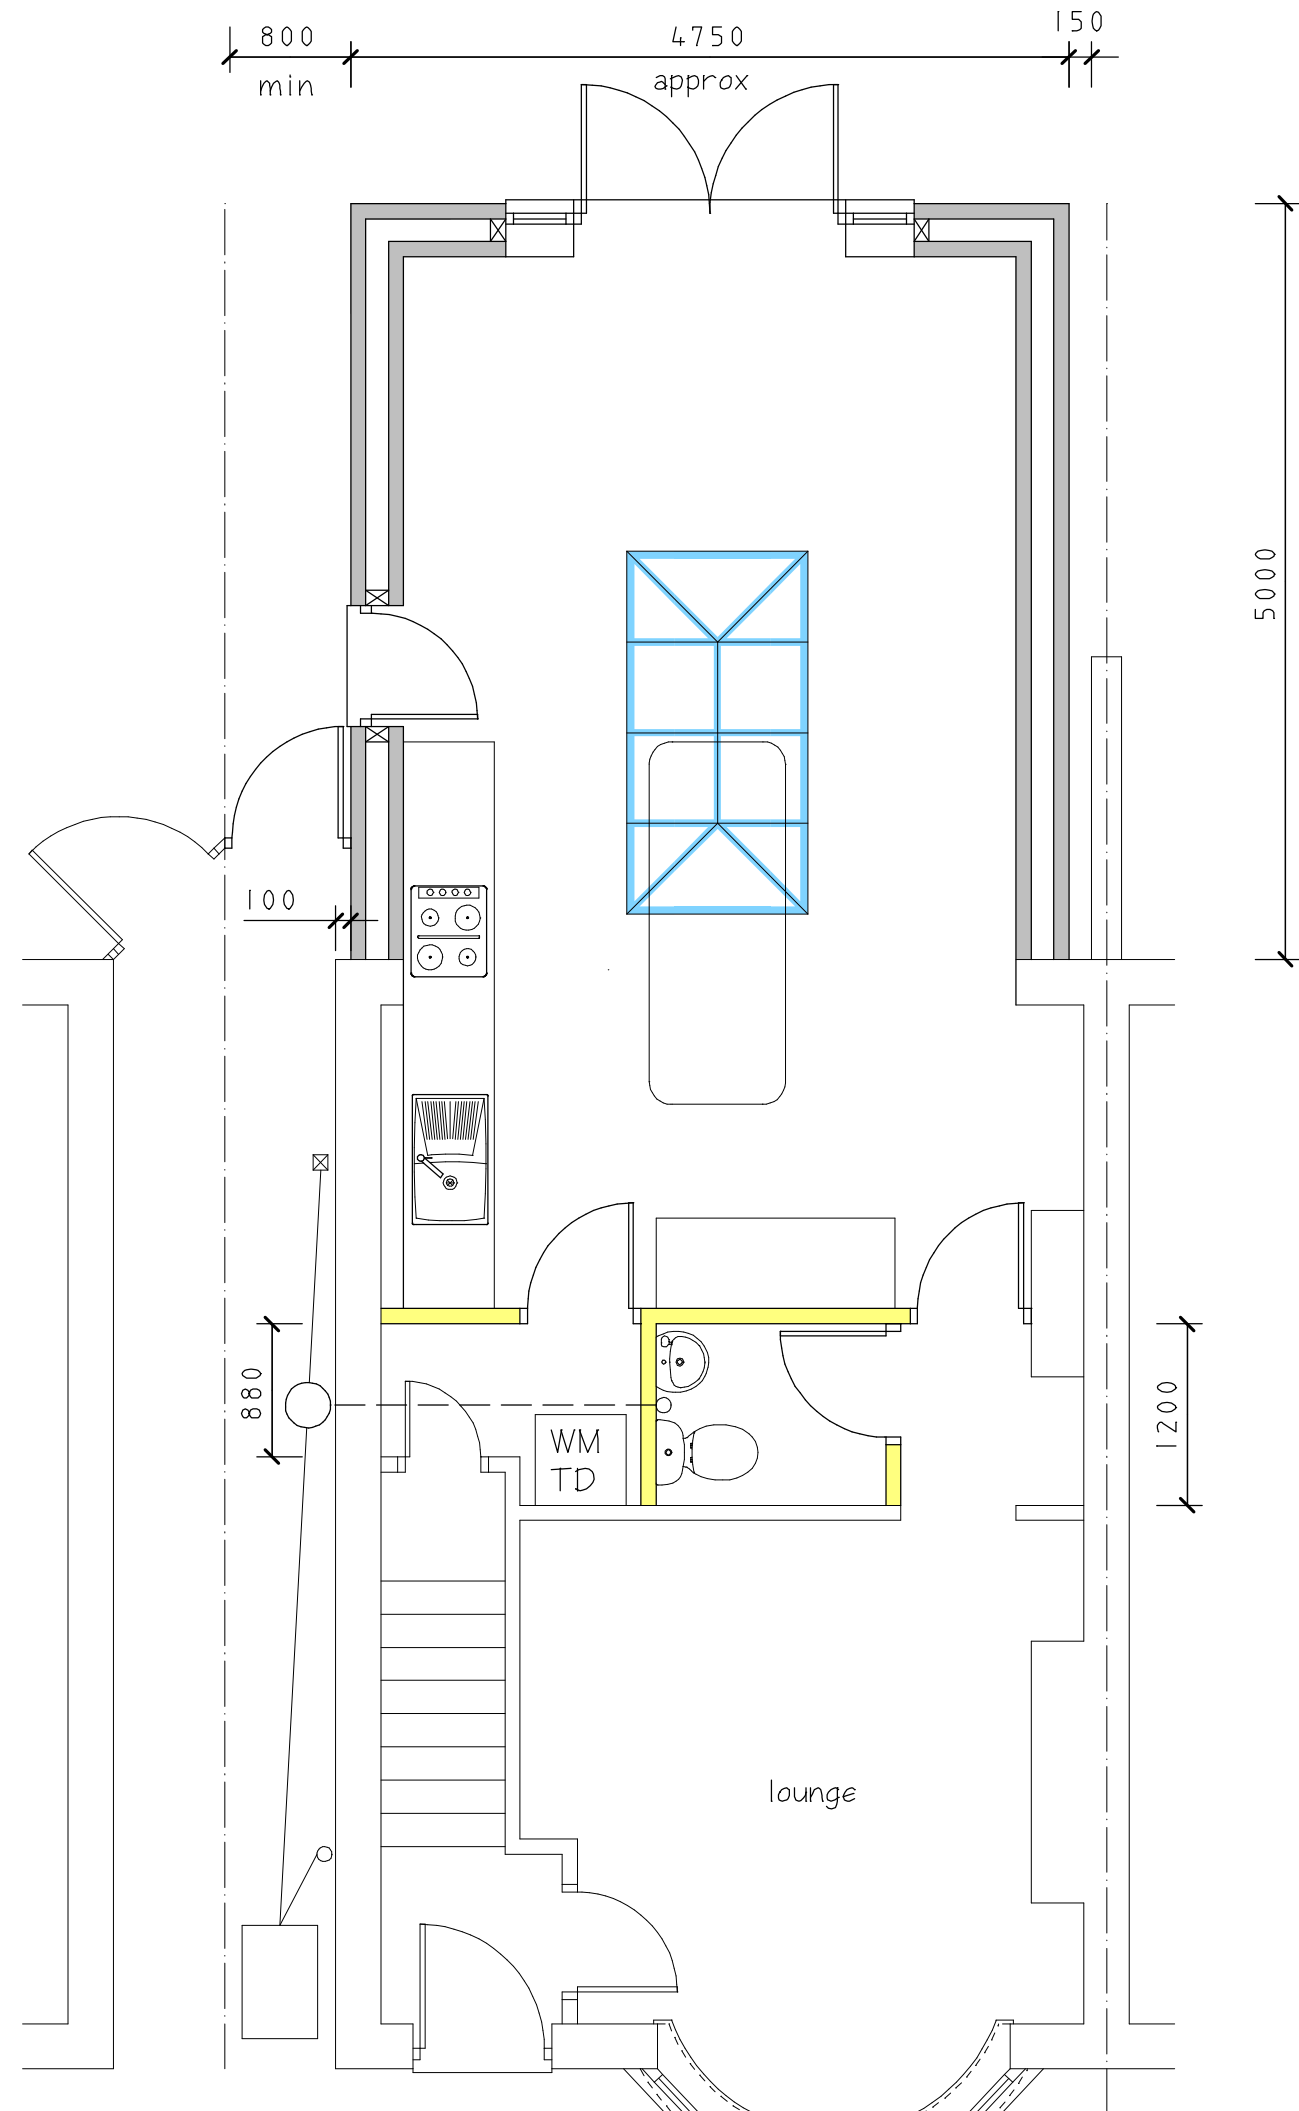

Proposed Ground Floor Plan

Drawings prepared for the purpose of Planning Permission and/or Building Regulations approval.

All dimensions are to be checked on site before works commence.

Actual boundary lines to be confirmed on site between parties concerned prior to start of work and no part of the new construction can project over the boundary.

Underground services have been assumed and therefore need to be located exactly prior to start of work

CLIENT
Paul Rolfe

JOB TITLE
**17 Oban Road
Hinckley
Leicester
LE10 0LL**

DRAWING TITLE
**Proposed Extension
To The Rear Of
Semi Detached House**

SCALE 1:50 & 1:100	SHEET A1	DATE June 2026	DRAWN BY A Moore
-----------------------	-------------	-------------------	---------------------

ANDREW MOORE
ARCHITECTURAL SERVICES
Tel; 07973397765
Email;andrewmoore@workmail.com

DRG NO 1731	SHEET NO
-----------------------	----------