


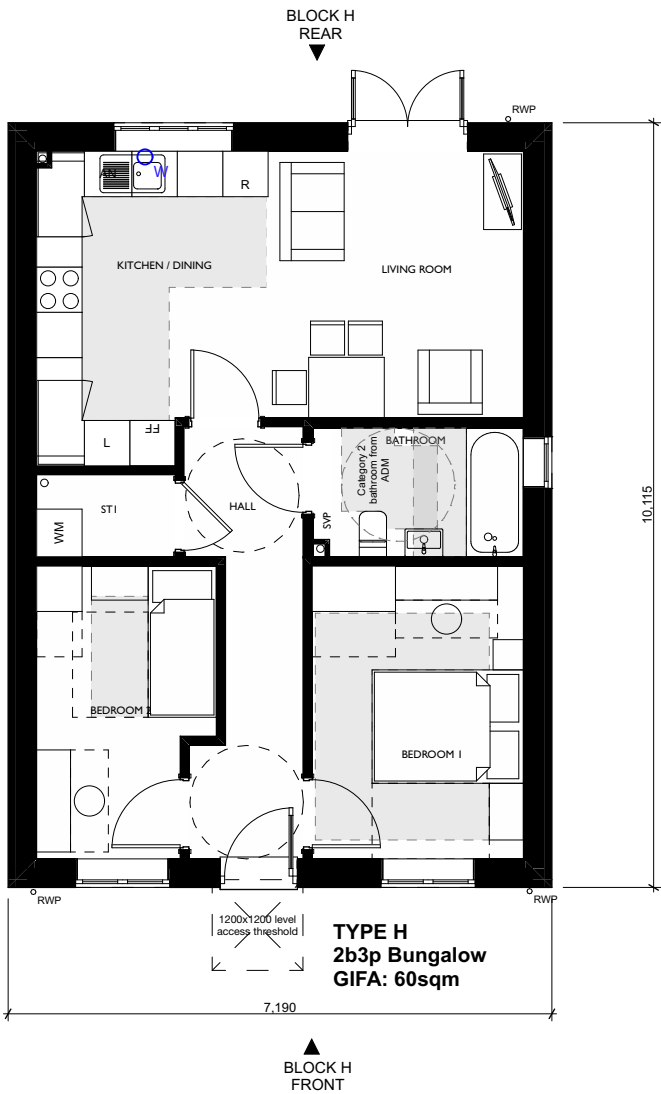

BLOCK H GROUND FLOOR
1:100

MATERIAL SCHEDULE

	Roof Tile. (2no across site) Interlocking concrete tile (dark grey) or Interlocking concrete pan tile (rustic).
	Cedral Click weatherboarding. Wood finish. Colours: Basalt Grey (C74) and Pearl Grey (C52)
	FACING BRICK Red multi Stretcher bond Brick type TBC (2no across site)
	PLINTH + DETAIL BRICK Dark red multi facing brick Stretcher bond plinth Header to window heads and cills Brick type TBC (2no across site)

Entrance canopies to be Black GRP with
slate effect tile roof

Windows to be white UPVC

Front doors to be GRP composite. Style
and colour TBC


Fascia and soffit to be black upvc with dry
verge trim

Rainwater goods to be black UPVC


To be read in conjunction with material
distribution plan




FRONT ELEVATION
1:100

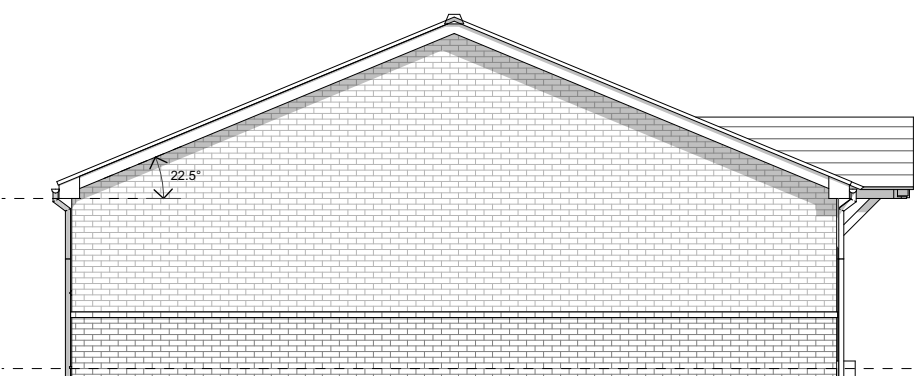

GABLE ELEVATION 1
1:100

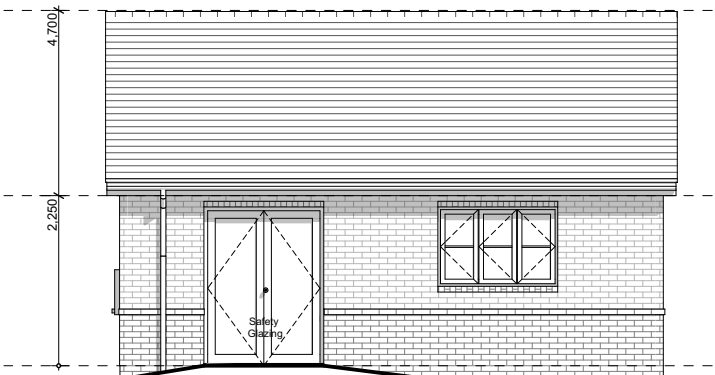

REAR ELEVATION
1:100

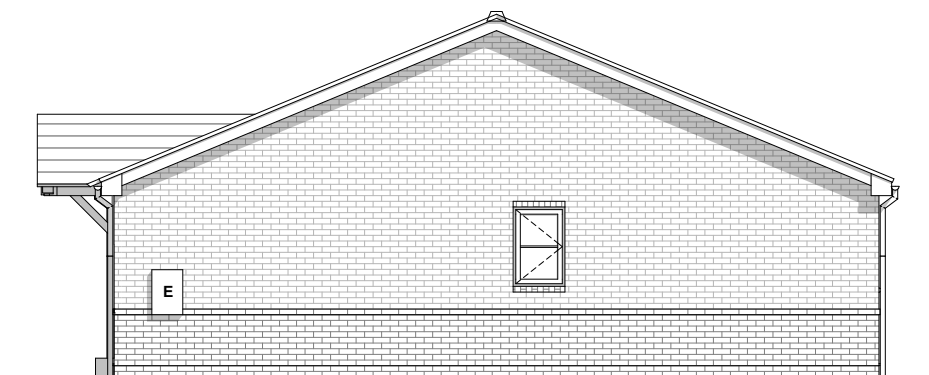

GABLE ELEVATION 2
1:100

P2	15-03-2024	Revised following client feedback. Issued for client sign off prior to planning	OR
P1	19-02-2024	Revised following client feedback	OR
Rev	Date	Description	By

ANOTHERKIND
ARCHITECTS
STUDIO

5 Bingham Enterprise Centre, Mercia Court,
Bingham, Nottinghamshire, NG13 8QX
01949 21100 | hello@akind-a.com | www.akind-a.com

JOB TITLE
Barton Road, Barlestone

DWG TITLE
Block H - Proposed Plans and
Elevations

JOB REF-SERIES-DWG NO._REVISION
21077-20-010_P2

STATUS
FOR CLIENT COMMENTS

PROJECT NUMBER 22-025	SCALE 1:100	A3
DRAWN SP	CHECKED OR	

This document and its design content is copyright of
Anotherkind Architects Ltd ©. It shall be read in conjunction
with all other associated project information including
models, specifications, schedules and related consultants
documents. Do not scale from documents. All dimensions to
be checked on site. Immediately report any discrepancies,
errors or omissions on this document to the Originator,
document to be used only for status noted. If in doubt ASK.