



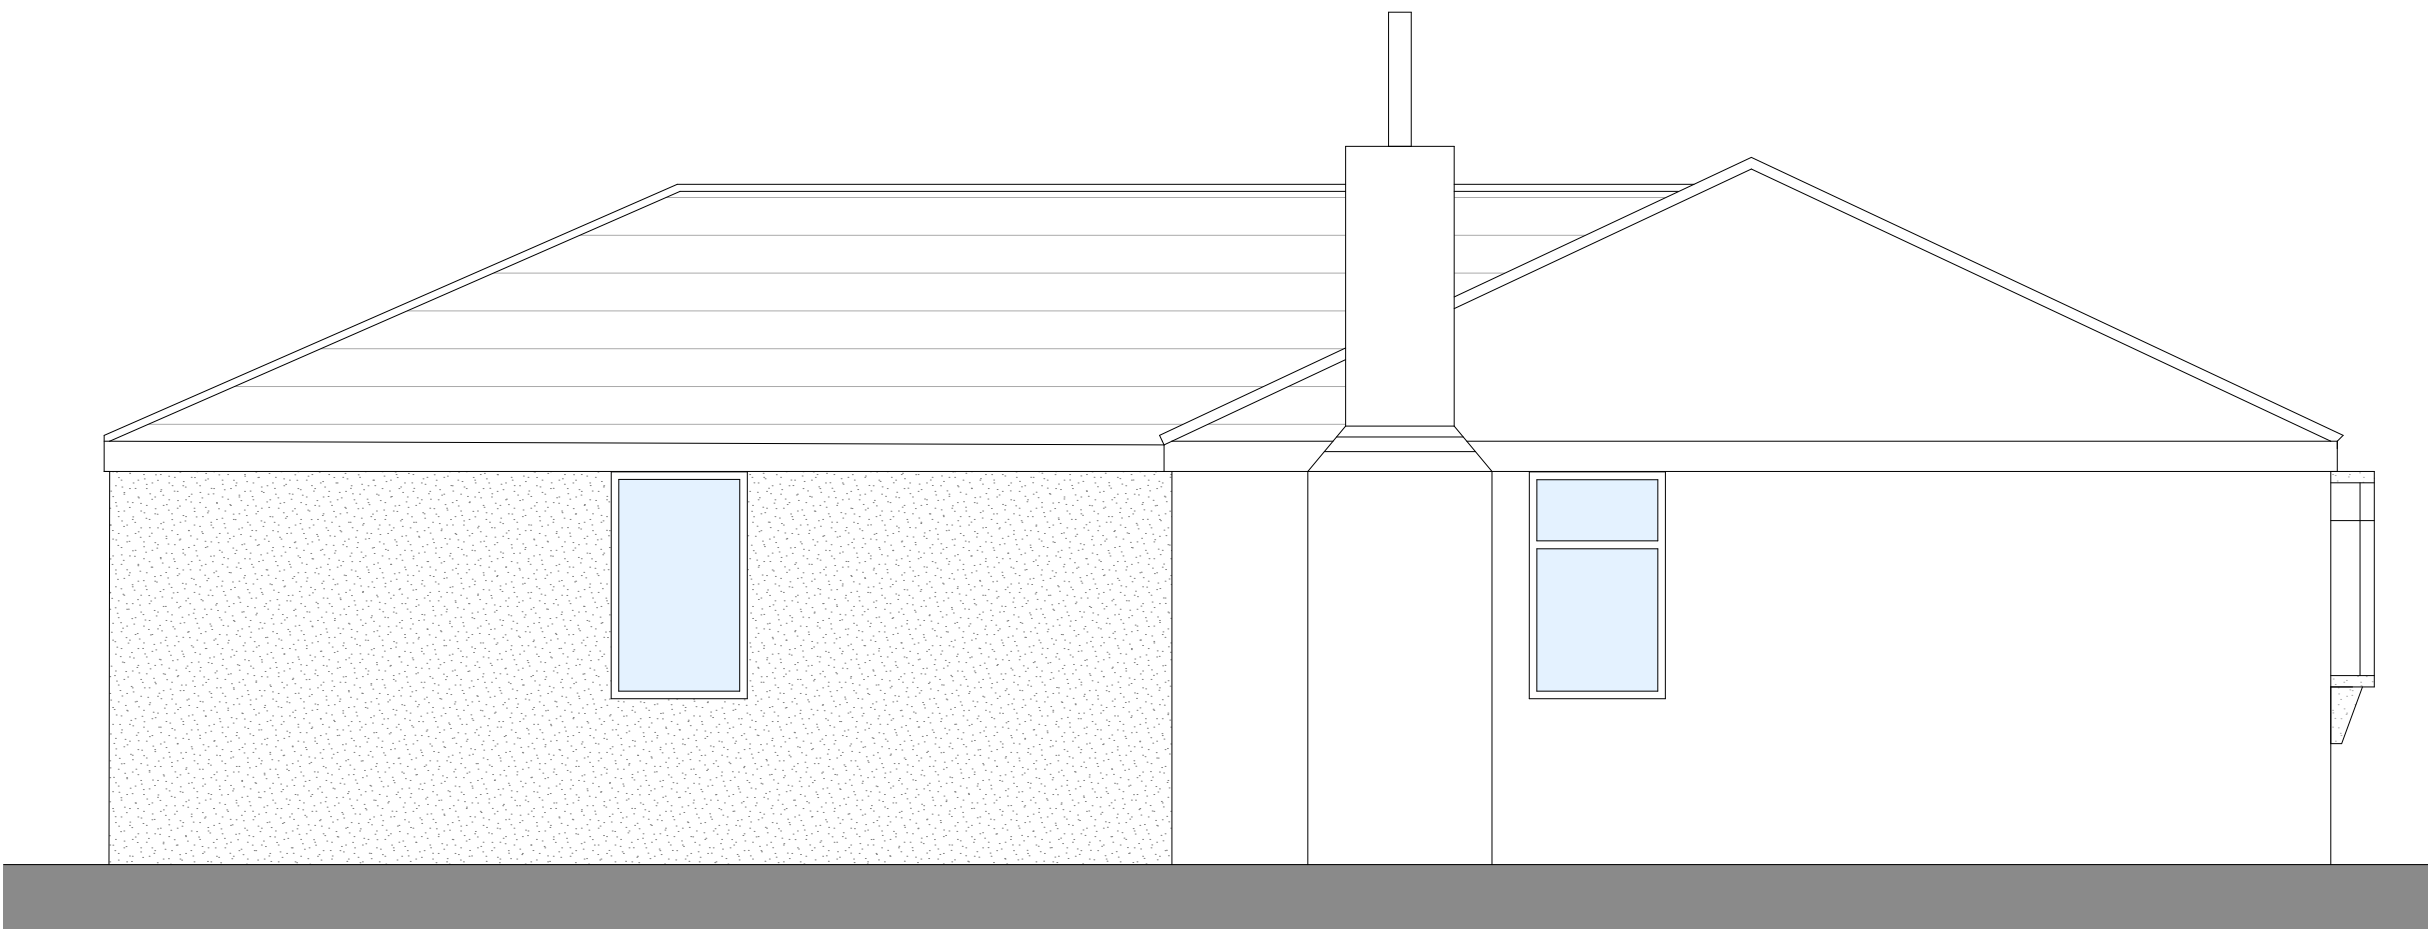


PROPOSED SIDE ELEVATION (E)



PROPOSED FRONT ELEVATION

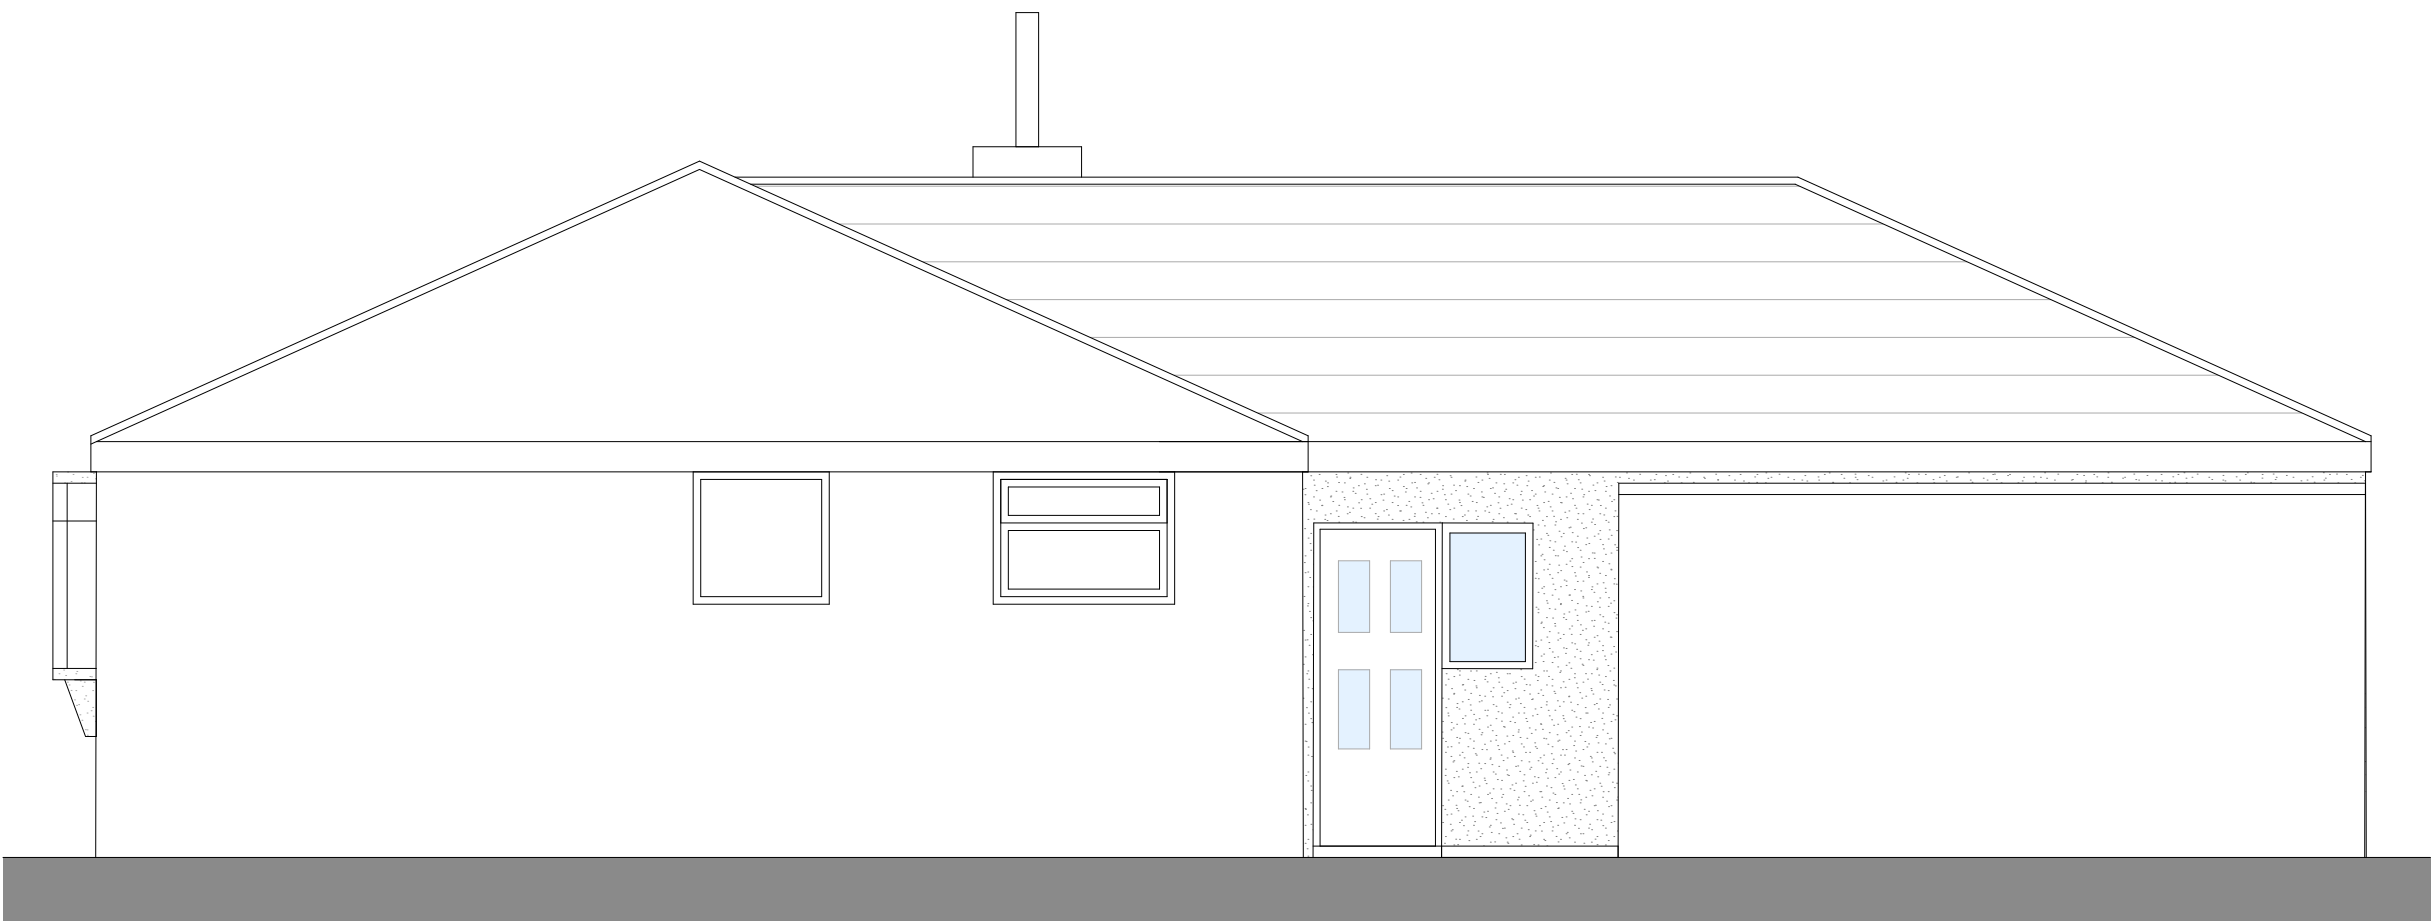

PROPOSED SIDE ELEVATION  
(W)

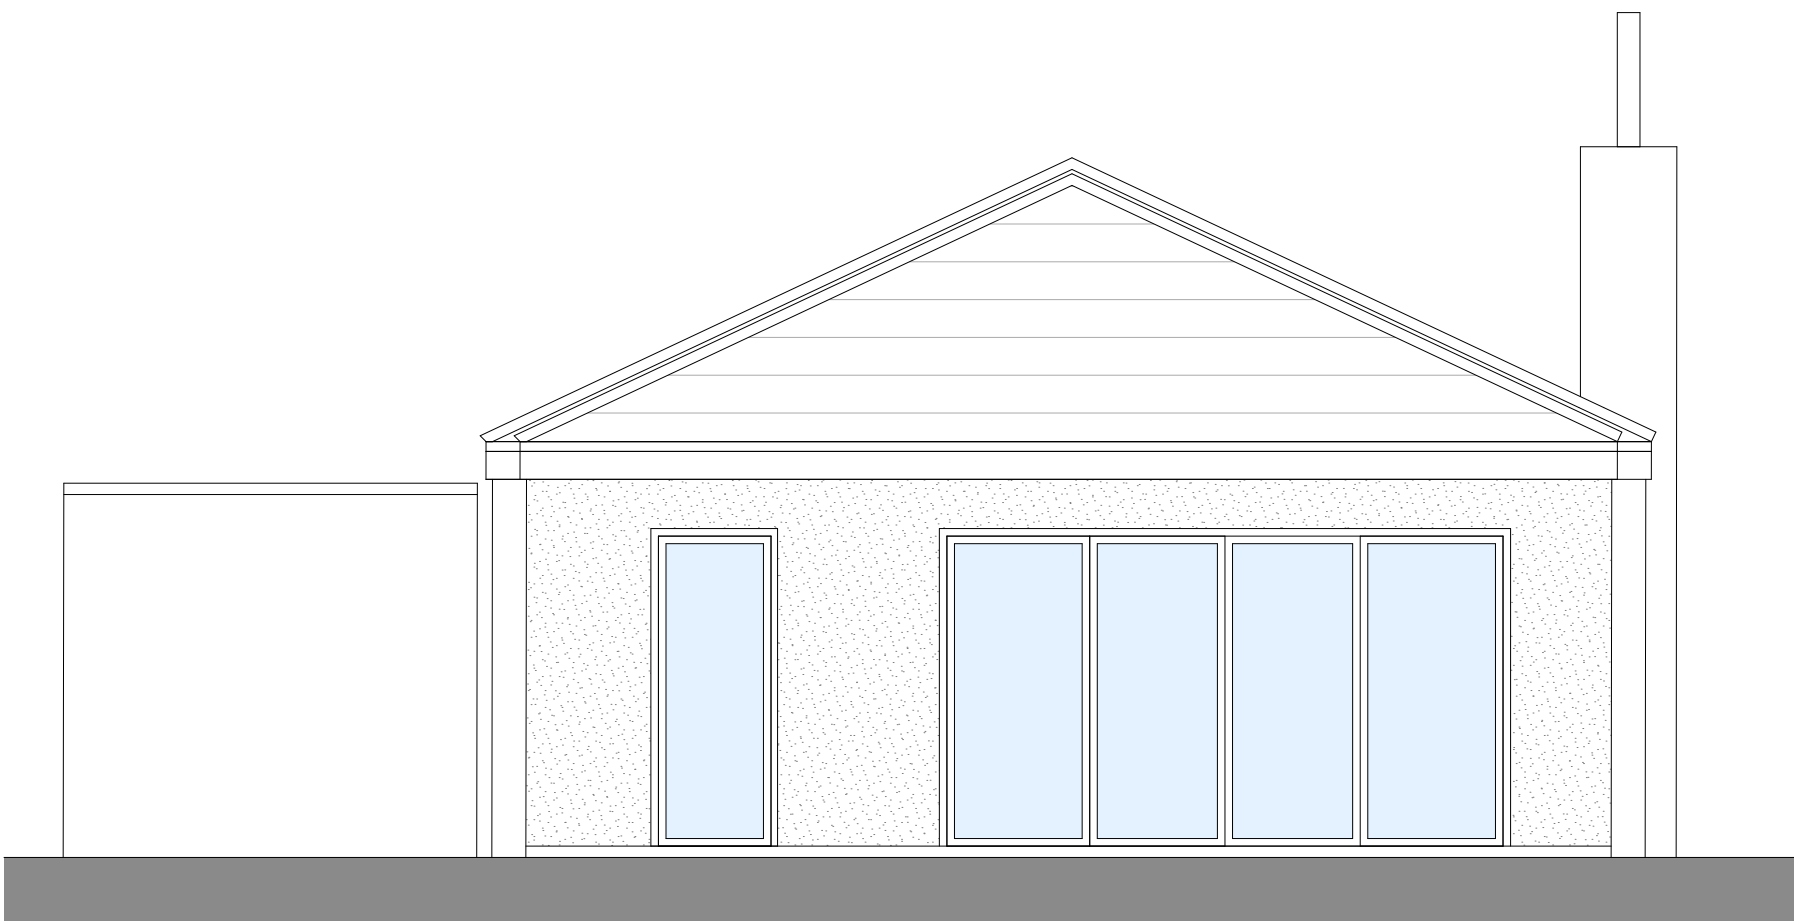

PROPOSED BACK ELEVATION

PROPOSED ELEVATIONS 1:50

|   |                                       |
|---|---------------------------------------|
| <div>Notes</div> <div><div>1) This drawing MUST NOT BE SCALED.<br/>Unless being used for planning purposes.</div><div>2) All dimensions to be CHECKED ON SITE and<br/>any DISCREPANCY reported to the Architects.</div><div>3) The site boundary shown is the best assumed<br/>from available data and does NOT represent<br/>legal ownership.</div></div> |                                       |
| <div>Revisions.</div> <div><div><div>APPROVAL</div><div>PRELIMINARY</div></div><div><div>INFORMATION</div><div>FOR CONSTRUCTION</div></div></div>   |                                       |
| <div>Project</div> <div>5 WOODLAND DRIVE<br/>GROBY<br/>LE6 0BR</div>   |                                       |
| <div>Client</div> <div>STUART AND NATALIE</div>   |                                       |
| <div>Drawing Title</div> <div>PROPOSED ELEVATIONS</div>   |                                       |
| <div>Drawing By</div> <div>PJT</div>   | <div>Checked By</div> <div>JHS</div>  |
| <div>Date</div> <div>JULY 2025</div>   | <div>Scale</div> <div>1:50 @ A1</div> |
| <div>Drawing Number</div> <div>8114 / 15</div>   | <div>Revision</div> <div></div>       |
| <div>UNIT 4B<br/>FIR TREE LANE<br/>GROBY<br/>LEICESTERSHIRE<br/>LE6 0FH<br/>TEL. 0116 254 7868<br/>www.gwh.co.uk</div> <div><div>gwh</div></div> <div>Gordon White &amp; Hood Ltd Registered in England No.4088022</div>   |                                       |