



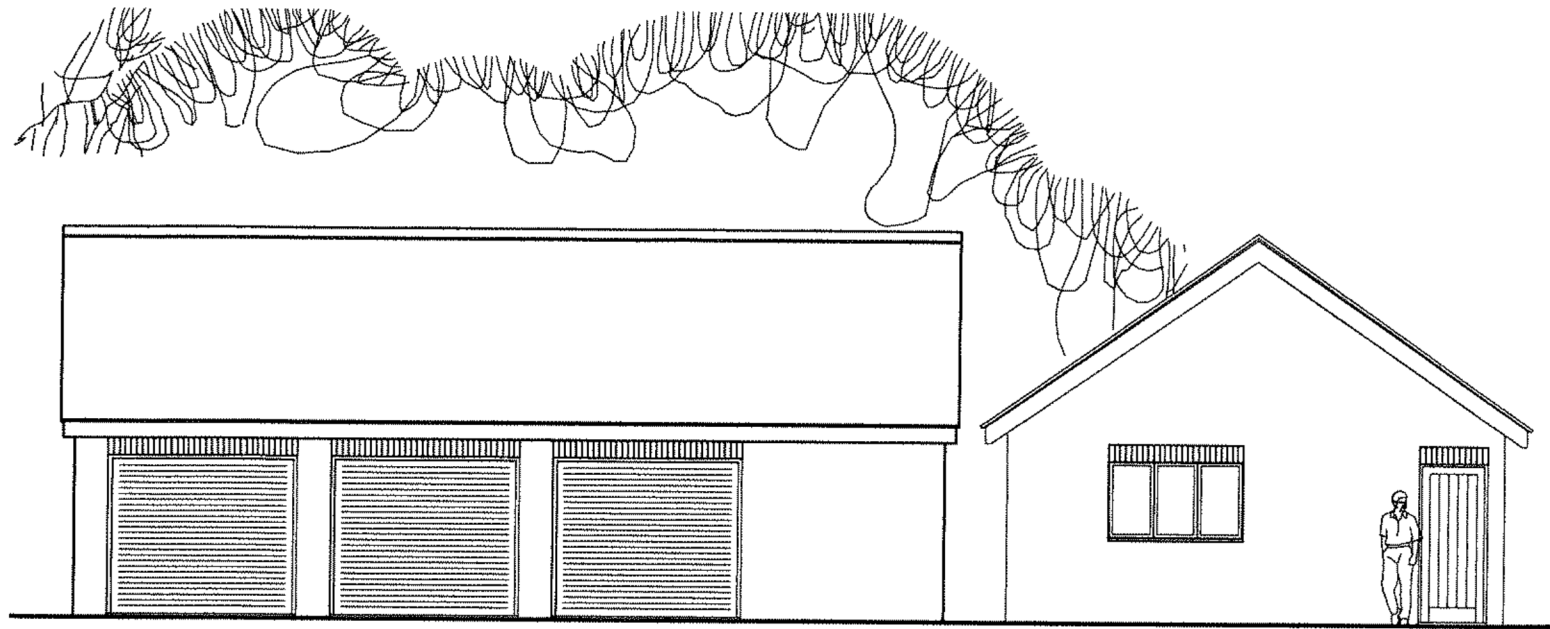


elevation to garden

elevation to house

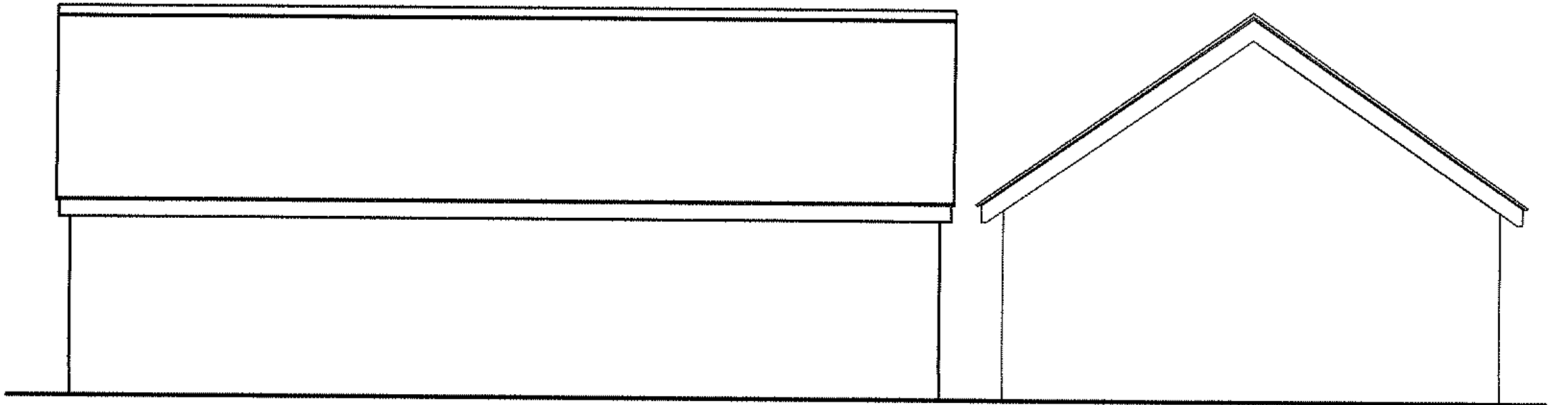

elevation to drive

end elevation

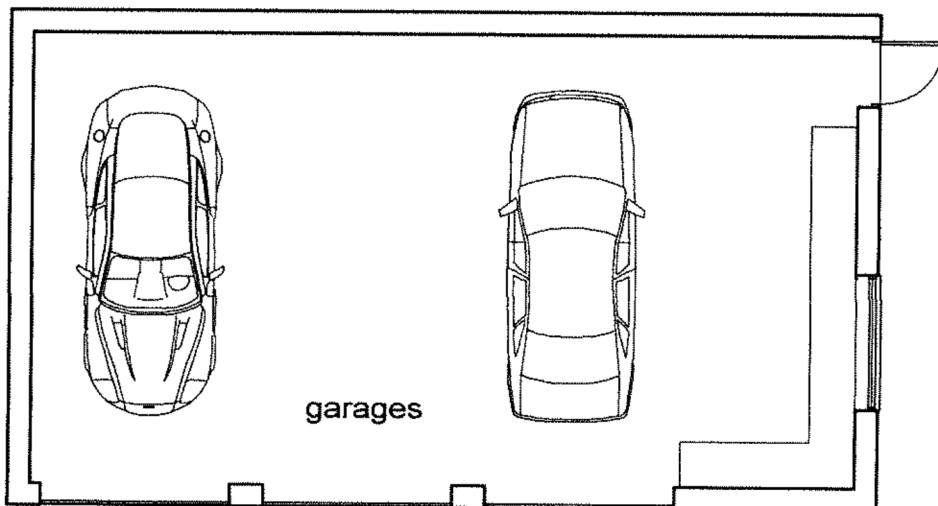

floor plan



PROJECT PROPOSED GARAGES Mr Mrs R Duncan Rowden Cottage Lyndley - Nuneaton	DATE August 2025	CHAPMAN ARCHITECTURAL & ASSOCIATES Mount Pleasant Farm West Haddon Road Crick Northants NN6 7SQ
	CODE 25 05 03	
DRAWING Plan & Elevations	SCALE 1 : 100	